


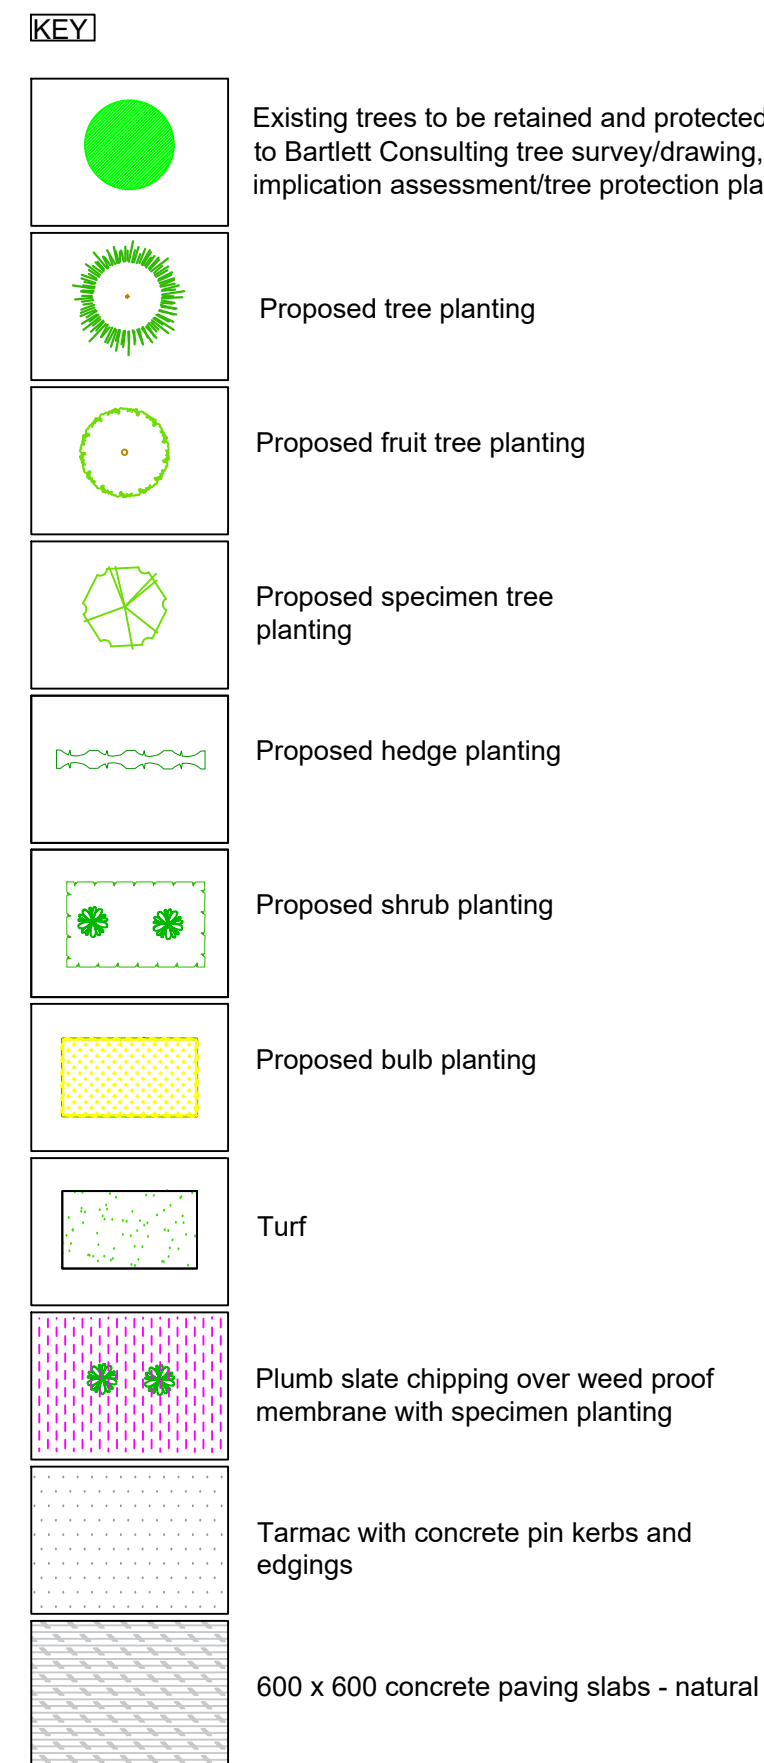

Abbreviation	Species	Height	Pot Size	Density	Number of Plants
ADV	<i>Aucuba japonica</i> 'Nangata'	40–60 cm	3 L	400	6
HE	<i>Hebe 'Green Goddess'</i>	30–40 cm	3 L	400	10
HMW	<i>Hebe 'Mrs Winder'</i>	30–40 cm	3 L	600	28
HHC	<i>Hebe 'Alice's Red Edge'</i>	30–40 cm	3 L	600	50
LA	<i>Lavandula angustifolia</i> 'Humboldt'	30–40 cm	3 L	500	31
LAFF	<i>Lavandula angustifolia</i> 'Vera'	30–40 cm	3 L	600	29
PL	<i>Penstemon 'Blue Bells'</i>	30–40 cm	3 L	400	6
PV	<i>Pieris 'Forever Amalthea'</i>	40–60 cm	3 L	400	15
PII	<i>Pieris 'Forever Eleanore'</i>	40–60 cm	3 L	400	10
VD	<i>Viburnum davidii</i>	30–40 cm	3 L	500	6
VTE	<i>Viburnum tinus</i> 'Eve Price'	40–60 cm	3 L	400	18

BUILD MIX						
Abbreviation	Species	Specification	Height	Pot Size	Density	Number of Plants
CROCHBP	Crocus chrysanthus 'Blue Pearl'			20"/m ³	148 -	
CROCHCB	Crocus chrysanthus 'Cream Beauty'			20"/m ³	75 -	
CROCHSB	Crocus chrysanthus 'Snow Bunting'			20"/m ³	222 -	
NARTT	Narcissus 'Tete a Tete'			20"/m ³	295 -	
					Total:	740 No.

Minor amends	09.11.22	JW	F
Hard landscape added and minor amends	02.11.22	JW	E
Amends to latest layout	01.11.22	JW	D
Minor amends to trees adjacent to block 3	27.07.21	JW	C
Minor amends to tree tags	22.03.21	JW	B
Minor amends to northern boundary	21.05.21	JW	A
 No dimension to be scaled from this drawing © Copyright reserved	Date	Drawn	Rev



Project			
SILK STREET, MANCHESTER			
ROWLINSON CONSTRUCTION LIMITED			
Title			
LANDSCAPE PROPOSALS			
Date	Scale(s)	Dwg no	Rev
May 21	1:200	6581.01	F
Dwn	@ A0		
JW			