


ITON OLD ROAD

61.4m

HITWORTH STREET

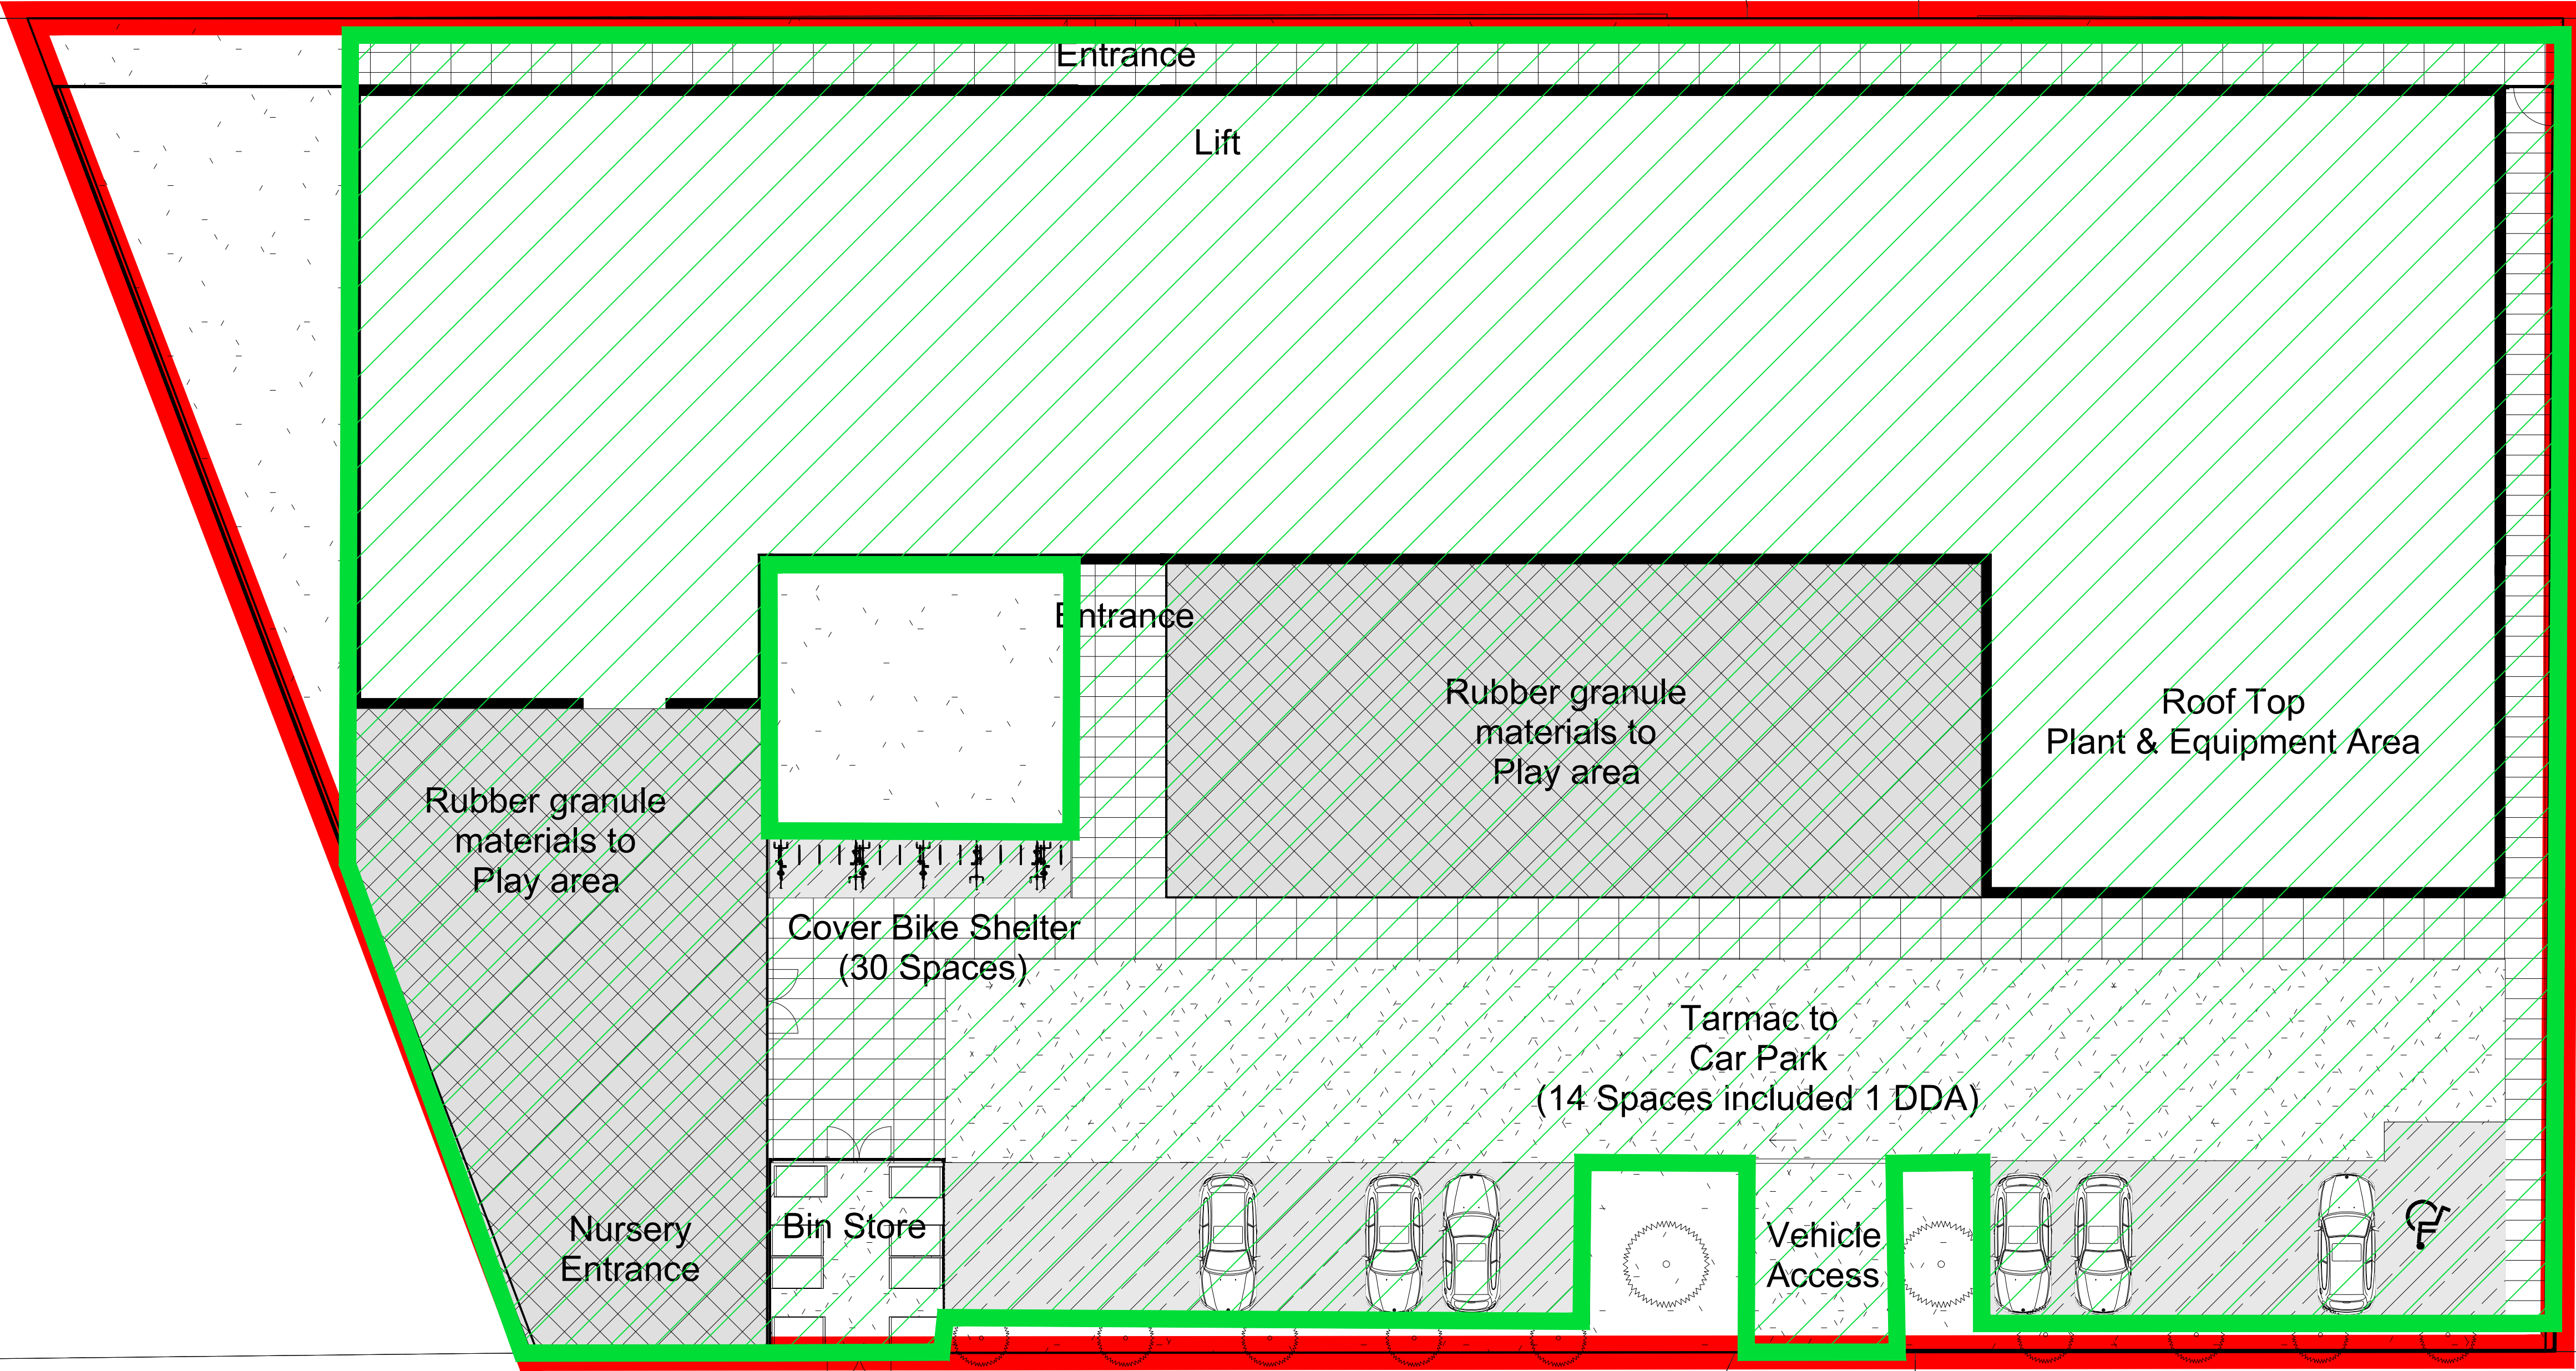

- NOTES
1. THIS DRAWING IS PRODUCED FOR USE IN THIS PROJECT ONLY AND MAY NOT BE USED FOR ANY OTHER PURPOSE. THE CONSULTING ENGINEERS ACCEPT NO LIABILITY FOR THE USE OF THIS DRAWING OTHER THAN THE PURPOSE FOR WHICH IT WAS INTENDED IN CONNECTION WITH THIS PROJECT AS RECORDED ON THE TITLE BLOCK FIELDS 'PURPOSE FOR ISSUE' AND 'FILE STATUS CODE'.
 2. THIS DRAWING MAY NOT BE REPRODUCED IN ANY FORM WITHOUT PRIOR WRITTEN AGREEMENT FROM ADVANT ENGINEERS
 3. DO NOT SCALE FROM THE DRAWING. USE WRITTEN DIMENSIONS ONLY.
 4. ALL DIMENSIONS ARE IN MILLIMETRES UNLESS OTHERWISE SPECIFIED.
 5. DISCREPANCIES MUST BE REPORTED BACK TO THE ENGINEER PRIOR TO CONSTRUCTION.
 6. THIS DRAWING TO BE READ IN CONJUNCTION WITH ALL RELEVANT ADVANT ENGINEERS DRAWINGS AND SPECIFICATIONS.

KEY

	SITE BOUNDARY = 2703m ² (0.270ha)
	PROPOSED IMPERMEABLE AREA = 2400m ² (0.240ha)

A	INITIAL ISSUE	MJM	29.07.22
REV	AMENDMENTS	BY	DATE

PRELIMINARY			
STATUS		CHK'D	
PRELIMINARY		MJM	
FOR COMMENT			
FOR APPROVAL			
FOR CONSTRUCTION			
AS BUILT			

**advant**
ENGINEERS

Aspen Close
Gomersal
West Yorkshire
BD19 4NY

(01274) 050280
mail@advantengineers.co.uk
www.advantengineers.co.uk

CLIENT
TRAFFORD LEARNING
VOCATION CENTRE

CONTRACT
REDBY STREET
MANCHESTER

TITLE
IMPERMEABLE AREA PLANS

DRAWN	MJM	CHK'D	MJM
SCALE	1:125 @ A1	DATE	29.07.22

JOB No	DRG No	REV
22034	100	A