


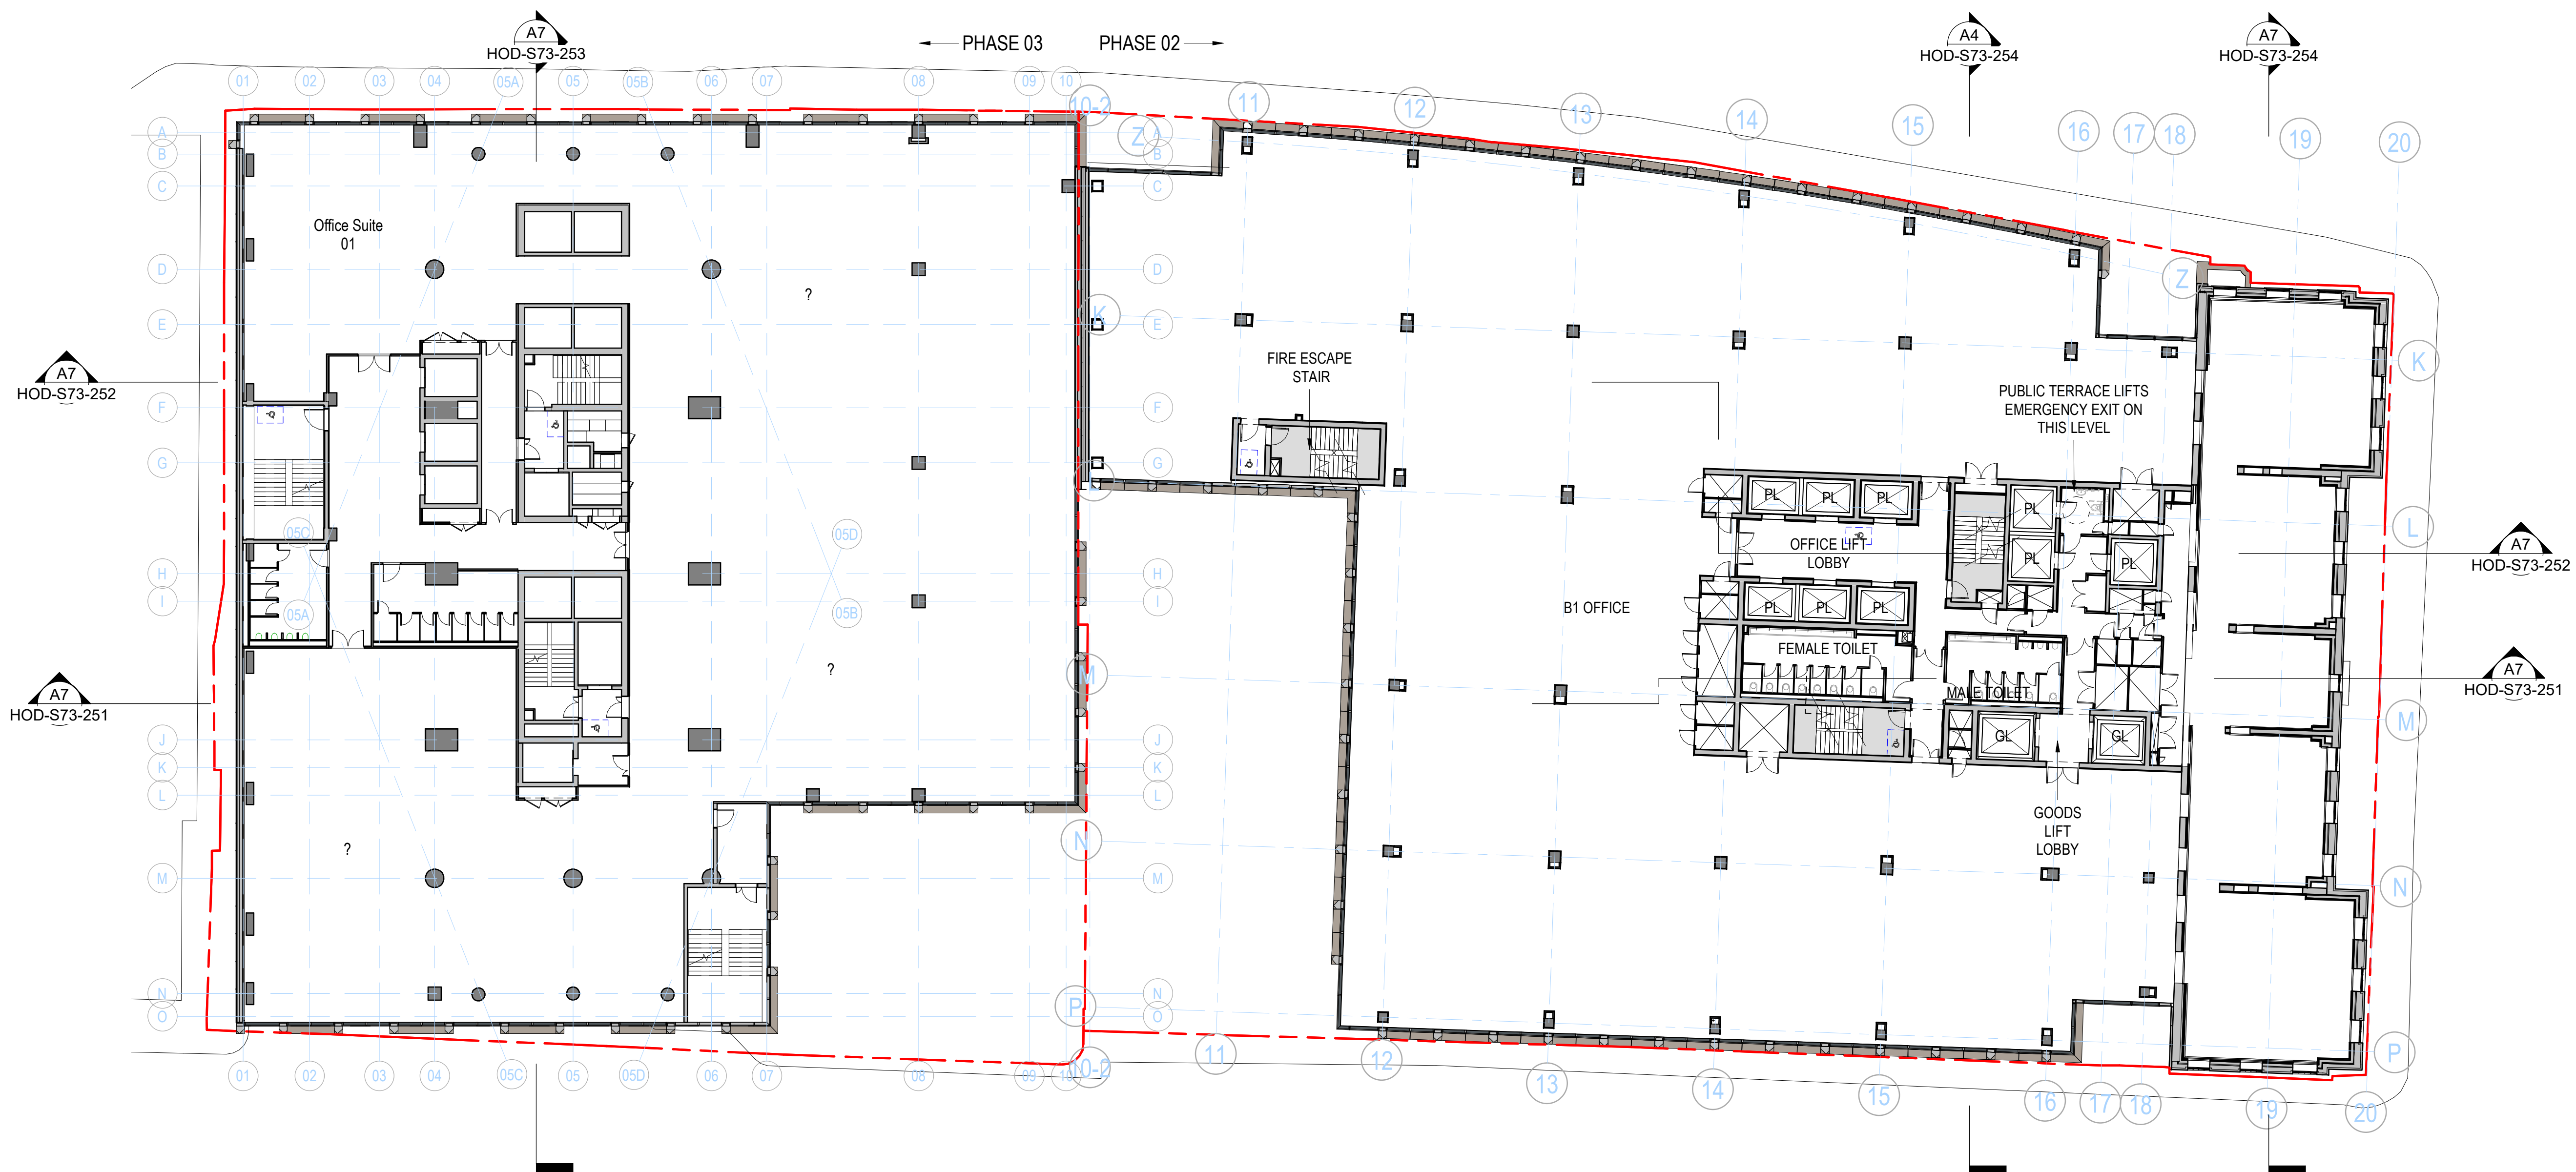

A7 LEVEL 03 PLAN

1 : 200

P01 Oct 22 - S73 First Issue
Rev: Details: 14/10/22 Date:

client:
S.T.M.
project:
ST. MICHAEL'S
job number:
0643
status:
PLANNING

title:
LEVEL 03 GA PLAN

scale:
As indicated
@ A1

drawn by:
Author

drawing number:
HOD-S73-106

current revision date:
14/10/22

revision:
P01

SGI Studios
1 Kelso Place
Marine Parade, M15 4LE
t: +44(0)161 832 9842
e: mail@hodderandpartners.com
w: www.hodderandpartners.com

hodder+partners