
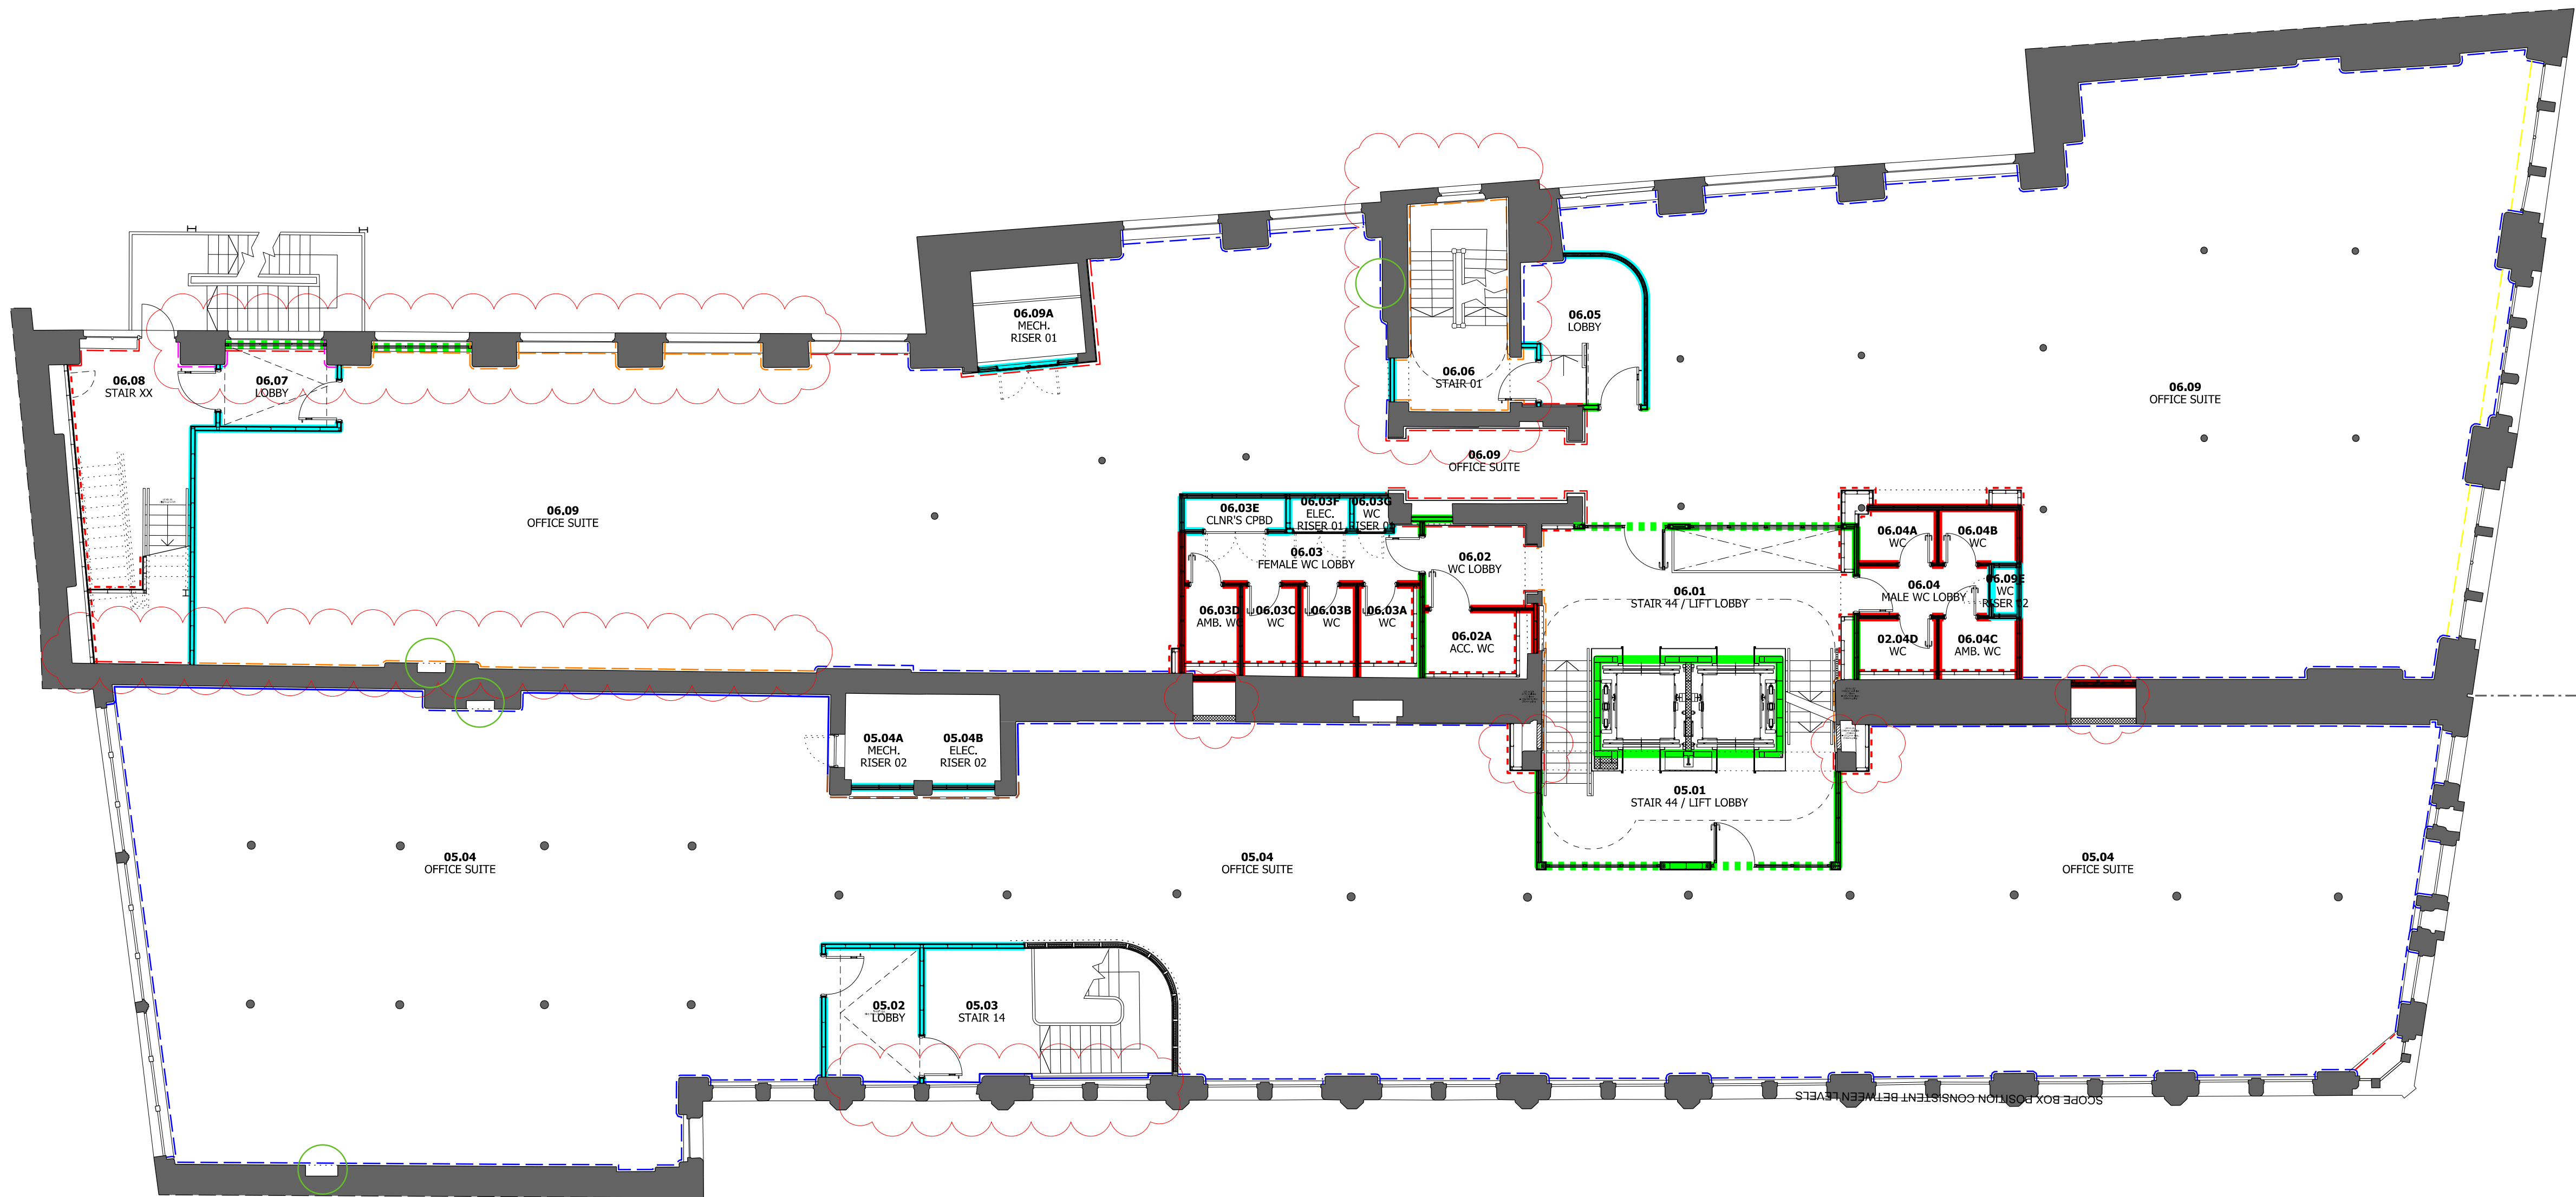


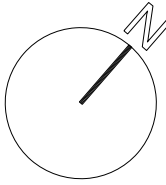

LEVEL 06 (Eastern Building)

LEVEL 05 (Langley Building)

KEY:
PROPOSED WALL TREATMENT/FINISHES TO EXISTING INTERNAL WALLS
AND INTERNAL FACE OF EXTERNAL WALLS:

- Original painted brickwork to be repaired and reinstated. New paint specification to be breathable.
- Existing painted lime plaster finish (over 50% intact), to be locally repaired with lime plaster (thickness to match original), and re-decorated. New paint specification to be breathable.
- New painted lime plaster finish on existing exposed brickwork, where evidence of former historic plaster finish. New paint specification to be breathable.
- Existing exposed brickwork to be locally repaired and retained.
- New plasterboard independant wall lining system.
- New dot and dab or GypLiner plasterboard drying in over existing exposed poor quality brickwork/ masonry.
- Painted tongue and groove timber boarding (below cill level). Refer to joinery drawings for scope and details.
- Existing painted lime plaster finish (to datum height) with exposed existing painted brickwork over, to be retained, locally repaired/re-instated and redecorated. New paint specification to be breathable.
- Existing painted stone to be cleaned and retained exposed.
- Existing brickwork to basement areas (with some new blockwork infills) to be decorated with breathable paint (previously tanking scope).

PROPOSED NEW INTERNAL PARTITION TYPES:

- wall providing 120 mins fire protection
- wall providing 90 mins fire protection
- wall providing 60 mins fire protection
- new stud partition wall providing 30 mins fire protection
- new non-fire rated stud partition wall (with mineral wool insulation between studs)
- new proprietary glazed partition system providing 30 or 60 mins fire protection dependant on location
- new proprietary glazed partition system (non-fire rated)
- Existing fire place opening retained and exposed

bridge
architects

address 14 Old Mill Street, Manchester, M4 6DZ
directors Russell Bridge RIBA ARB Victoria Hilton ARB
phone 0161 679 2828
company # 07793934
web www.bridgearchitects.com
email info@bridgearchitects.com

revision notes
rev P02 - 2022-09-16 - Planning Issue (painted/exposed masonry scope revised, tanking omitted)
rev P01 - 2020-09-29 - Planning Issue

project 40-46 Princess Street
client Wittington Investment Properties
job no. 0247
drawing no. al(22)025

drawing title Proposed internal wall finishes/ types GA Plan: Level 05 & 06
drawing scale 1:100 @ A1; 1:200 @ A3
drawing created February 2021
drawing rev P02

FOR: PLANNING

bridge
architects

Do not scale from this drawing - use figured dimensions only.
This design and drawing is the copyright of bridge architects Ltd and
may not be reproduced in any form without prior written consent.
Issue of the drawing does not impart any real or implied copyright notice.