
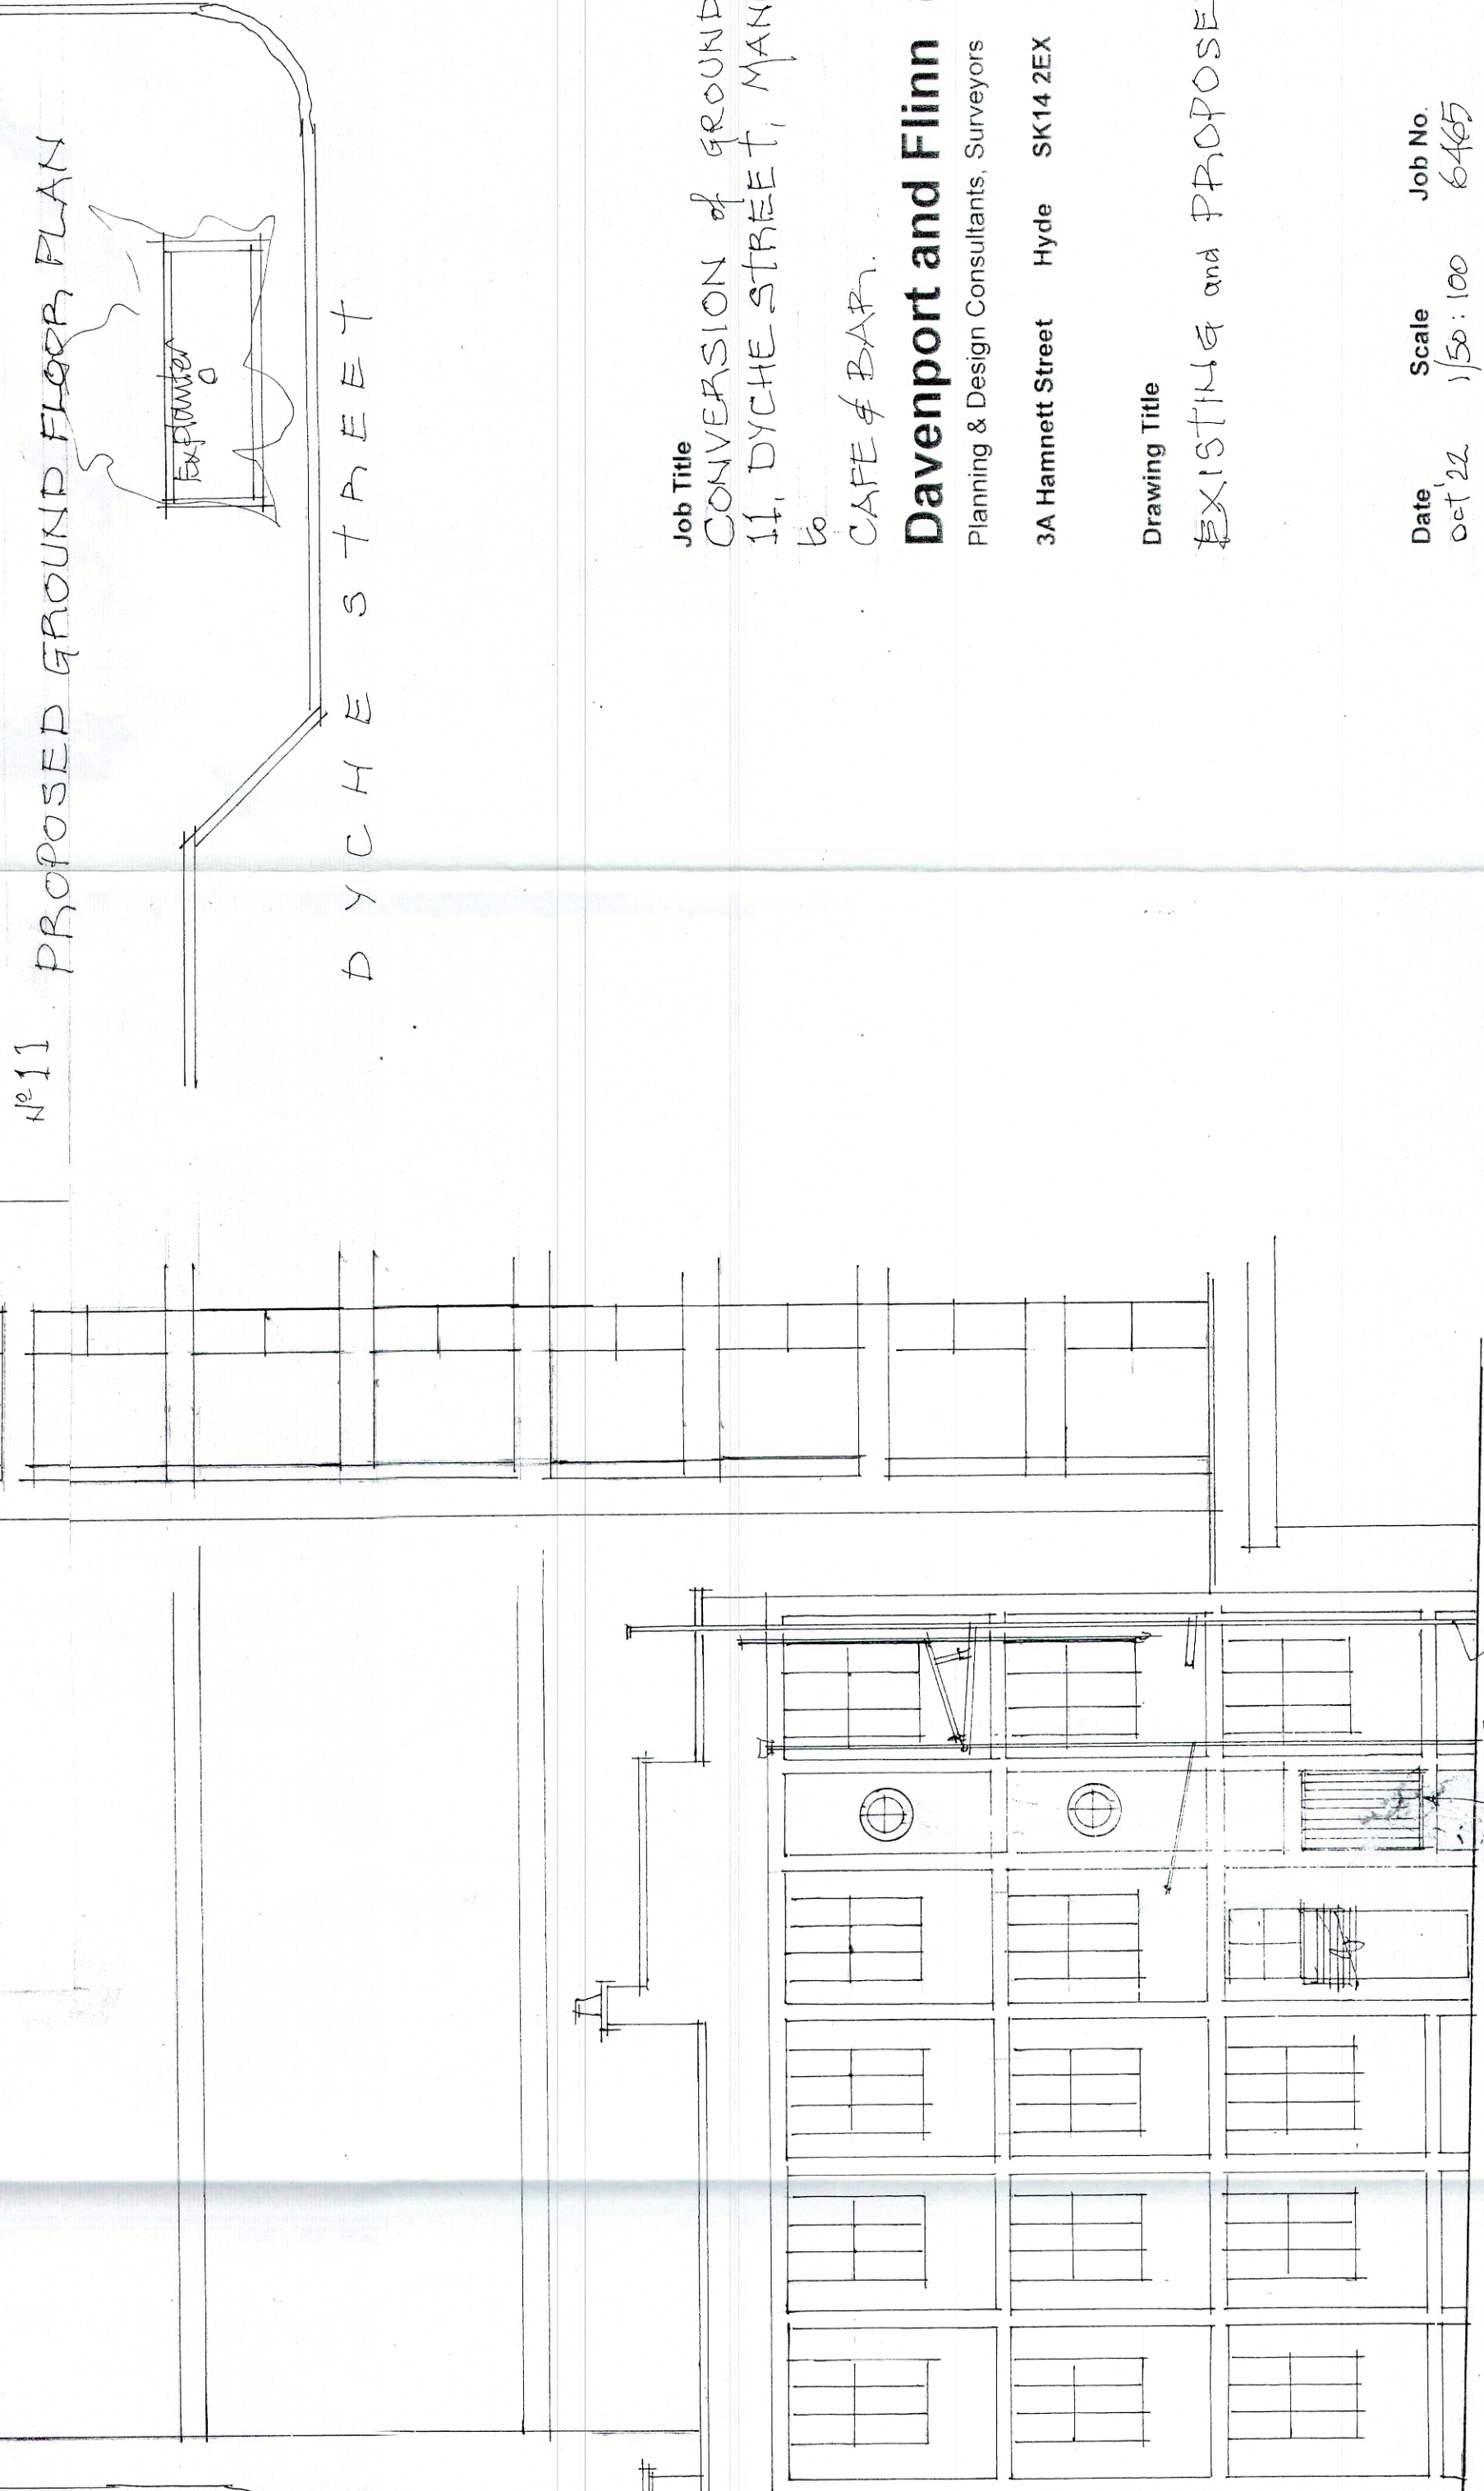
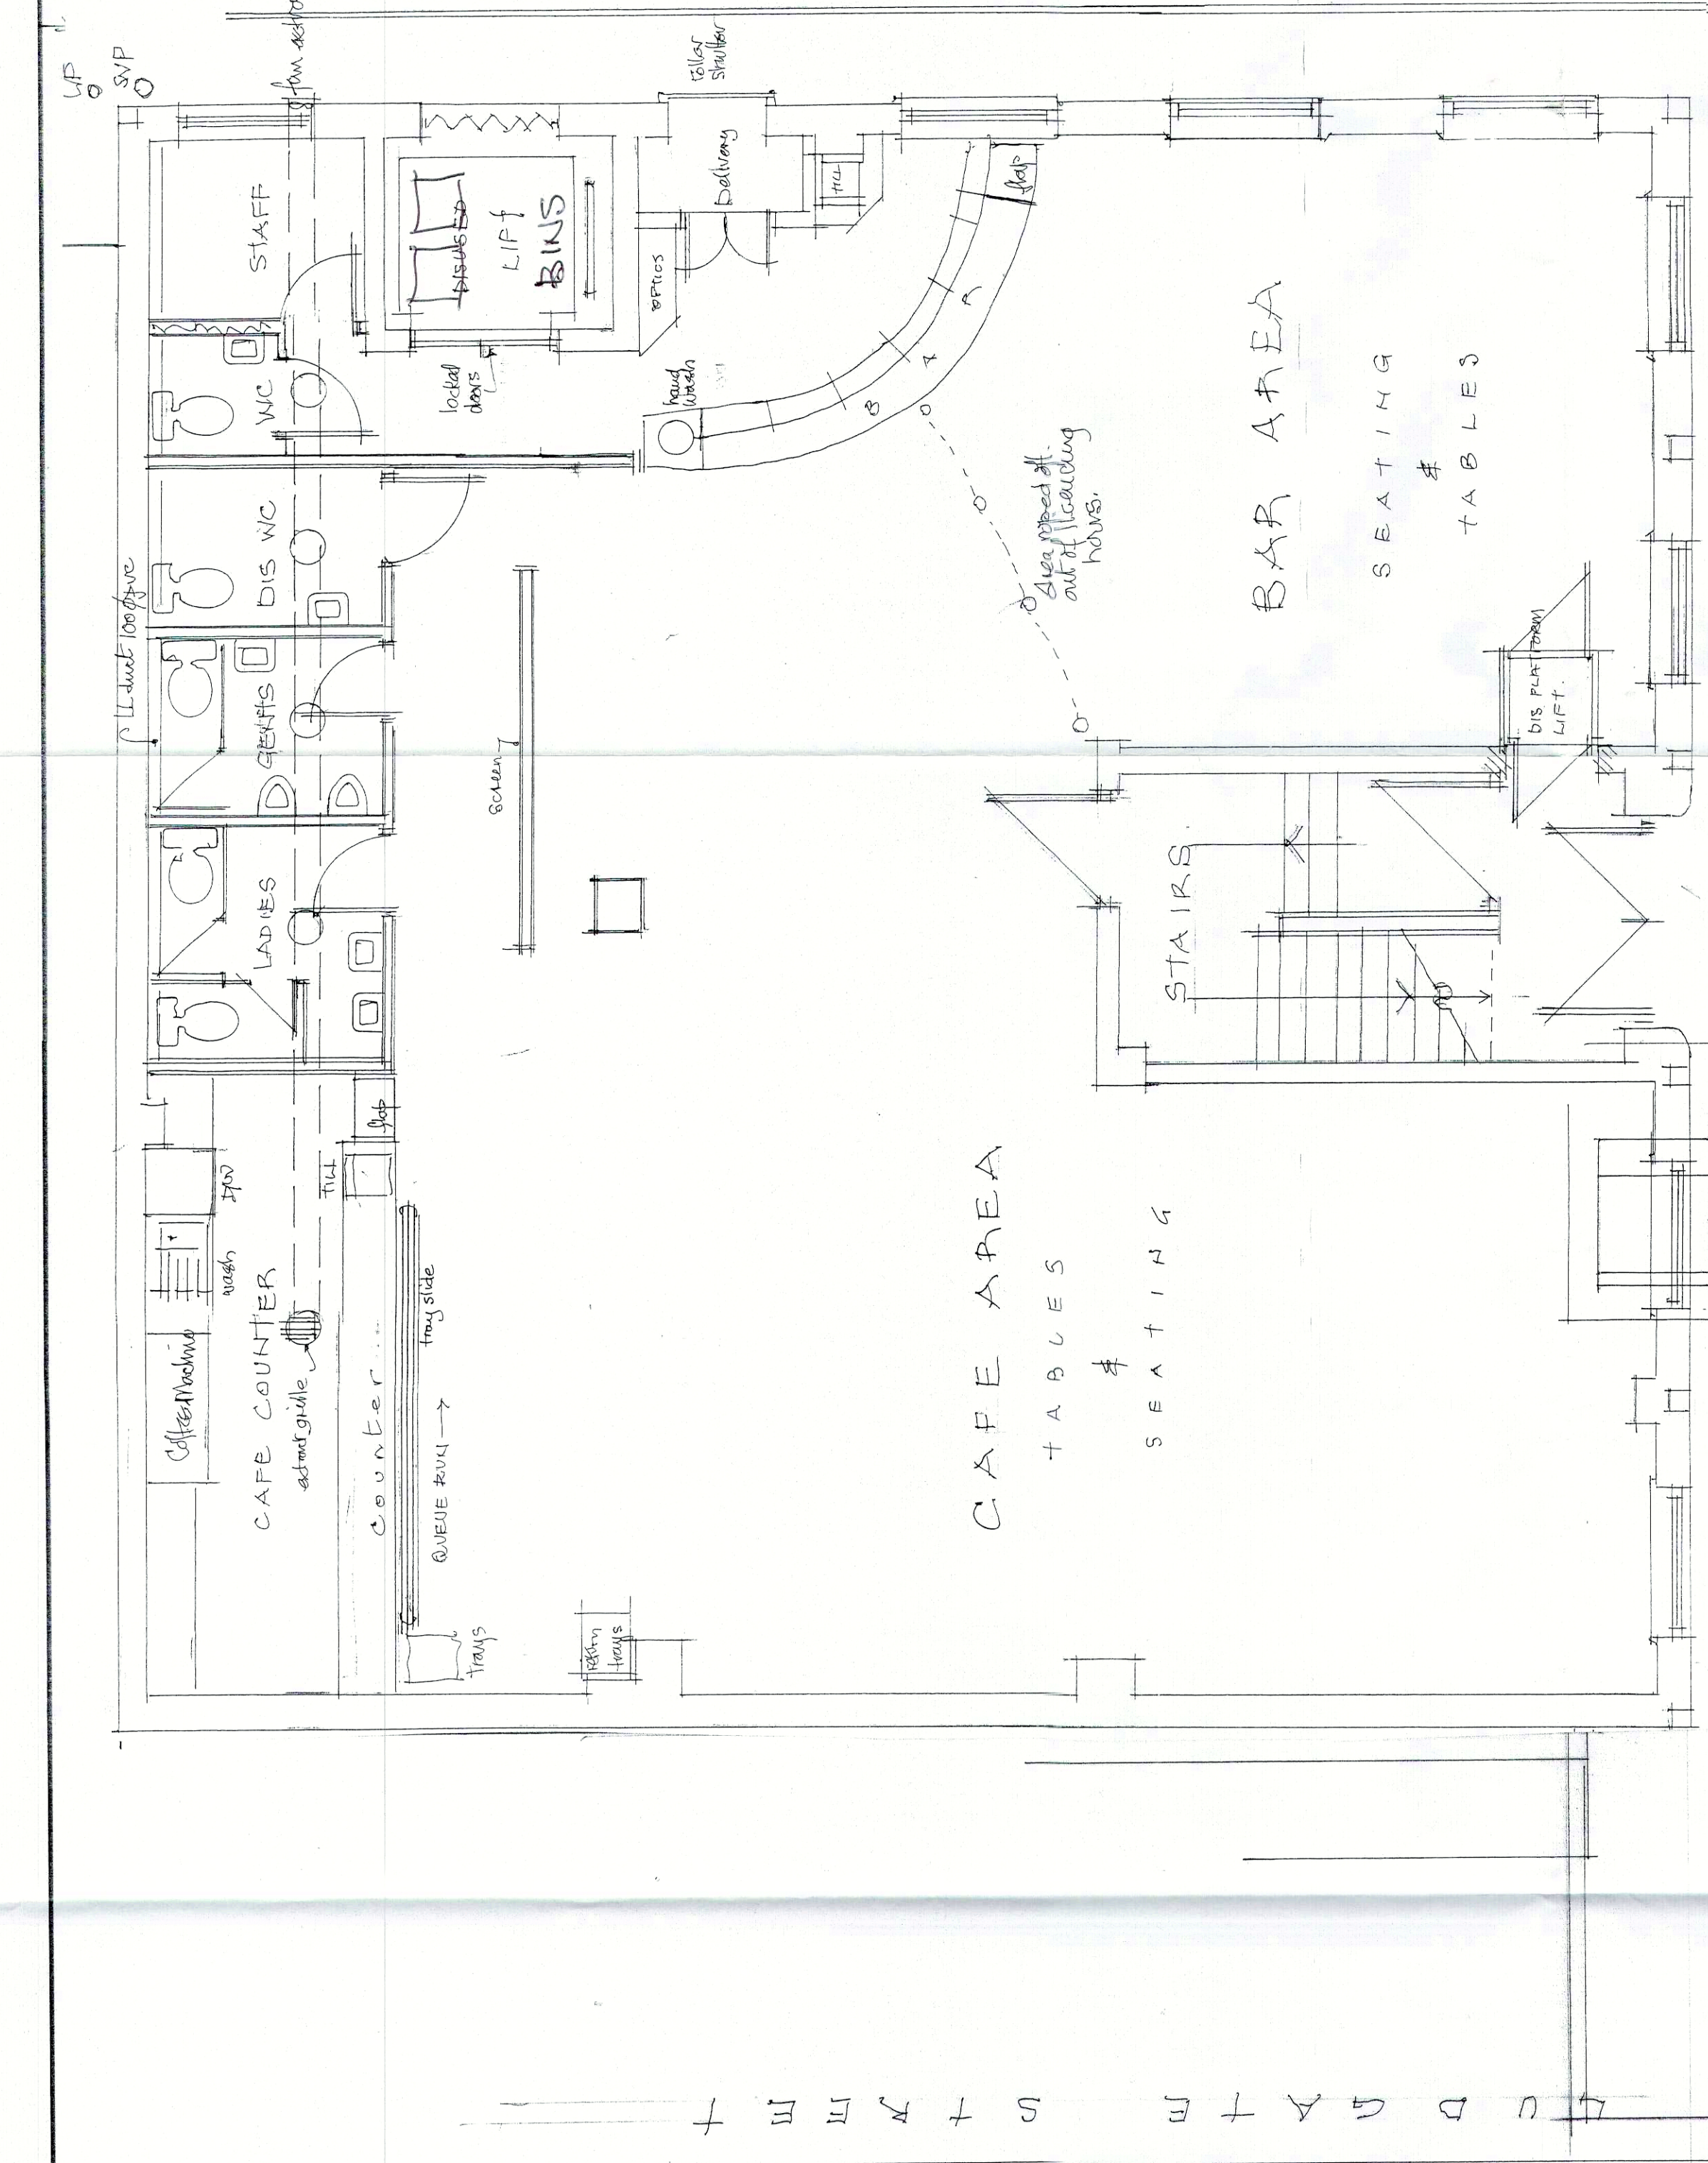
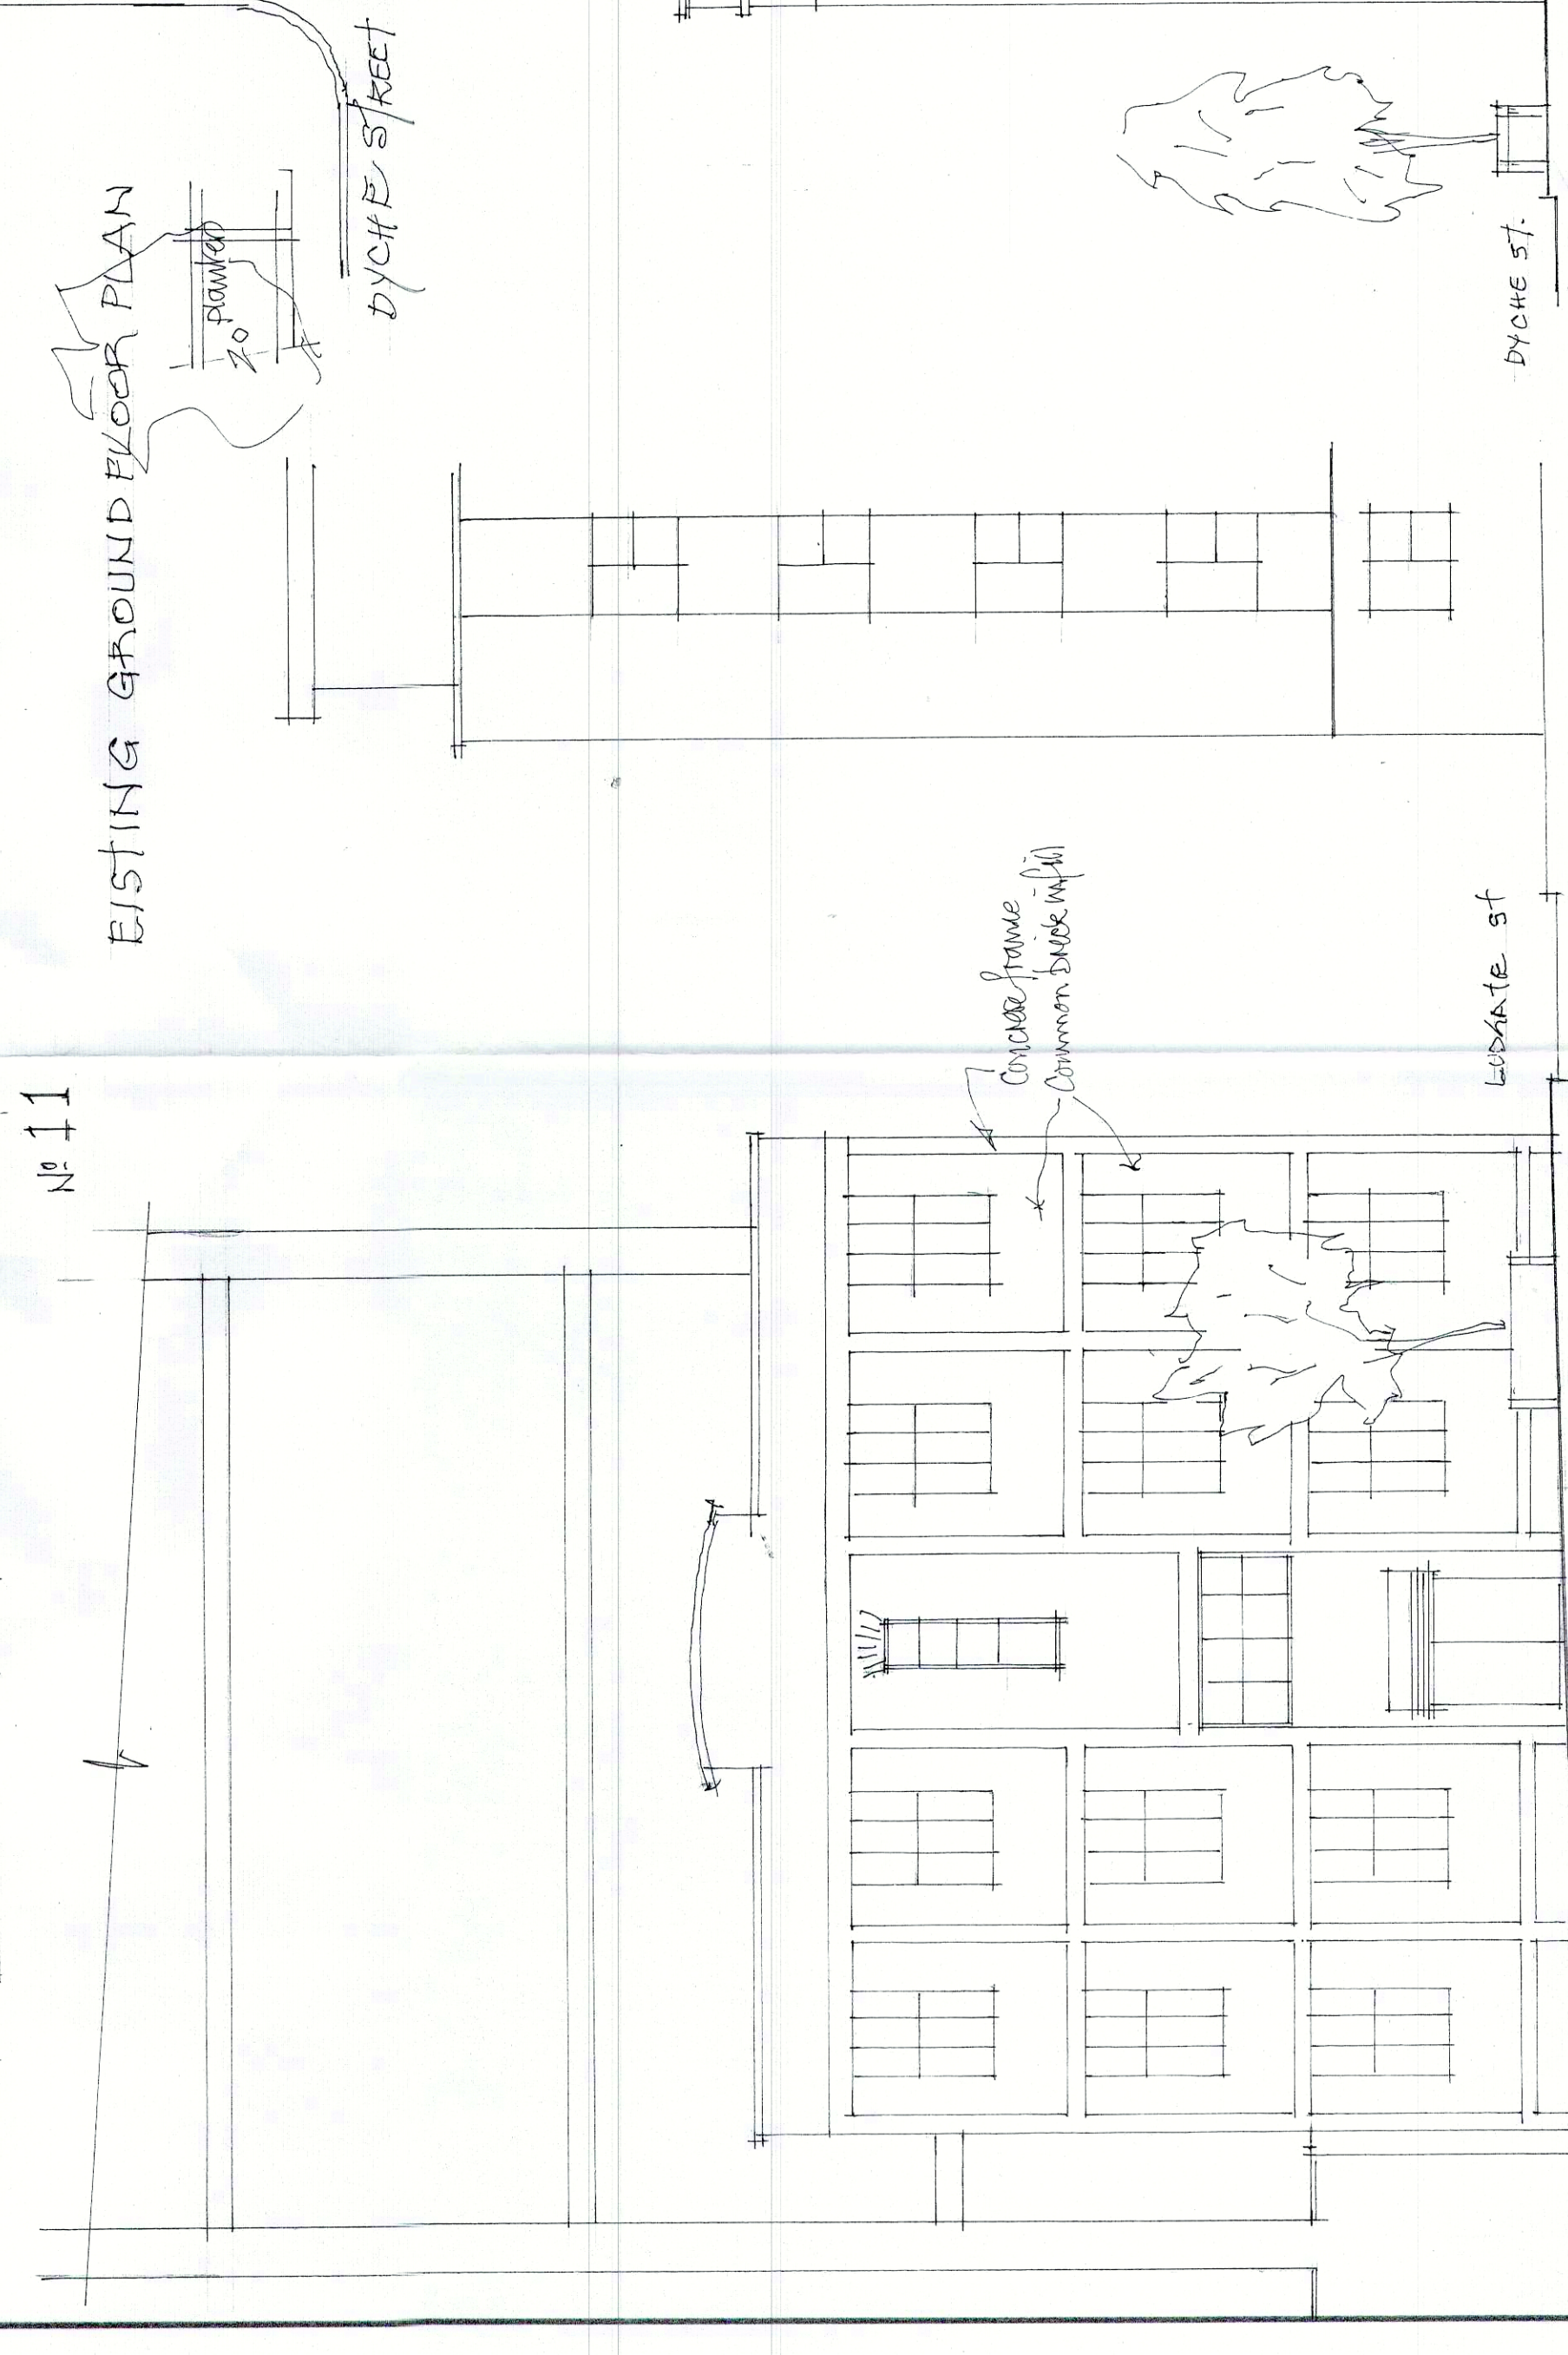


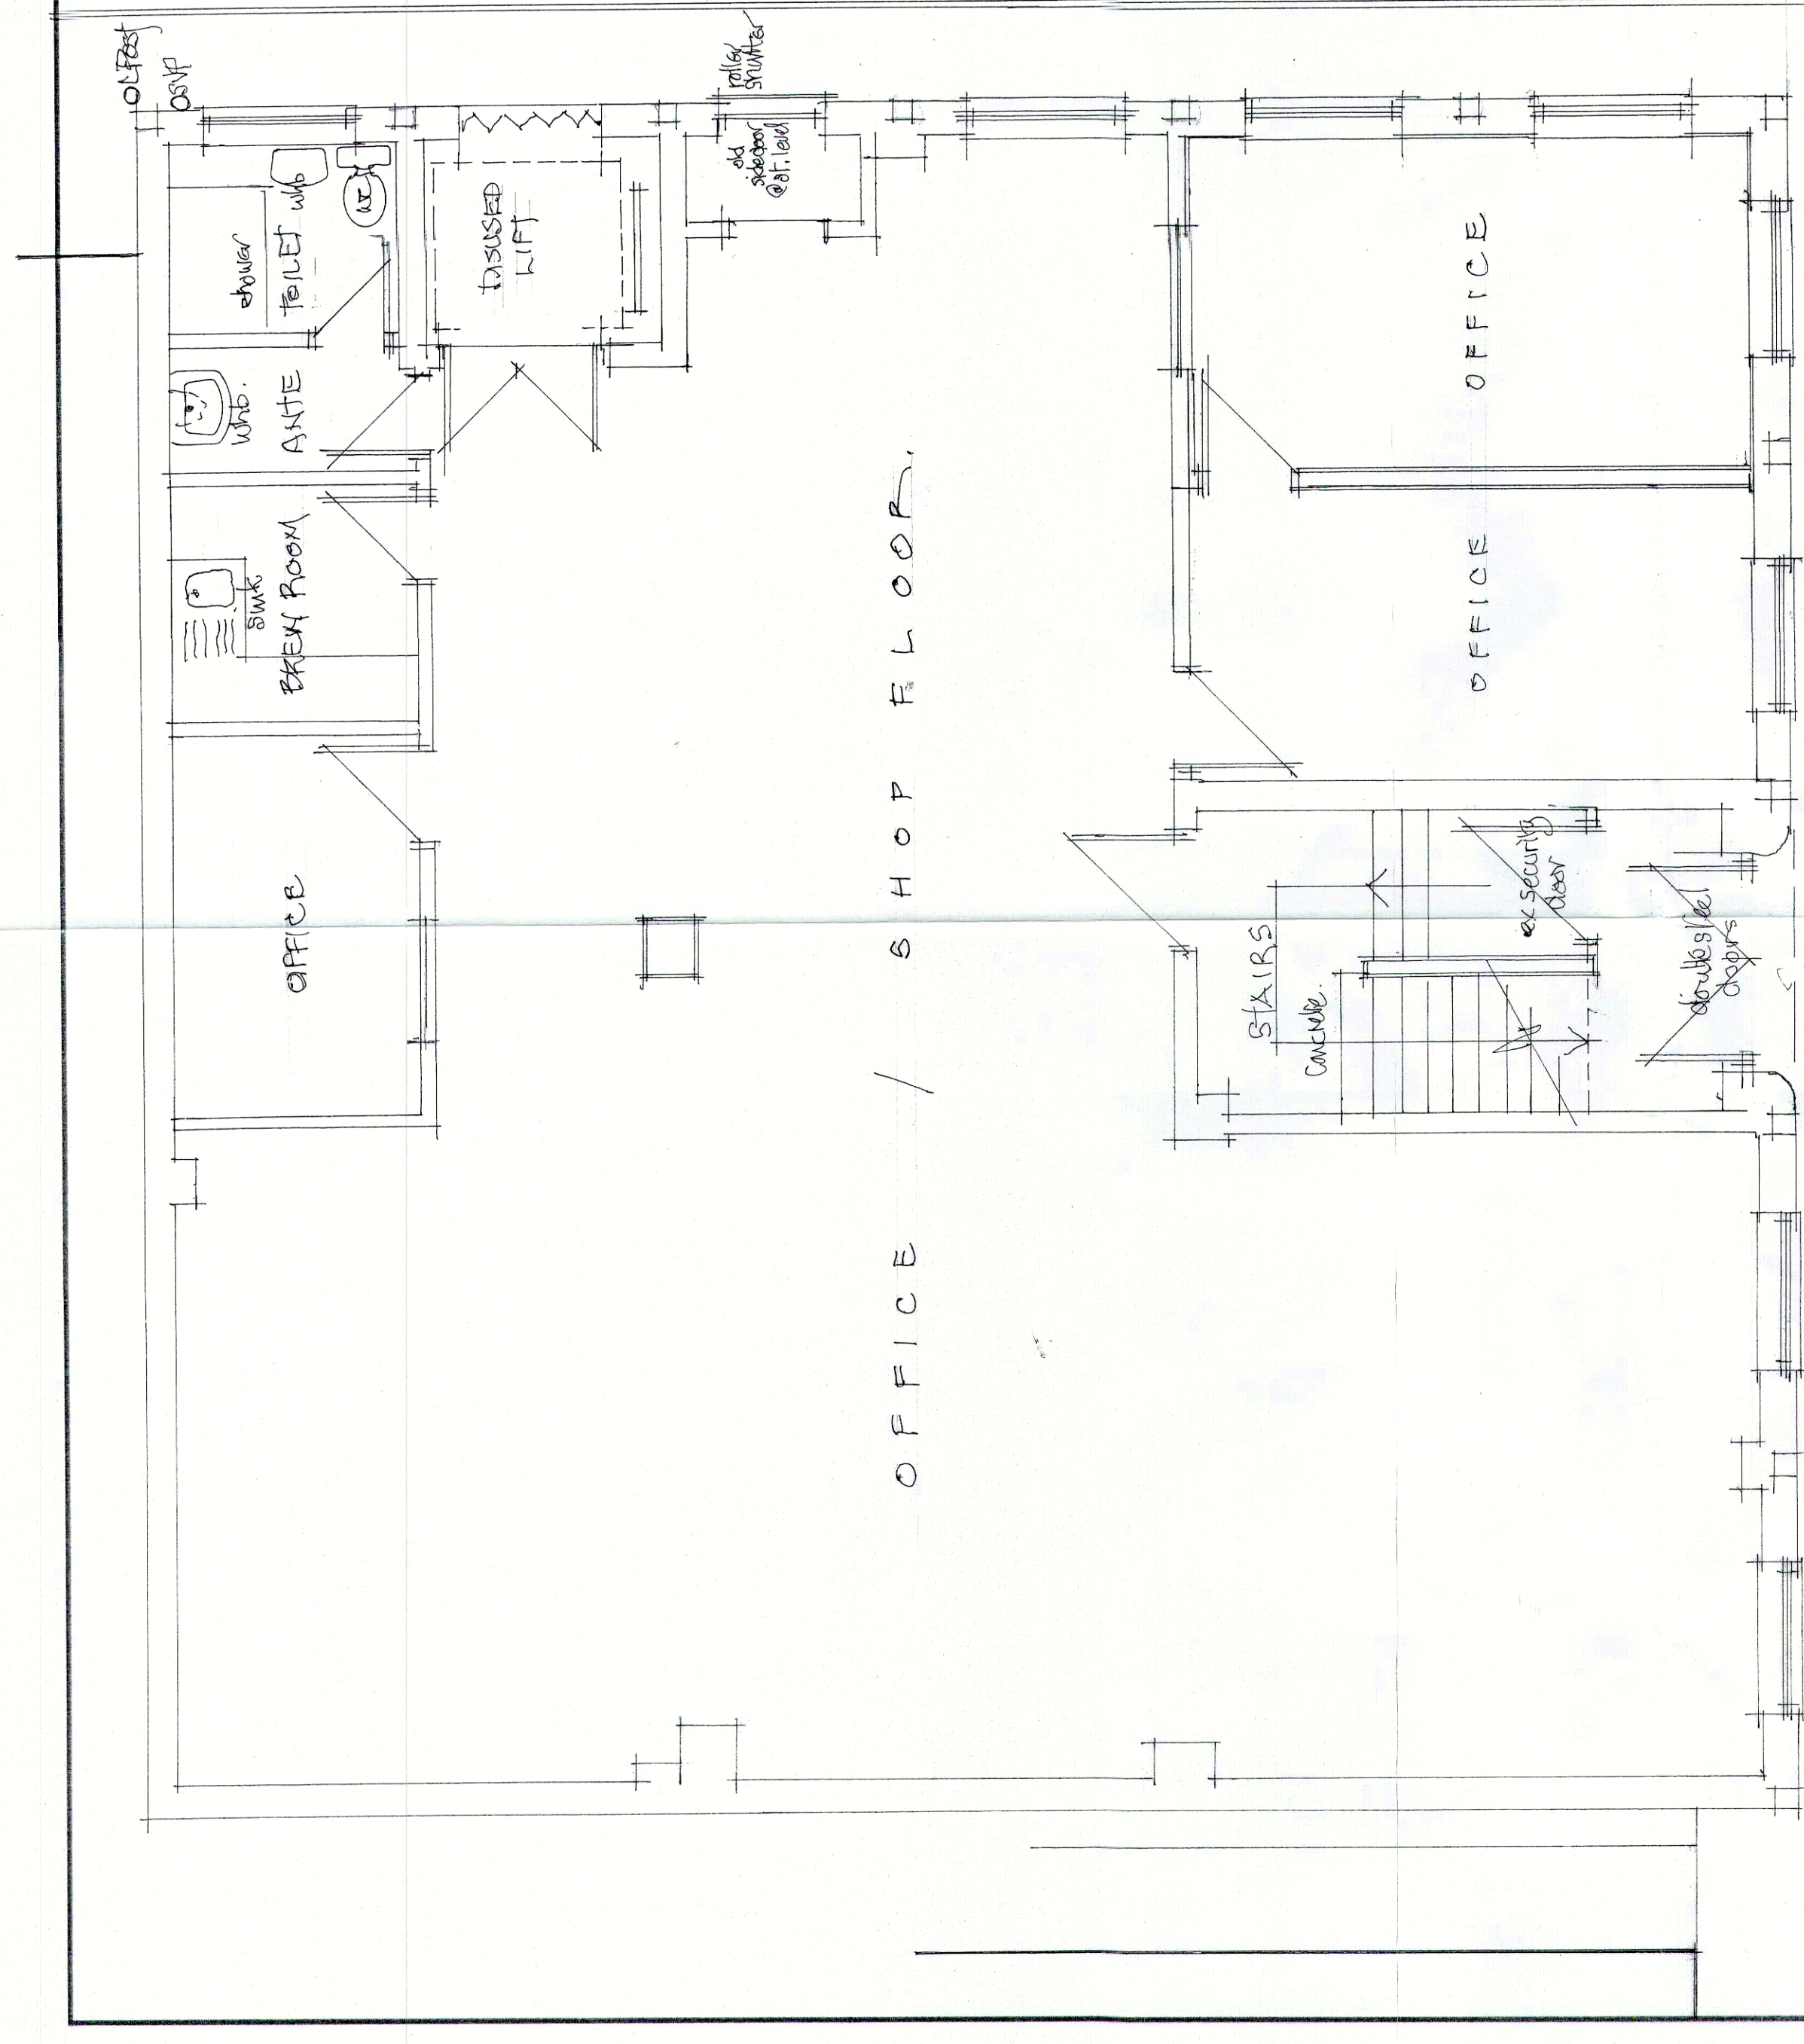

Job Title
CONVERSION OF GROUND FLOOR
11, DYCHE STREET, MANCHESTER M4 4BB
to
CAFE & BAR.

Davenport and Flinn
Chartered
Architects
Planning & Design Consultants, Surveyors
3A Hammett Street Hyde SK14 2EX
0161 368 3064

Drawing Title
EXISTING and PROPOSED

Date
Oct 22

Scale
1/50:100

Job No.
6465

Rev
1