


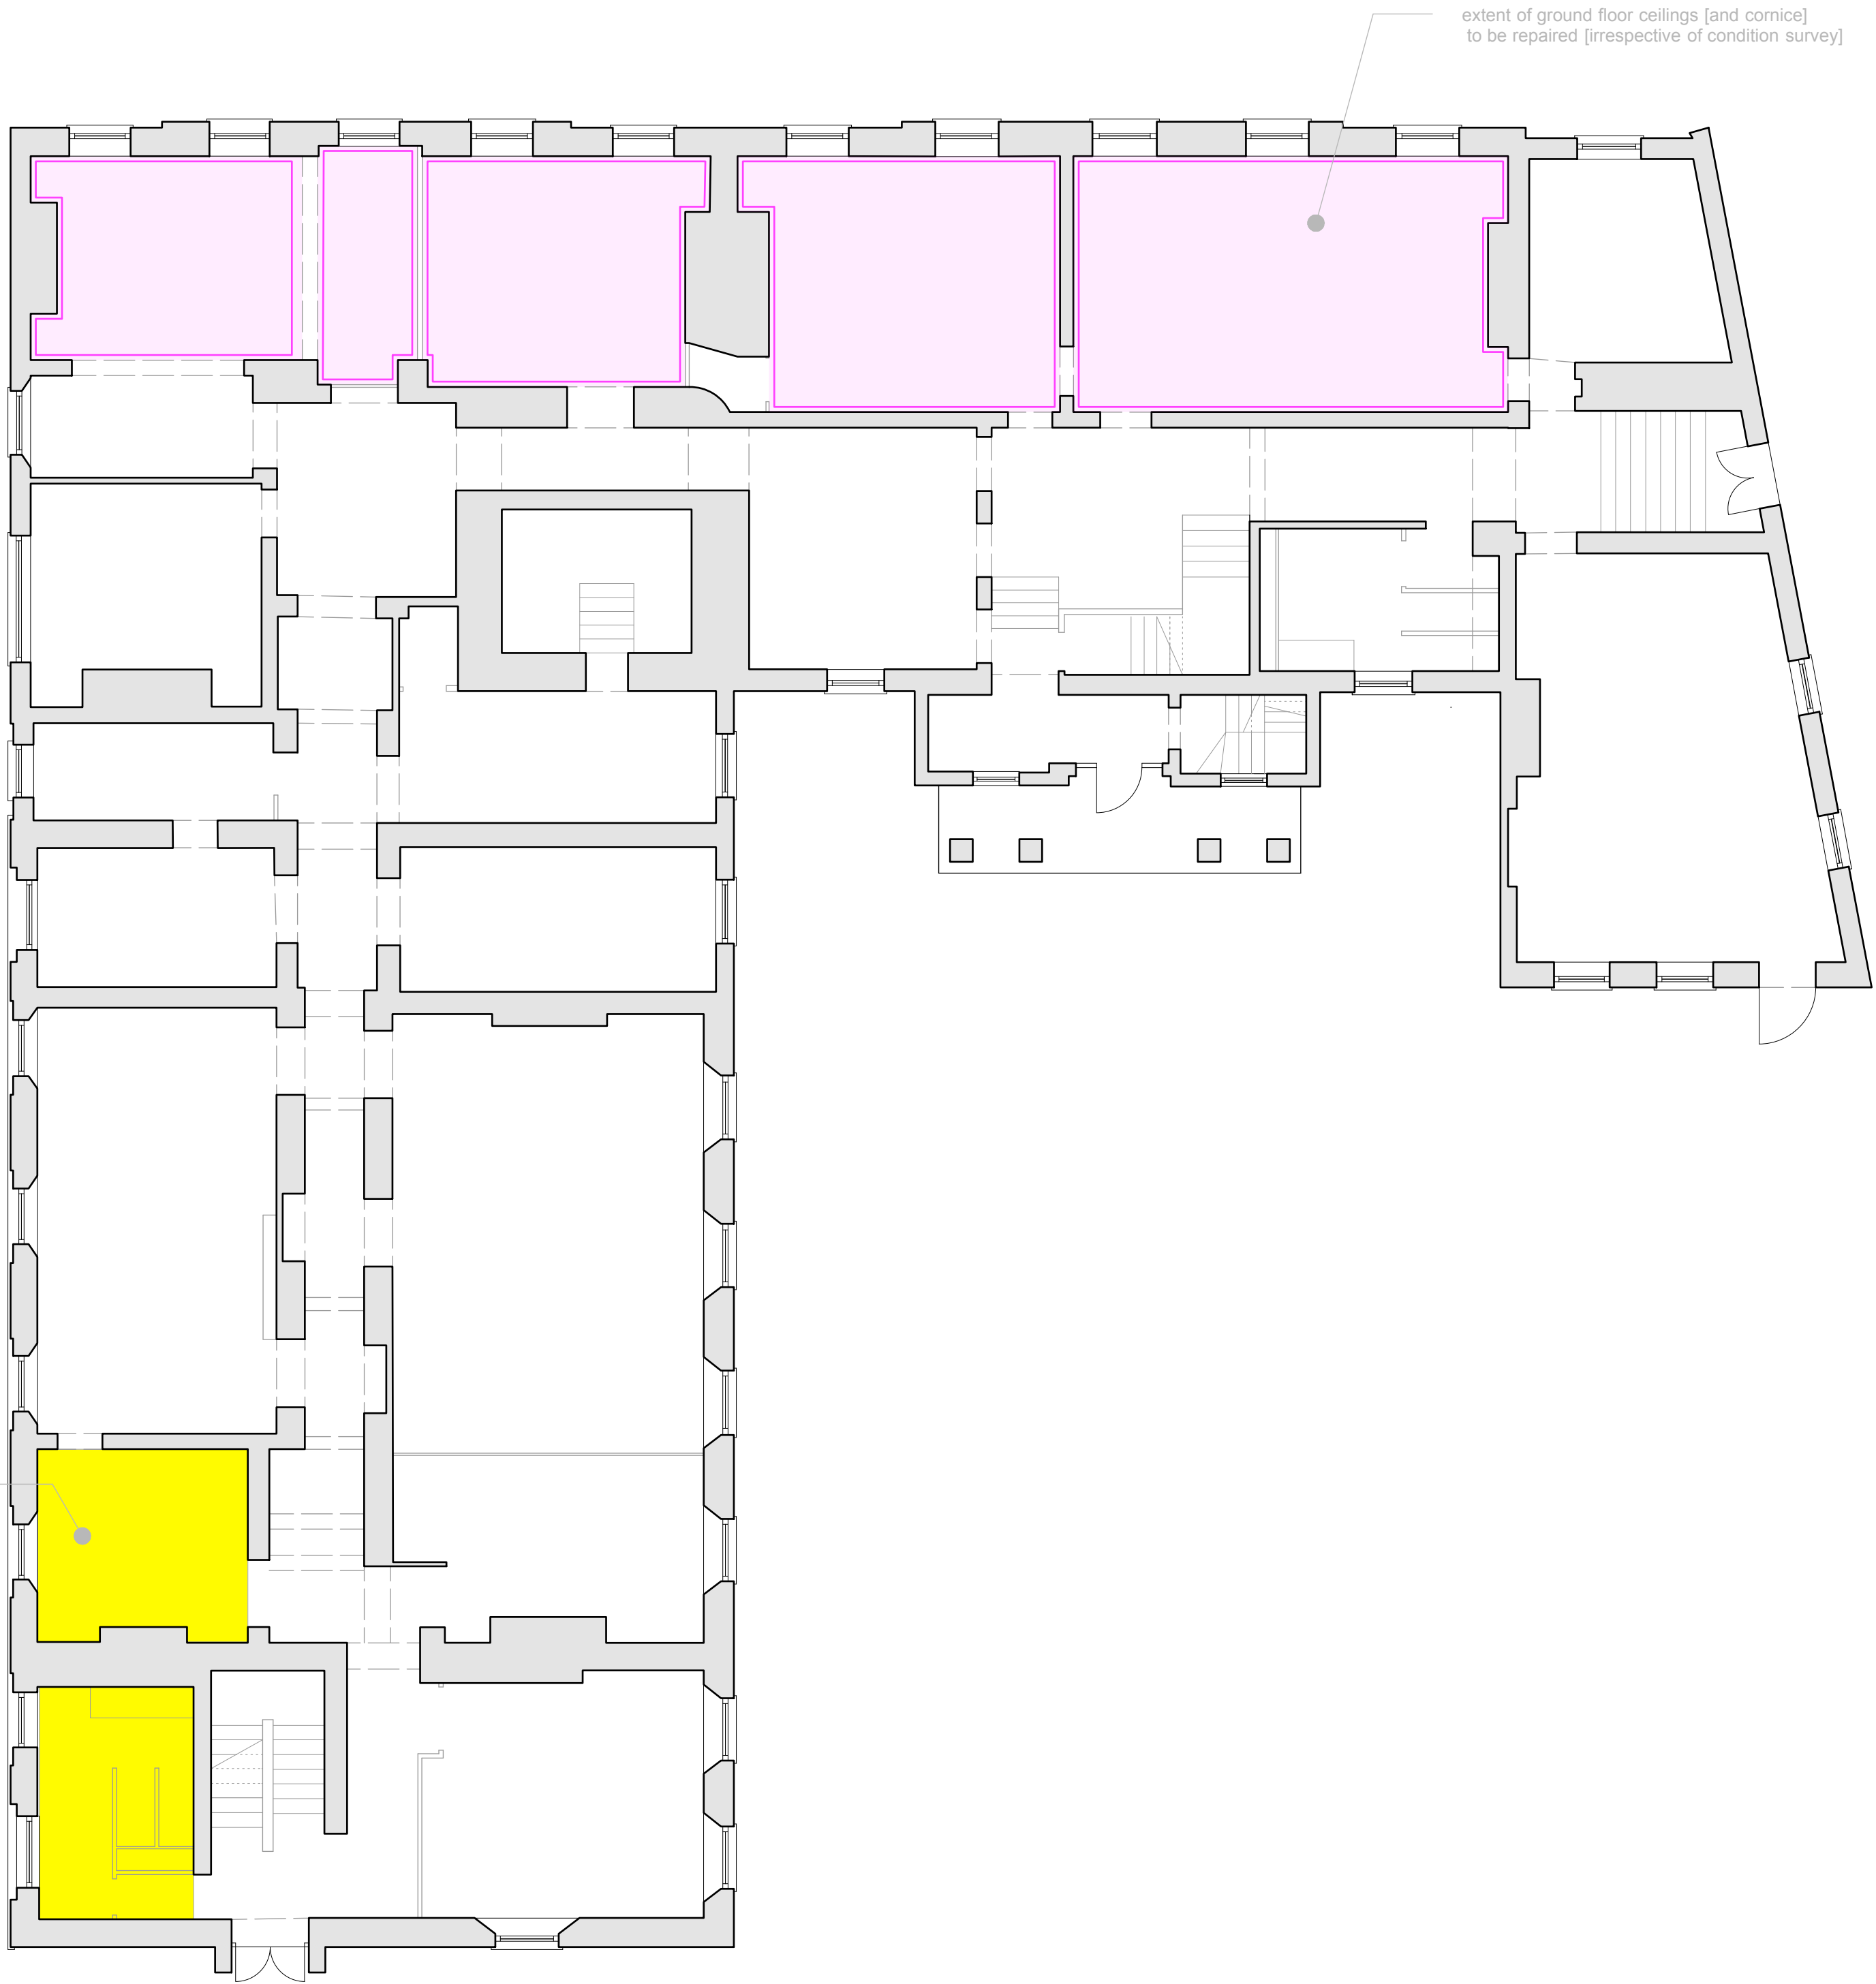

Do not scale from this drawing.
All dimensions are to be checked on site prior to commencing works on site. Discrepancy found between information given on this drawing and that given elsewhere or recorded on site shall be notified immediately to the project architect in writing.

PLANNING ISSUE



snookarchitects	project:	bridgewater house	rev.	date	description
89 Wood Street Liverpool L1 4NU t: 0151 707 0100	dwg no:	sk113			
	dwg title:	ceilings & cornice survey			
	scale:				1:100 @ a1