


DWG INFO: 1. DWG FILE: DWG_LP_0305.DWG 2022 57 SPRING GARDENS - 38 MOSLEY ST REDEVELOPMENT\DW DGS\DW2022-5-81_GF_01_02_03

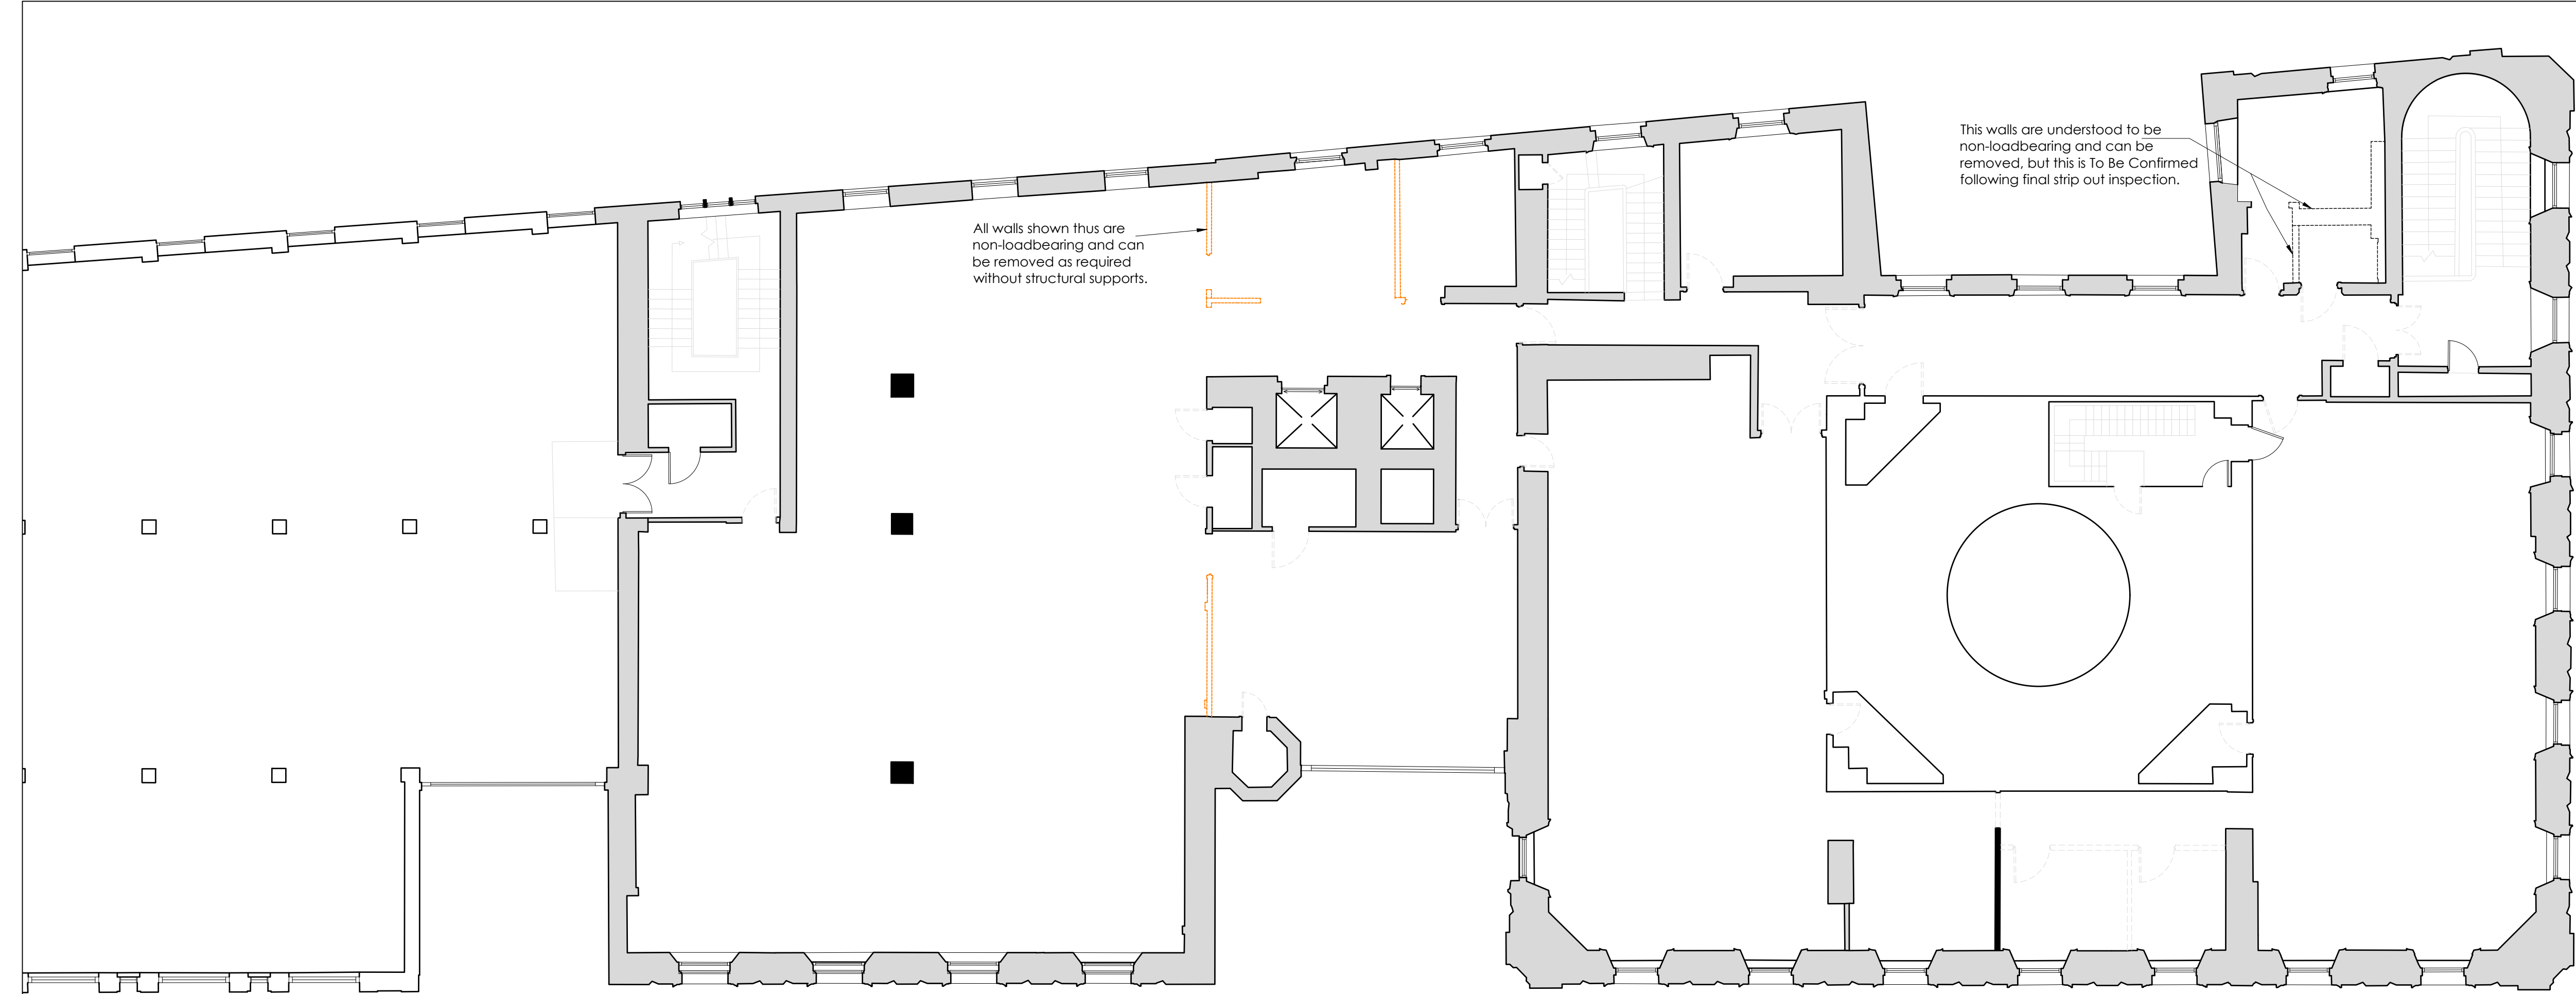

Third Floor Layout Indicating Structural Works
1:100 at A1

Note:- openings for new ducts etc are currently understood to be through non-loadbearing walls only. Should any openings be require through loadbearing walls, pre-cast concrete lintels will be required as shown for other new openings.

GENERAL NOTES

Do not scale this drawing.
Contractor to check all dimensions and report all errors and omissions to the Engineer.

1. This drawing must be read in conjunction with the latest AXI & Hilson Moran drawings. All setting out is to be in accordance with the architects drawings.
2. All new openings must have the walls & floor above FULLY propped / needed- Temporary propping to Contractors design and details.
3. New openings must be stitch drilled / stitch cored to maintain the integrity of the retained masonry.
4. Any fire protection required is to be to the architect / fire engineers details.

Rev	Detail	By	Auth	Date
Revisions				
DW Consulting LLP Marland House Marland Road Sole, W33 5AQ Tel: 0161 969 4144 www.dwlip.com Hornbeam House Hornbeam Park, Hoskstone Road Harrogate, HG2 8QT Tel: 01423 855930				
Client bruntwood				
Project 38 Mosley Street Refurbishment				
Drawing Title Structural Works Third Floor Level				
Drawing Status preliminary				
Project No. DW2022		Discipline S	Drawing No. 03-30	
Scale 1:100		Sheet Size A1	Revision	
Date May'22	Drawn	Checked	Auth	

© This drawing may not be copied without prior written permission