
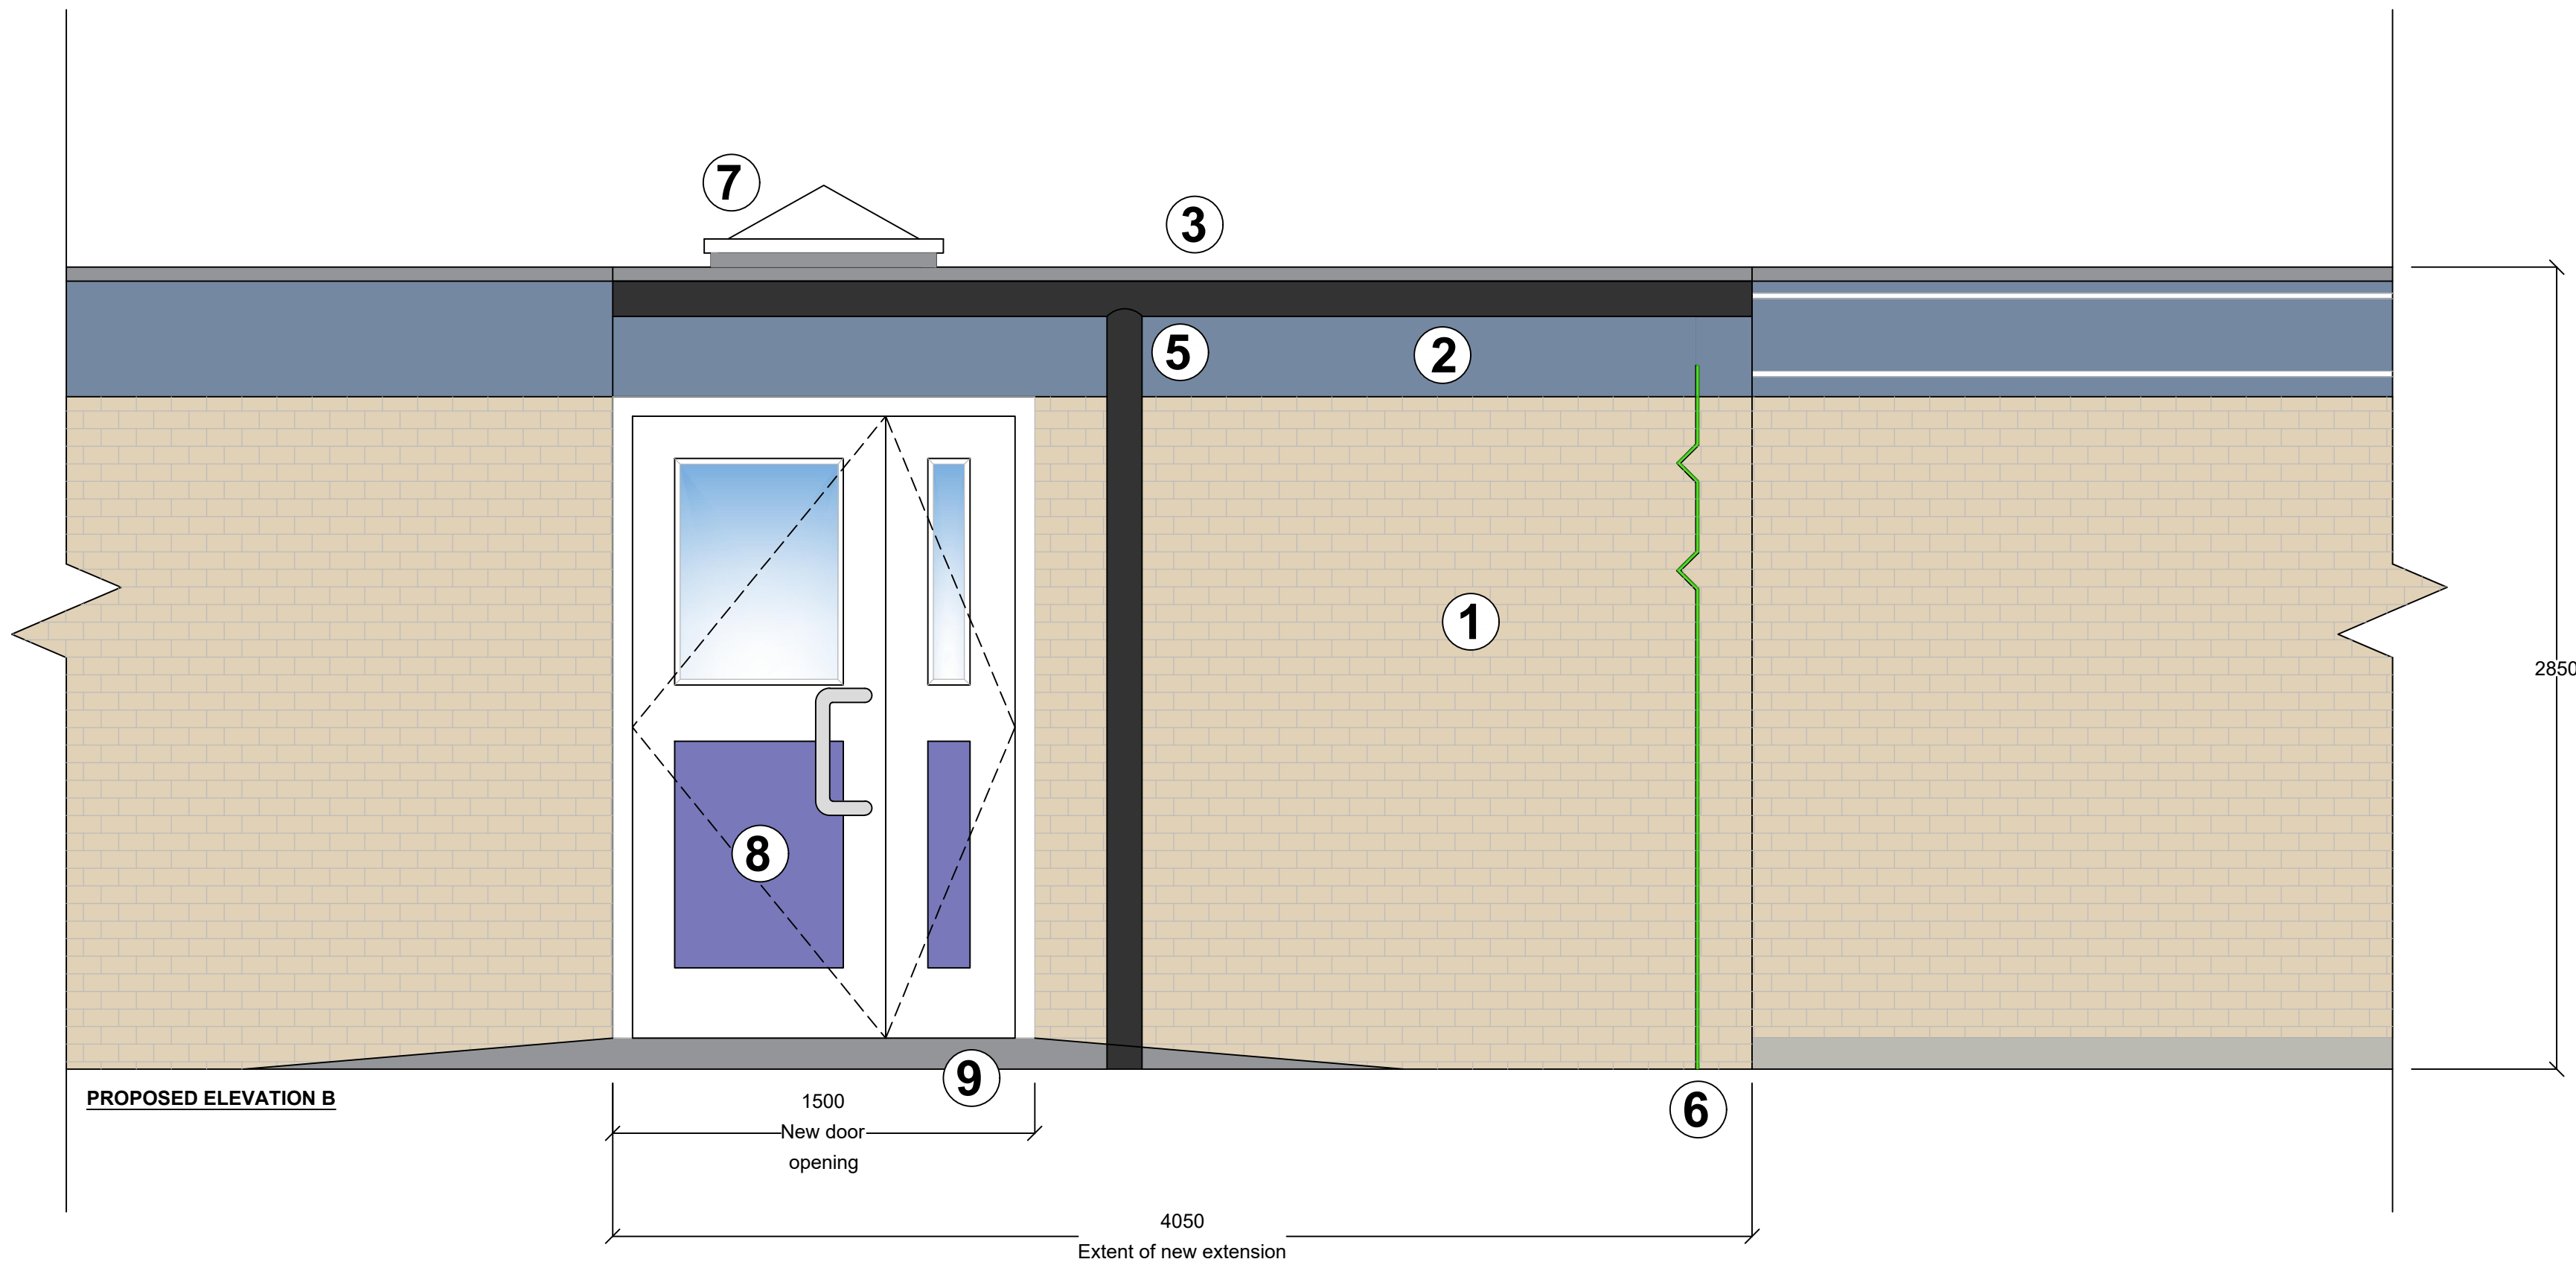


AS PROPOSED ELEVATIONS

Note:
Contractor is to verify all dimensions and levels on site prior to site works commencement. Under no circumstances are any dimensions or levels to be scaled from this drawing number for the purpose of manufacturing components. Contractor to report any discrepancies to the Designer.

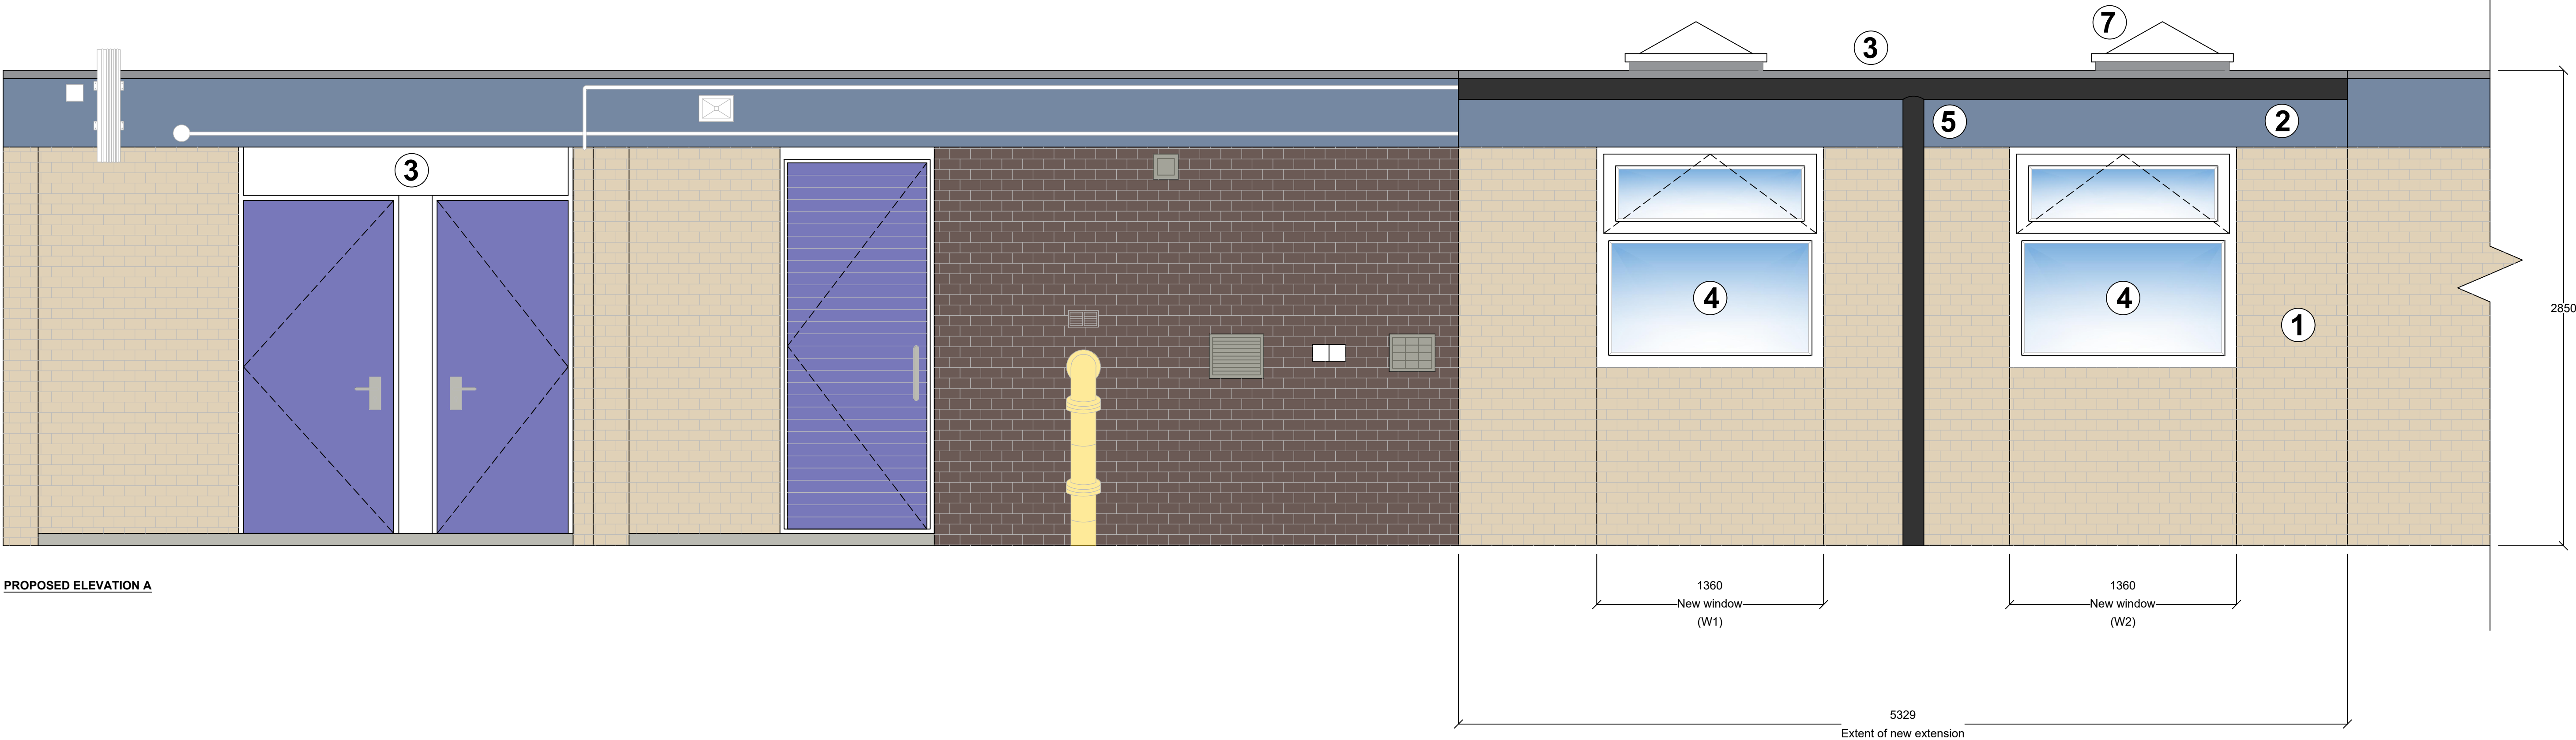

EXISTING MATERIALS KEY

- ① External masonry brickwork (Buff)
- ② uPVC fascia (Blue)
- ③ Felted flat roof (Grey)
- ④ uPVC double glazed window (White)
- ⑤ uPVC rainwater goods (Black)
- ⑥ Security fencing (Green)
- ⑦ Polycarbonate rooflight (Grey / White)
- ⑧ Aluminium external door (White / Blue)
- ⑨ Graded tarmac (Black)

REVISION		DESCRIPTION		DATE
--		PLANNING		SEPT 22
SCALE		1:20	SIGNATURE	DATE
		DRAWN	LP	SEPT 22
ORIGINAL SIZE		A1	CHECKED	MB
			APPROVED	MB
This drawing is copyright and may not be reproduced or made use of unless expressly agreed by M Bradbury Consulting Ltd				
CLIENT				
St Anne's RC Primary School Moss Bank Crumpsall M8 5AB				
PROJECT				
Kitchen Extension				
 59 Wilmslow Road, Handforth, Cheshire, SK9 3EN WEB: www.bradbury-consulting.co.uk TEL: 01625 522 209				
TITLE				
AS PROPOSED ELEVATIONS				
JOB NUMBER				
2022.011				
DRAWING NUMBER				
PL07				