


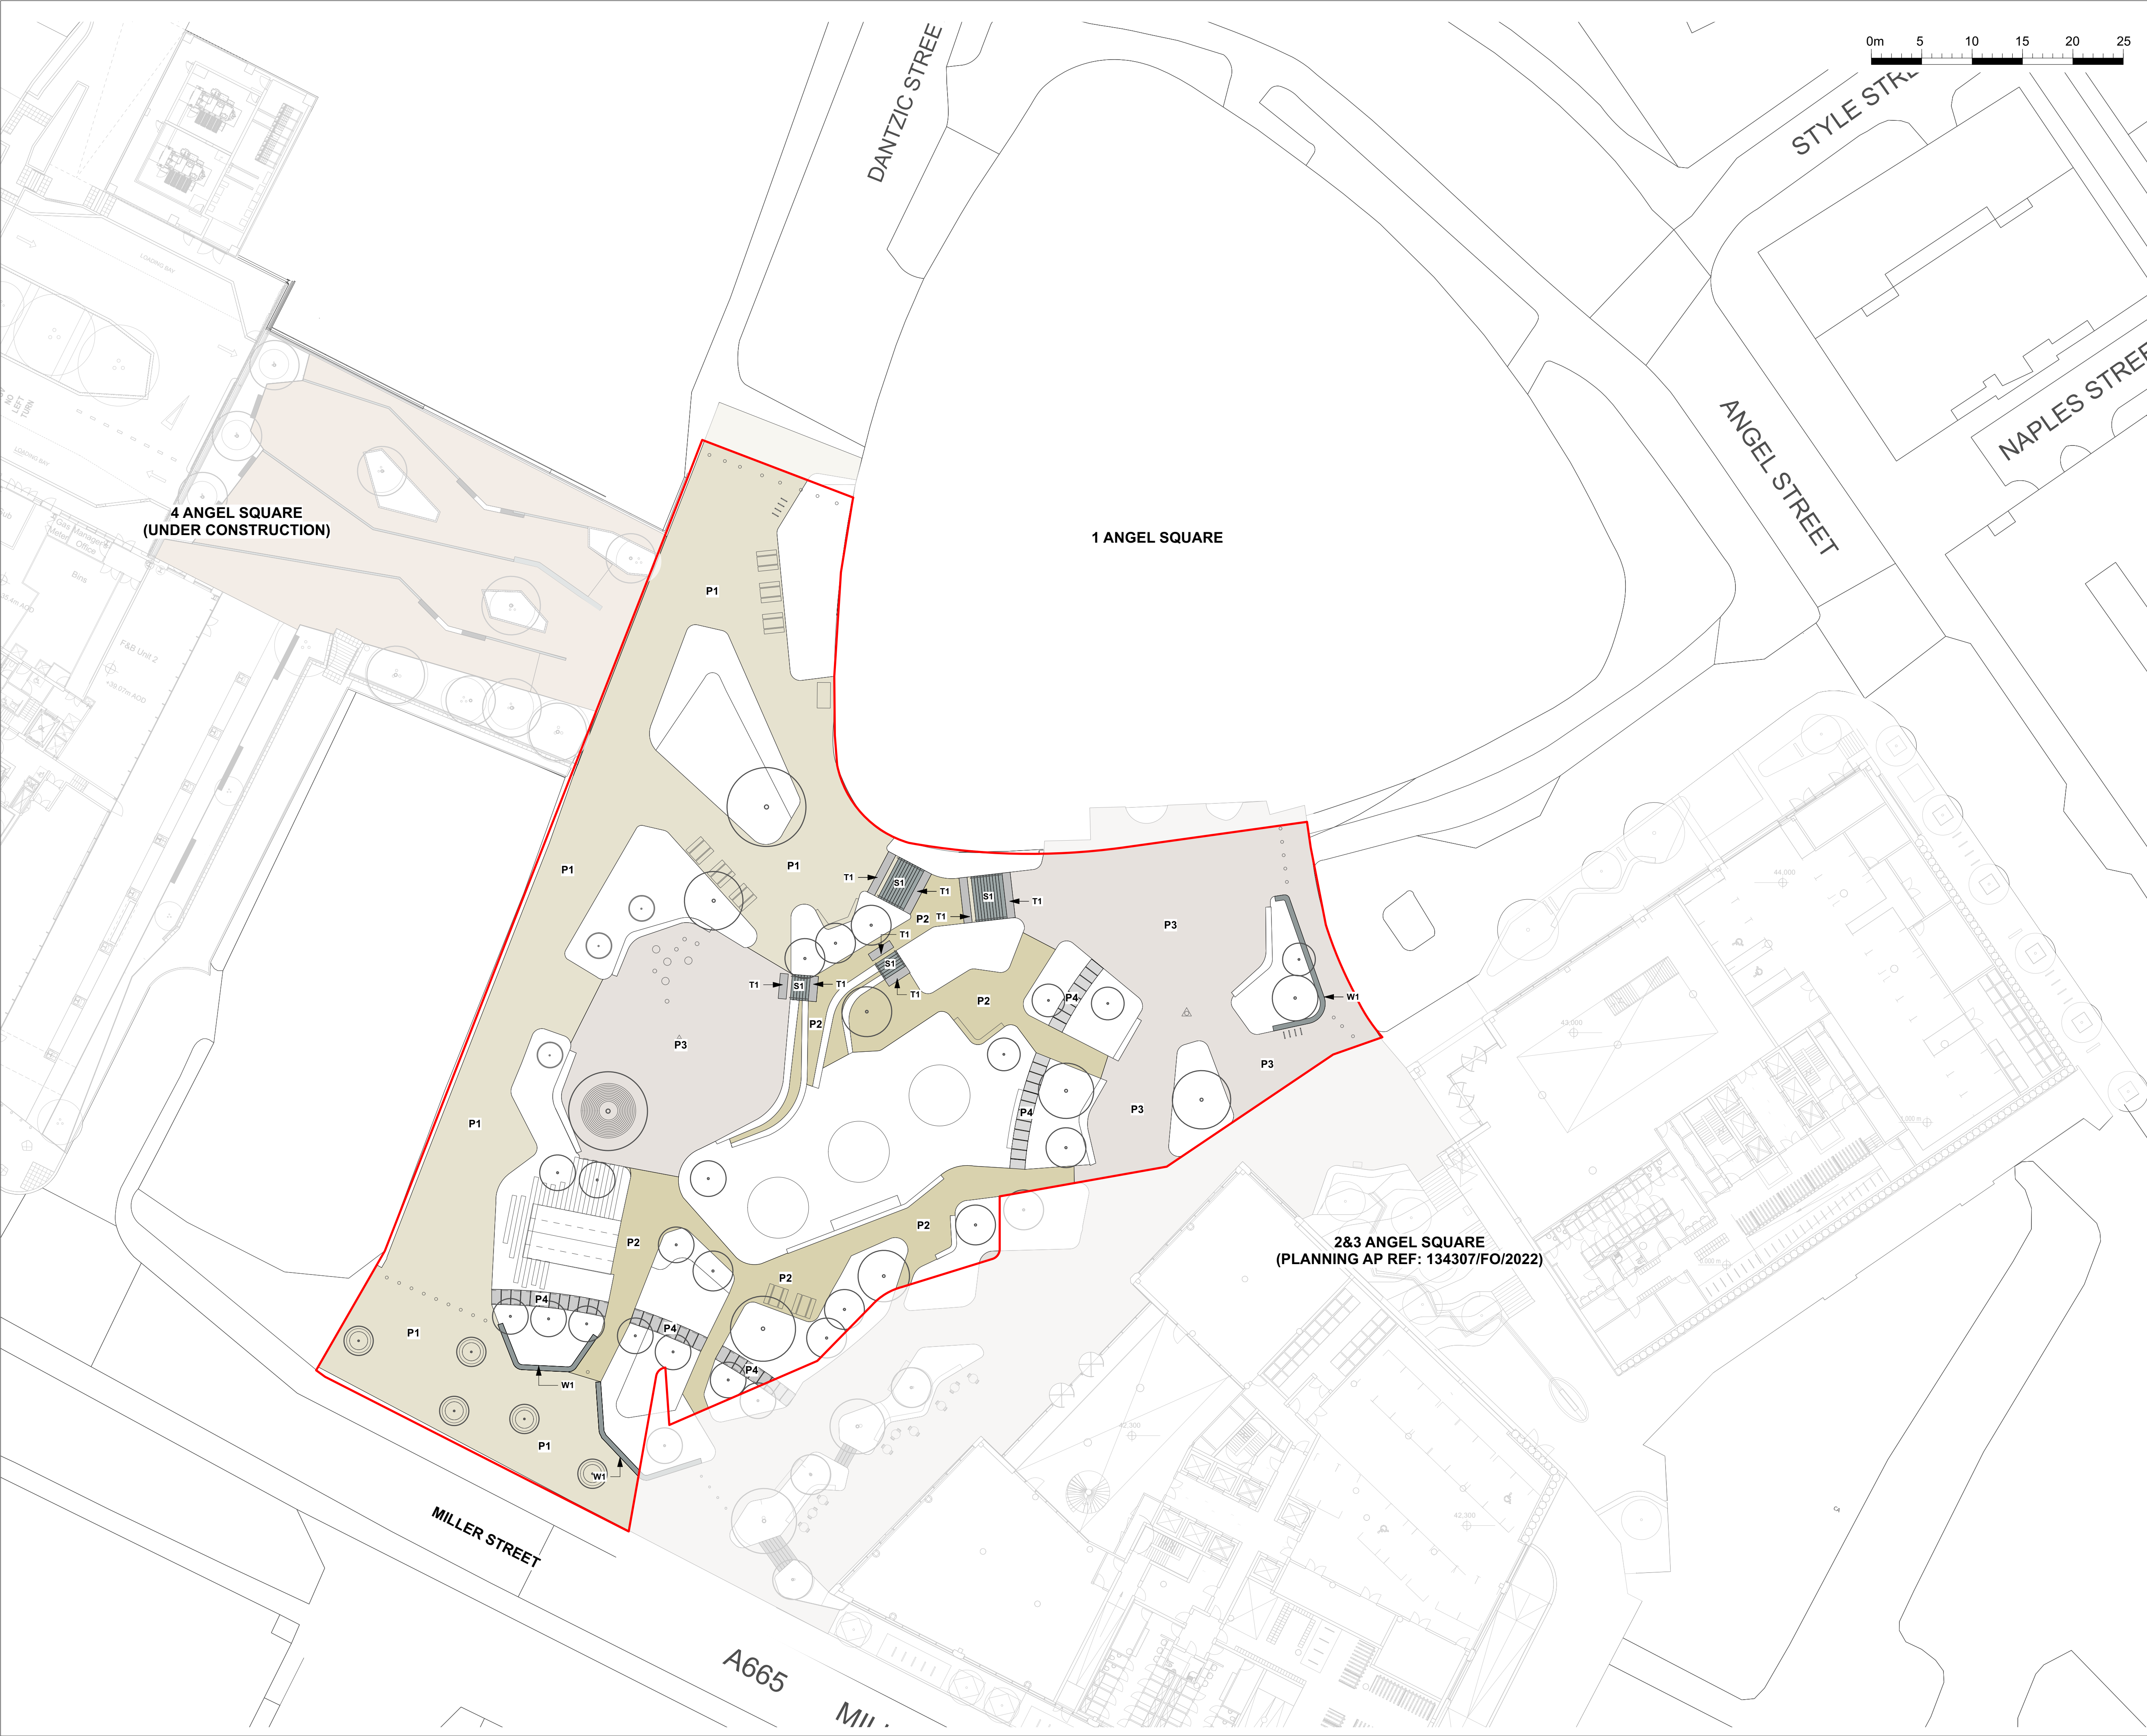

THIS DRAWING IS COPYRIGHT PROTECTED AND MAY NOT BE REPRODUCED IN WHOLE OR PART WITHOUT WRITTEN AUTHORITY FROM THE OWNER.

- NOTES:
1. Do not scale from this drawing.
 2. Always work to noted dimensions.
 3. All dimensions are in millimetres unless otherwise stated.
 4. All setting out, levels and dimensions to be agreed on site.
 5. The dimensions of all materials must be checked on site before being laid out.
 6. This drawing must be read with the relevant specification clauses and detail drawings.
 7. Order of construction and setting out to be agreed on site.

KEY

REDLINE BOUNDARY

- HARDWORKS**
- P1** **NATURAL STONE SLAB PAVING, TYPE 1**
Yorkstone, diamond sawn, random stretcher bond, to match adopted areas.
Marshall's Scoutmoor or equal and approved.
Colours: greyish buff.
Bond: Random stretcher bond across the footway.
NOTE: Bedding and sub base to MCC
Highways standard details and specification.
- P2** **NATURAL STONE PAVING, TYPE 2**
Blend of small module Natural Stone Setts, Yorkstone and Granite
Bond: Random Stretcher, small module
- P3** **NATURAL STONE PAVING, TYPE 3**
Blend of small module Natural Stone Setts, Yorkstone and Granite
Bond: Random Stretcher
- P4** **NATURAL STONE INFORMAL PATHS**
Large unit natural stone stepping stones
Type: Granite
- S1** **NATURAL STONE STEPS**
Type: Granite
Colour: Mid Grey
To include associated contrasting strips to top and side of step tread.
- T1** **TACTILE PAVING**
Corduroy tactile paving to top and bottom of steps
Type: Granite
Colour: Dark Grey
- W1** **NATURAL STONE RAISED WALL**
500mm high stone wall to form secure line along Miller St and Angel Sq drop off.

S4-P03	09-11-22	Planning	EKH	SAB
Revision	Date	Description	Drawn	Apprvd.

Plantit I.E. Limited
E: info@plantit-ie.com W: plantit-ie.com

MANCHESTER
2 Back Grafton St., Altrincham, WA14 1DY
T: 0161 928 9281

LEEDS
No.1 Aire Street, Leeds Station, Leeds, LS1 4PR
T: 0113 824 6413

LIVERPOOL
Tempest S.3, 12 Tithebarn Street, Liverpool, L2 2DT
T: 0151 363 1230

LONDON
Unit 6 Waterside, 44-48 Wharf Road, London, N1 7UX
T: 0207 253 5678

STANDISH
Standish Gatehouse, Stonehouse, Gloucestershire, GL10 3BZ
T: 0145 360 7080

Client MEPC

Project Angel Square
Manchester

Drg Title Hardworks

Created on 14/06/2022 Created by EKH Approved by SAB

Scale 1:300 Size A1 Workstage Stage 2

Drg No. 2962-PLA-XX-DR-L-1000 Suitability S4 Revision P03