


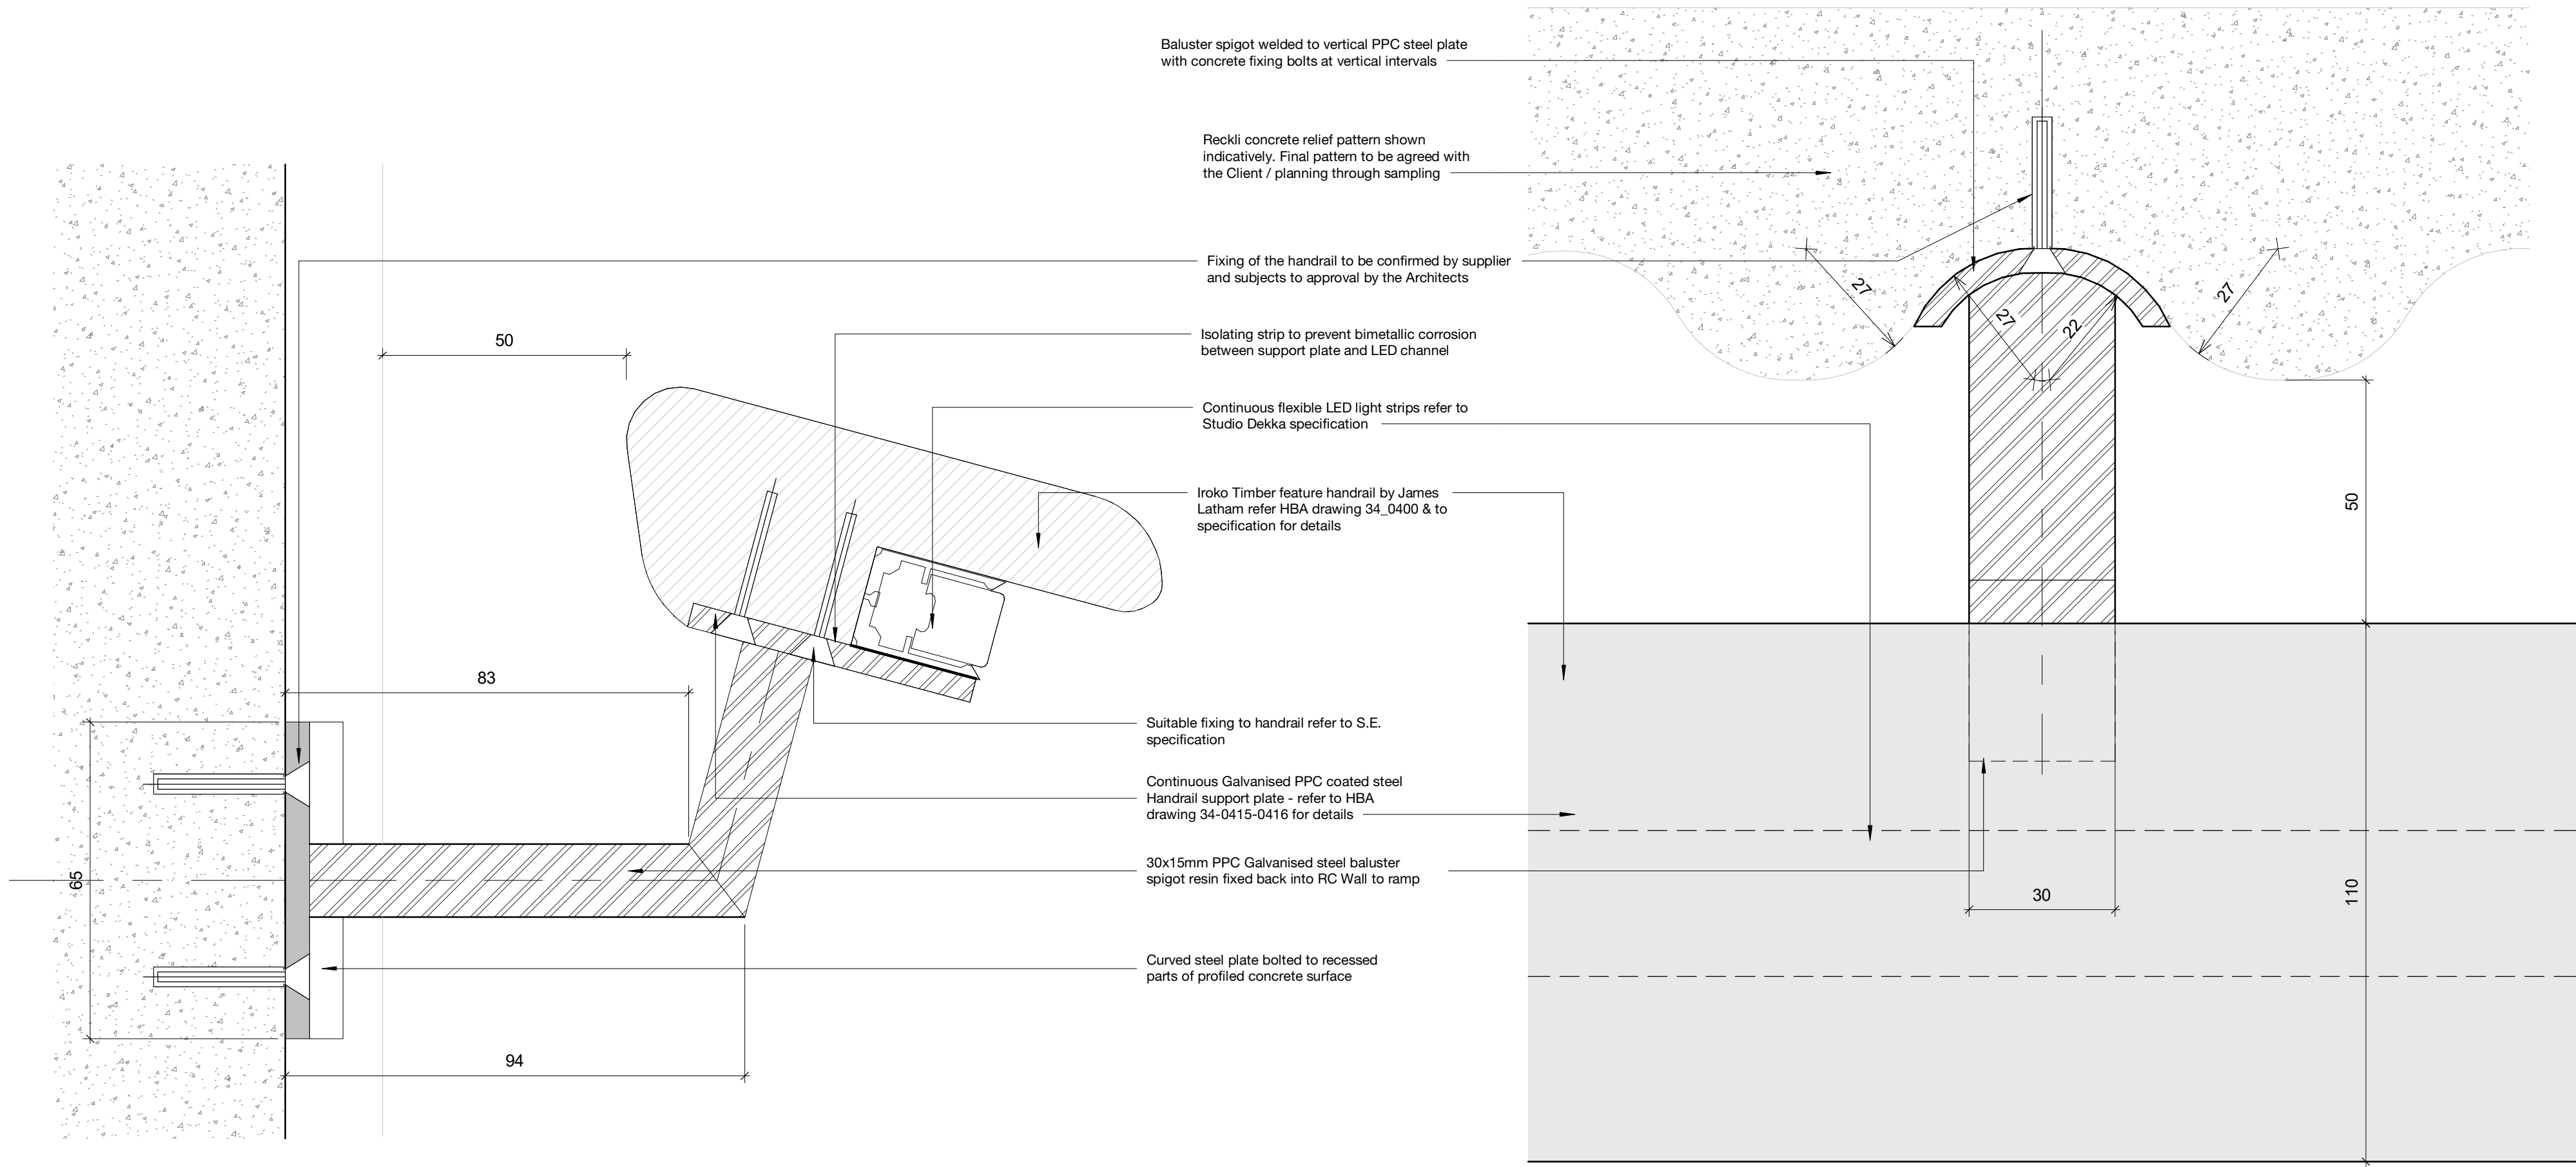

1 Section Detail of Handrail to Mooring Stair Steps
1 : 1

2 Plan Detail of Handrail fixing to Mooring Stair Steps
1 : 1

Rev	Description	Date	Copyright Hawkins\Brown Architects				Scale	Date	Job Number	Project	3C Tariff Street Manchester M1 2FF	mail@hawkinsbrown.com hawkinsbrown.com
P1	Initial Issue	30/09/22	No implied licence exists. This drawing should not be used to calculate areas for the purposes of valuation. Do not scale this drawing. All Dimensions to be checked on the site by the contractor and such dimensions to be their responsibility. All work must comply with relevant British Standards and Building Regulations requirements. Drawing errors and omissions to be reported to the architect. To be read in conjunction with Architect's specification and other consultant information.				1 : 1	09/30/22	210131	Islington Cycle Bridge	Lock No.3 Ashton Canal Manchester	Hawkins\Brown
P2	General Revision	14/10/22					Drawn By JK	Checked By SB	Status S2			
P3	Issued for Stage 4 - Tender	21/10/22					Drawing No. ICB-HBA-00-00-DR-A-34-0401	Rev P3	Purpose of Issue For information	Drawing Handrail Detail 02 - Fixing to concrete Ramp wall		