


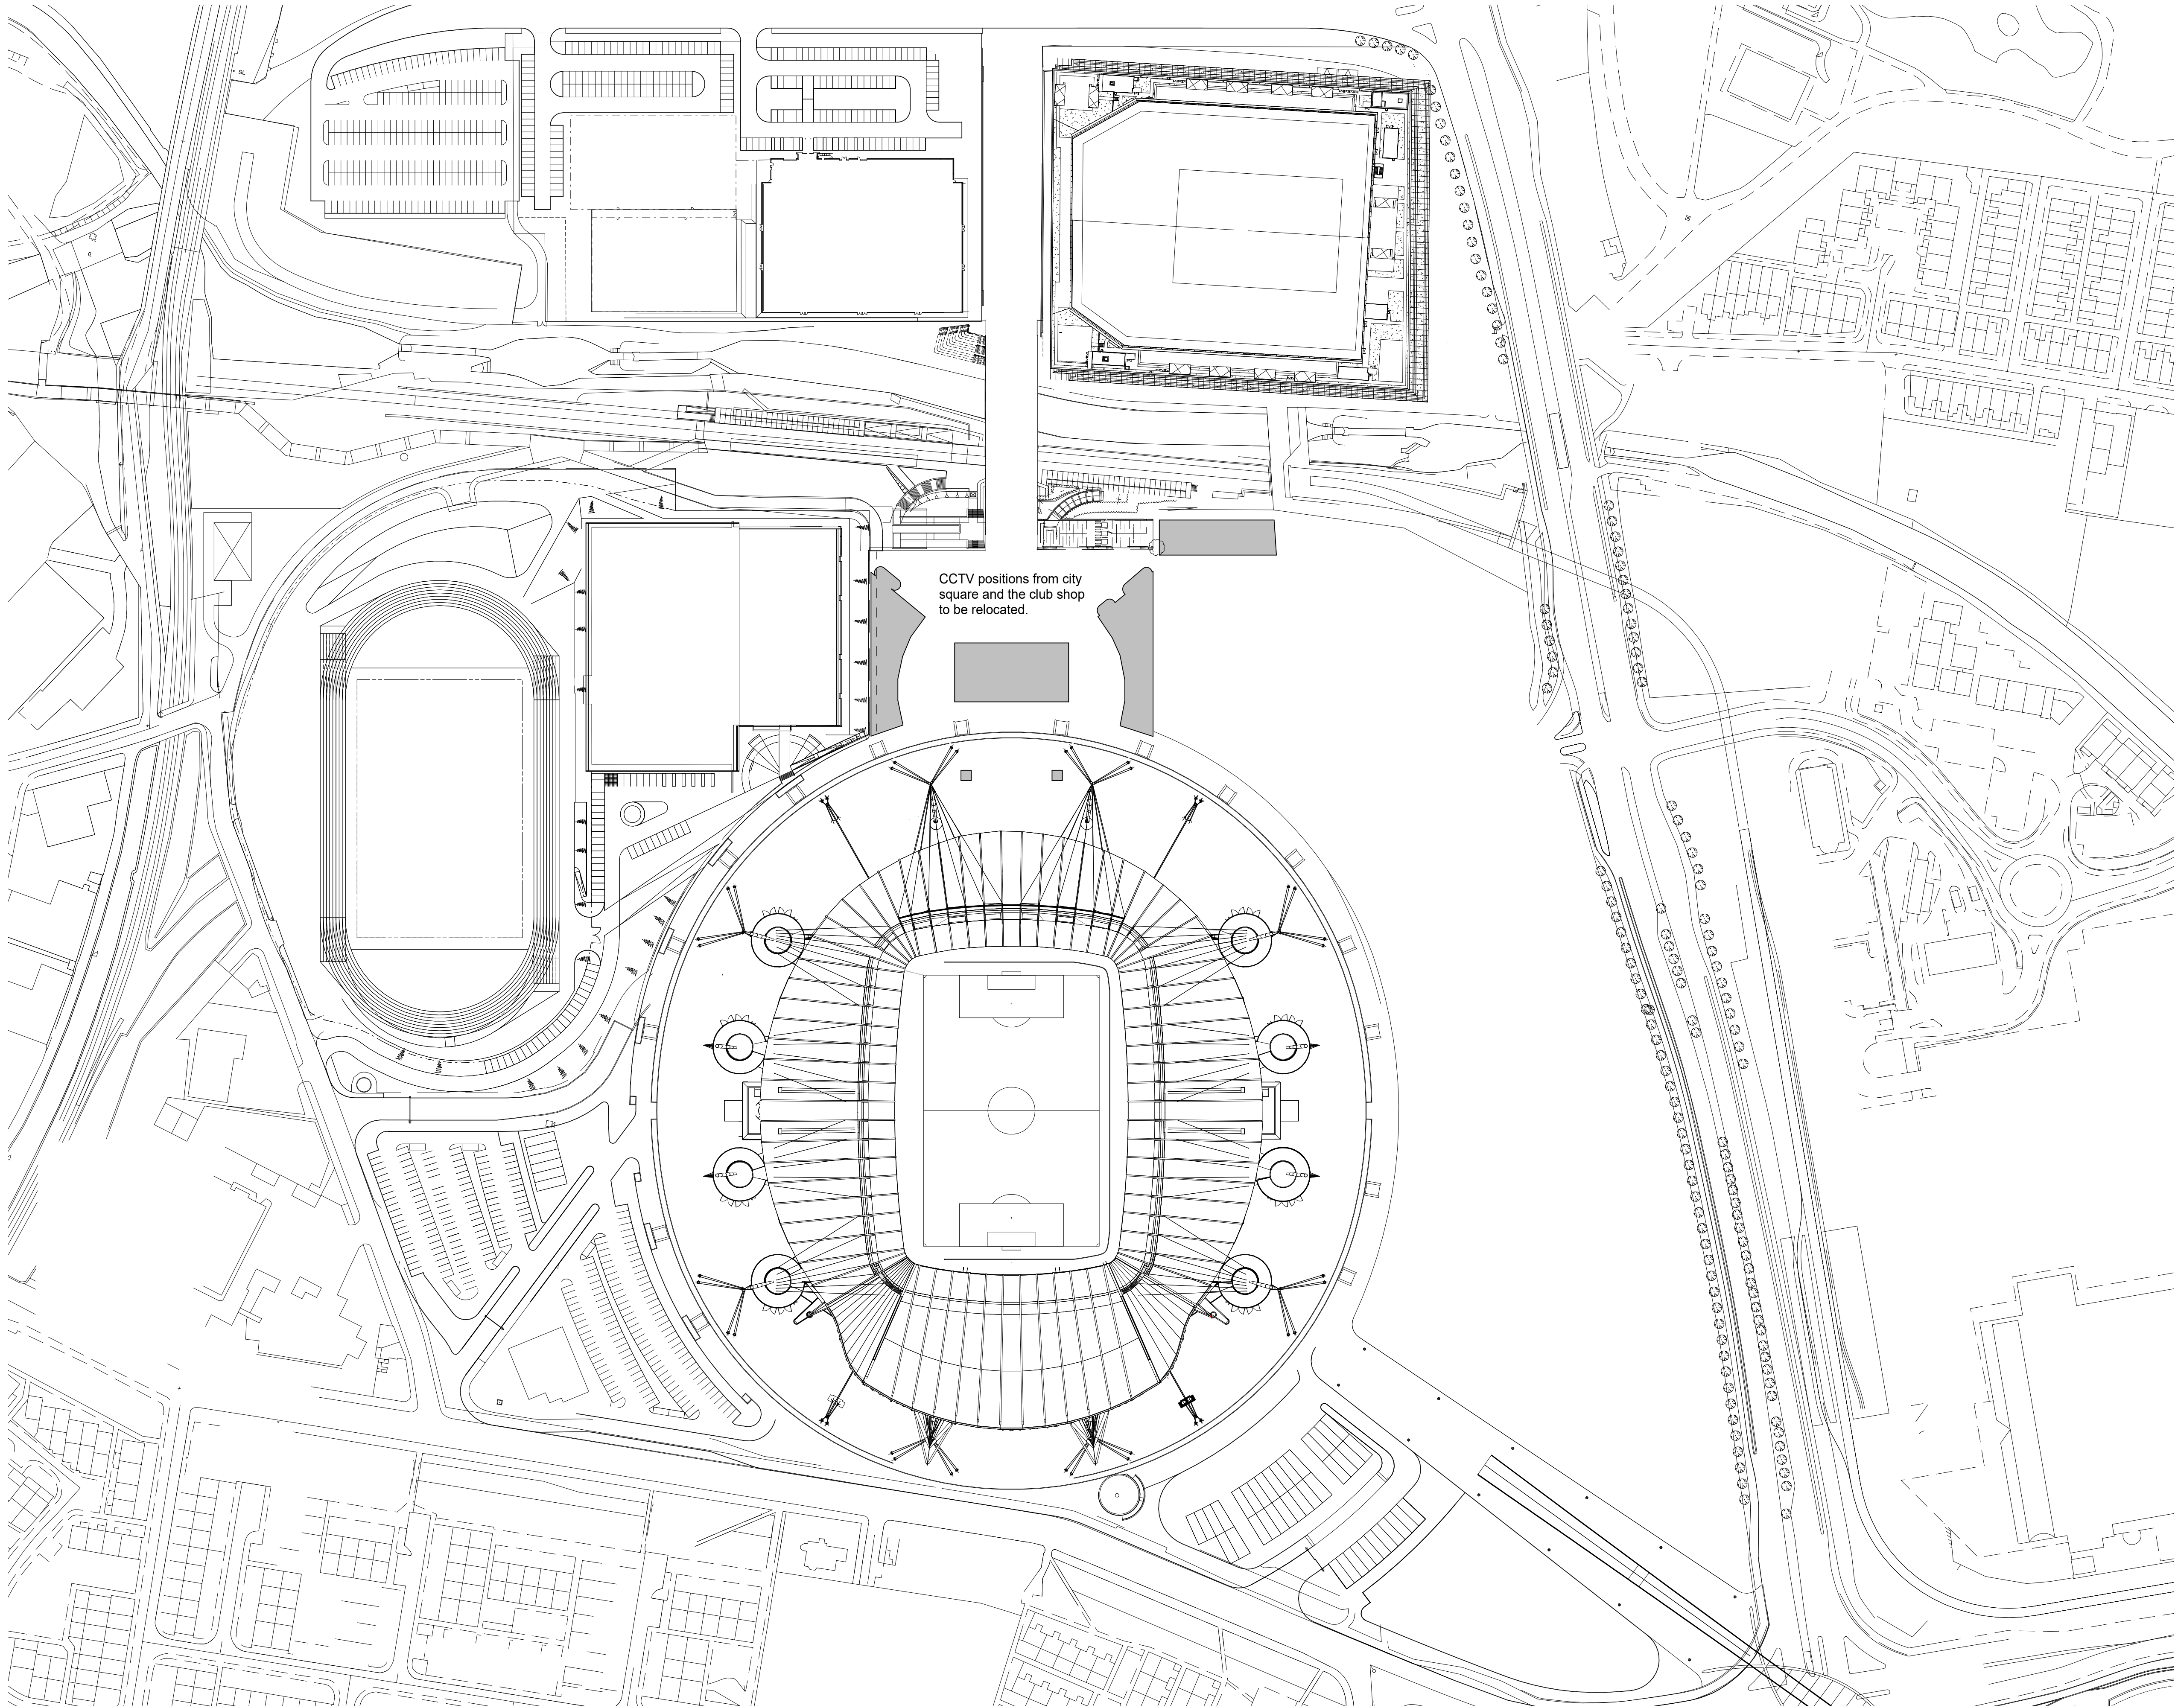

CCTV positions from city square and the club shop to be relocated.

| REVISIONS |          |                                                         |
|-----------|----------|---------------------------------------------------------|
| REV       | DATE     | DESCRIPTION                                             |
| 00        | 30.11.22 | Issued for Information                                  |
| 01        | 02.12.22 | Issued for Information                                  |
| 02        | 14.12.22 | Red line removed, key updated and project title updated |
|           |          |                                                         |
|           |          |                                                         |
KEY:  
Tarmac Areas

CLIENT



© COPYRIGHT. ALL RIGHTS RESERVED  
THIS WORK IS COPYRIGHT AND CANNOT BE REPRODUCED OR COPIED IN ANY FORM OR BY ANY OTHER MEANS (GRAPHIC, ELECTRONIC OR MECHANICAL INCLUDING PHOTOCOPYING) WITHOUT THE WRITTEN PERMISSION OF POPULOUS ANY LICENSE, EXPRESS OR IMPLIED, TO USE THIS DOCUMENT FOR ANY PURPOSE WHATSOEVER IS RESTRICTED TO THE TERMS OF THE AGREEMENT OR IMPLIED AGREEMENT BETWEEN POPULOUS AND THE INSTRUCTING PARTY  
USE FIGURED DIMENSIONS IN PREFERENCE TO SCALED. CHECK ALL DIMENSIONS ON SITE BEFORE FABRICATION OR SETTING OUT

ARCHITECT

POPULOUS®

14 BLADES COURT | DEODAR ROAD | LONDON | SW15 2NU | UNITED KINGDOM  
TELEPHONE +44 (0)20 8874 7666 FACSIMILE +44 (0)20 8874 7470  
ALL PRODUCTION & INTELLECTUAL PROPERTY RIGHTS RESERVED © POPULOUS 2009

PROJECT NAME

MCFC SITE IMPROVEMENT WORKS

DRAWING TITLE

PROPOSED WORKS

| STATUS                         |         | RIBA STAGE |       | PROJECT NO. |      |         |     |
|--------------------------------|---------|------------|-------|-------------|------|---------|-----|
| S2                             |         | 3          |       | 4348        |      |         |     |
| DATE                           |         | SCALE      |       | SIZE        |      |         |     |
| 10/11/22                       |         | 1 : 1250   |       | A1          |      |         |     |
| DRAWN                          | CHECKED | APPROVED   |       |             |      |         |     |
| DT                             | CF      | MT         |       |             |      |         |     |
| PROJECT                        | ORIGIN  | ZONE       | LEVEL | TYPE        | ROLE | DRAWING | REV |
| NSE-POP-ZZ- ZZ- DR- A - 000009 |         |            |       |             |      |         | 02  |