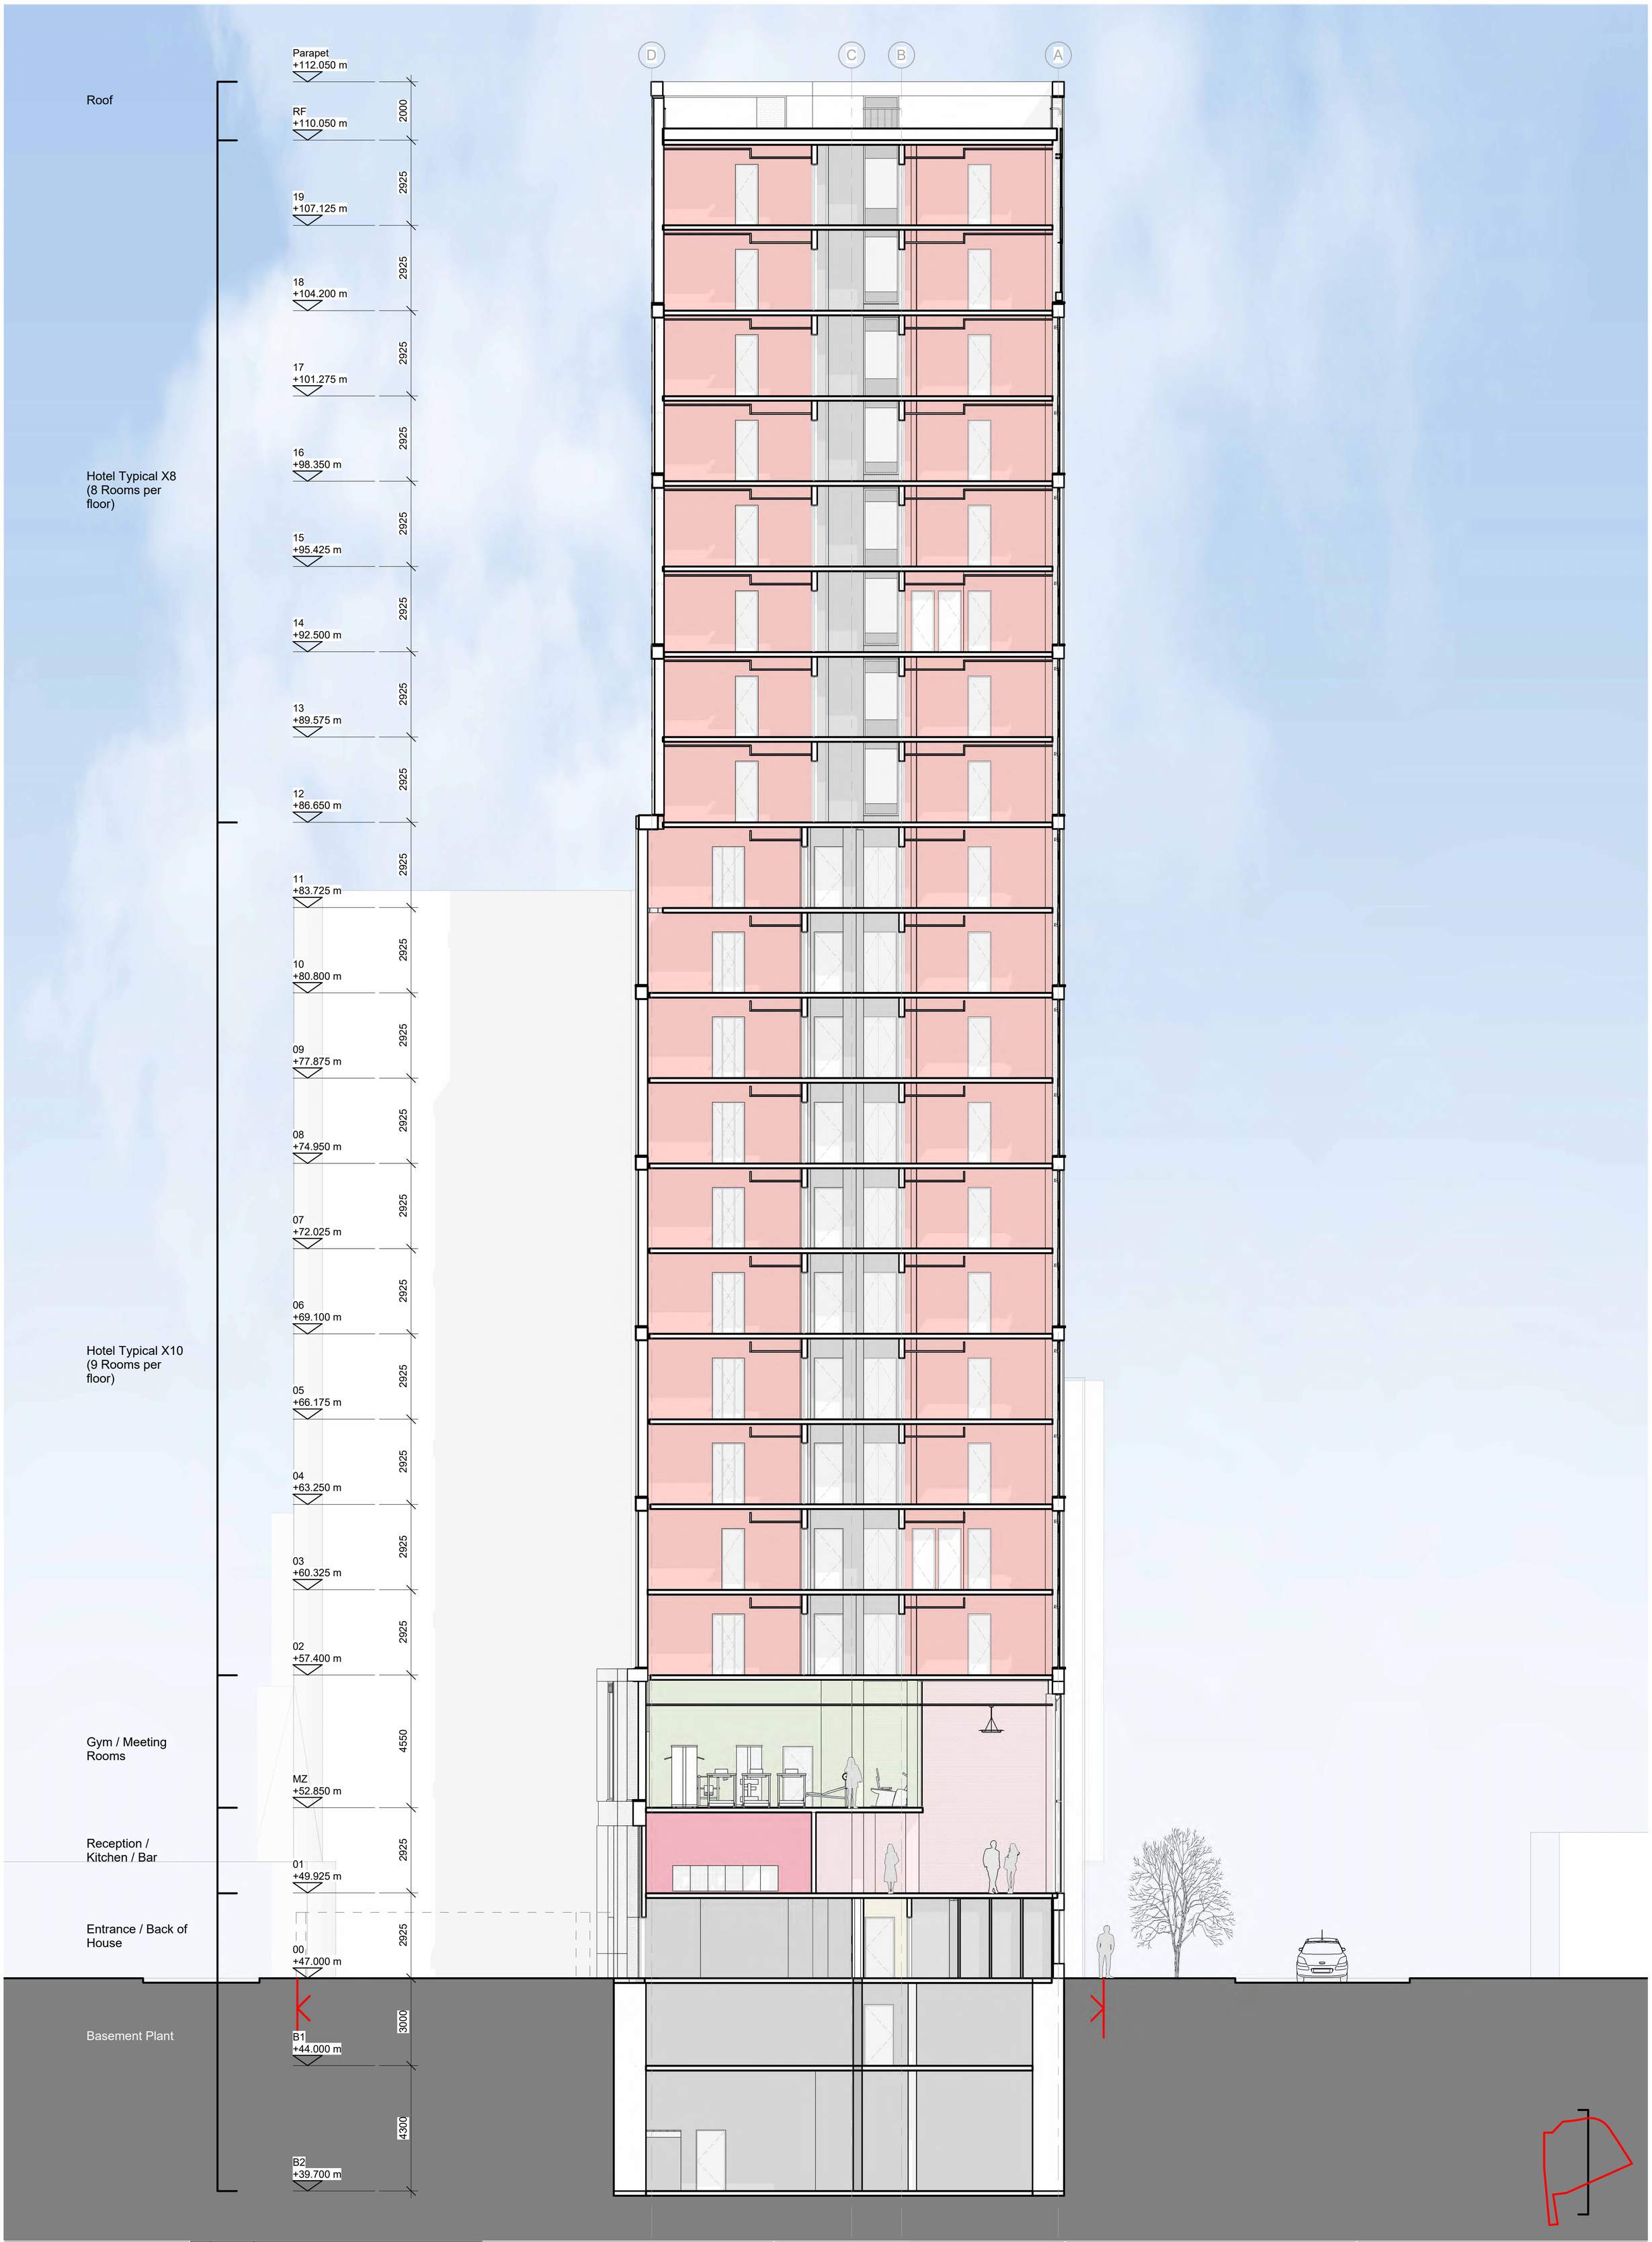

This drawing is copyright
Do not scale off dimensions.

All dimensions to be checked on site by contractor.

Contractor to report any dimensional discrepancies, errors or omissions prior to commencing on site.

Rev	Date	Description
P01	2022-11-18	Submitted for Planning

KEYS

- Reception
- BOH
- Cycle Store
- Bar / Coffee / Commons
- Refuse
- Kitchen
- Gym
- Hotel Room
- Accessible Room
- Staff

Project Title
Laystall Street
Manchester

Status
Planning

Drawing Title
Section AA

Project No
10403

Scale
1:100 @ A1

PROJ - ORIG - ZONE - ROLE - CLAS - TYPE - LOC -SEQ
10403-SHP-A-B5D9-G200-SE-AA-001

Revision
P01

simpsonhaugh

Manchester
+44 (0)161 835 2345

London
+44 (0)20 7549 4000

© SimpsonHaugh and Partners 2022