

THIS DRAWING (OR ANY PART THEREOF) MAY NOT BE COPIED, TRANSMITTED OR DISCLOSED TO ANY THIRD PARTY OR UNAUTHORISED PERSON WITHOUT THE PRIOR WRITTEN PERMISSION OF GILLING DOD ARCHITECTS.

THIS DRAWING IS TO BE READ IN CONJUNCTION WITH ALL OTHER RELEVANT DRAWINGS PREPARED BY CONSULTANTS AND SUB-CONTRACTORS.

REPORT ANY DISCREPANCIES TO THE ARCHITECT OR REPRESENTATIVES THEREOF.

© ALL RIGHTS RESERVED. NO PART OF THIS DRAWING MAY BE REPRODUCED OR TRANSMITTED IN ANY FORM OR BY ANY MEANS WITHOUT THE WRITTEN PERMISSIONS OF THE COPYRIGHT HOLDER


ONCE PRINTED AND DISTRIBUTED THIS DOCUMENT IS ASSUMED UNCONTROLLED

DO NOT SCALE FROM THIS DRAWING. WORK ONLY TO PRINTED DIMENSIONS.



ZZ-05_20-ZZ-9011_Elevation SE

1 : 200

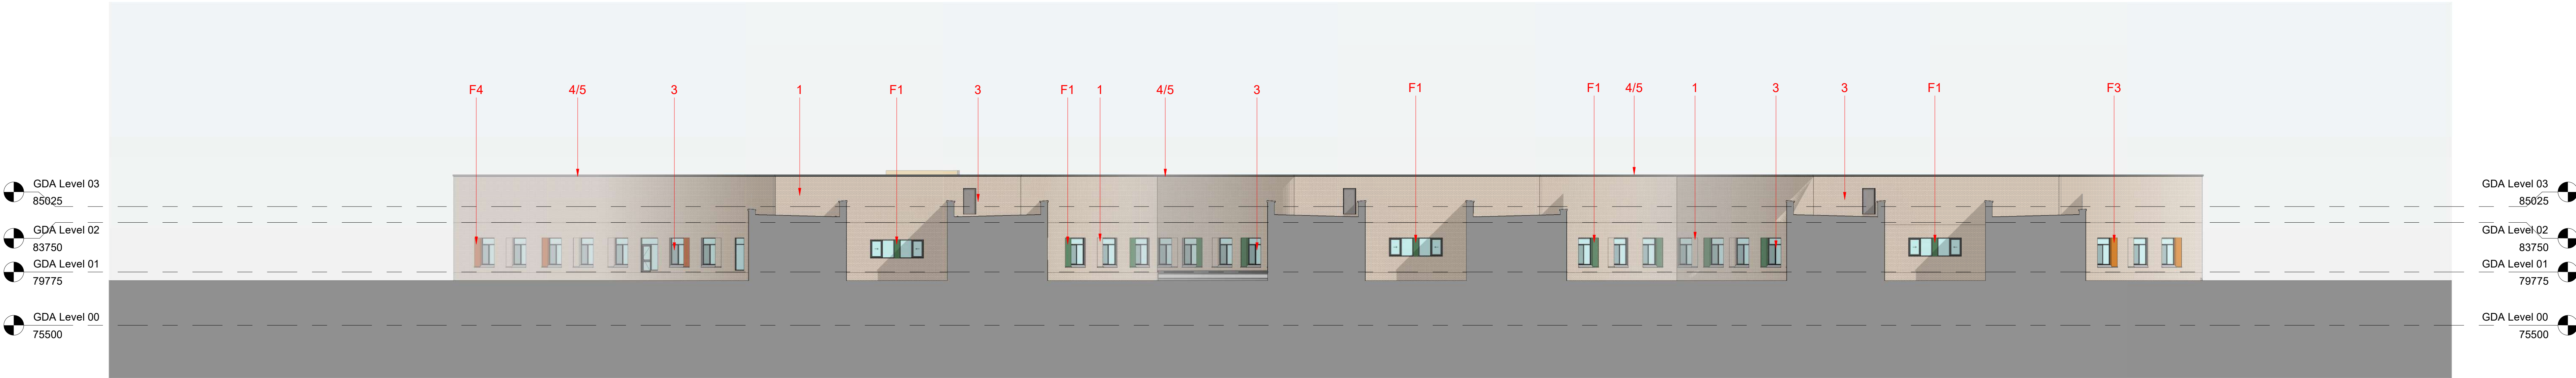


ZZ-05_20-ZZ-9011_Elevation NW

1 : 200


Planning Material (Condition 2) Legend

- 1** General masonry brickwork (215 x 102 x 65mm) in running bond
Wieneberger, Rathesay Blend
NBS Specification: *Pv_20_62_15*
- F1** Type F1 Glazed feature panel brickwork (215 x 102 x 65mm) in running bond
Wieneberger, Colour No 05, Green
NBS Specification: *Ss_25_13_50/540*
- F2** Type F2 Glazed feature panel brickwork (215 x 102 x 65mm) in running bond
Wieneberger, Colour No 26, Medium Yellow
NBS Specification: *Ss_25_13_50/540*
- F3** Type F3 Glazed feature panel brickwork (215 x 102 x 65mm) in running bond
Wieneberger, Colour No 26, Orange
NBS Specification: *Ss_25_13_50/540*
- F4** Type F4 Glazed feature panel brickwork at internal courtyards (215 x 102 x 65mm) in running bond
Wieneberger, Colour No 26, Dark Orange
NBS Specification: *Ss_25_13_50/540*
- F5** Type F5 Entrance feature cladding
Class A1 fire rated (A2-s1-d0), Taylor Maxwell Secret Fix
SPF1 PPC Anvil Aluminium rainscreen cladding
Colour/Finish: Interpon D2525 Y2041 Twiles Sable
NBS Specification: *Ss_25_20_70_25*
- F6** Type F6 Entrance feature cladding
Class A1 fire rated (A2-s1-d0), Taylor Maxwell Secret Fix
SPF1 PPC Anvil Aluminium rainscreen cladding
Colour/Finish: Interpon 610 MWO207 Thrum Matt
NBS Specification: *Ss_25_20_70_25*
- F7** Type F7 Entrance feature cladding
Class A1 fire rated (A2-s1-d0), Taylor Maxwell Secret Fix
SPF1 PPC Anvil Aluminium rainscreen cladding
Colour/Finish: Interpon D2525 Y2041 RAL 1035 Matt
NBS Specification: *Ss_25_20_70_25*
- 2** Louvre door sets at Energy Centre
Manufacturer: Poler, Davenport Secure, PPC Aluminium
Matin Grey, RAL7005, Satin
- 3** Windows, doors & curtain walling frames, glass spandrel panels, louvres & rooflights
Manufacturer: Poler, PPC Aluminium, Matin Grey
RAL7005, Satin
NBS Specification: *Ss_25_30_30_77*
NBS Specification: *Ss_25_30_30_25*
NBS Specification: *Ss_25_30_30_25*
NBS Specification: *Ss_30_30_72_72*
- 4** Parapet coping, RWV & RWV happens
PPC Aluminium, Matin Grey, RAL7005, Satin
- 5** Roof type 01 mono pitch standing seam roof
Euroclad elite plus 3, 15A2 roof system, HPS200 Ultra
Matin Grey, RAL 7005
NBS Specification: *Ss_25_30_68_50*
- 6** Roof type 02 mono pitch standing seam roof
IKO Armourplan mechanically fastened PVC single ply membrane system, Matin Grey, RAL 7005
NBS Specification: *Ss_30_40_30_30*
- 7** Roof type 03 flat roof maintenance access
Kingspan quadcore insulated roof panel system & armour walkway with minimum 1100mm high parapet
NBS Specification: *Ss_25_30_68_50*
- 8** Roof type 04 flat roof, first floor gardens
IKO hot melt system
NBS Specification: *Ss_30_40_30_42*
- 9** Roof type 05 flat roof, no access
IKO Armourplan mechanically fastened PVC single ply membrane system, Matin Grey, RAL 7005
NBS Specification: *Ss_30_40_30_60*
- F8** Type F8 screens to courtyards gardens.
Toughened laminated glass with wire mesh
Colour: Interpon D2525 YW2761 RAL 1035 Matt
- F9** Type F9 Feature artwork, pattern to be confirm by appointed Artist. Class A1 fire rated (A2-s1-d0), Taylor Maxwell Secret Fix, Anvil perforated round panels, staggered ribs
Colour: Interpon D2525 YW2761 RAL 1035 Matt

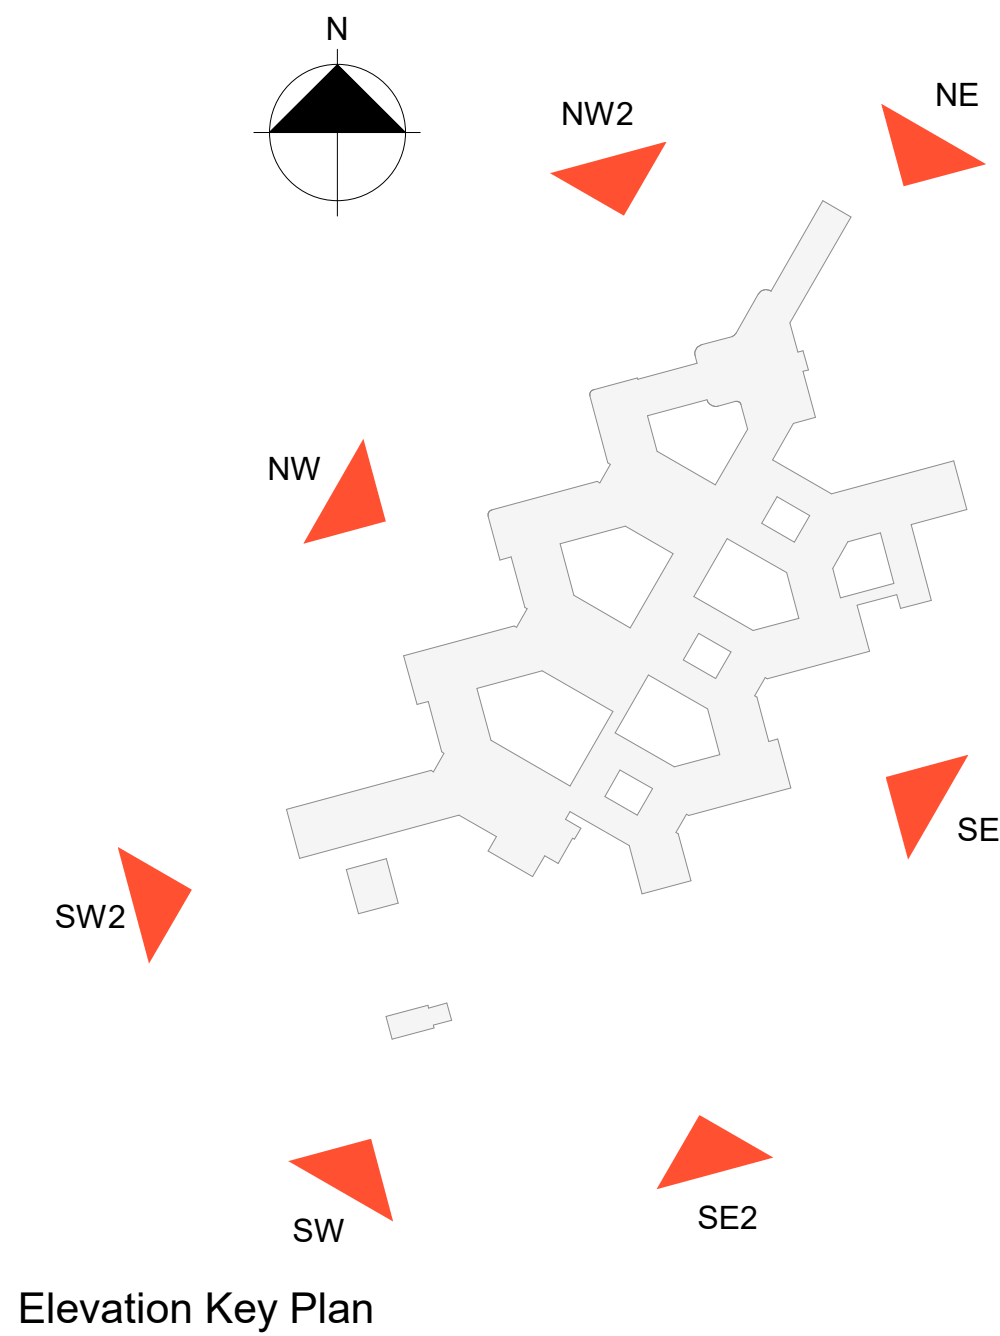

Elevation Key Plan

P02	OG	Update of Green Glazed Brick to Number 05 Green as per trust	07/12/22
P01	OG	Planning Issue	21/11/22
Rev	By	Description	Date

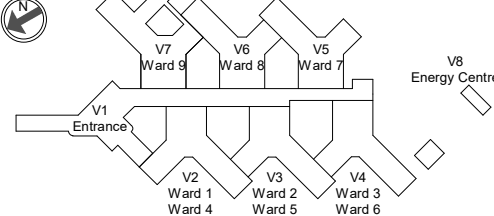

Client Name: **NHS Greater Manchester Mental Health NHS Foundation Trust**

PSCP: **IHP** Integrated Health Projects by **VINEY & WALSH**

Site Name: Land at Trust HQ building, North Manchester General Hospital

Project Name: North View

Drawing Title: Planning- Proposed Elevation Sheet 6

Project No: 8360-A00	Sheet Size: A0	Scale: As indicated	Purpose of Issue: Planning
Drawn by: Author	Checked by: Checker	Approved by: Approver	Revision: P02
Subability:			Status:

Drawing Number: NMGNPB-GDA-ZZ-DR-A-9011