


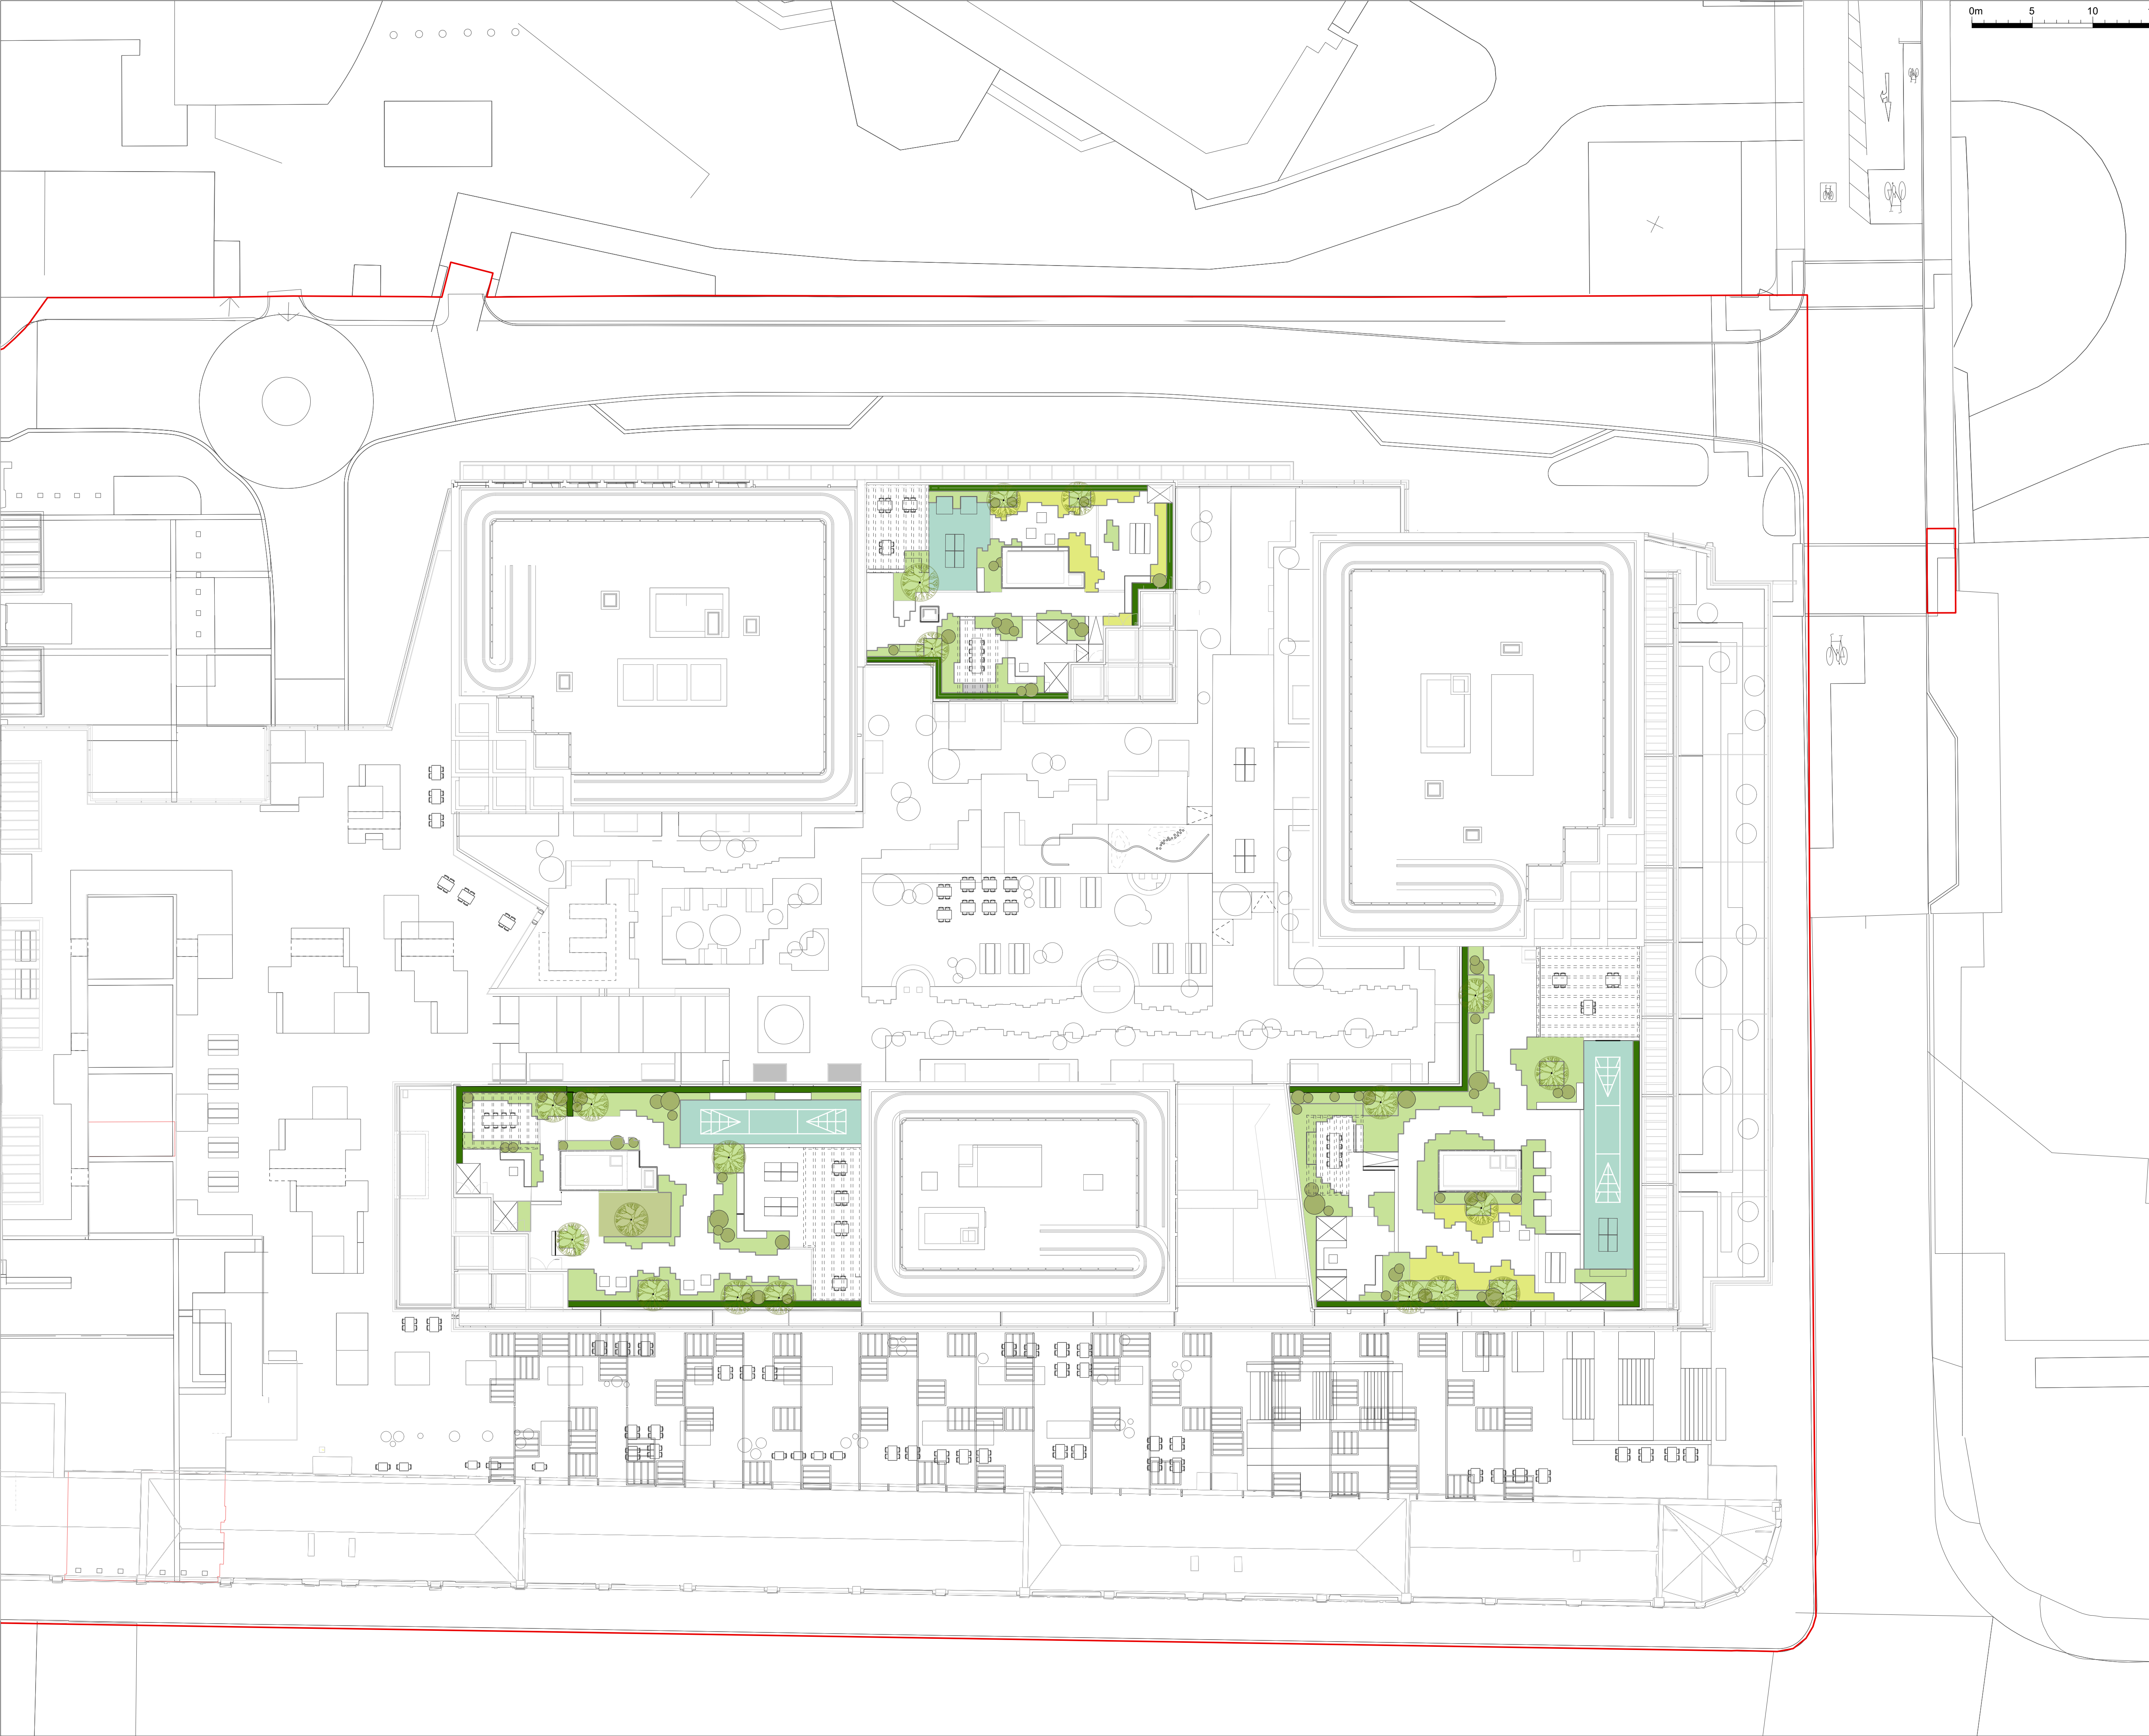

THIS DRAWING IS COPYRIGHT PROTECTED AND MAY NOT BE REPRODUCED IN WHOLE OR PART WITHOUT WRITTEN AUTHORITY FROM THE OWNER.

- NOTES:**
1. Do not scale from this drawing.
 2. Always work to noted dimensions.
 3. All dimensions are in millimetres unless otherwise stated.
 4. All setting out, levels and dimensions to be agreed on site.
 5. The dimensions of all materials must be checked on site before being laid out.
 6. This drawing must be read with the relevant specification clauses and detail drawings.
 7. Order of construction and setting out to be agreed on site.

KEY

REDLINE BOUNDARY

- SOFTWORKS**
- Trees**
Small single & multi-stem trees
Species to include Cornus mas, Pinus mugo and Amelanchier lamarkii
- Ornamental Planting**
Species to include Lavendula angustifolia, Stipa tenuissima, Geranium spp., Pachysandra terminalis, Carex spp., Achillea millefolium
- Shrubs**
Species to include Viburnum tinus, Escallonia spp, Elaeagnus spp., Euonymus fortunei, Phormium spp.
- Evergreen Hedging**
Euonymus fortunei and Berberis thunbergii
- Kitchen Garden Planting**
Initially planted with herbs

S4-P03	17-11-22	Planning	KR	SAB
Revision	Date	Description	Drawn	Apprvd.

Planit I.E. Limited
E: info@planit-ie.com W: planit-ie.com
MANCHESTER
2 Back Grafton St., Altrincham, WA14 1DY
T: 0161 928 9281
LEEDS
No.1 Aire Street, Leeds Station, Leeds, LS1 4PR
T: 0113 824 6413
LIVERPOOL
Tempest S.3, 12 Tithebarn Street, Liverpool, L2 2DT
T: 0151 363 1230
LONDON
Unit 6 Waterside, 44-48 Wharf Road, London, N1 7UX
T: 0207 253 5678
STANDISH
Standish Gatehouse, Stonehouse, Gloucestershire, GL10 3BZ
T: 0145 360 7080

Client GNW Developments Limited

Project Great Northern

Drg Title Softworks - Upper Terraces

Created on	Created by	Approved by
11-08-22	LK	SAB

Scale	Size	Workstage
1:250	A1	STAGE 2

Drg No.	Suitability	Revision
2891-PLA-XX-12-DR-L-2000	S4	P03