

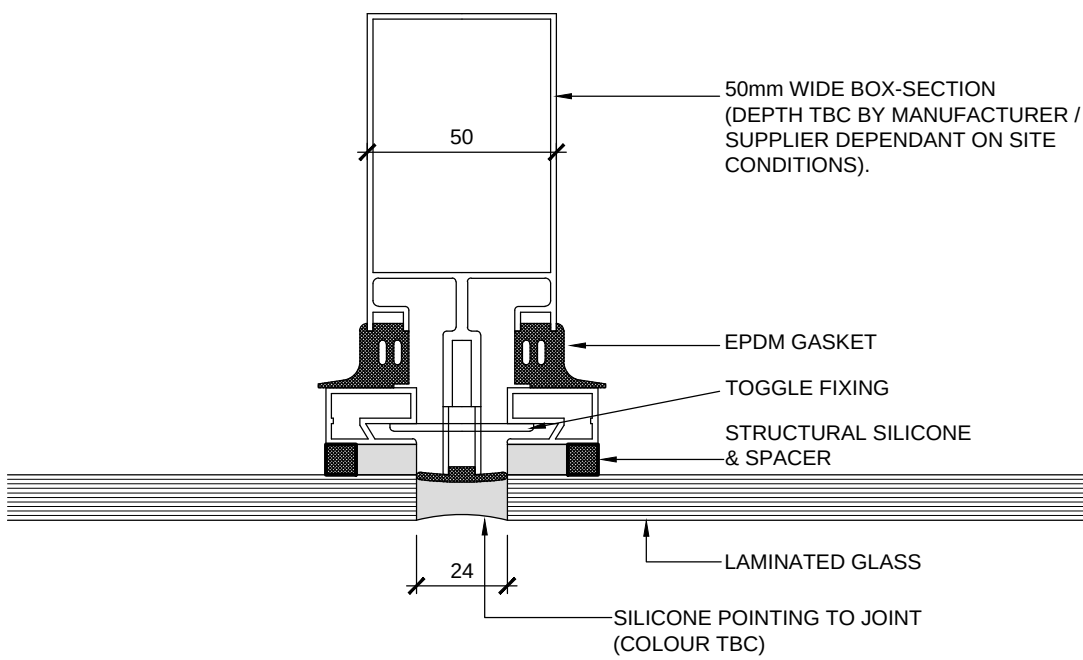


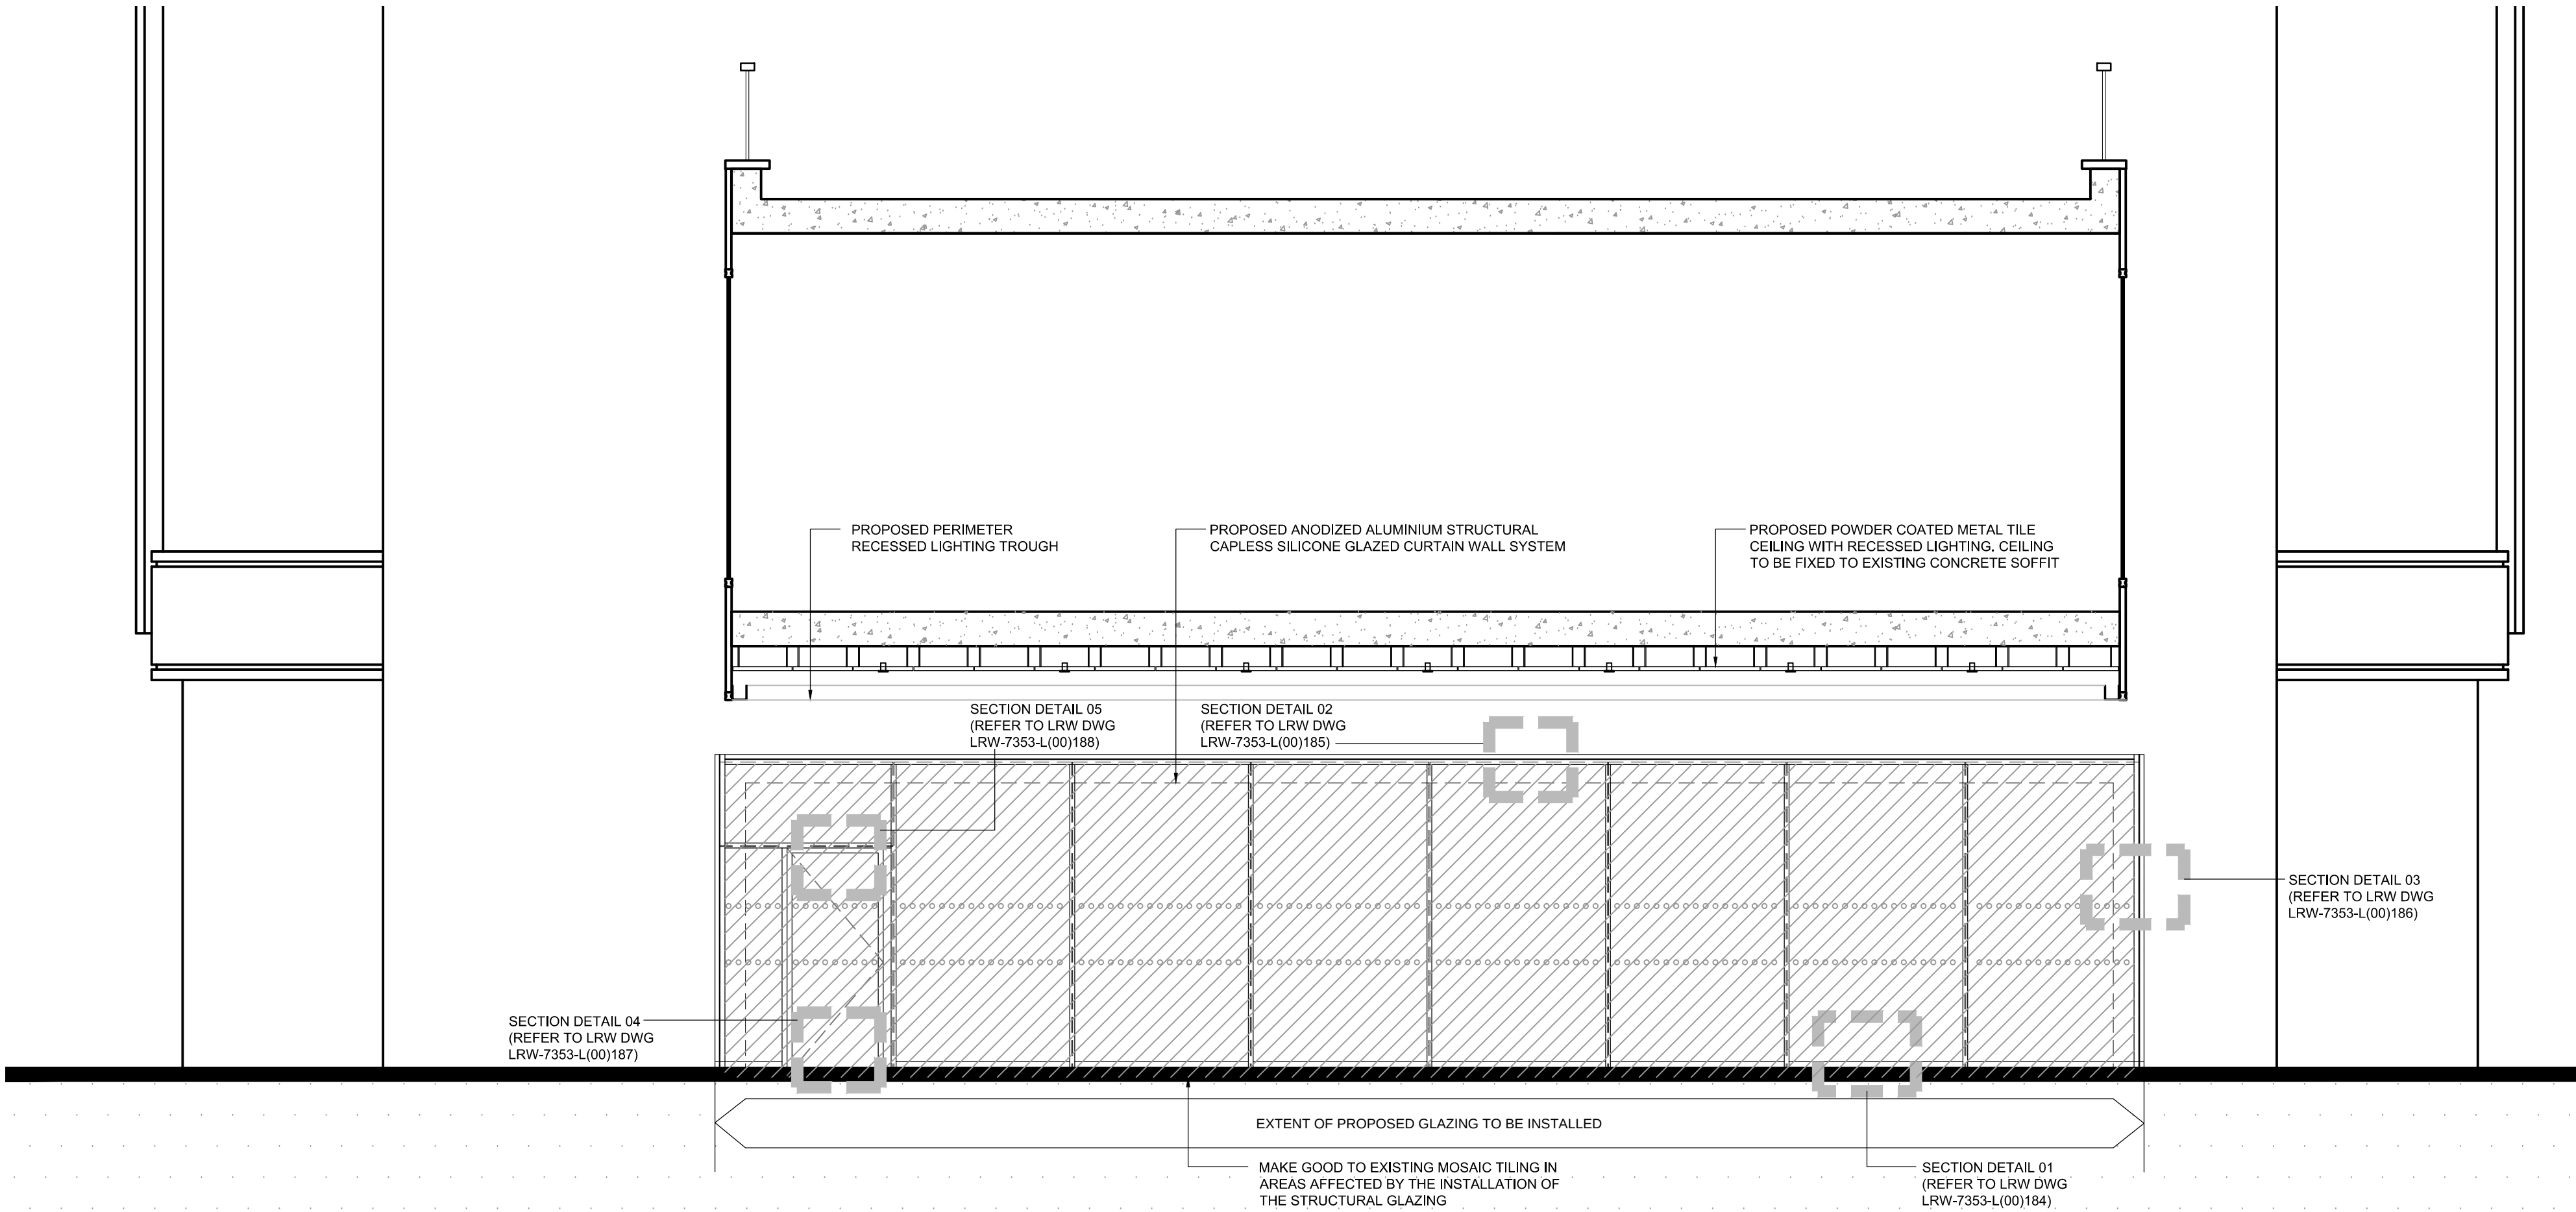

CAPP-LESS MULLION DETAIL 1:2

PROPOSED LINK ELEVATION A - NEW CENTURY HALL - 1:100 SCALE

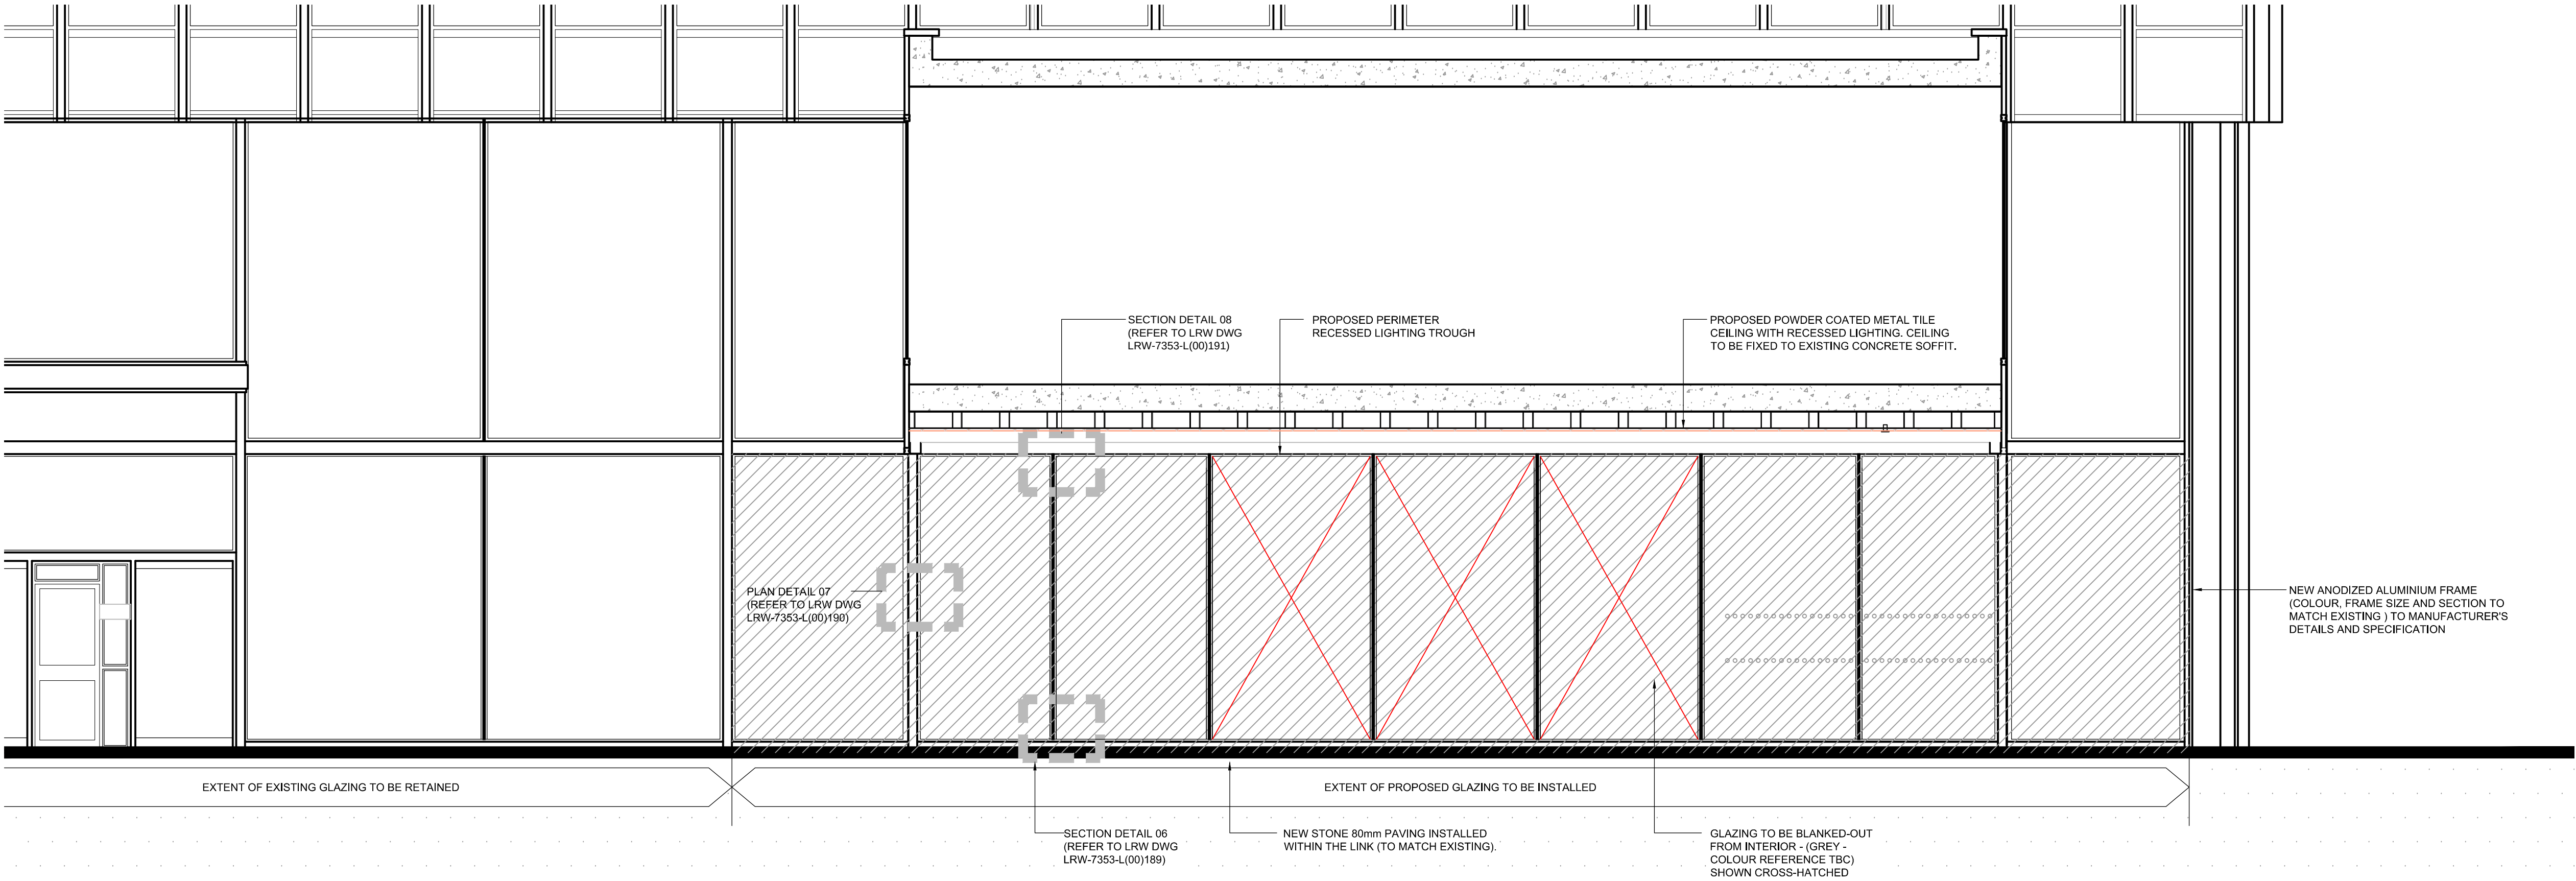

PROPOSED LINK ELEVATION B - NEW CENTURY HOUSE - 1:100 SCALE

GENERAL NOTES:

ALL DIMENSIONS ARE TO BE CHECKED ON SITE WITH ANY DISCREPANCIES REPORTED TO THE ARCHITECT PRIOR TO THE WORKS BEING CARRIED OUT.

ALL WORKS ARE TO BE IN ACCORDANCE WITH THE PLANNING APPROVAL AND ANY SUBSEQUENT APPROVED LOCAL AUTHORITY PLANNING CORRESPONDENCE INCLUDING DRAWINGS, DOCUMENTS AND REPORTS.

ALL WORKS ARE TO COMPLY WITH THE BUILDING REGULATIONS, BRITISH STANDARDS, CODE OF PRACTICE, AND ANY LOCAL STATUTORY REQUIREMENTS.

ALL WORKS ARE TO COMPLY WITH CURRENT HEALTH AND SAFETY LEGISLATION, H.S.E. RECOMMENDATIONS/GUIDANCE AND THE CURRENT C.D.M. REGULATIONS.

THIS DRAWING IS TO BE READ IN CONJUNCTION WITH LEACH RHODES WALKER ARCHITECTS GENERAL ARRANGEMENT (L CODE) DRAWINGS, TOGETHER WITH RELEVANT DETAILED (A CODE) DRAWINGS AND SPECIFICATIONS.

FOR ALL STRUCTURAL WORKS REFER TO THE STRUCTURAL ENGINEERS INFORMATION.

FOR ALL MECHANICAL AND ELECTRICAL WORKS REFER TO THE MECHANICAL AND ELECTRICAL ENGINEERS INFORMATION.

FOR ALL ABOVE GROUND DRAINAGE WORKS REFER TO THE PUBLIC HEALTH ENGINEERS INFORMATION.

ALL PRODUCTS SPECIFIED ARE TO BE INSTALLED STRICTLY IN ACCORDANCE WITH THE MANUFACTURERS RECOMMENDATIONS, SPECIFICATION AND DETAILS.

KEY:



PROPOSED AREA OF NEW GLAZING

FOR PLANNING

B	BLANKED OUT GLAZING ADDED TO NEW CENTURY HOUSE ELEVATION	SF JJ	31.03.17
rev	description	drawn/auth	date

DO NOT SCALE OFF THIS DRAWING

© LEACH RHODES WALKER 2017

LeachRhodesWalker
Architects

info@lrw.co.uk | www.lrw.co.uk
Riverside Manchester M3 5AA
Manchester +44 (0)161 833 0211 **London** +44 (0)207 2012160 **Bucharest** +40 (21) 650 4024

client	CO-OP GROUP		
project	NEW CENTURY HOUSE & HALL MANCHESTER		
project no	7353	drawing no	L(00)193
rev	A		
description -	THE LINK PROPOSED ELEVATIONS		
scale	1:50 @ A1	date drawn	23.11.16
drawn by	SPF	authorised by	PLC
purpose of issue			
planning ☐ building regs ☐ tender ☐ comment ☐ approval ☐ construction ☐			