


KEY

Tree to be removed

Vegetation to be pruned

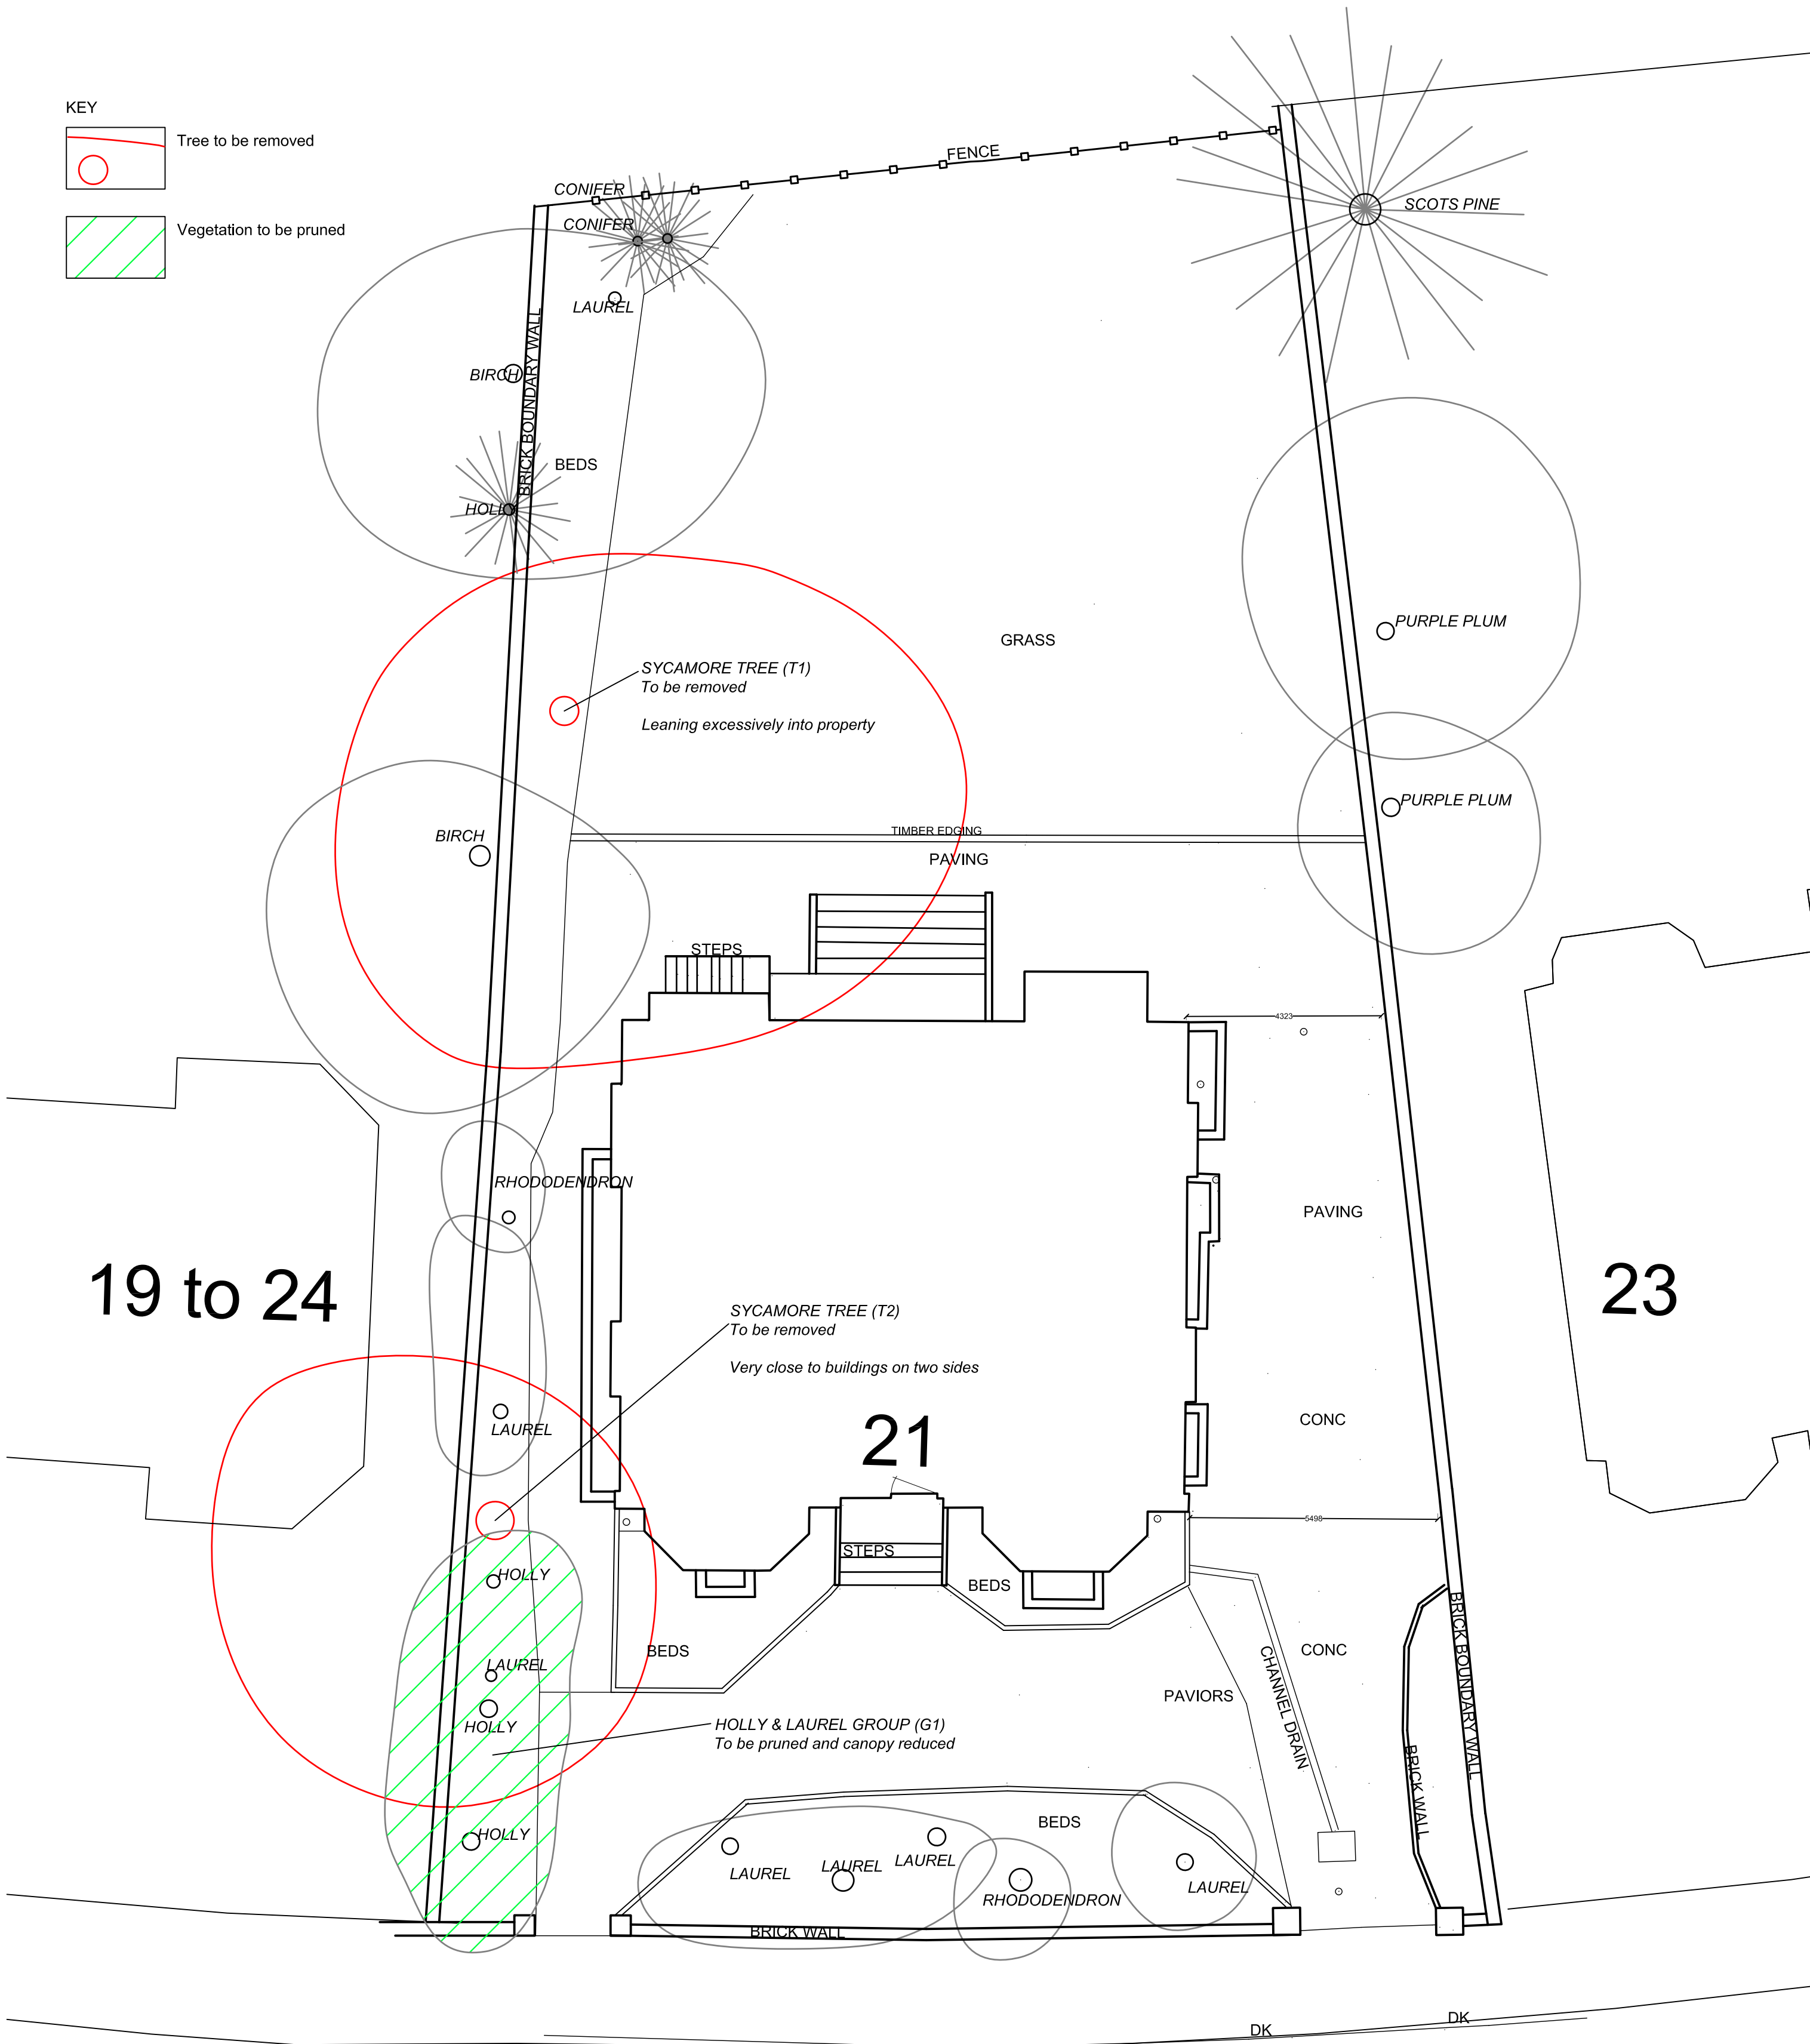

PARKFIELD ROAD SOUTH

