



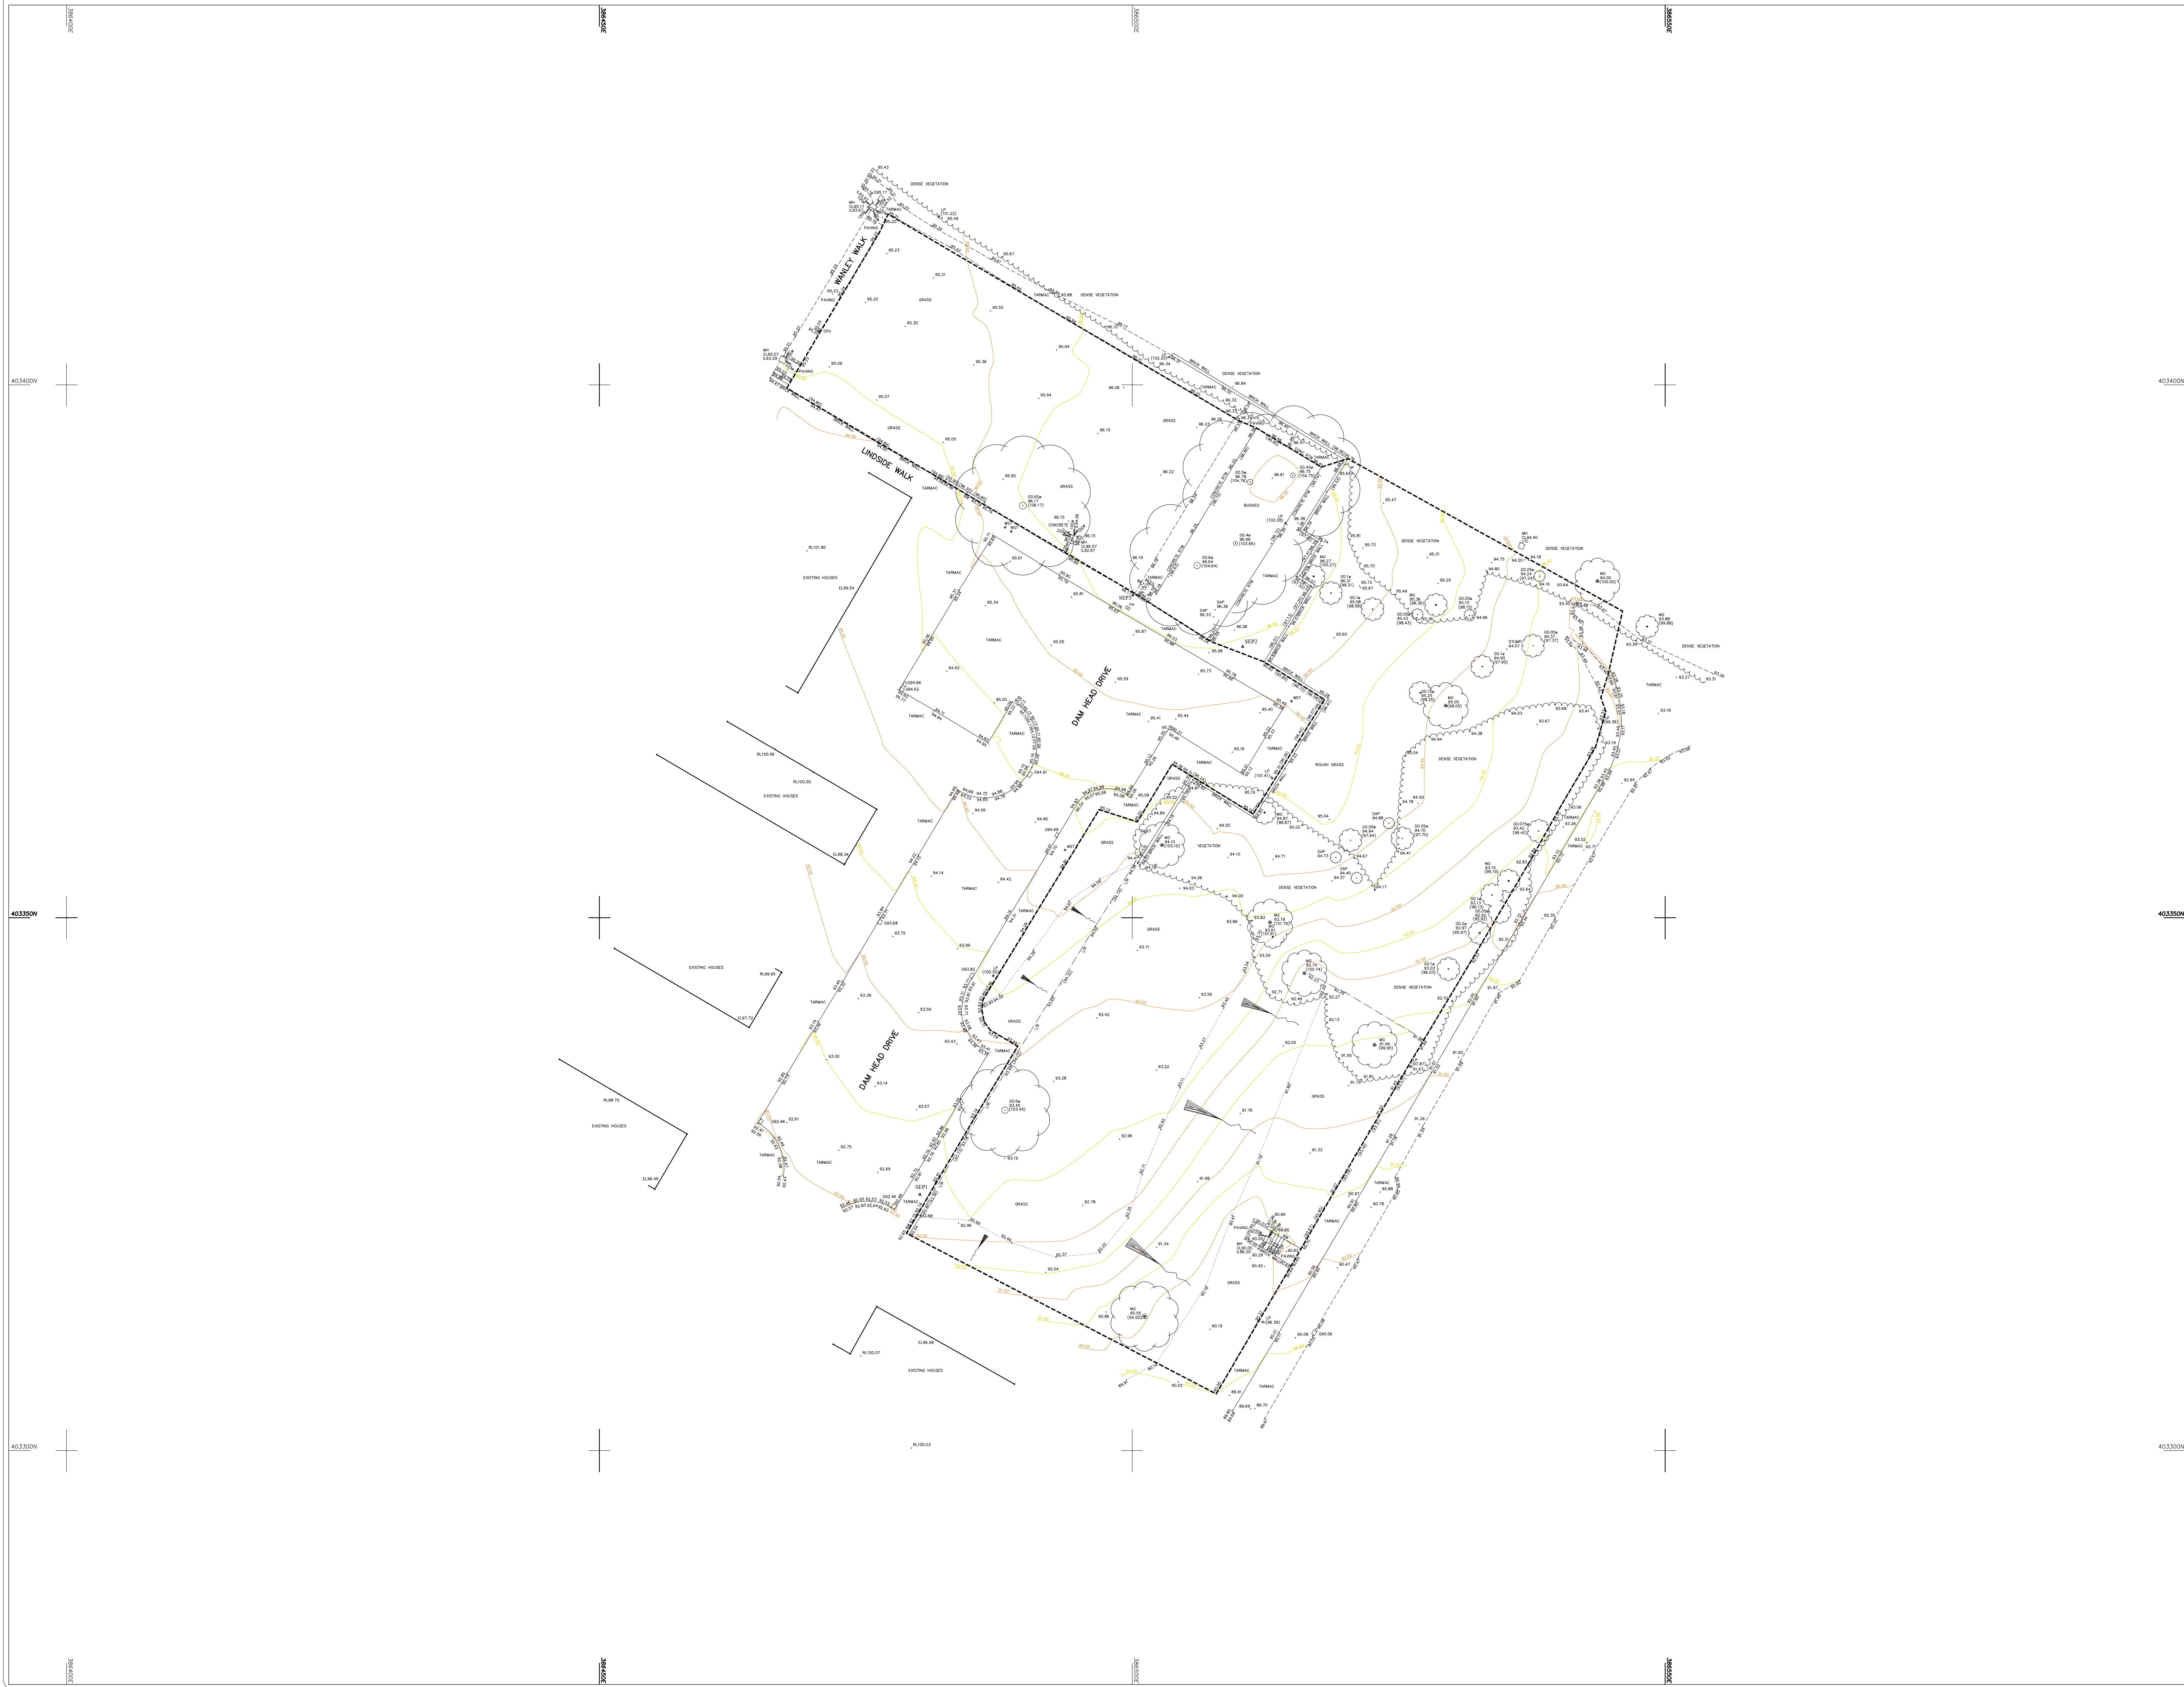

© Survey & Engineering Projects Ltd. 2021
Reproduction in whole or in part by any means is prohibited
without the prior permission of Survey & Engineering Projects Ltd.
T: 0161 72088 F: 0161 72088 W: www.surveyandengineering.co.uk E: info@suep.co.uk

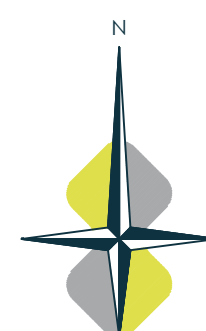


File Name: S21435-1.dwg

LEGEND	
NOTES:
All levels are to G.D. (British Datum). Distances are to nearest 100m.
Survey carried out on a plane local grid, orientated to National Grid.

SURVEY STATIONS			
Station	Easting	Northing	Height

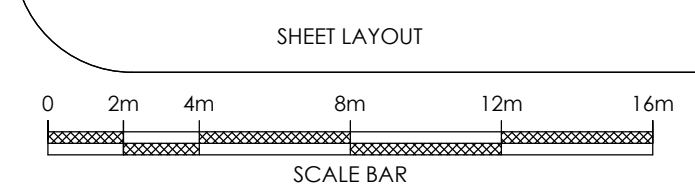

REV	DATE	DESCRIPTION



Client
Curtis Consulting Limited
Rose Wharf
78-80 East Street
Leeds
LS1 6EE

Project Title
Topographical Survey of Land at:
Dam Head Drive
Manchester
MP 6LX

Surveyed	Drawn	Checked
S.Howard	M.Chaffon	D.Balmer
Scale	Date	Drawing Ref.
1:200	Mar 21	S21435-1
No.	Size	Rev
01	A0	