

SCHEDULE OF ACCOMMODATION:

SITE AREA

1.27 Acres
0.52 Hectares

GROSS INTERNAL FLOOR AREA (INC. MEZZANINES)

BLOCK A-C & D TO DASHED LINE - 2,441sqm / 26,275sqft


GROSS EXTERNAL FLOOR AREA

BLOCK A-C & D TO DASHED LINE - 2,425sqm / 26,099sqft

PROPOSED AREA OF DEMOLITION OF BUILDINGS AND ASSOCIATED STRUCTURES INC. RAMPS, STAIRS, CANOPIES, FENCES & GATES

FACING BRICK BOUNDARY RETAINING WALL LOWERED TO 300MM ABOVE GL SITE

REMOVE CABINS/CONTAINERS

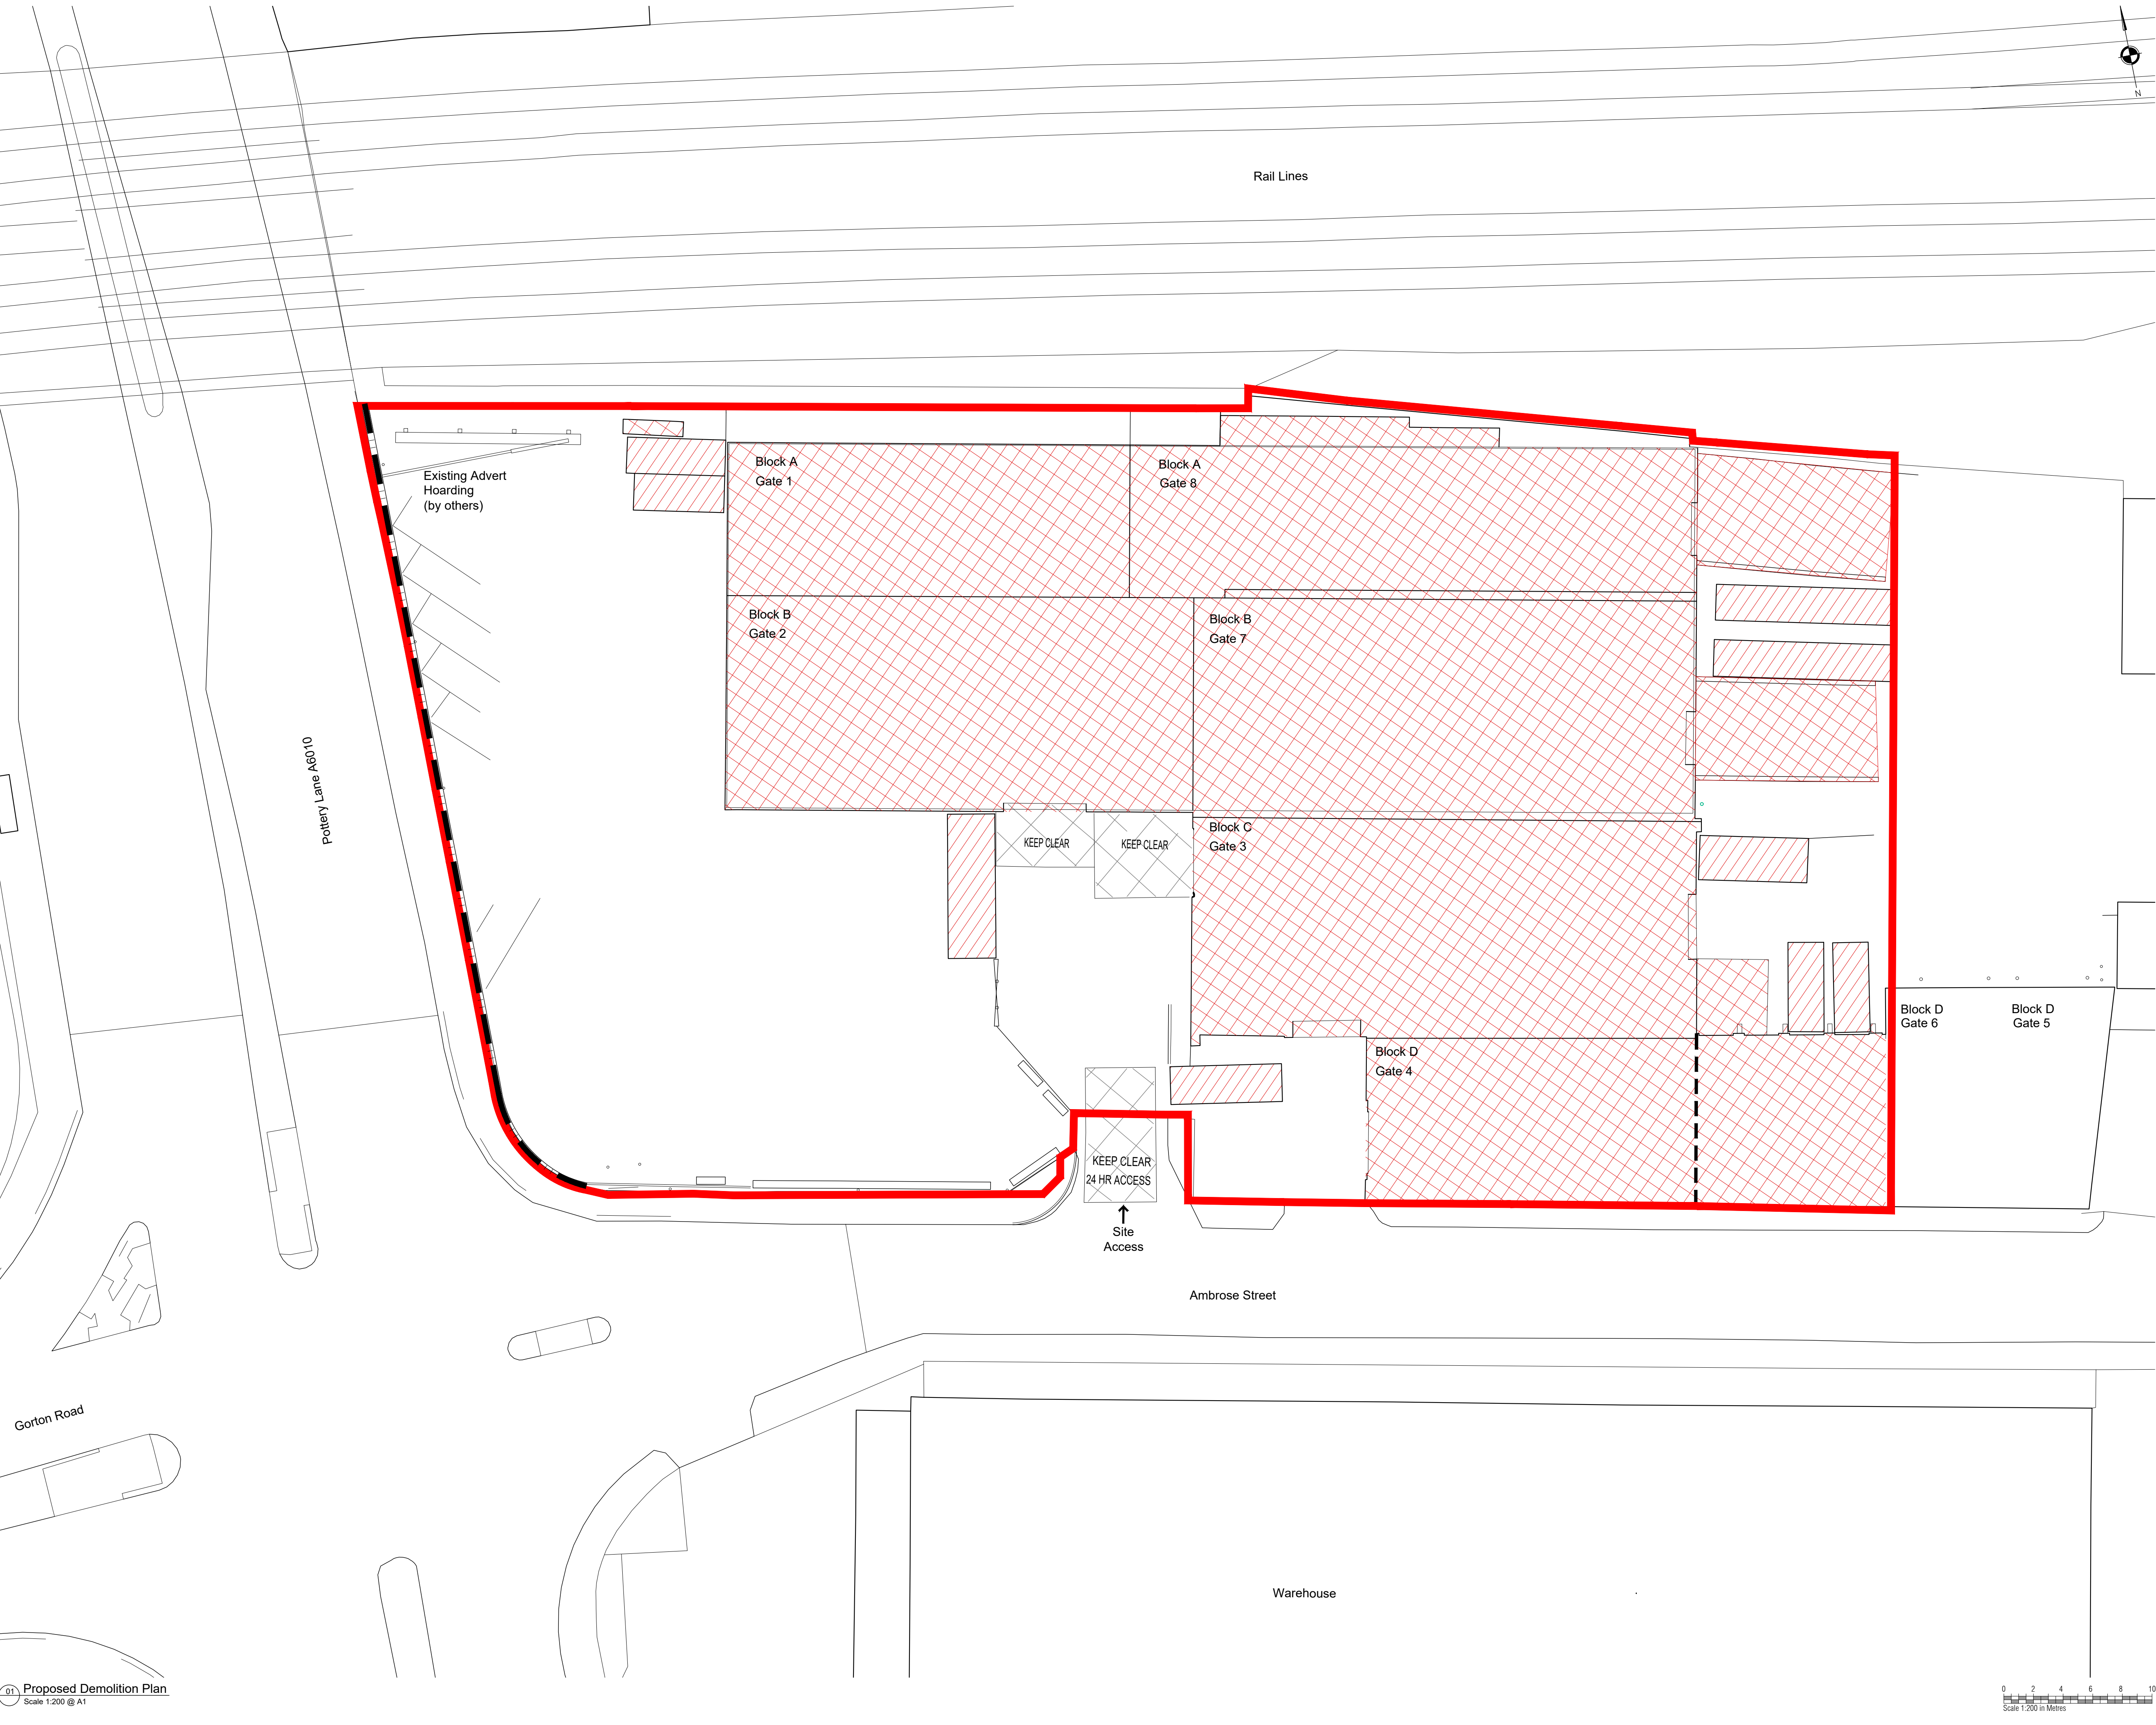

Rev

Description

Date

By

OK

Status

Purpose for Issue

Planning

☒ Tender

☐

Construction

☐ As Built

☐ PLANNING

Client

STORAGE WORLD

Contract

PROPOSED WORKS
STORAGE WORLD, AMBROSE STREET,
MANCHESTER

Drawing

PROPOSED DEMOLITION PLAN

bateandtaylor
architects

www.bate-taylor.co.uk

macintosh house
4a cambridge street
manchester m1 5gg
tel: 0161 236 0999
fax: 0161 236 0404
mail@bate-taylor.co.uk

Drawing No. MH1314-05

Revision /

Scales 1:200@A1

Date SEPT '22

Drawn PS

Checked GB

This drawing is the copyright of the Architect and may not be reproduced without licence.
DO NOT scale from this drawing.