


KEY:

Residential (Use Class C3)

Residential Entrance/
Shared Amenity

Two Bed Apartment

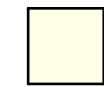

Office (Use Class E(c))

Office

Office Entrances

Office Circulation/
Balconies & Terraces

Use Class E



Use Class E or F2 (b)



Use Class E or Sui Generis
(Entertainment Venue)



Entrances & Circulation



Use Class E or Sui Generis (Drinking Establishments or Hot Food Takeaway or Entertainment Venue)



Other (Use Class Varies)

Car Park (Sui Generis)



Landscaping





Planning application boundary



Ancillary (Cycle Stores)

KEY PLAN:

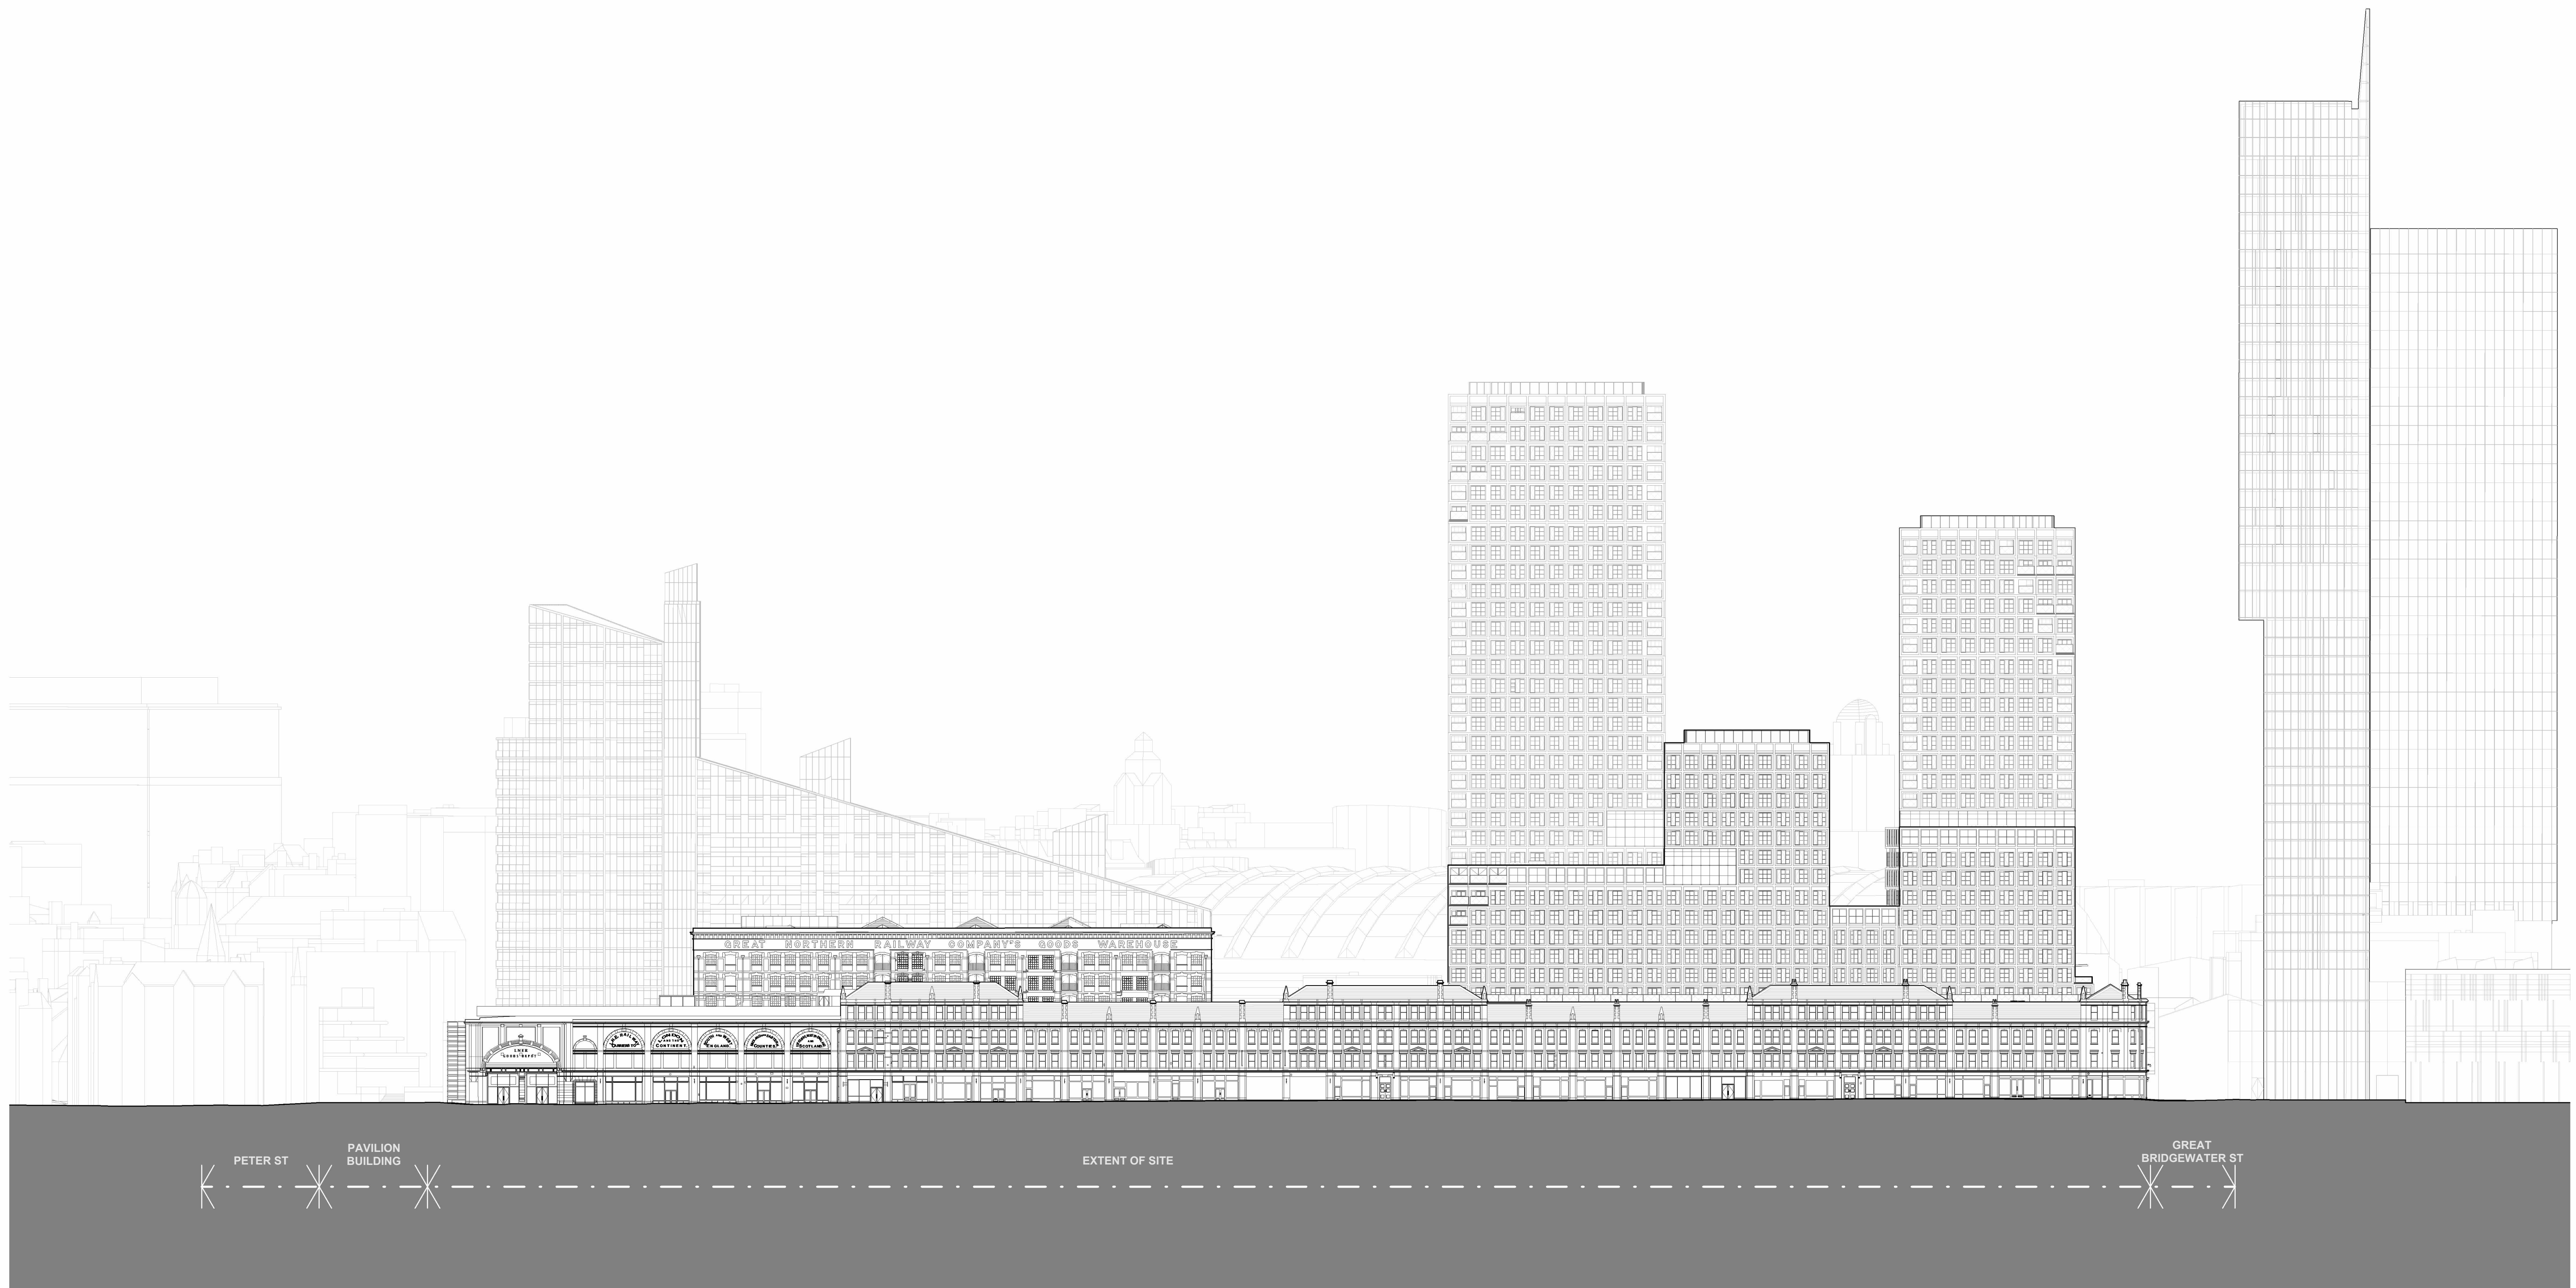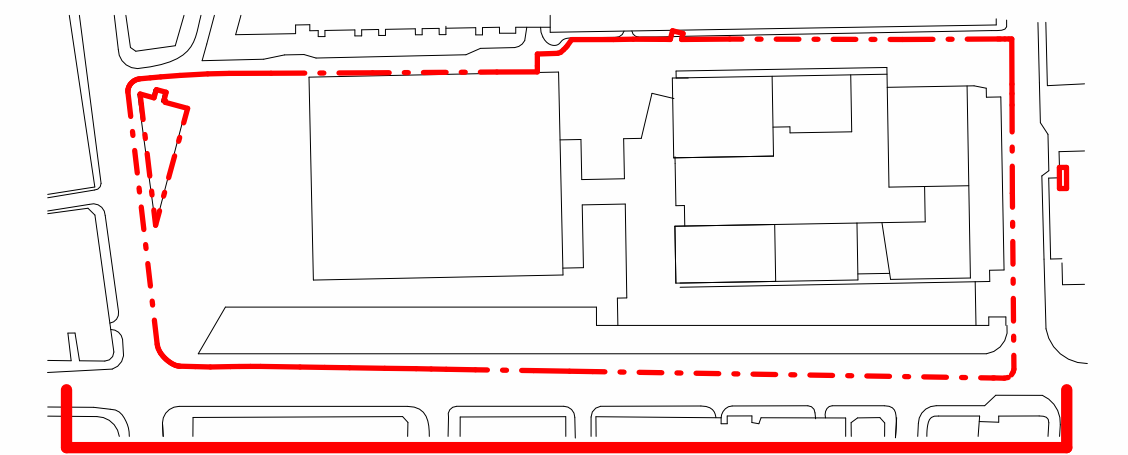

This drawing is copyright
Do not scale off dimensions.

All dimensions to be checked on site by contractor.

Contractor to report any dimensional discrepancies, errors or omissions prior to commencing on site.

[illegible]

Project Title	Great Northern
---------------	----------------

Status
PLANNING

Drawing Title
Proposed Site Context
Elevation West
(Deansgate Terraces)

Project No
10422

Scale

1 : 500 @ A1

Revision
D04

simpsonhaugh

Manchester
+44 (0)161 835 2345

London
+44 (0)20 7549 4000