



Notes:
Please Note:
Plans & Layouts provided by others (MCC), AA Projects accept no responsibility for there accuracy or completeness.

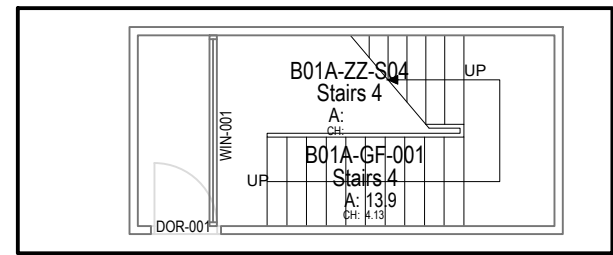

B01A-WB-000 Stairwell
B01A-GF-000 B01A
Ground Floor

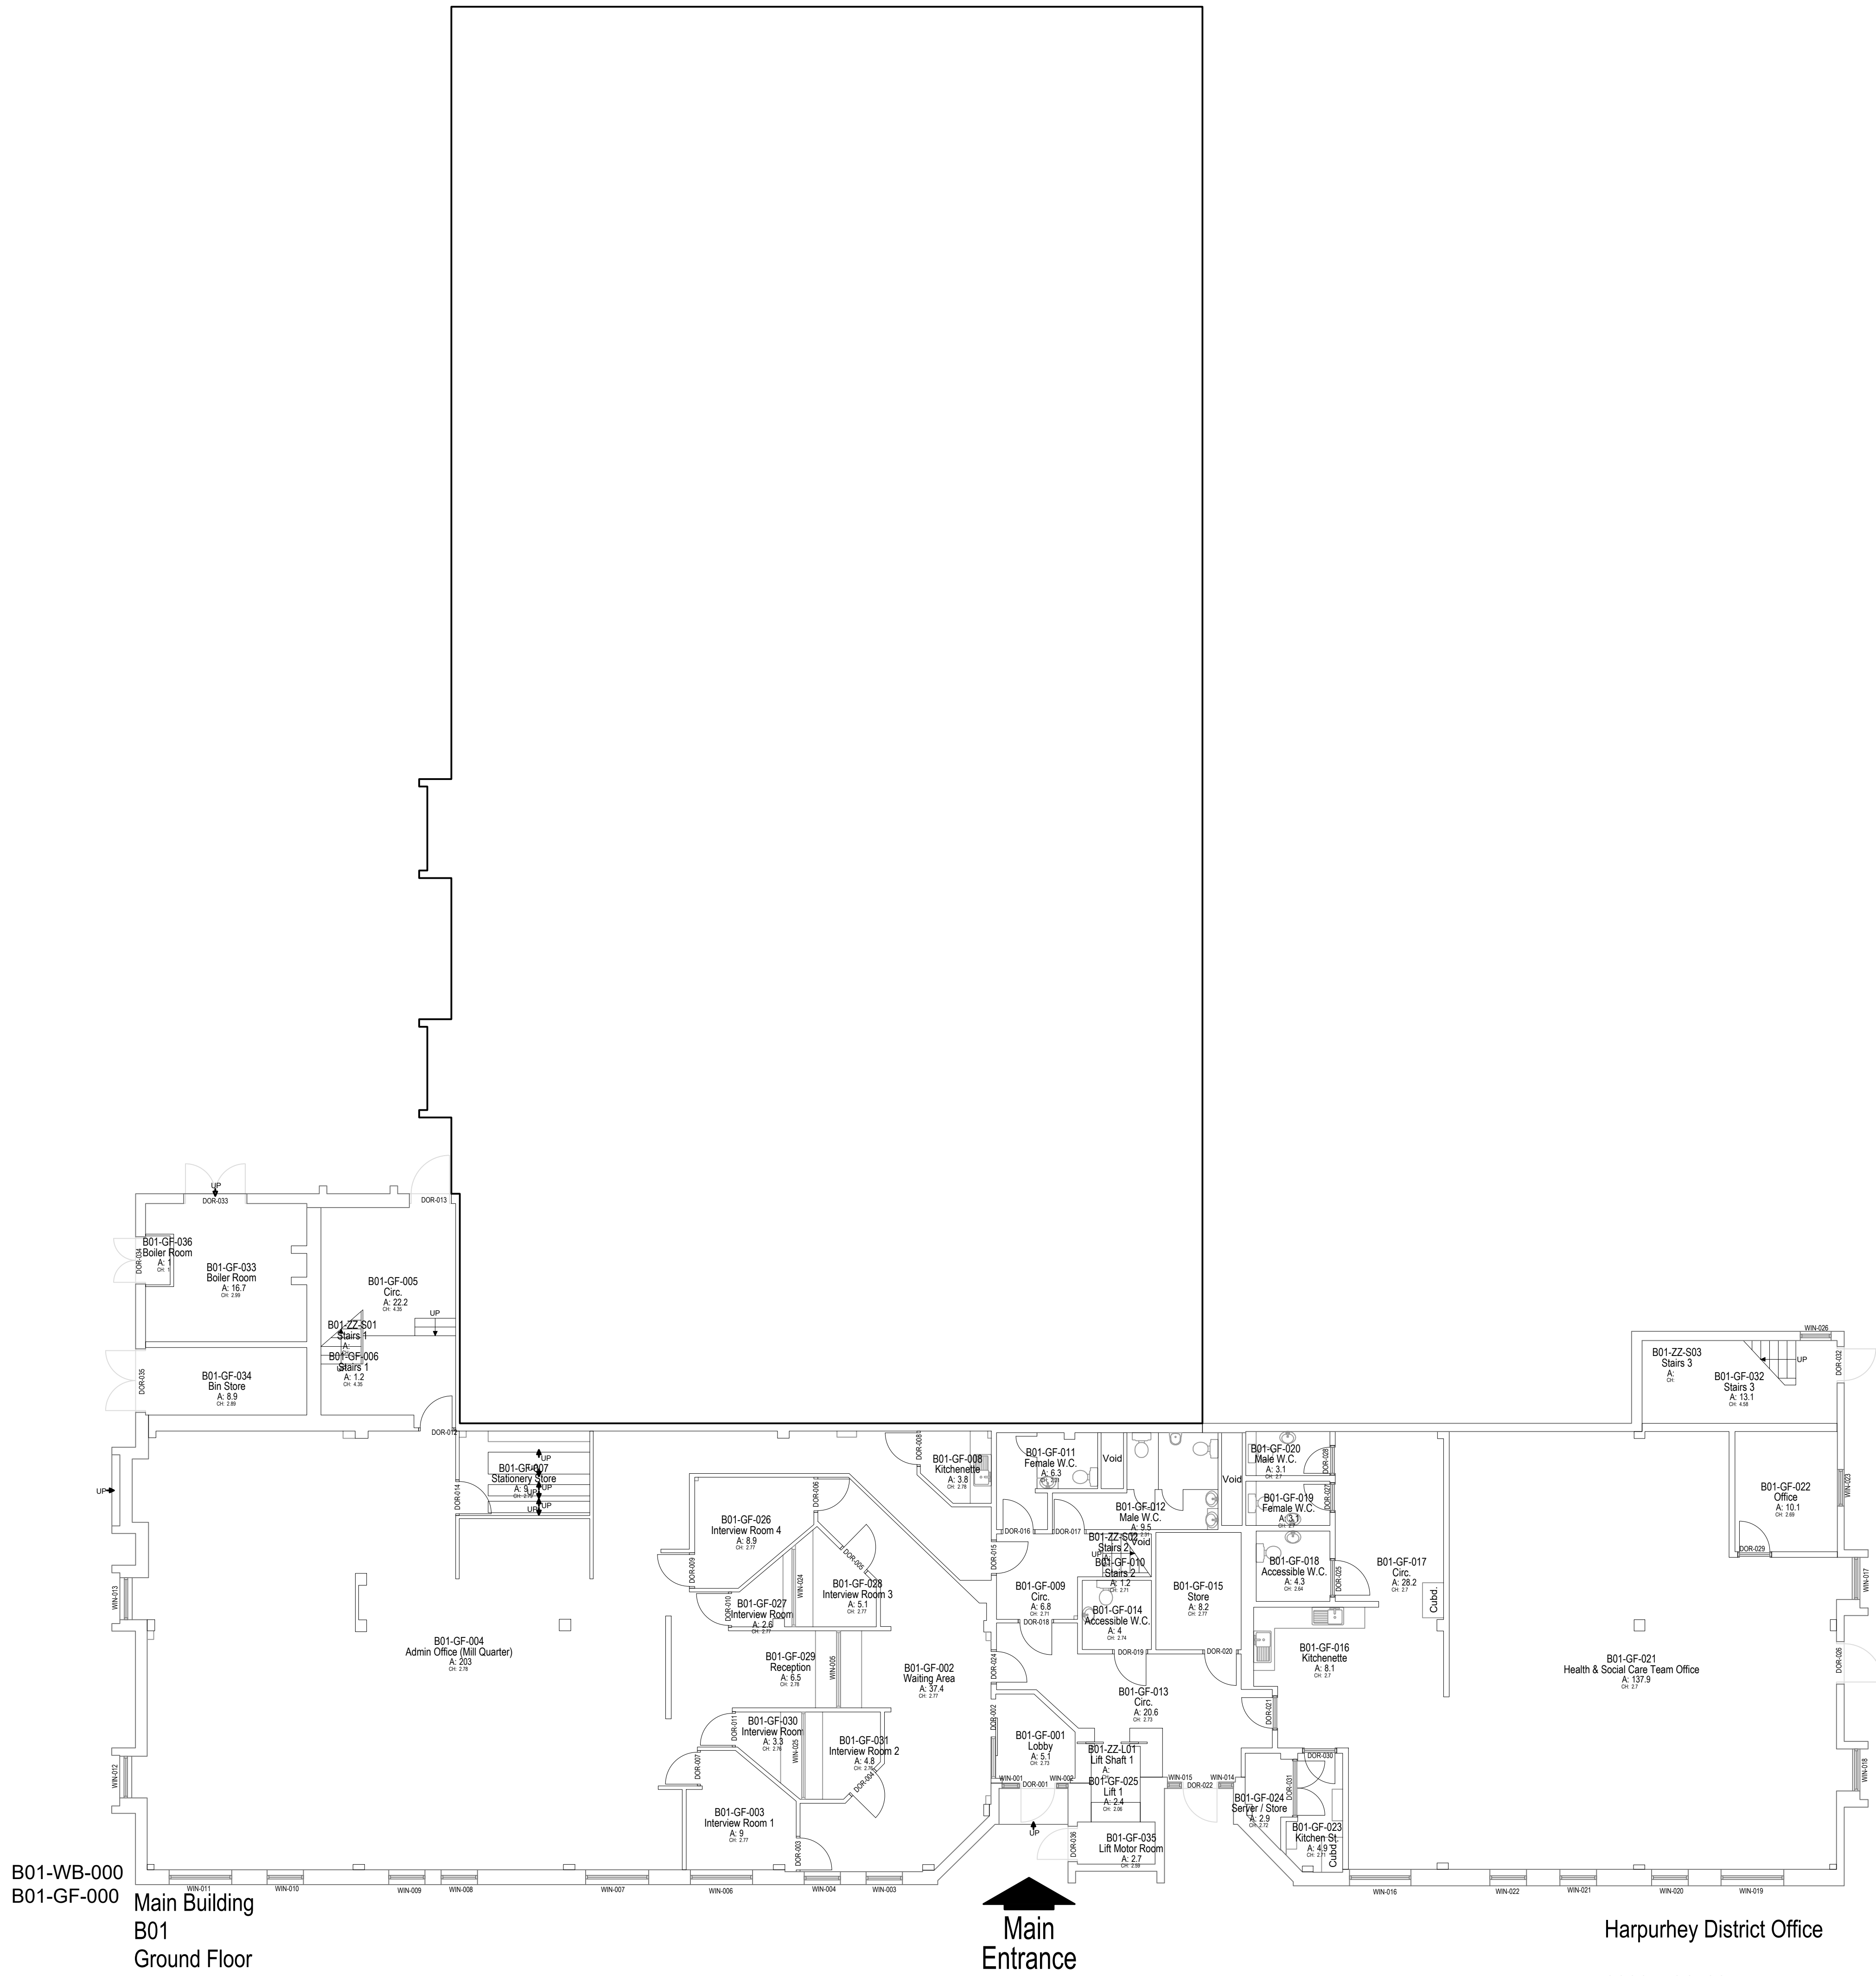

Harpurhey District Office

000077015035

000077015035

Total site area:

Gross external area: 1995.1

Gross internal area: 1878.5

Total room area: 1788.3

Net internal area: 1402.1

Building footprint area: 724.1

Copyright: All rights reserved. This drawing must not be reproduced without permission from AA Projects Ltd. Do not scale off this drawing. All dimensions are to be checked on site by contractor / sub-contractor. Any discrepancies to be reported to AA Projects Ltd.

Rev Date Revision notes By Check