

WINDOW TREATMENTS

This drawing is the property of **bluesky** Design and must not be copied or otherwise reproduced. All dimensions must be checked on site before commencing work. This drawing was produced using AutoCAD 2019.

**NOTE: ALL DRAWING INFORMATION SUBJECT
TO SITE SURVEY AND DRAWING UPDATES
POST STRIP-OUT**

Roller blinds to be Astralux 3000 system with roller tube in either 32mm, 40mm, 45mm or 127mm diameter aluminium or 85mm galvanised steel dependent on dimensions of the blind.

Operation by ball chain pulley.

Fabric to be Astralux Tessera.


Blinds to be installed to locations shown
Colour - Arctic White

Supplied and installed by approved Astralux distributor.

ALL WINDOW SIZES TO BE SURVEYED PRIOR TO INSTALLATION.

 Curtain to be hand operated on Silent Gliss Wave 60 track - colour:- white
Curtain hem to be weighted and finish 20mm from finished floor level
Curtain fabric:- Vescom - Ellis - 8079.11

CEILING HEIGHTS FOR TRACK FIXING TO BE
SURVEYED BY FABRICATOR PRIOR TO
INSTALLATION

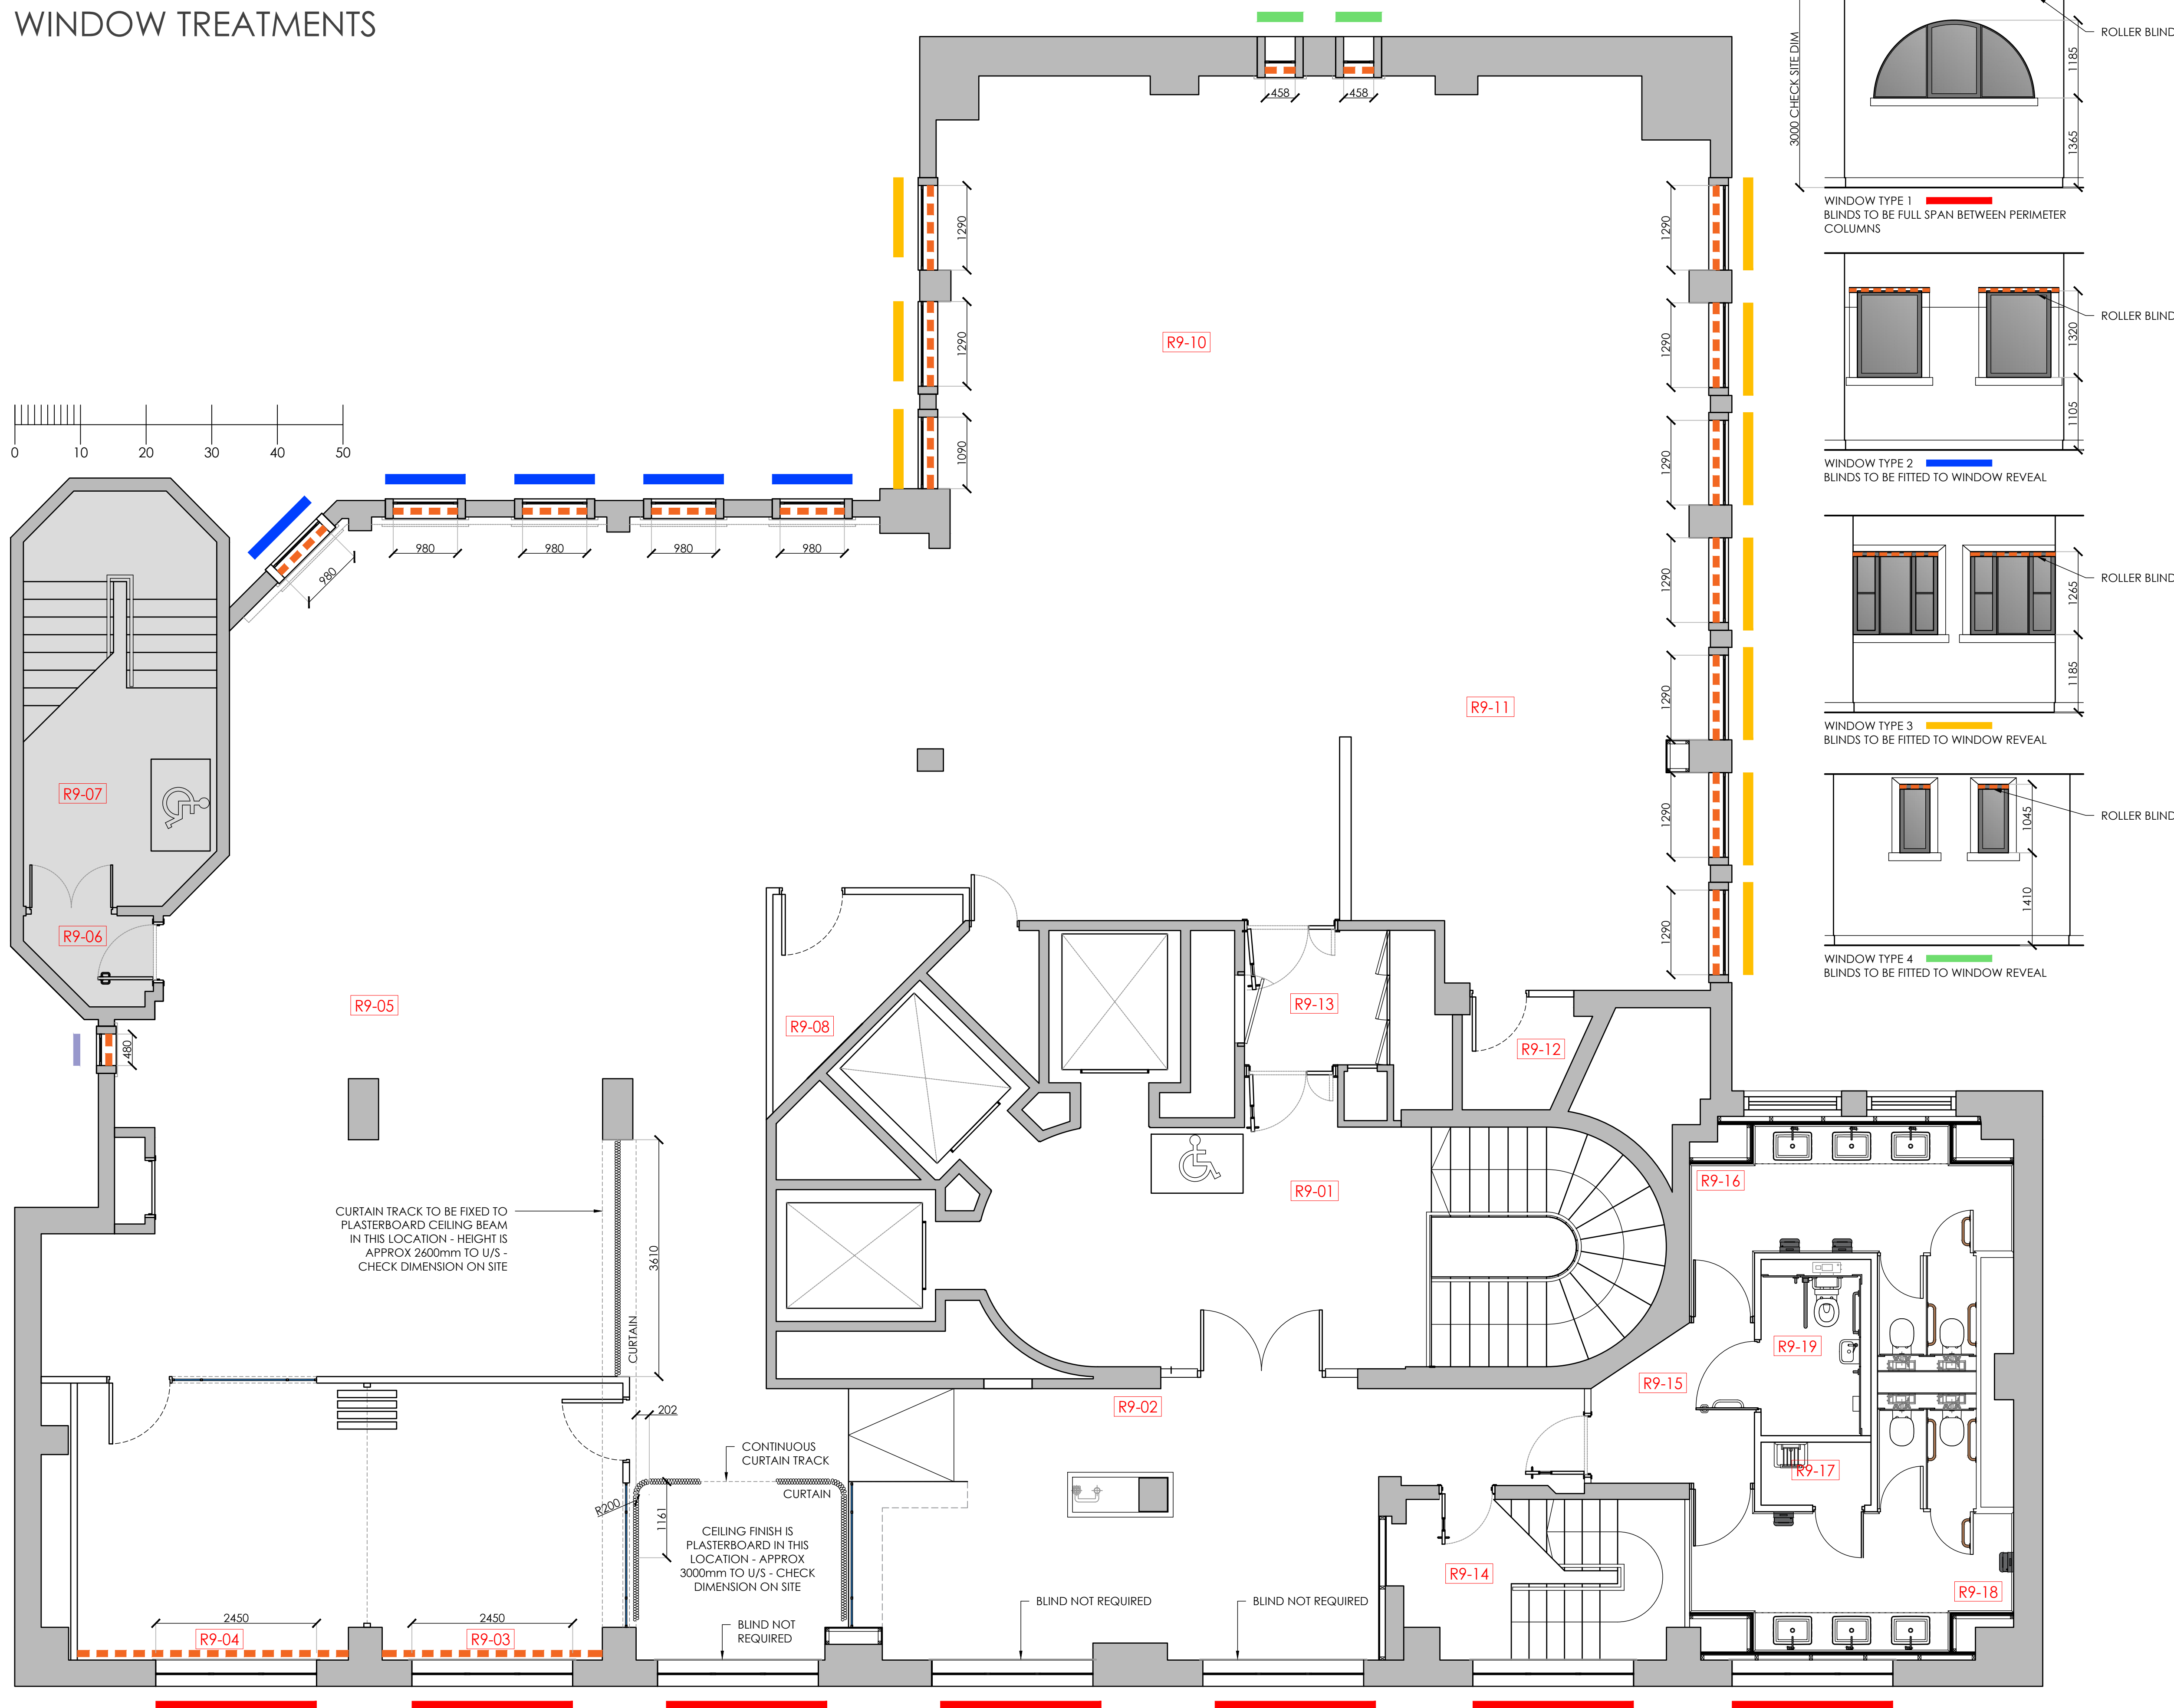

Rev	Date	Description	Initials
B	13.11.22	Heritage Issue	FLC
A	03.11.22	Issued for Tender	FLC

Client:	
GROSVENOR	
Project:	
SHIP CANAL HOUSE	
Address:	
9TH FLOOR, SHIP CANAL HOUSE, KING STREET	
Drawing Title:	
WINDOW TREATMENTS & CURTAINS	
Date:	21.10.2022
Project Number:	1308
Scale:	1:50@A1
Drawn by:	CB
Drawing Number:	
1308-09-WT-01B	

bluesky Design
INTERIORS LIMITED

Studio 1, 169 High Street, Boston Spa, Leeds LS23 6BH
Tel: 01937 845 399 www.blueskydesigninteriors.co.uk