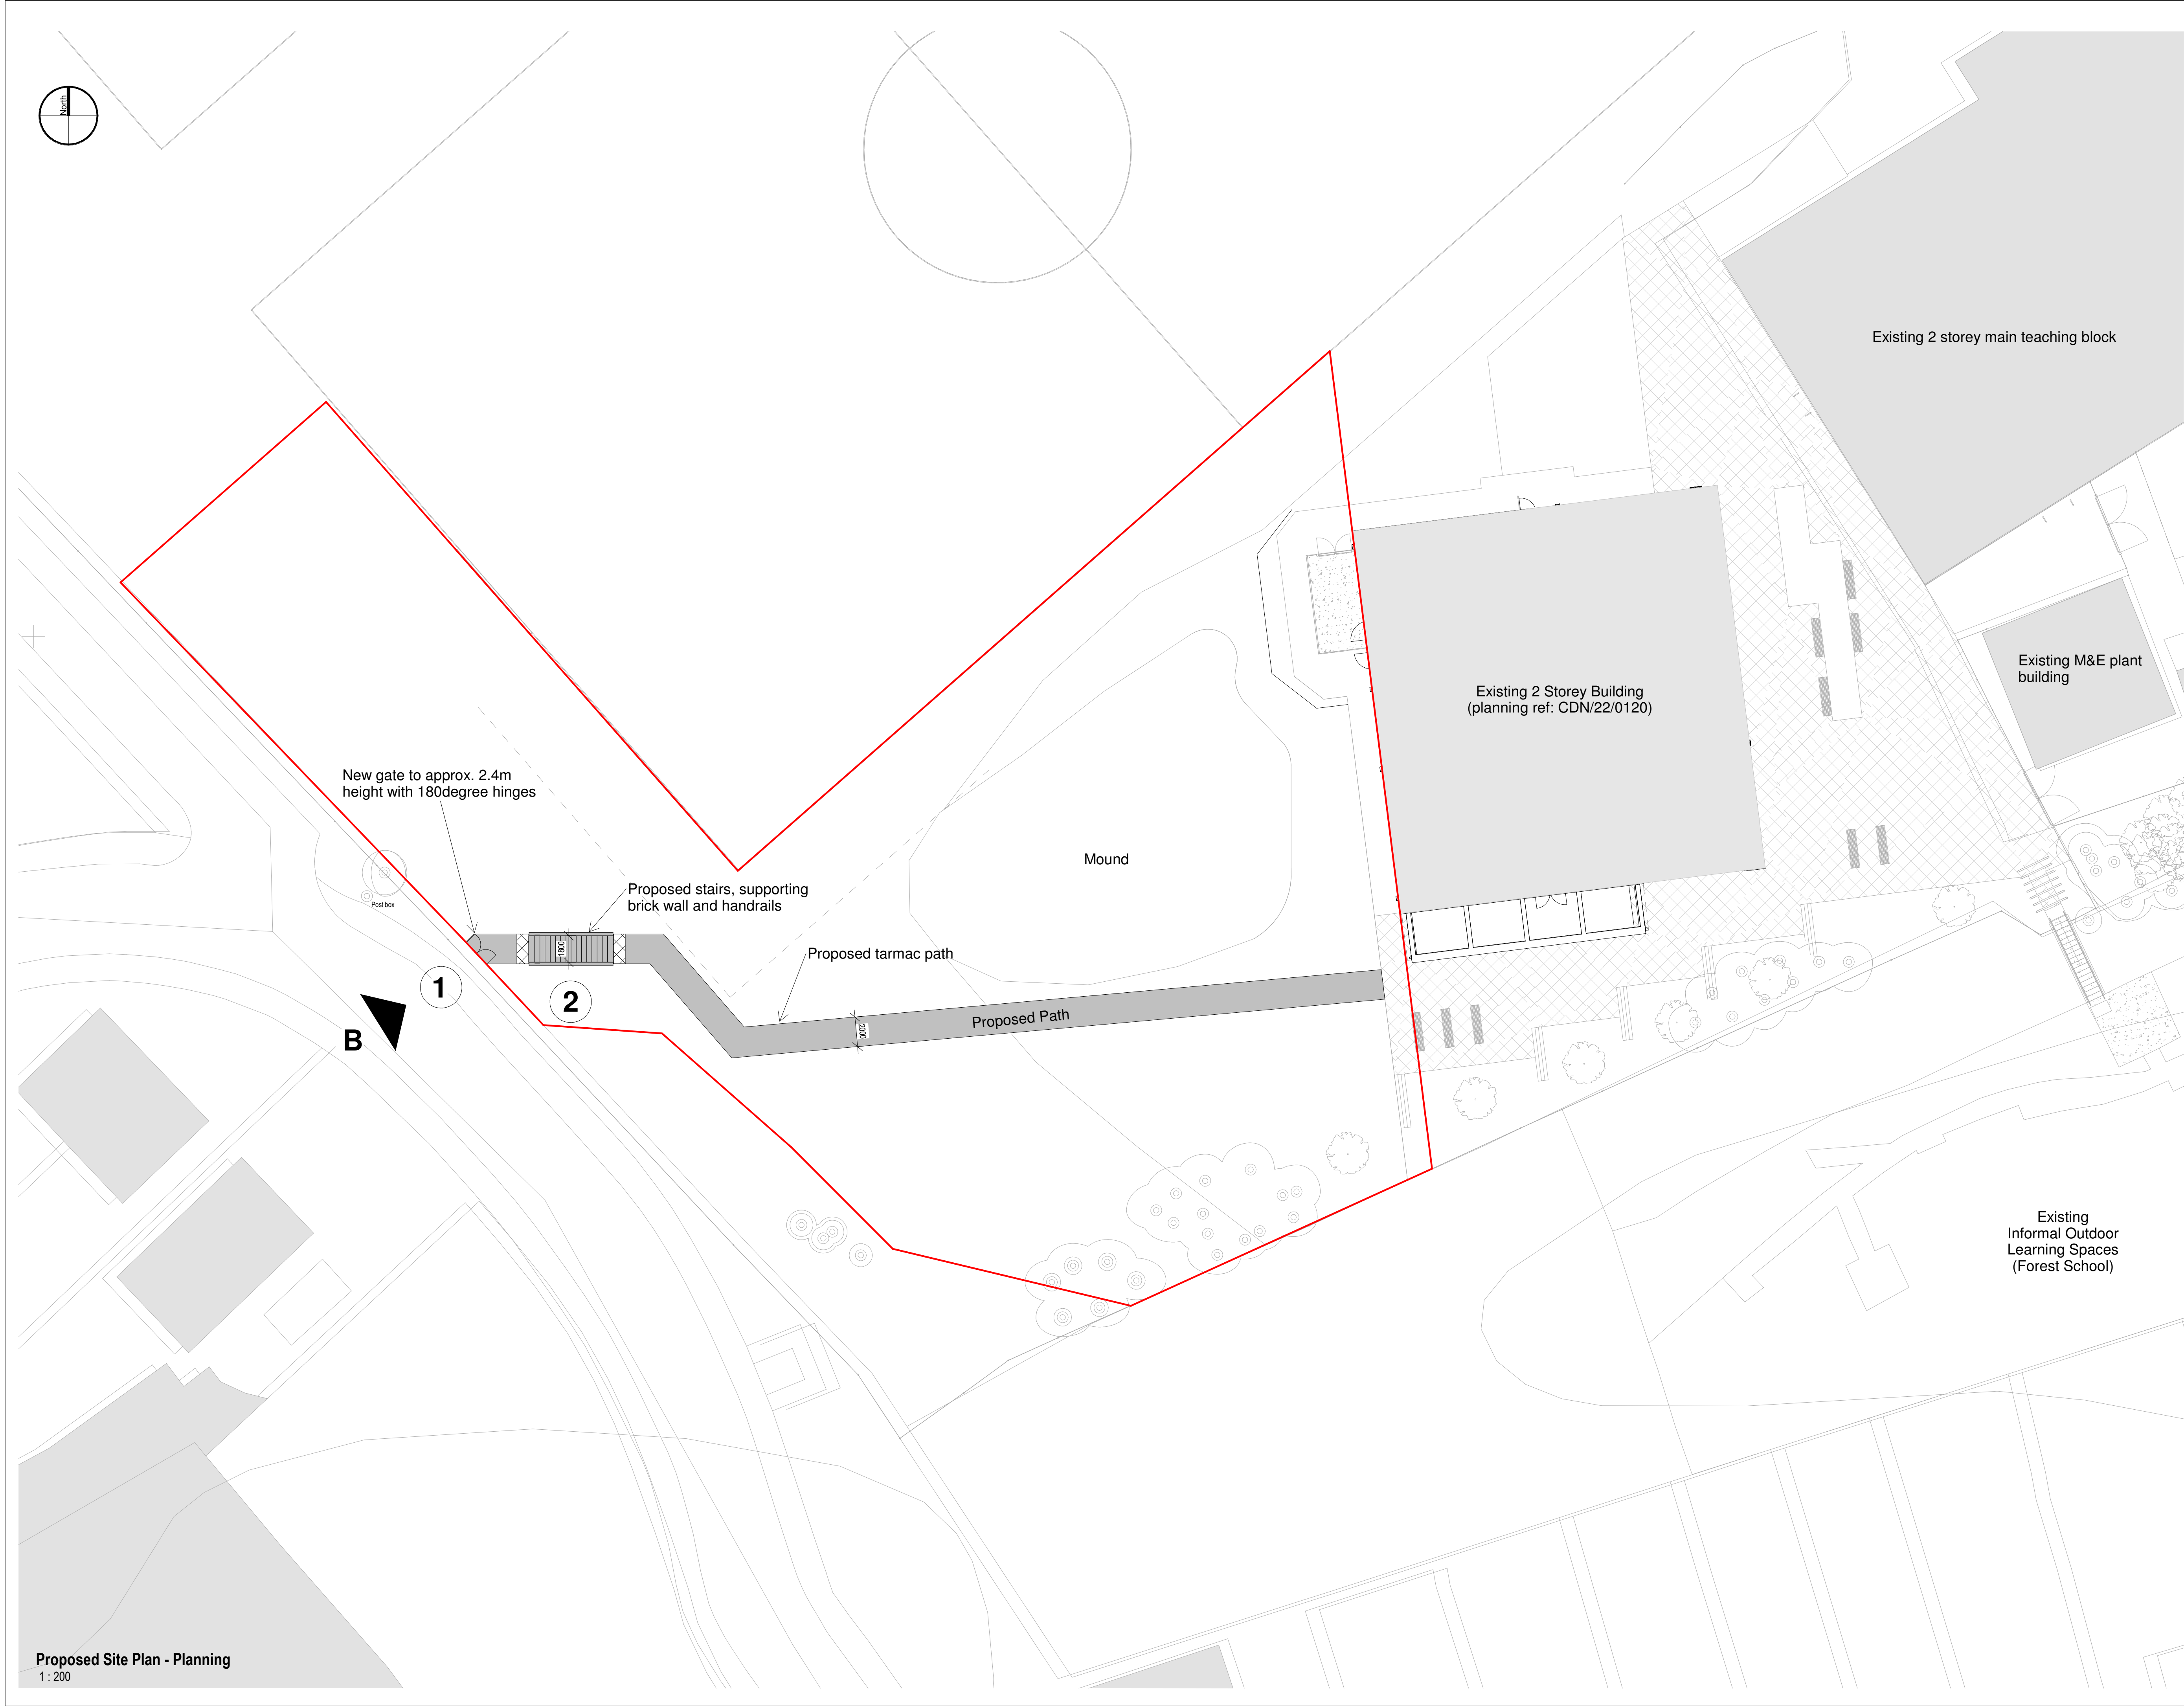


Proposed Site Plan - Planning
1 : 200

Notes
The Contractor is to check all dimensions and conditions on site before commencing. Do not scale from this drawing.
This drawing remains the copyright of POZZONI Architecture Ltd.

Scale Bars		TO BE USED ONLY AS GUIDANCE			
1:100	mm	0	1000	2000	3000
1:200	mm	0	1000	2000	3000
1:500	m	0	10	20	30
1:1250	m	0	10	20	30

KEYPLAN

- Application Site (approx. 2700m²)
- Existing Vehicular / Pedestrian Site Access Point
- Proposed Gated Pedestrian Access Point

- 1 Proposed Gate Elevation
- 2 Proposed Sectional Stair Elevation

CO1	Planning Application	CP	14.09.22
Rev	Description	By	Date
Client	Our Lady's RC High School		
Job	Landscaping Works		
Drawing	Planning - Proposed Site Plan		
Ref	5697 1105	Rev	CO1
Task Ref	5697-POZ-XX-00-DR-A-1105		
Date	14.09.22	Scale	As indicated
2D Control	TC	3D Control	CP
3D Control	Planning	Tender	Construction
3D Control	Design	Contract	As Built

pozzoni

10-12 Emerald Street
London
WC1N 3QA

Woodville House
2 Woodville Road
Altrincham
WA14 2FH

+44 20 7078 0079
architects@pozzoni.co.uk

+44 161 928 7848
www.pozzoni.co.uk