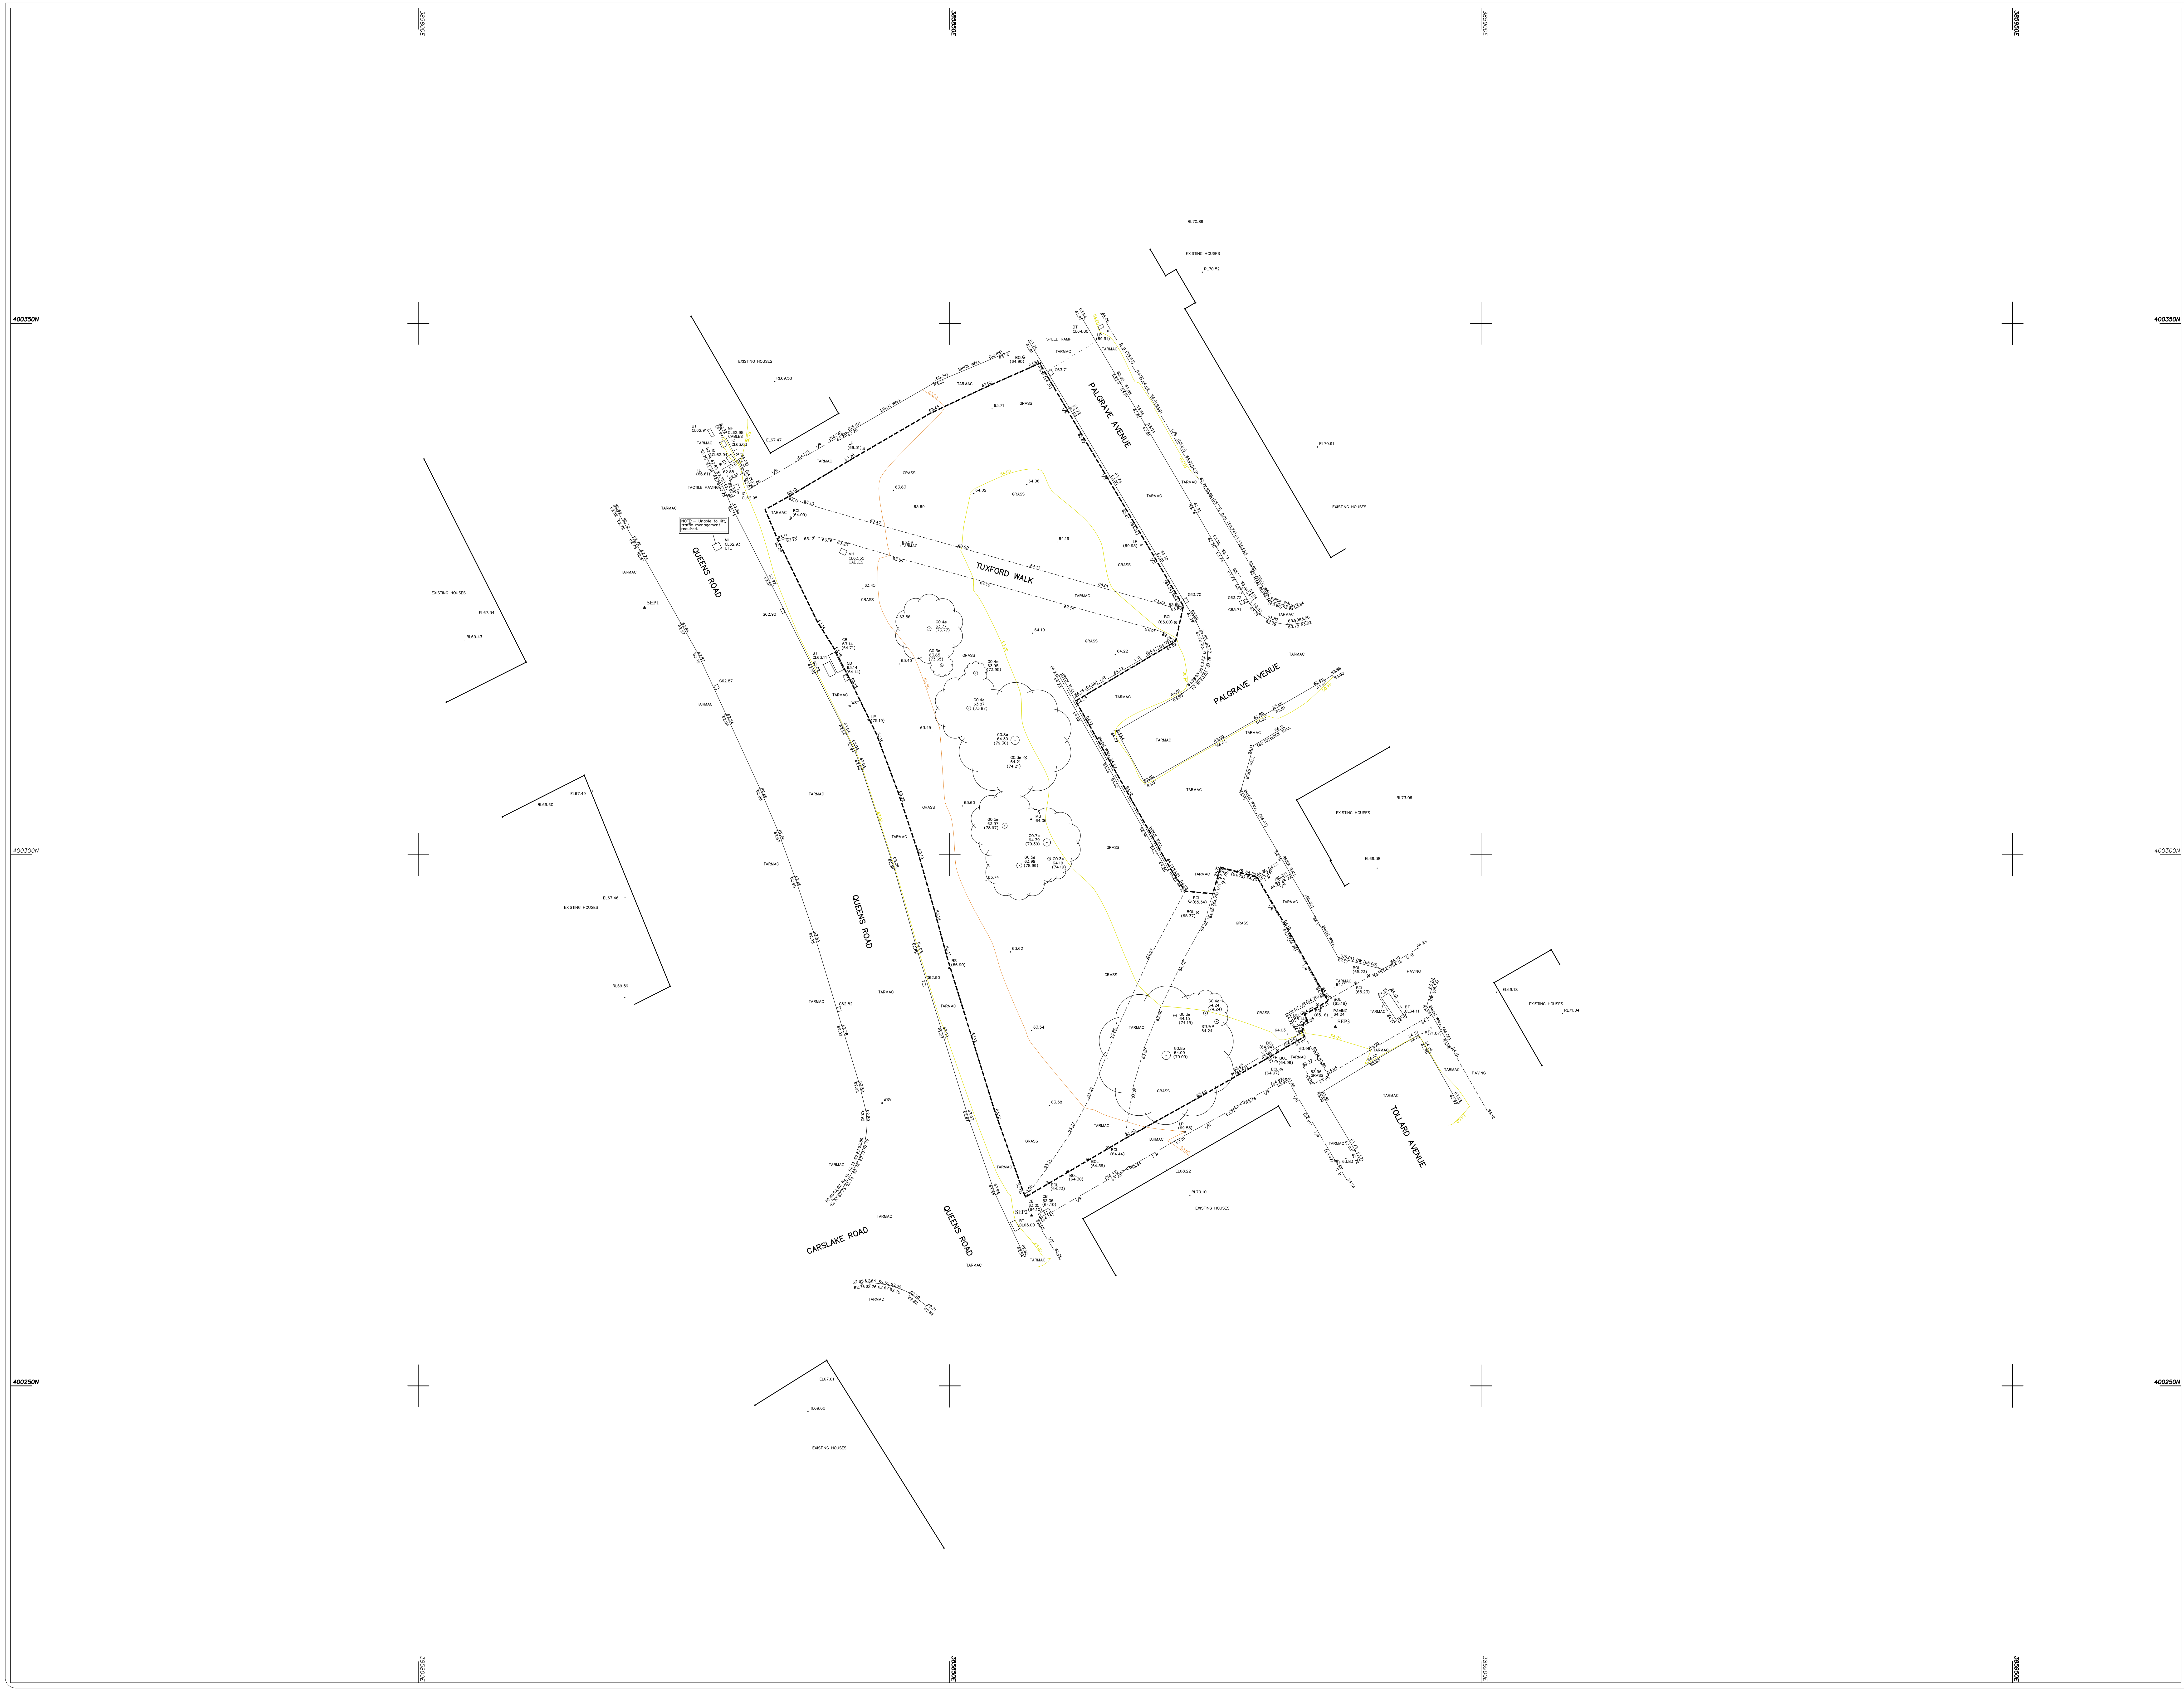

© Survey & Engineering Projects Ltd. 2021
Reproduction in whole or in part by any means is prohibited without the prior permission of Survey & Engineering Projects Ltd.
T. (01695) 729835 F. (01695) 725566 W. www.sepsurvey.com E. info@sepsurvey.com

PLAN GRID NORTH

File Name: S21560-T_3D.dwg

LEGEND

AV	AIR VALVE	LBY	LIFEBUOY
BB	BELISHA BEACON	MH	MANHOLE
BOL	BOLLARD	MKR	MARKER
BH	BORE HOLE	MS	MILE STONE
BIN	BIN	MP	MOORING POINT
BM	BENCH MARK	MW	MONITORING WELL
BS	BUS STOP	OP	OUTFALL PIPE
BT	BT INSPECTION COVER	PB	POST OFFICE BOX
CB	CONTROL BOX	PN	PYLON
CCTV	CCTV CAMERA POST	PP	PETROL PUMP
COL	COLUMN	PT	POST
COM	COMMUNICATIONS COVER	RE	RODDING EYE
CST	CAR CHARGING STATION	RL	RIDGE LEVEL
CTV	CABLE TV COVER	RS	ROAD SIGN
DC	DRAINAGE CHANNEL	RTW	RETAINING WALL
DP	DOWN PIPE	RWP	RAINWATER PIPE
DR	DRAIN	SAP	SAPLING
EIC	ELEC INSPECTION COVER	SNP	NAME PLATE
EL	EAVES LEVEL	SP	SIGN POST
ELB	ELECTRIC BOX	SOF	SOFFIT LEVEL
ER	EARTH ROD	SV	STOP VALVE
EP	ELECTRICITY POLE	TB	TRAFFIC BOLLARD
FL	FINISHED FLOOR LEVEL	TCB	TELEPHONE CALL BOX
FH	FIRE HYDRANT	TIE	TIE WIRE
FP	FLAG POLE	TL	TRAFFIC LIGHT
G	GULLY	TLB	TRAFFIC LIGHT BOX
GLT	GROUND LIGHT	TM	TICKET MACHINE
GP	GATE POST	TP	TELEGRAPH POLE
GST	GAS TAP	VP	VENT PIPE
GSV	GAS VALVE	WM	WATER METER
IC	INSPECTION COVER	WO	WASH OUT
IL	INVERT LEVEL	WST	WATER STOP TAP
KO	KERB OUTLET	WSV	WATER STOP VALVE
LAD	LADDER	G0.8ø	TREE GIRTH (Dia.)
LD	LAND DRAIN	MG	TREE MULTI–GIRTH
LP	LAMP POST		

PAL	PALISADE	⌒⌒⌒⌒⌒	DRIP LINE
W/M	WIRE MESH	———	WATER COURSE
B/W	BARBED WIRE	———	KERB
C/P	CONC PANEL	— · — · —	FENCE
P/W	POST AND WIRE	– – – –	SURFACE CHANGE
P/R	POST AND RAIL	———	WALL
I/R	IRON RAIL	· · · · · ·	TOP BANK
C/B	CLOSE BOARDED	· · · · · ·	BOTTOM BANK
CH/L	CHAIN LINK	━━━	BUILDING
(99.99)	TOP OF FEATURE	━ ━ ━ ━	BUILDING CANOPY
⋈	GATE	━ ━ ━ ━	SURVEY BOUNDARY
⚠	STATION	— ·· — ·· —	OVER HEAD ELECTRICAL
⊕	BOREHOLE	— ·· — ·· —	OVER HEAD TELECOM
↓	BATTER		HEDGE

NOTES:

All levels relate to O.S (Newlyn) Datum, Established using network RTK.
Survey plotted on a plane local grid, orientated to National Grid.

SURVEY STATIONS			
Name	Easting	Northing	Height
SEP1	385821.279	400323.239	63.015
SEP2	385857.699	400266.039	63.036
SEP3	385886.277	400283.811	64.031

SHEET LAYOUT

0 2m 4m 8m 12m 16m
SCALE BAR

REV	DATE	DESCRIPTION

Client
Curtins Consulting Limited
Rose Wharf
78-80 East Street
Leeds
LS9 8EE

Project Title
Topographical Survey of Land at:
Palgrave Avenue
Manchester
M40 8RF

Surveyed	Drawn	Checked
S.Howard	M.Charlton	R.Critchley

Scale	Date	Drawing Ref.	No.	Size	Rev
1:200	Apr' 21	S21560-T	01	A0	--