


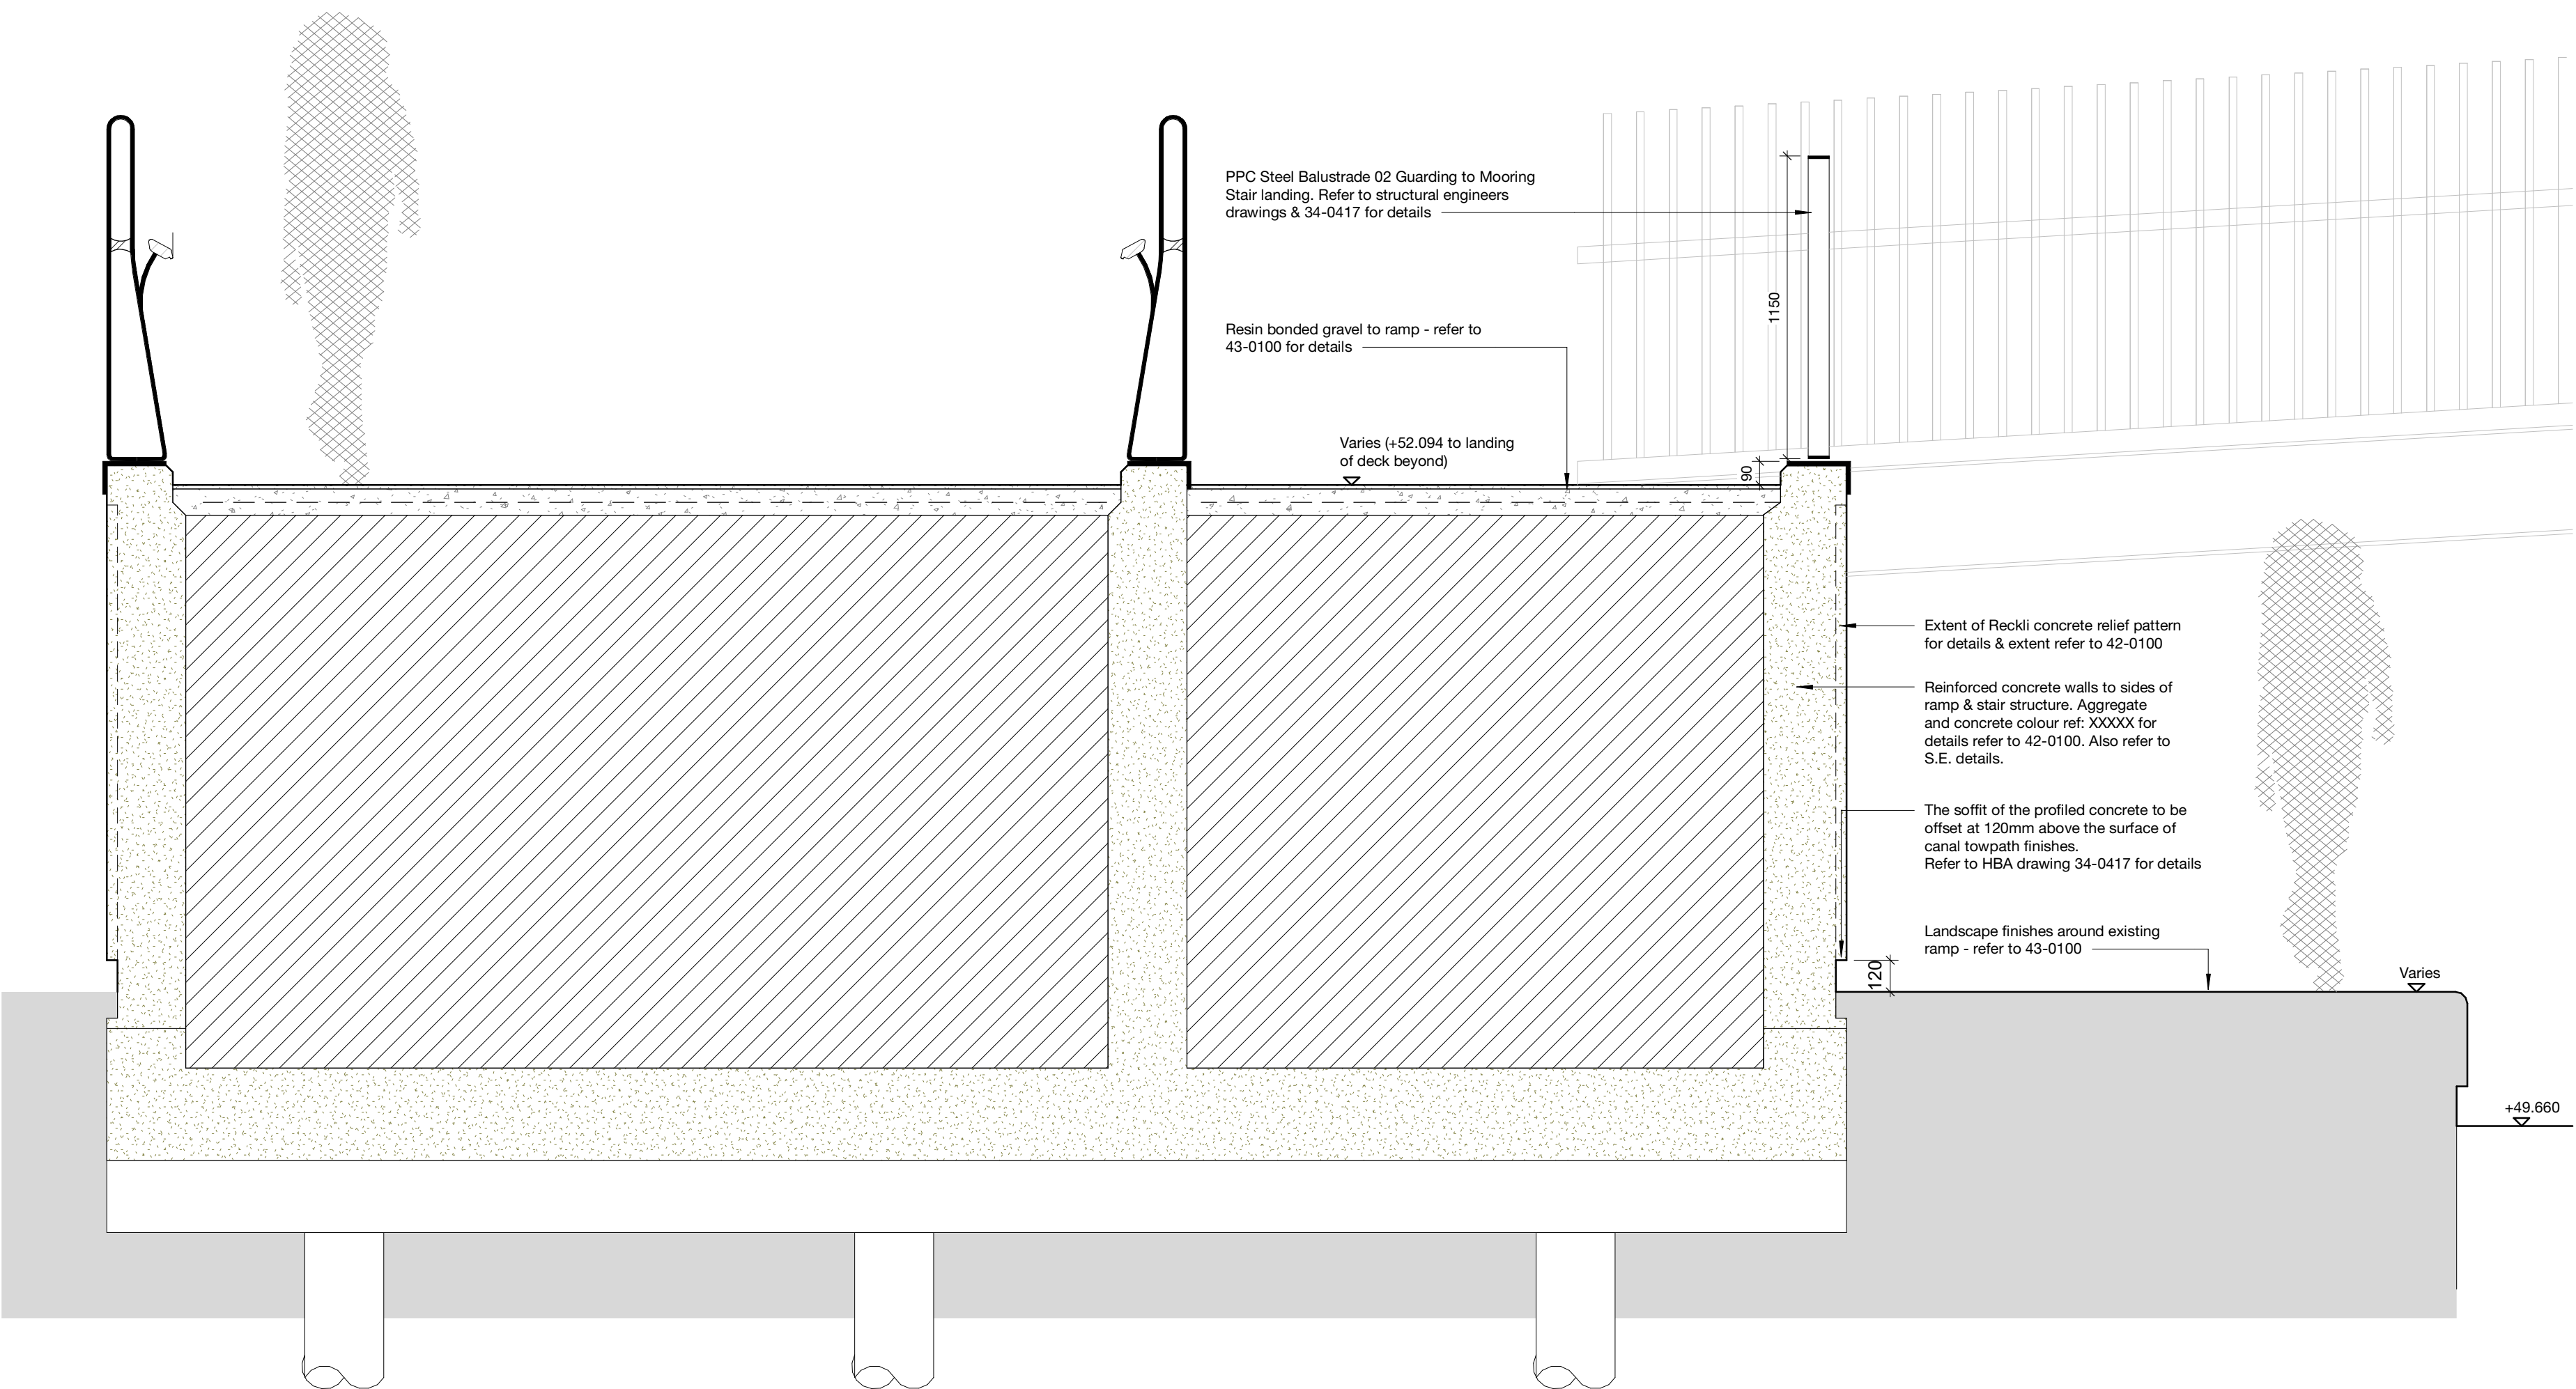

Balustrade 02 - Cross Section looking East

1 : 20

Copyright Hawkins\Brown Architects		
No implied licence exists. This drawing should not be used to calculate areas for the purposes of valuation. Do not scale this drawing. All Dimensions to be checked on the site by the contractor and such dimensions to be their responsibility. All work must comply with relevant British Standards and Building Regulations requirements. Drawing errors and omissions to be reported to the architect. To be read in conjunction with Architect's specification and other consultant information.		
Rev	Description	Date
P1	Initial Issue	16/09/22
P2	Updates to finish depth and angle to ramp upstand	30/09/22
P3	General Revision	14/10/22
P4	Issued for Stage 4 - Tender	21/10/22

3C Tariff Street
Manchester M1 2FF

mail@hawkinsbrown.com
hawkinsbrown.com

Hawkins\Brown

Project Islington Cycle Bridge Lock No.3 Ashton Canal Manchester		
Drawing Balustrade Detail 02a - Cross section of proposed docking landing guarding		
Scale 1 : 20	@ A2	Date 09/16/22
Drawn By JK		Checked By SB
Job Number 210131	Status S2	Purpose of Issue For information
Drawing No. ICB-HBA-00-00-DR-A-34-0412		Rev P4