


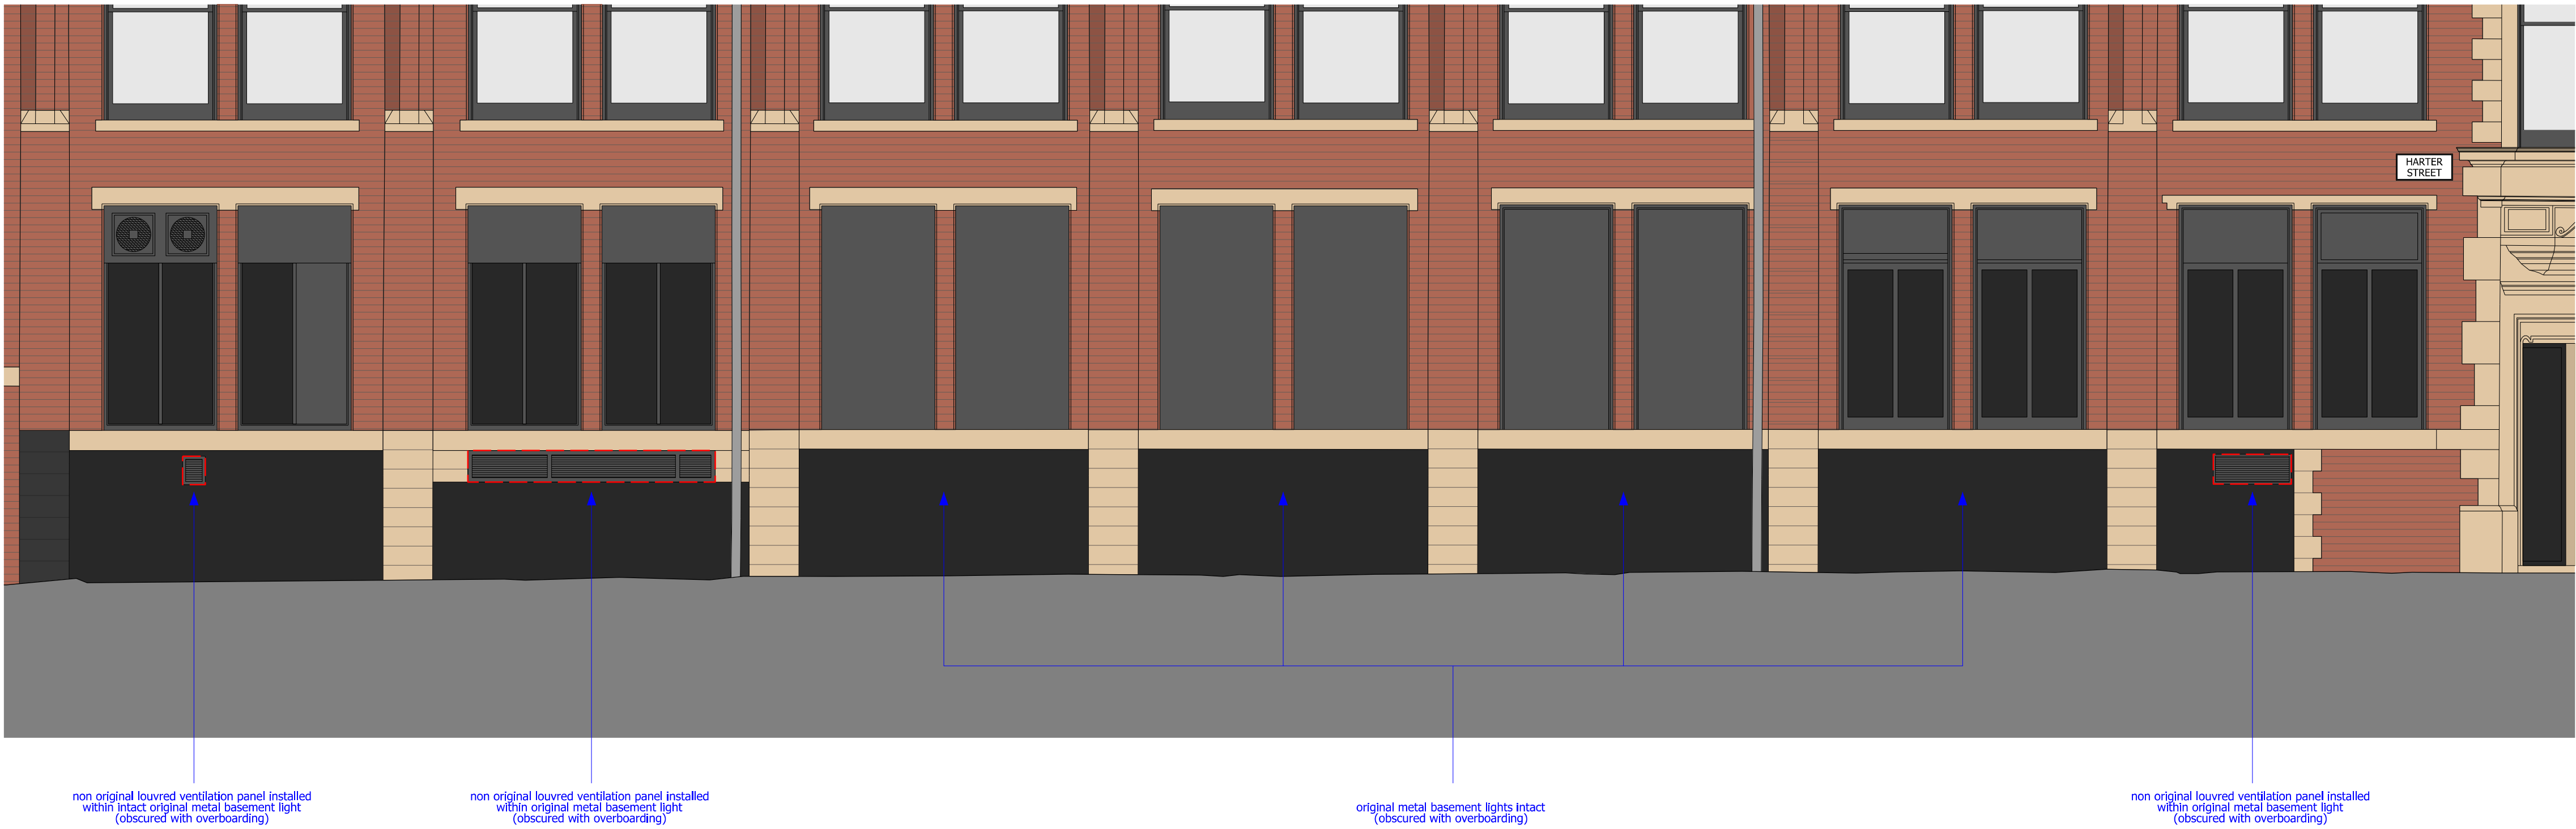

Existing Elevation - Harter Street
1:50



Proposed Elevation - Harter Street
1:50