
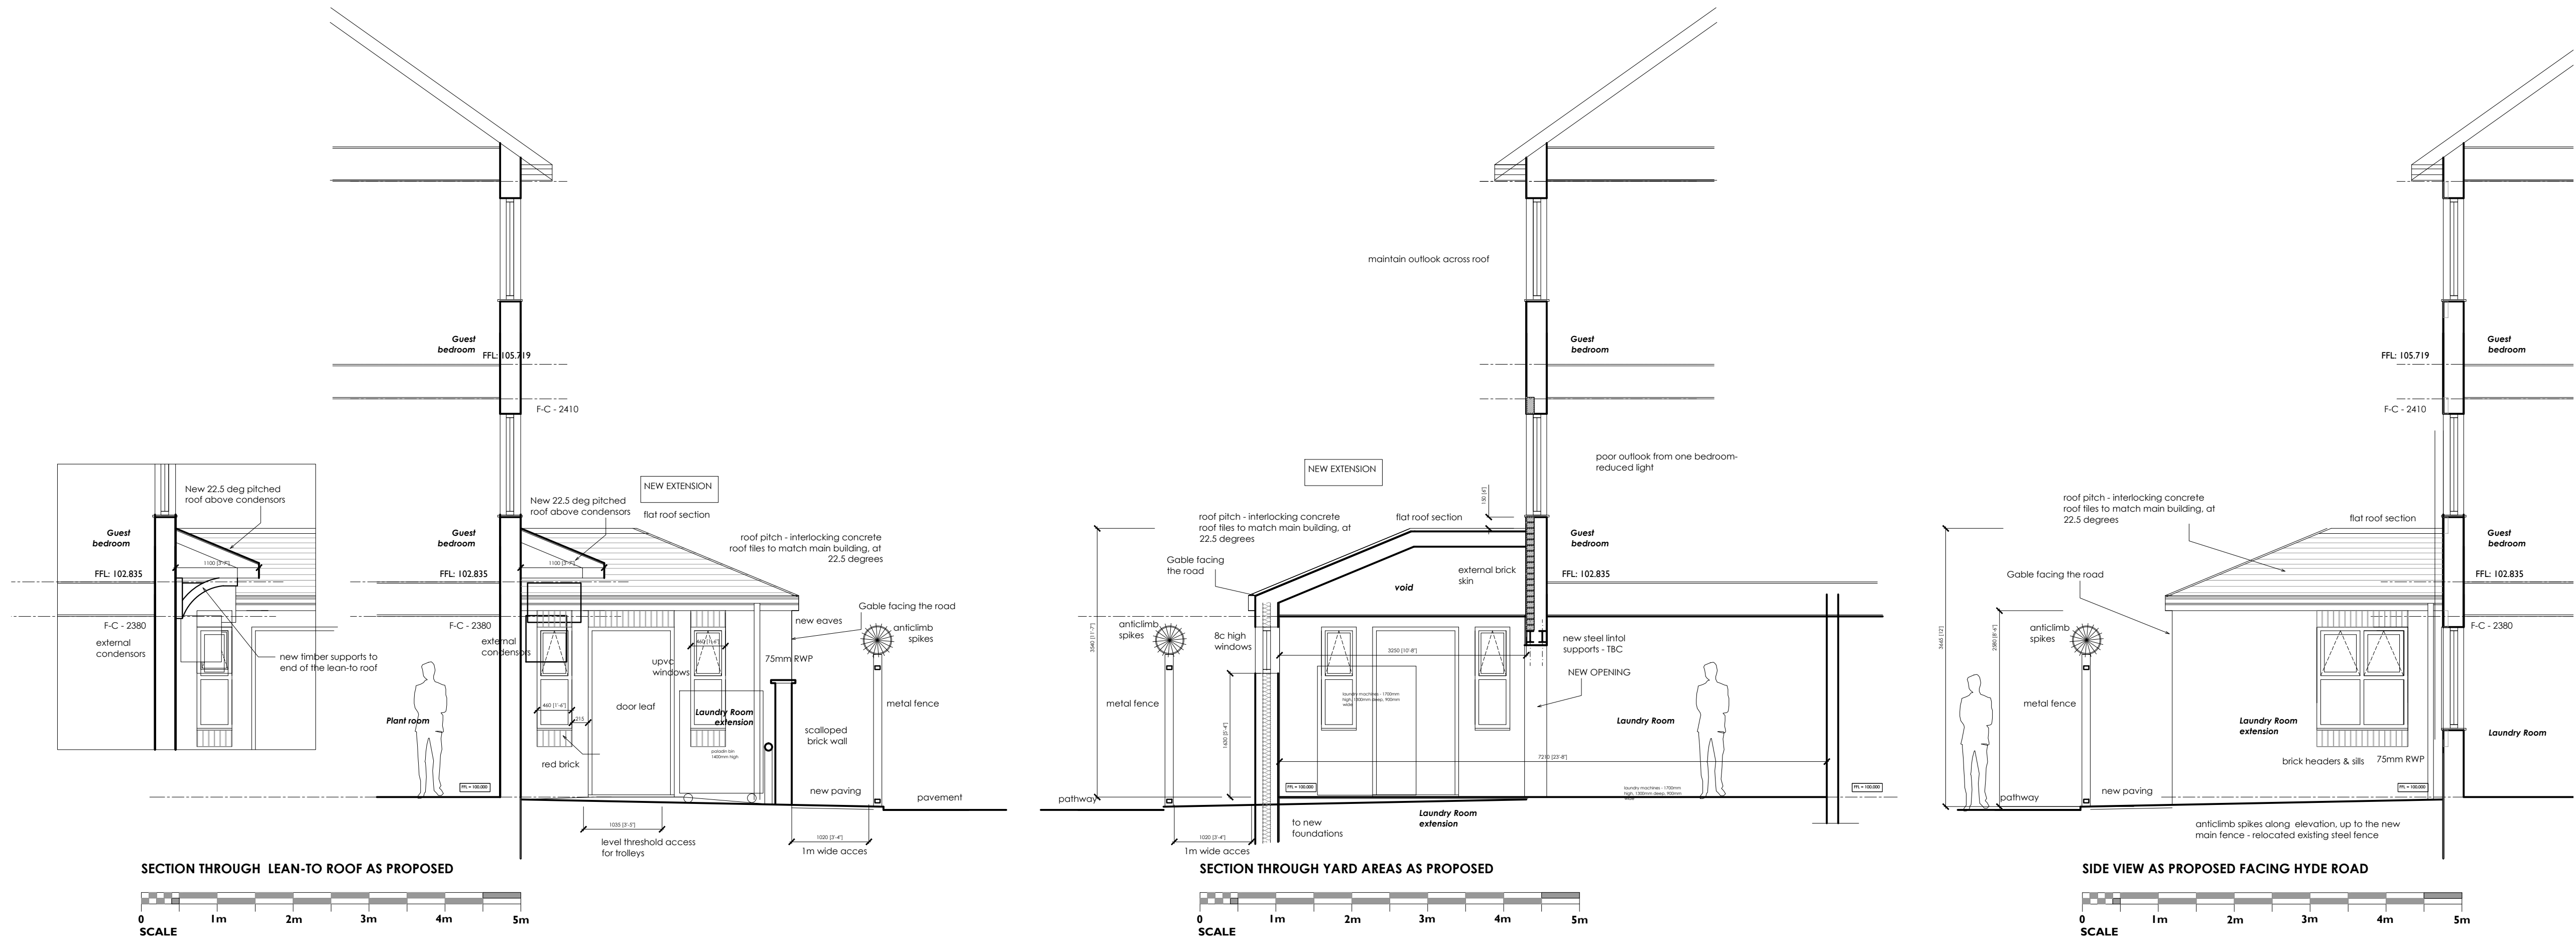


"Copyright in this drawing remains with the architect. Responsibility is not accepted for errors made by others in scaling from this drawing. All construction information should be taken from figured dimensions only. Check all dimensions on site. In case of any discrepancy, refer query to the architect."

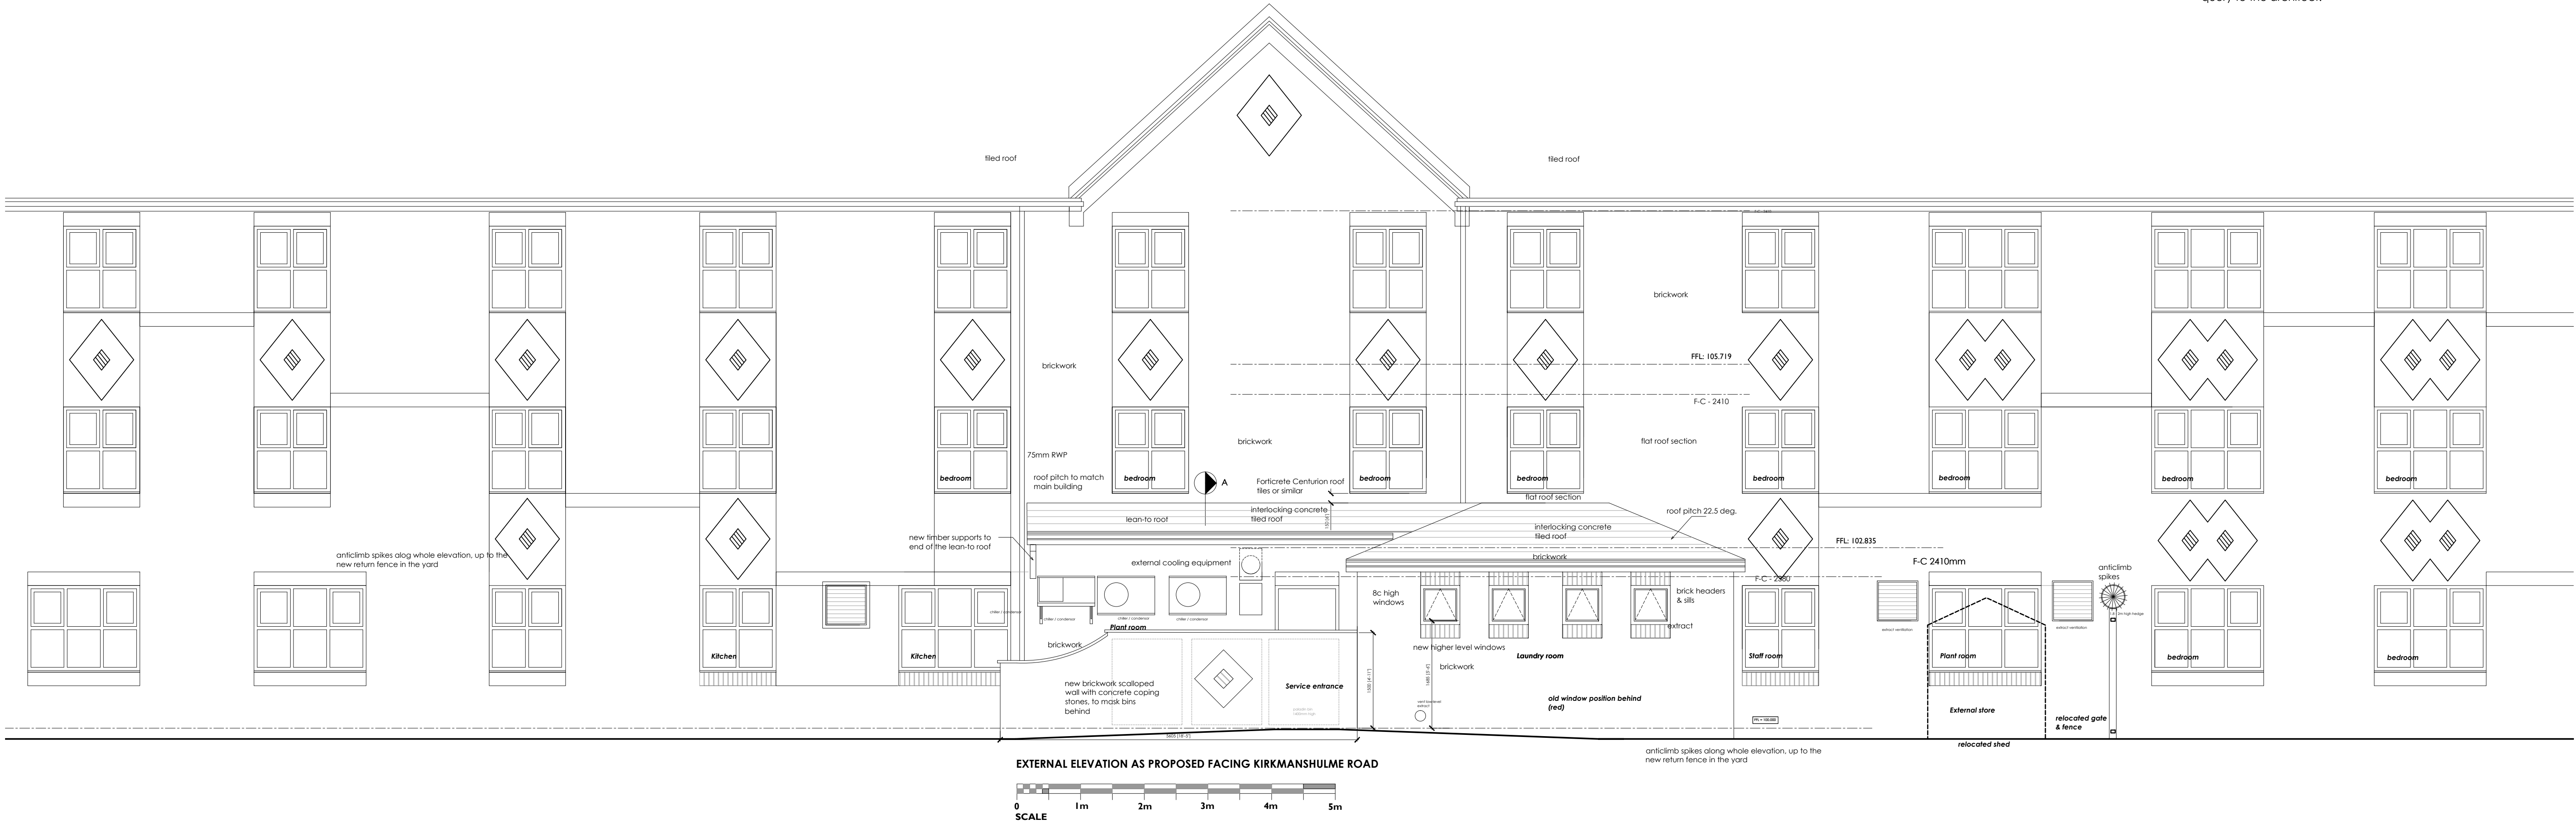

Rev	Description	By	Date
-	-	-	-

CORE DESIGN
The Studio 21 Heaton Moor Stockport SK4 4AG
email: architects@core-design.net website: www.core-design.net
telephone: 0161 443 4000

DIAMOND LODGE HOTEL
57 Kirkmanshulme Road, Manchester M18 7BA
ELEVATION & SECTION AS PROPOSED

DRAWN TH DATE Oct 2022 DRAWING NO. 22015-202
SCALE 1:50 @A1 1:100 @A3 REV. C