


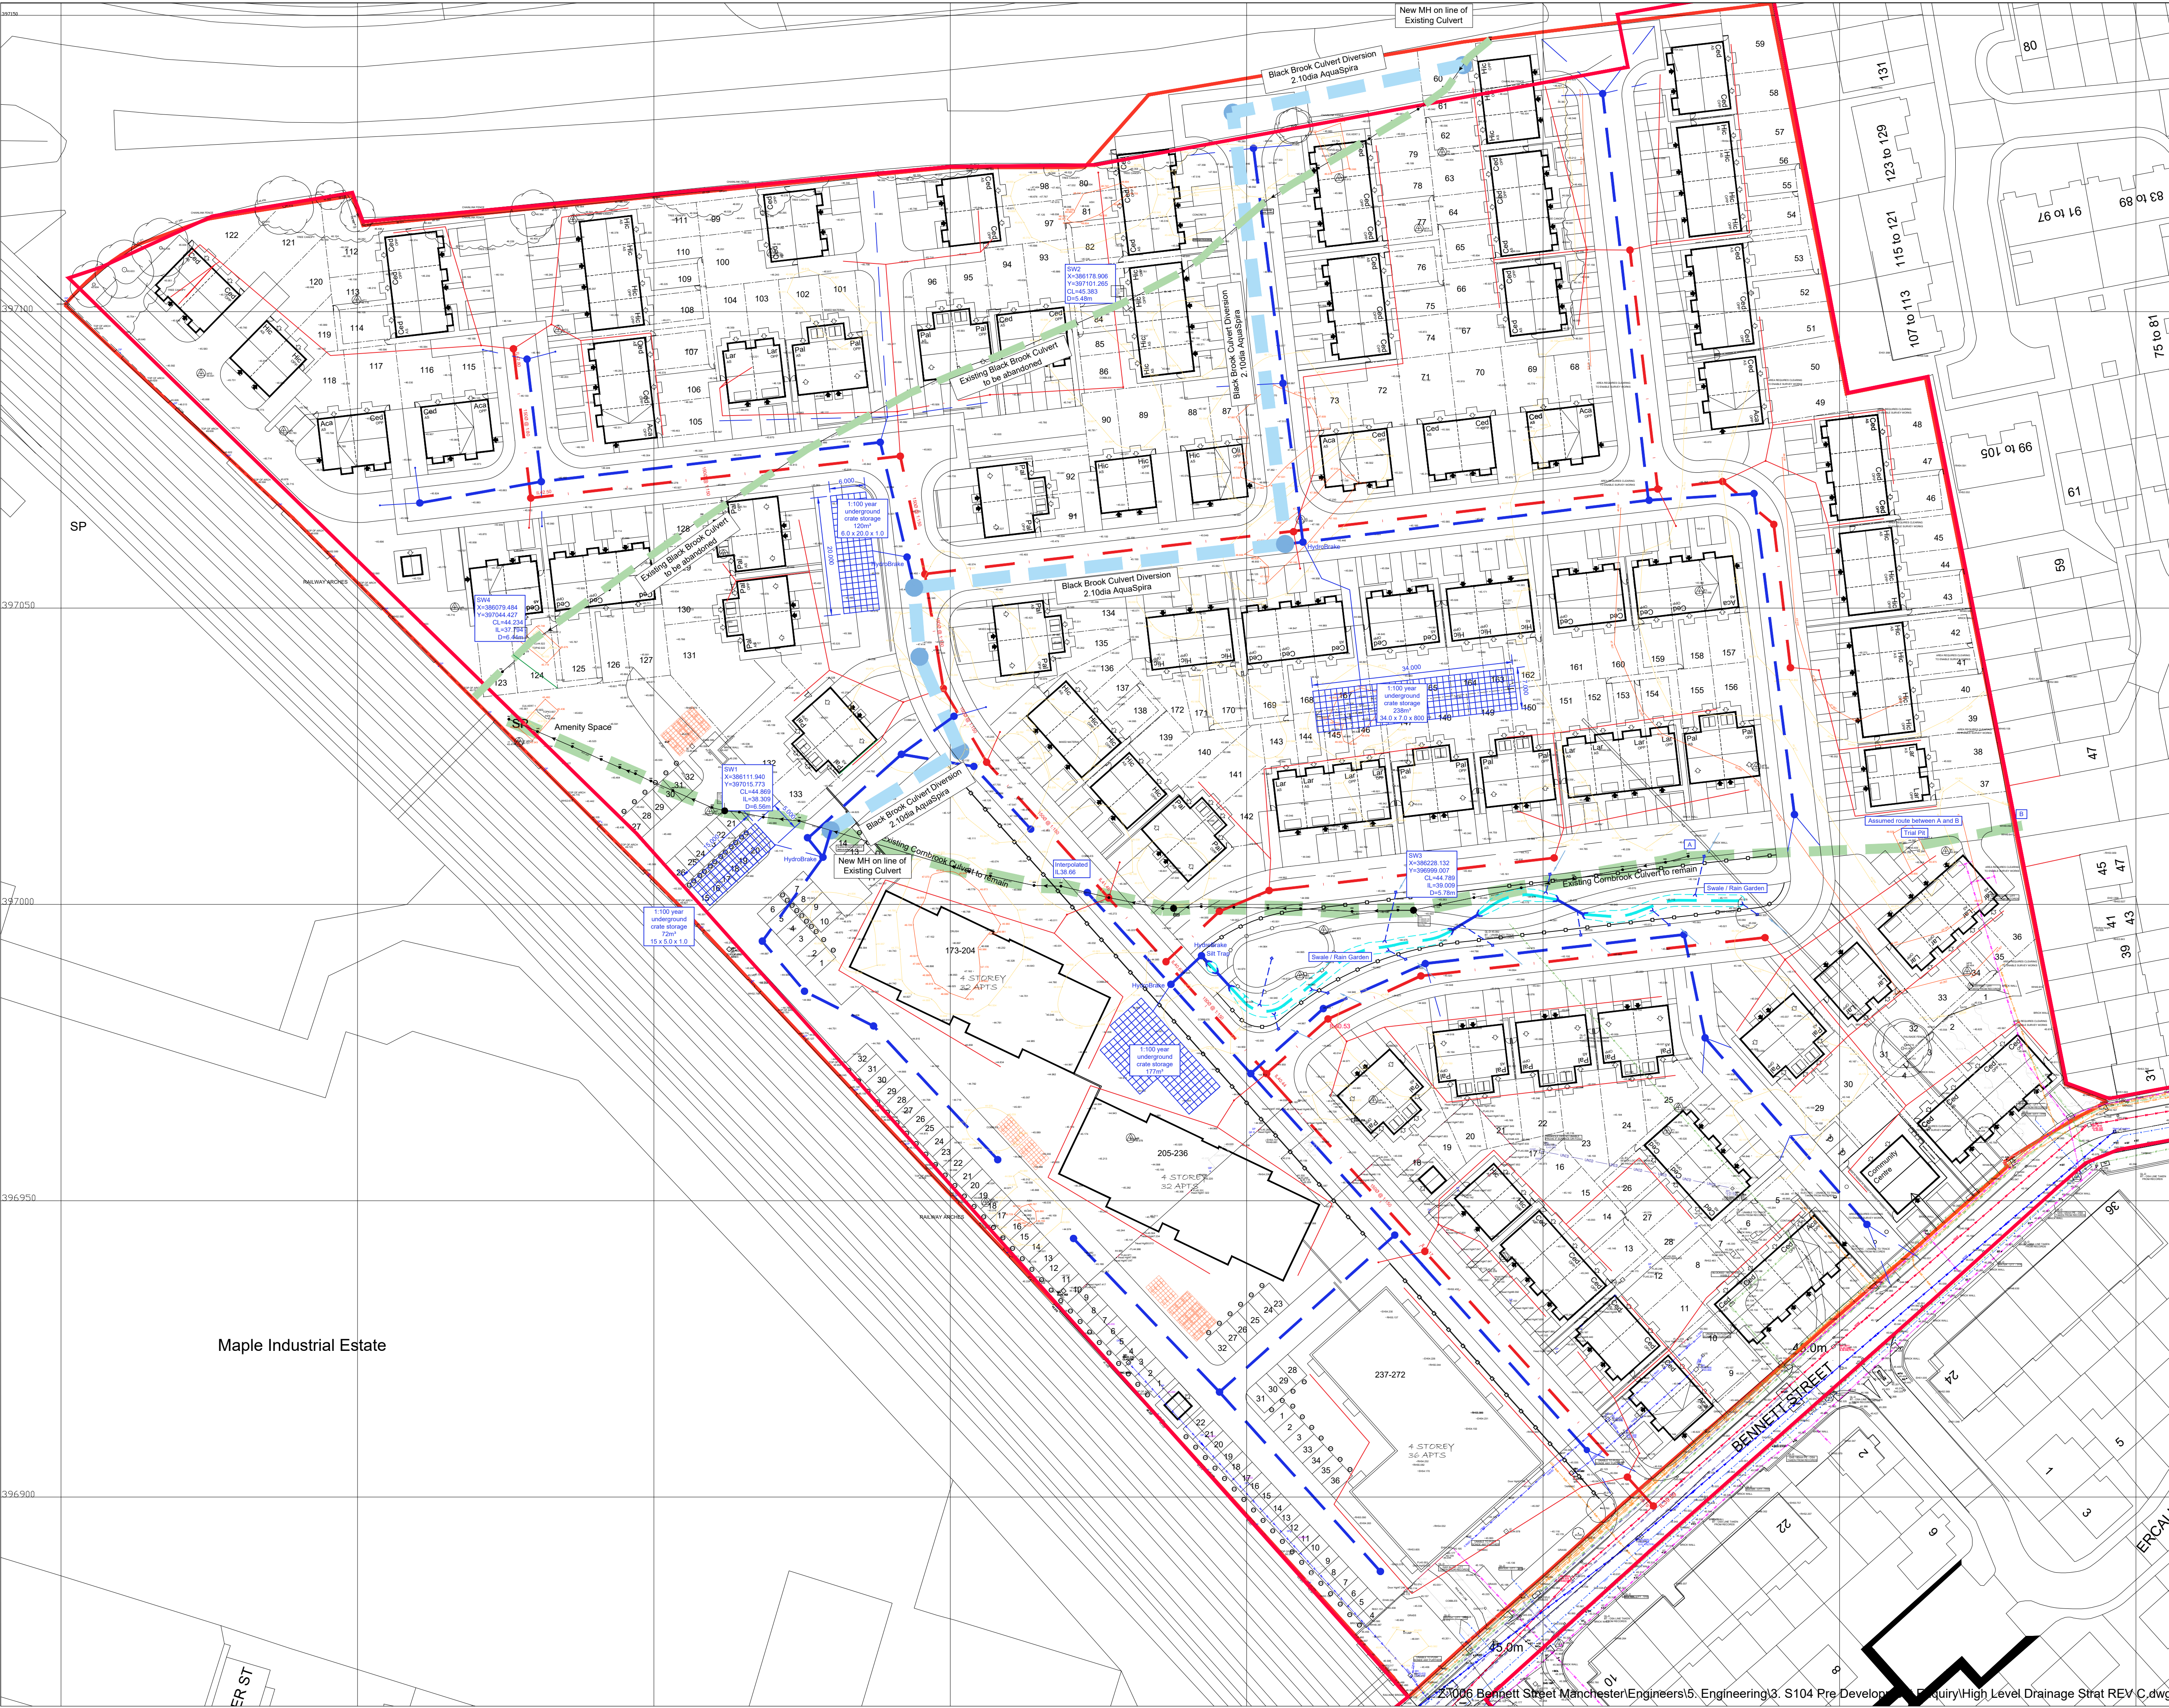

Maple Industrial Estate

| Revision | Date | Amendment | Initials |
|----------|------|-----------|----------|
|          |      |           |          |

|                |              |
|----------------|--------------|
| Development    |              |
| Location       |              |
| Marketing Name |              |
| Drawing Title  |              |
| Job No.        | Drawing No.  |
| Revision       | Scale @ A1   |
| Drawn By       | Date         |
| Checked by     | Date Checked |

1st Floor, 103 Dalton Avenue, Birchwood Park,  
Warrington WA3 6YE  
T: 01925 363108 W: [www.kellenhomes.com](http://www.kellenhomes.com)

K

H

**KELLEN**  
HOMES