


BACK WALL FULL ELEVATION
scale 1:50

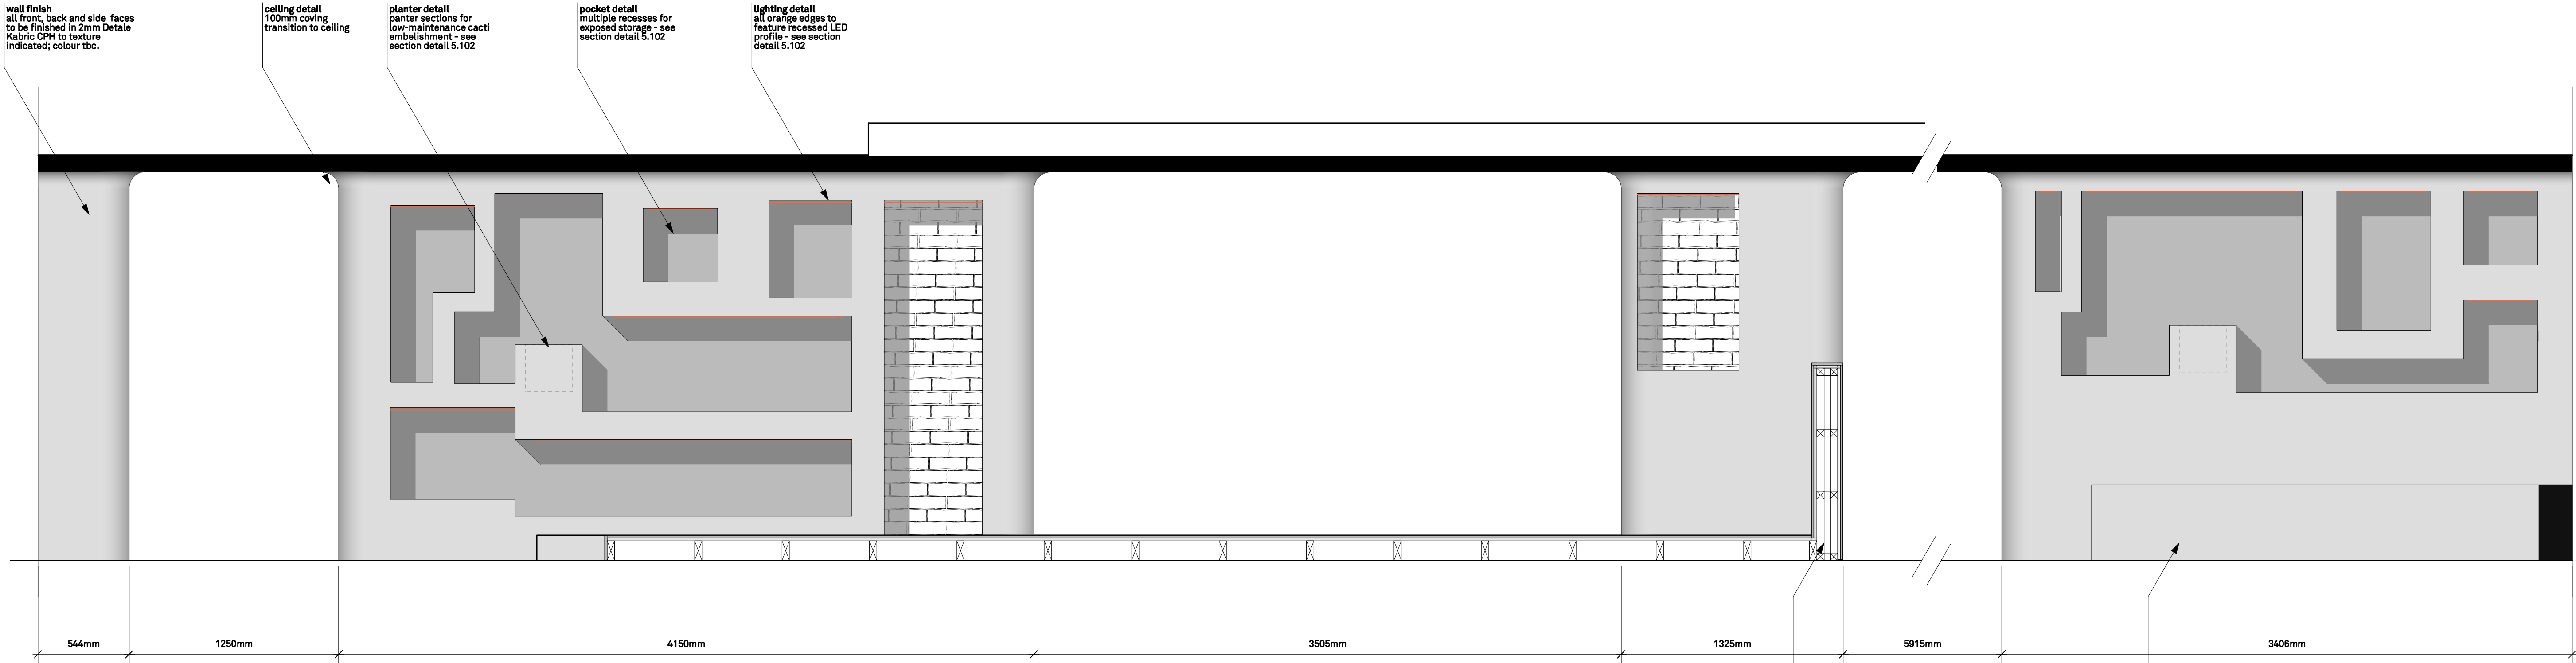

BACK WALL PARTIAL ELEVATION
scale 1:20

services wall
service wall to carry waste pipe
from front bar to back of house

Integrated seating
BQ1 to be seamlessly integrated in
construction and finish application

1: This drawing is the property of R2 Architecture and must not be copied or otherwise reproduced. Copyright is reserved by them and the drawings issued on condition that it is not copied either wholly or in part without the consent in writing of R2 Architecture.

2: All drawings to be read in conjunction with Structural Engineer's details and any relevant sub-contractors details.

3: All works to comply with current Building Regulations, British Standards and Codes of Practice.

4: The Main Contractor must familiarize themselves with the site and measure all areas affecting their work. All dimensions must be verified on site prior to manufacture of any joinery or works on or off site.

5: All dimensions must be checked on site prior to construction. All dimensions to be in millimeters. No dimensions to be scaled from this drawing. Verify all dimensions on site and report any discrepancies.

6: Contractor to ensure that all work meets requirements of the EHO, Building Control, Fire Authority and all other statutory bodies and comply with current health and safety legislation.

7: R2 Architecture are not responsible for the accuracy of information received from others.

CONTRACTORS NOTES:

DRAWING STATUS - FOR TENDER

REVISIONS:
A - 26/08/2022 - RECESS DETAIL SIMPLIFIED
MORE BRICK EXPOSED

R2 ARCHITECTURE
UNIT F3,
24 HARDMAN STREET,
LIVERPOOL,
L1 9AZ.
0151 7088601

R2A

CLIENT:

MADRE:

PROJECT:

MADRE, KAMPUS

DRAWING TITLE:

PROPOSED FEATURE WALL | ELEVATION

DATE: 26/08/2022

SCALE: 1:20 AT A1

REVISION:

A

JOB N°: 408

DRAWING N°: 5.101A