




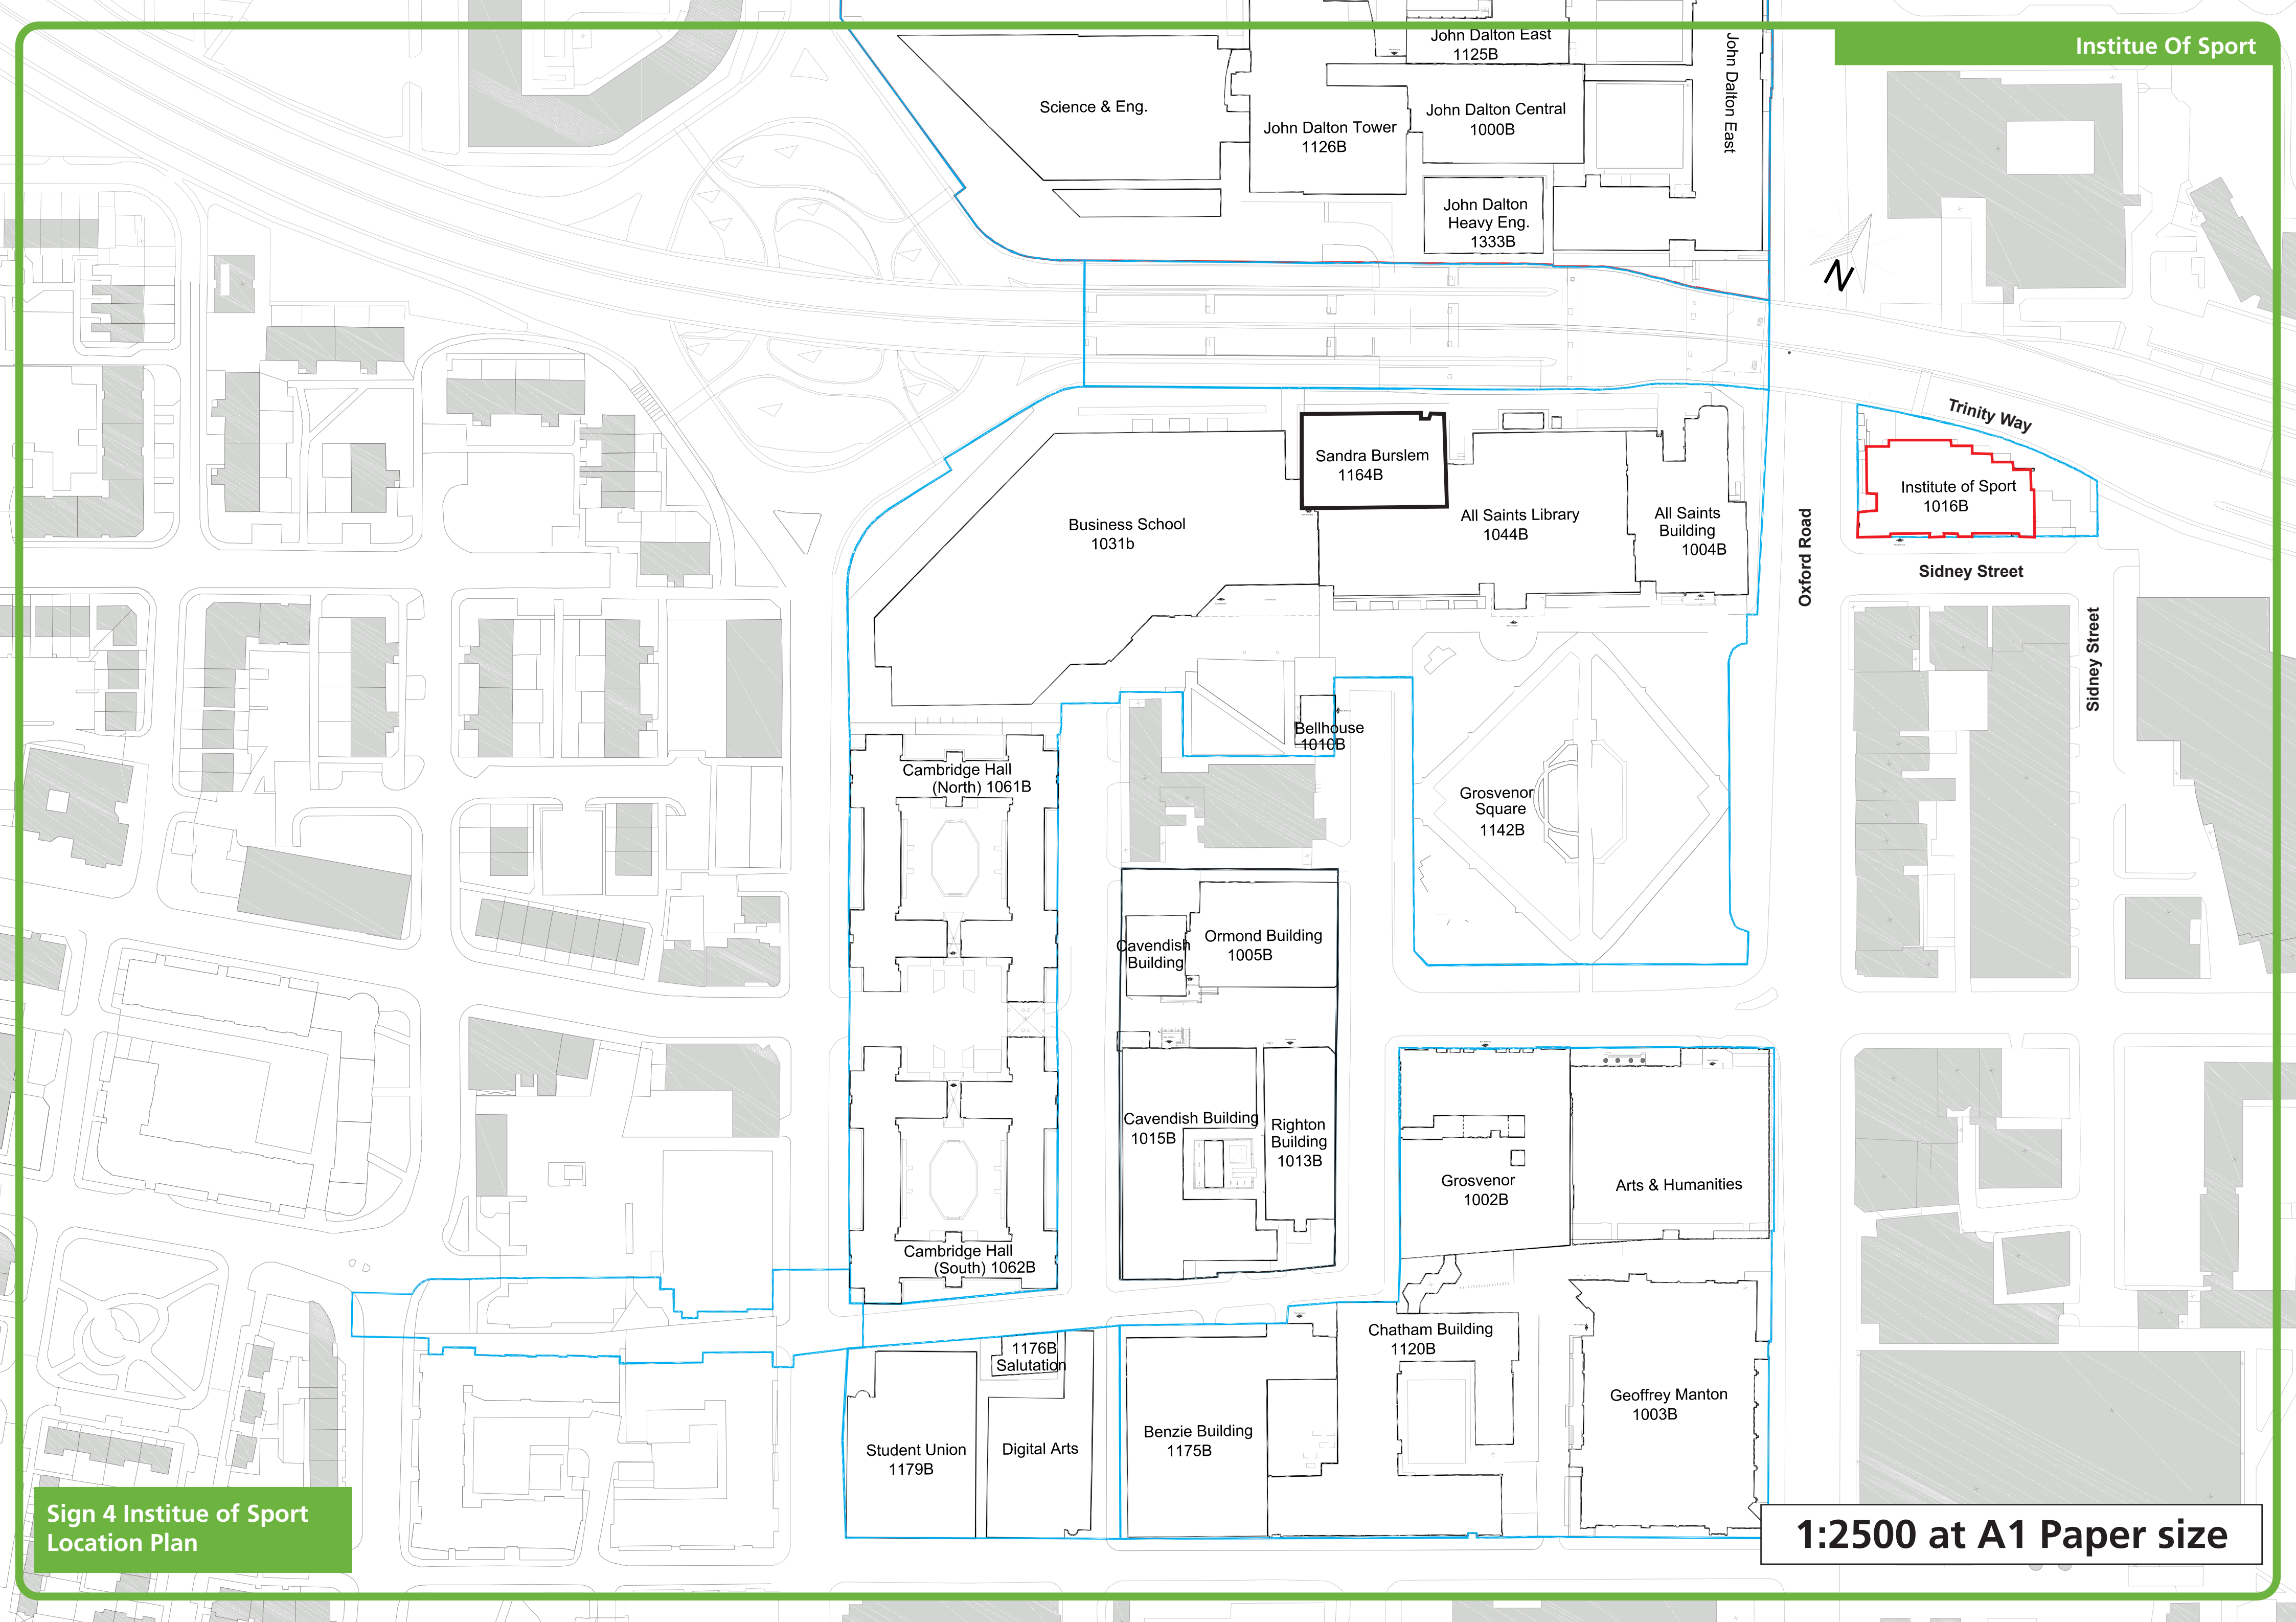

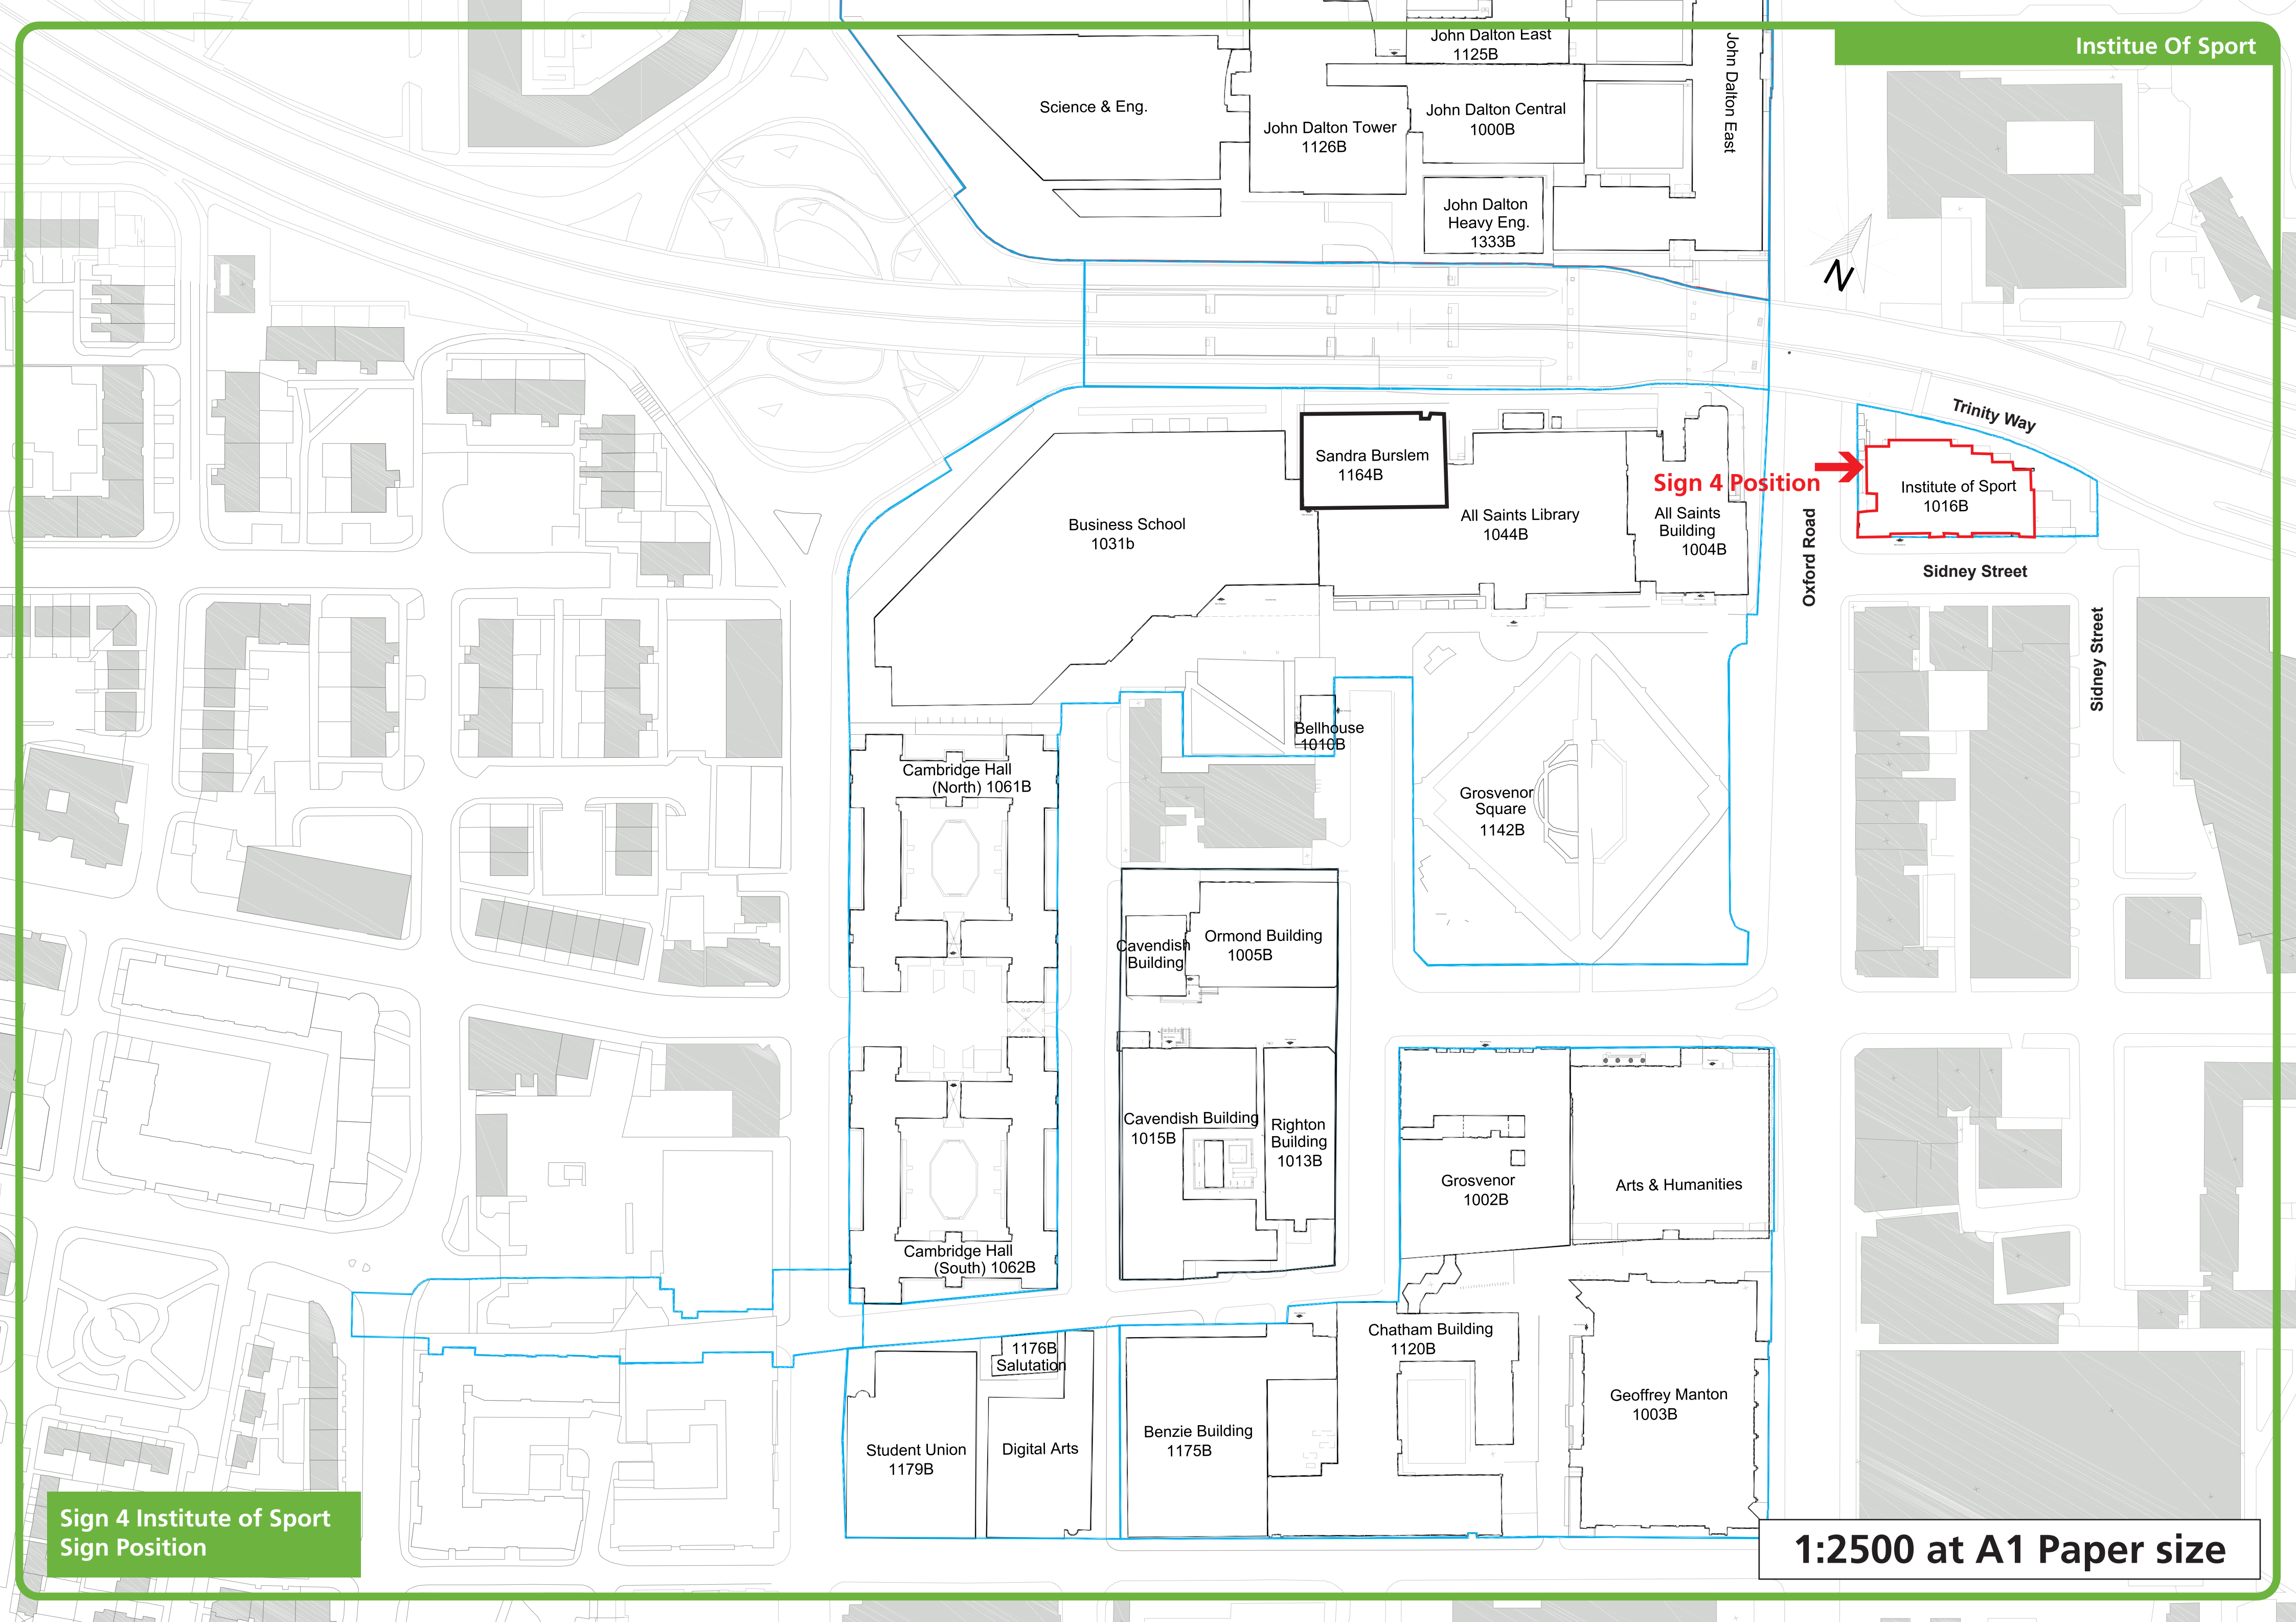


Sign 4 Institute of Sport
Sign Position

1:2500 at A1 Paper size

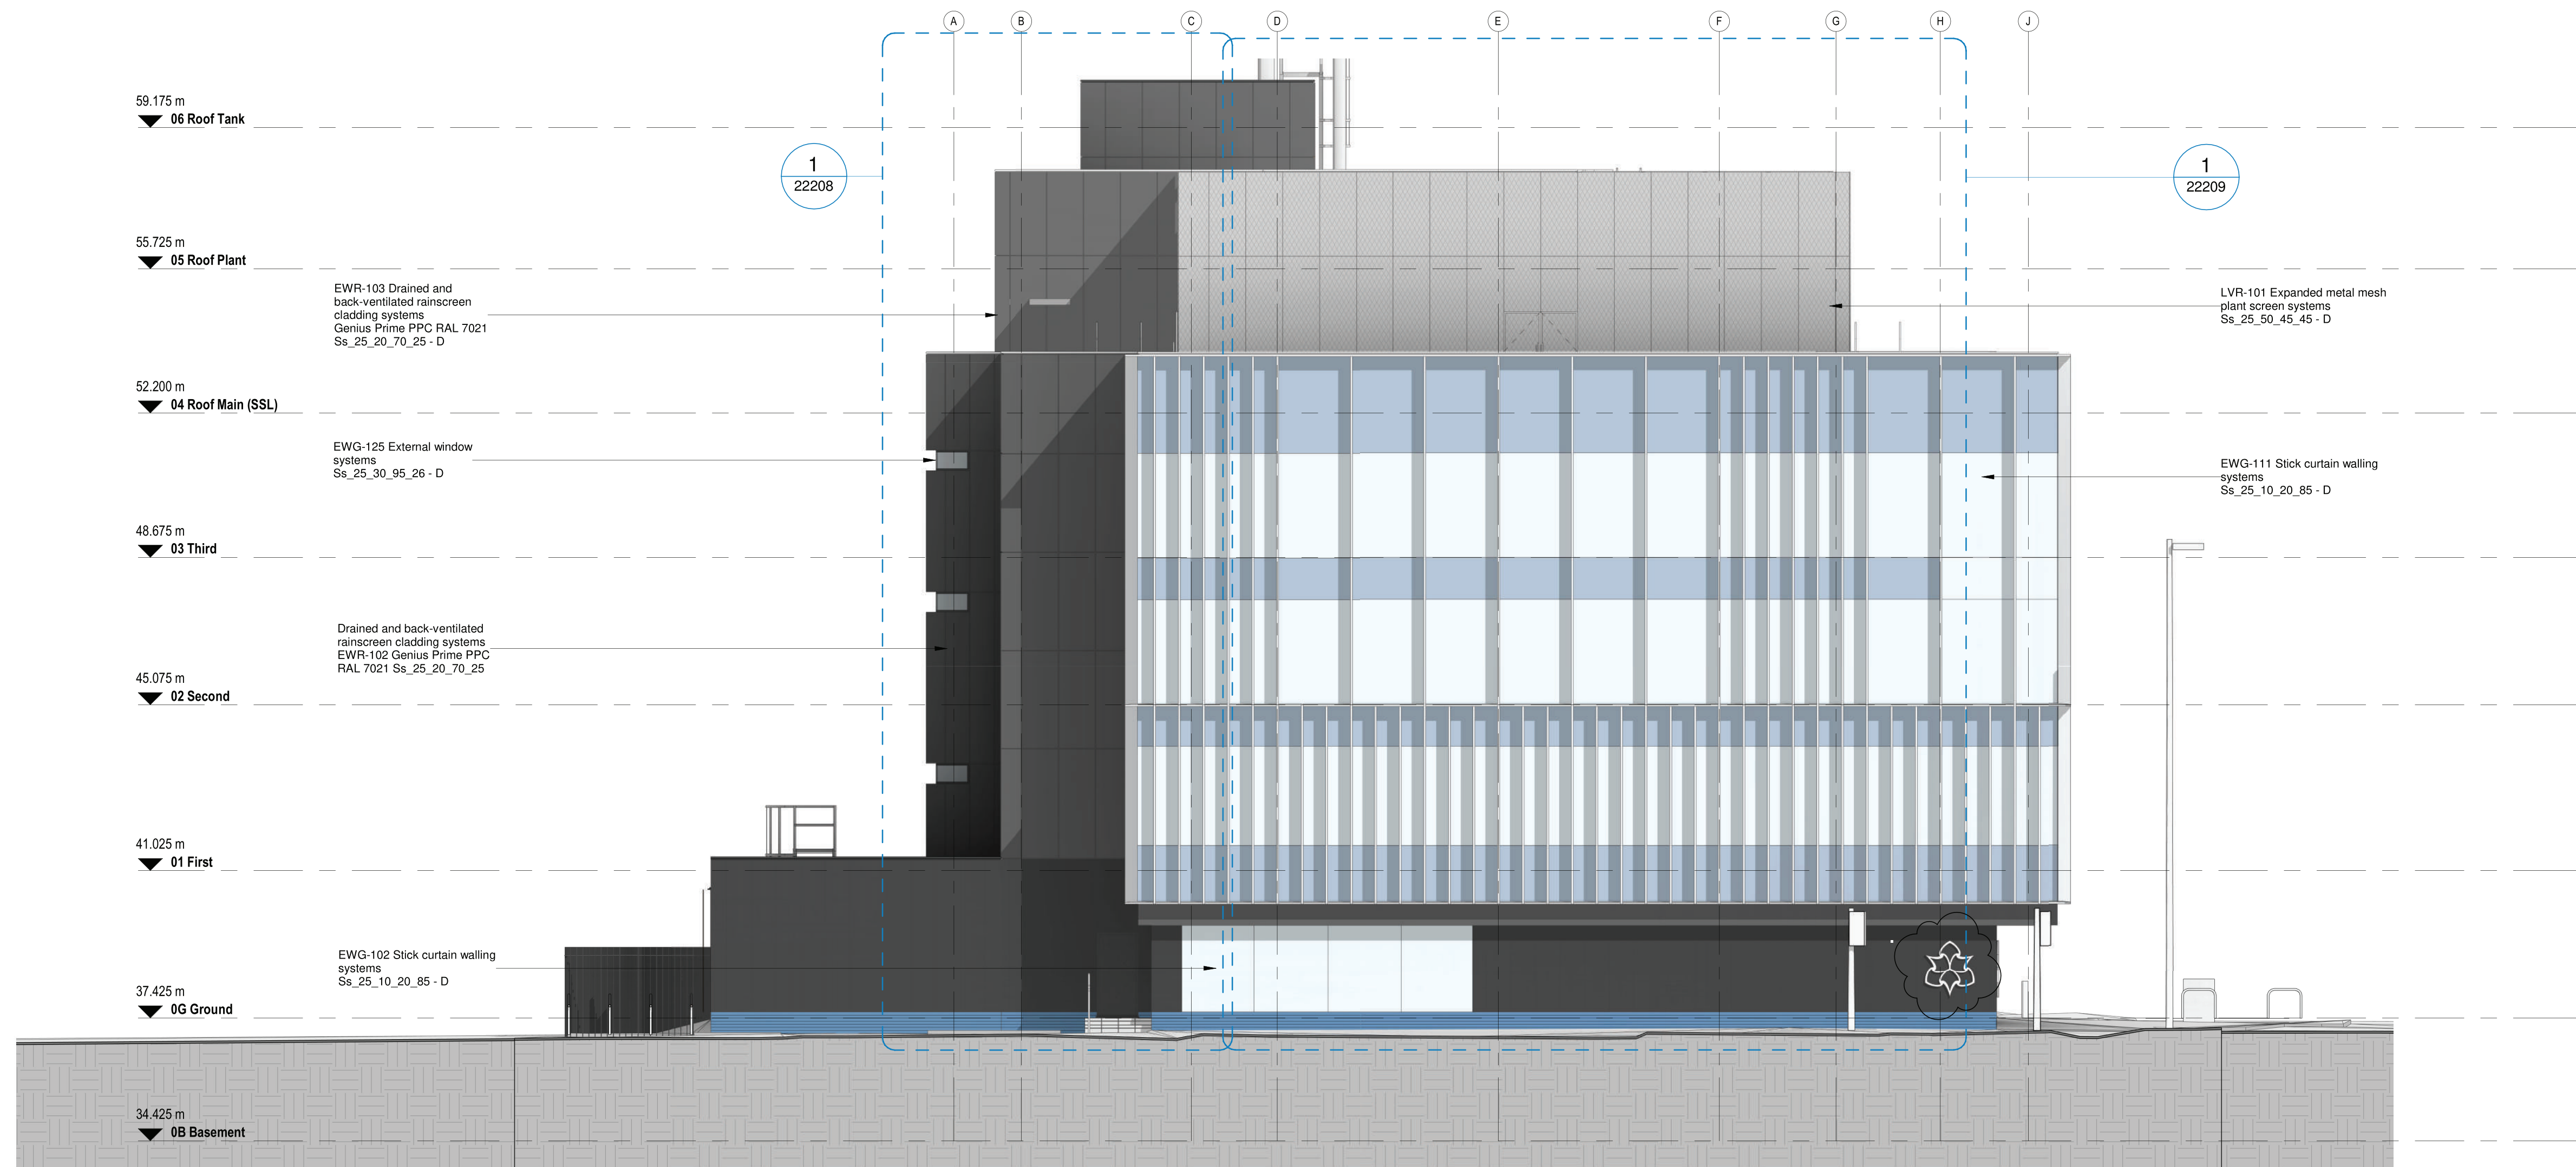


02 GA Elevation - Proposed West Oxford Road
1 : 100

Existing Signage

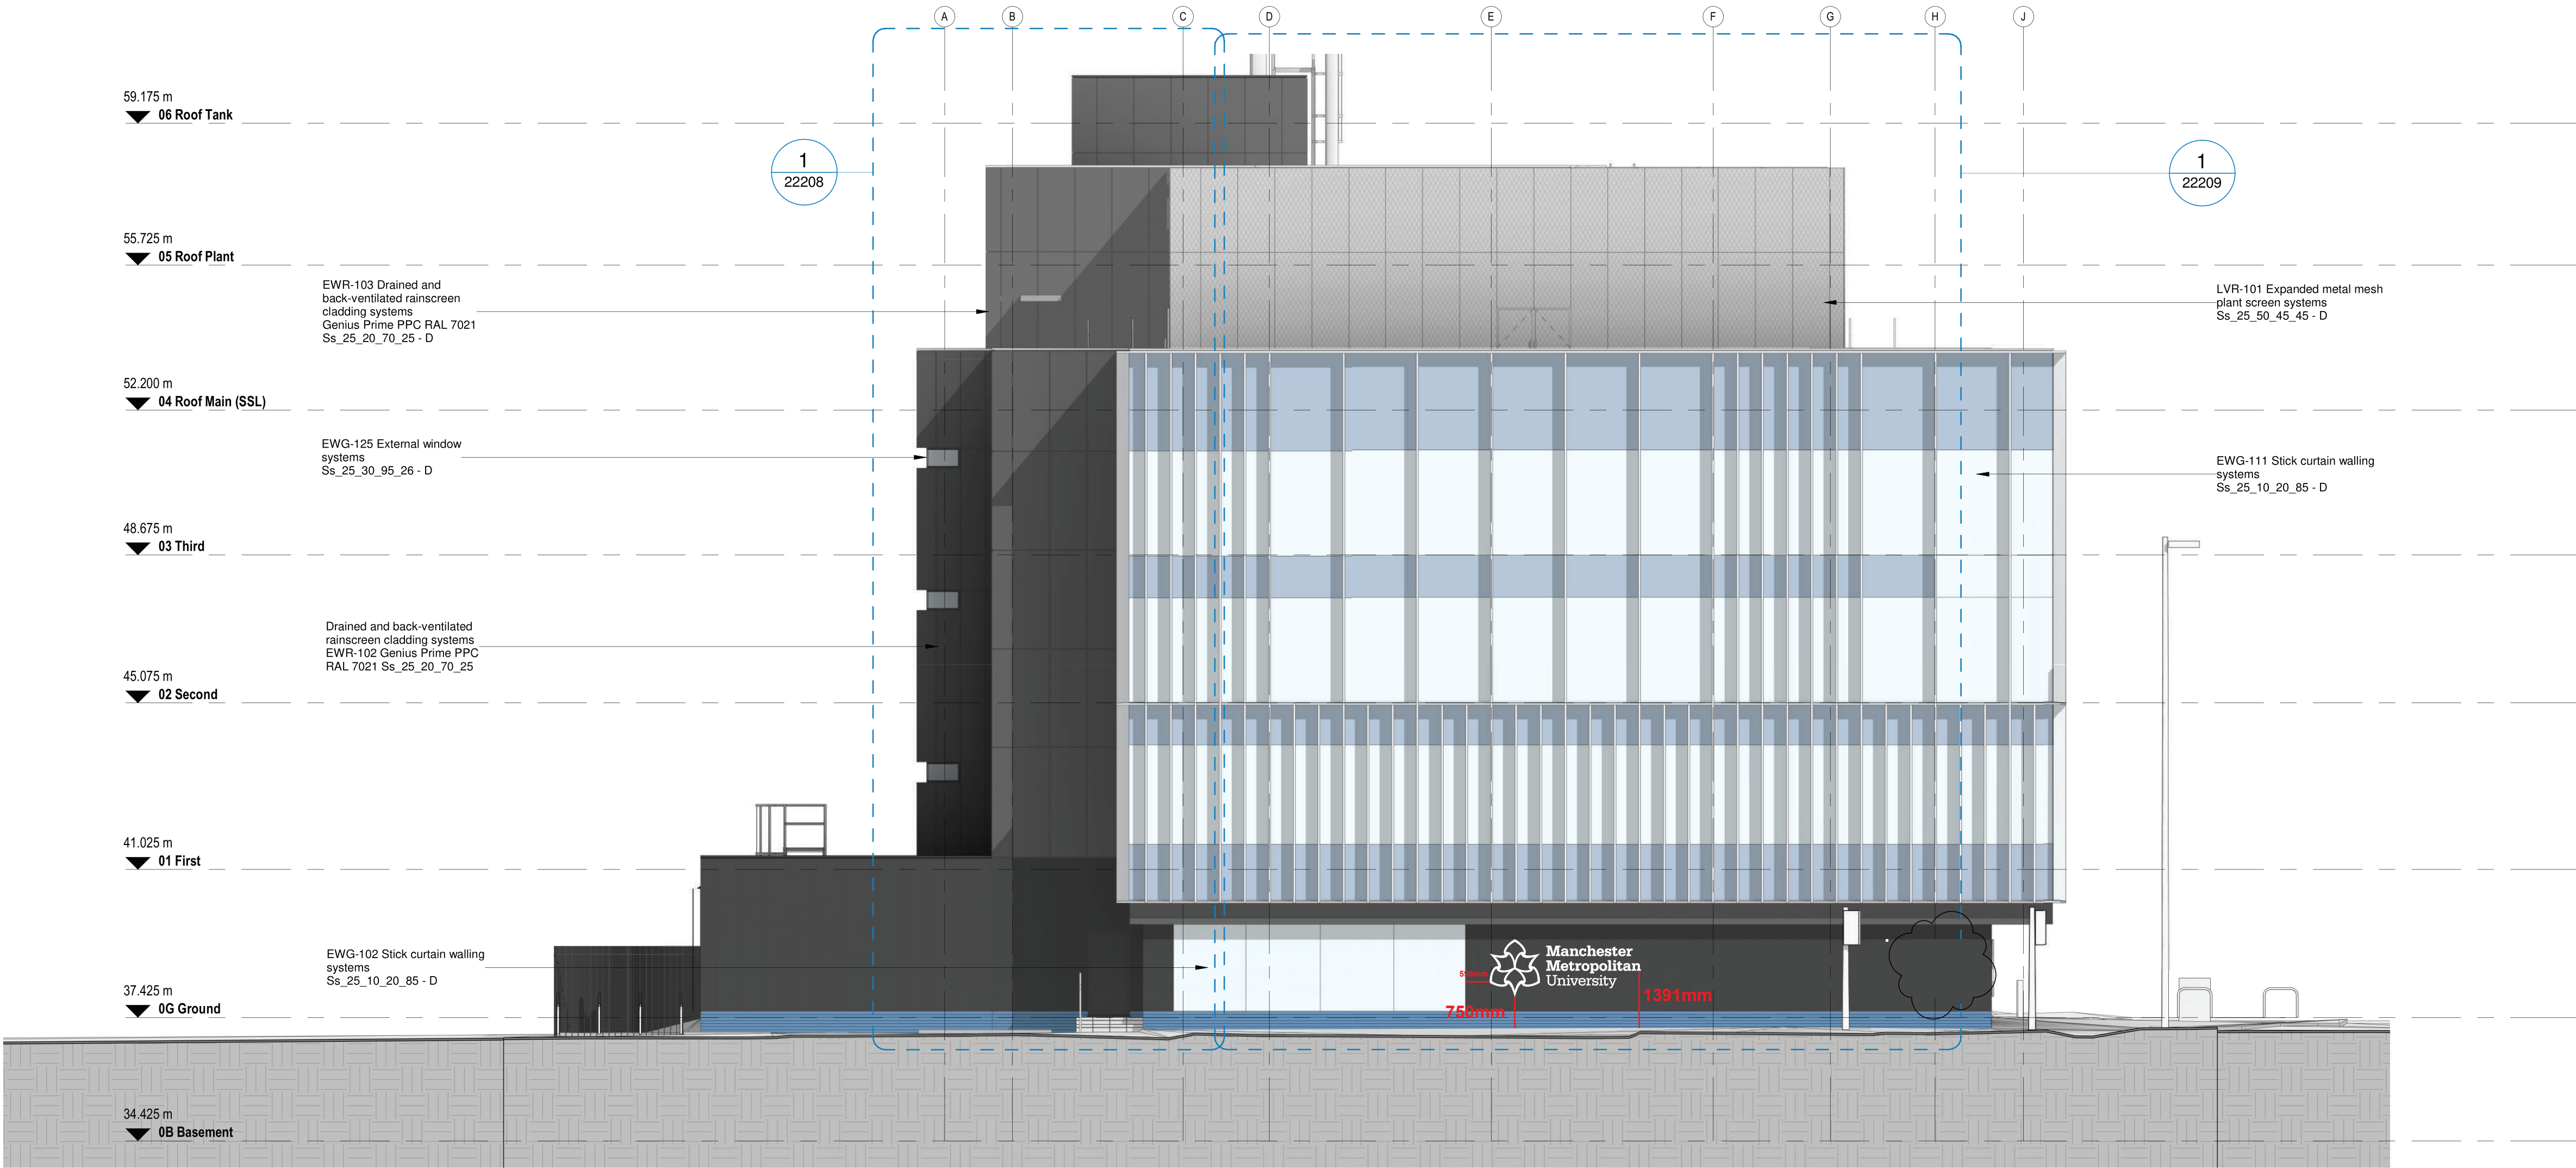

02 GA Elevation - Proposed West Oxford Road
1 : 100

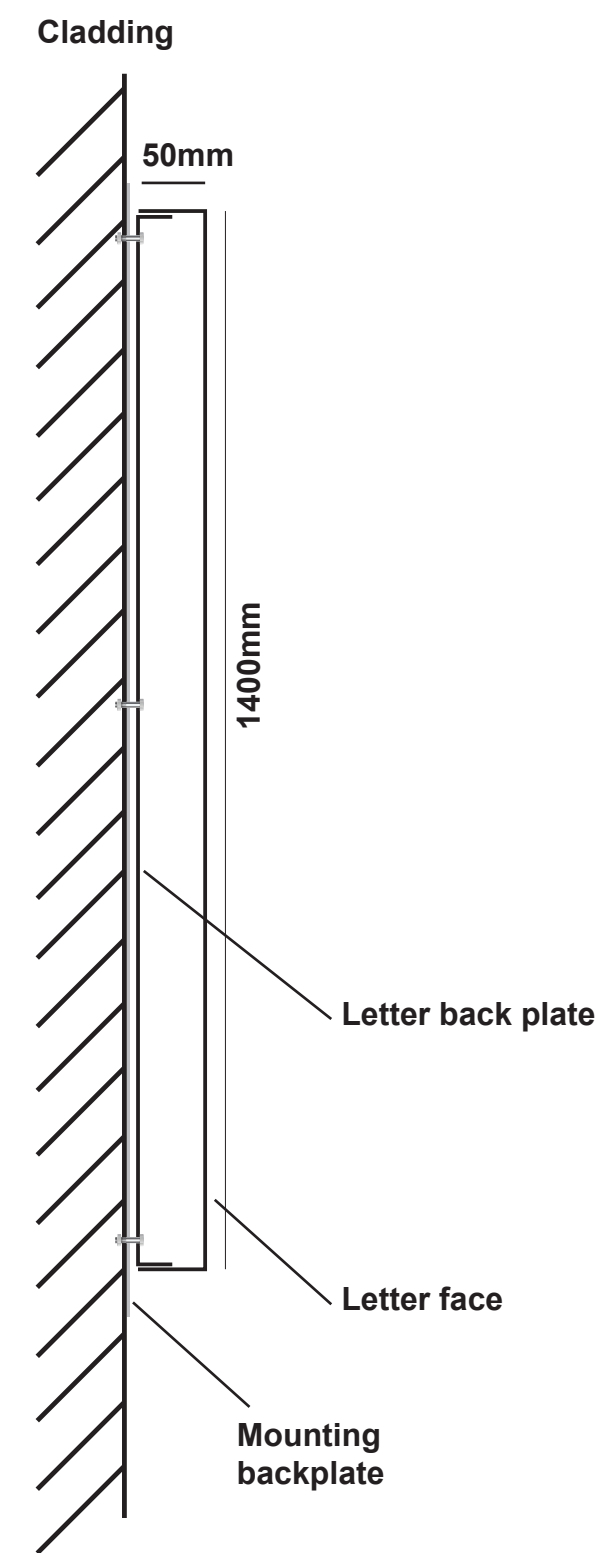

Sign 4 Institute of Sport

Quantity:
x1 no

Installation Date:
To Be Confirmed

Signage Detail

Folded 3mm shaped stainless steel letters. 261mm capital letter x 50mm deep returns. Fitted on internal stand-off locators mounted onto 3mm aluminium, shaped back plate, powder coated to cladding RAL 7021.

Relocation of existing logo moved to right hand side of glazing
Replacement of cladding panels on right hand side of building which contain old fixing positions

1:100 at A1 Paper size