
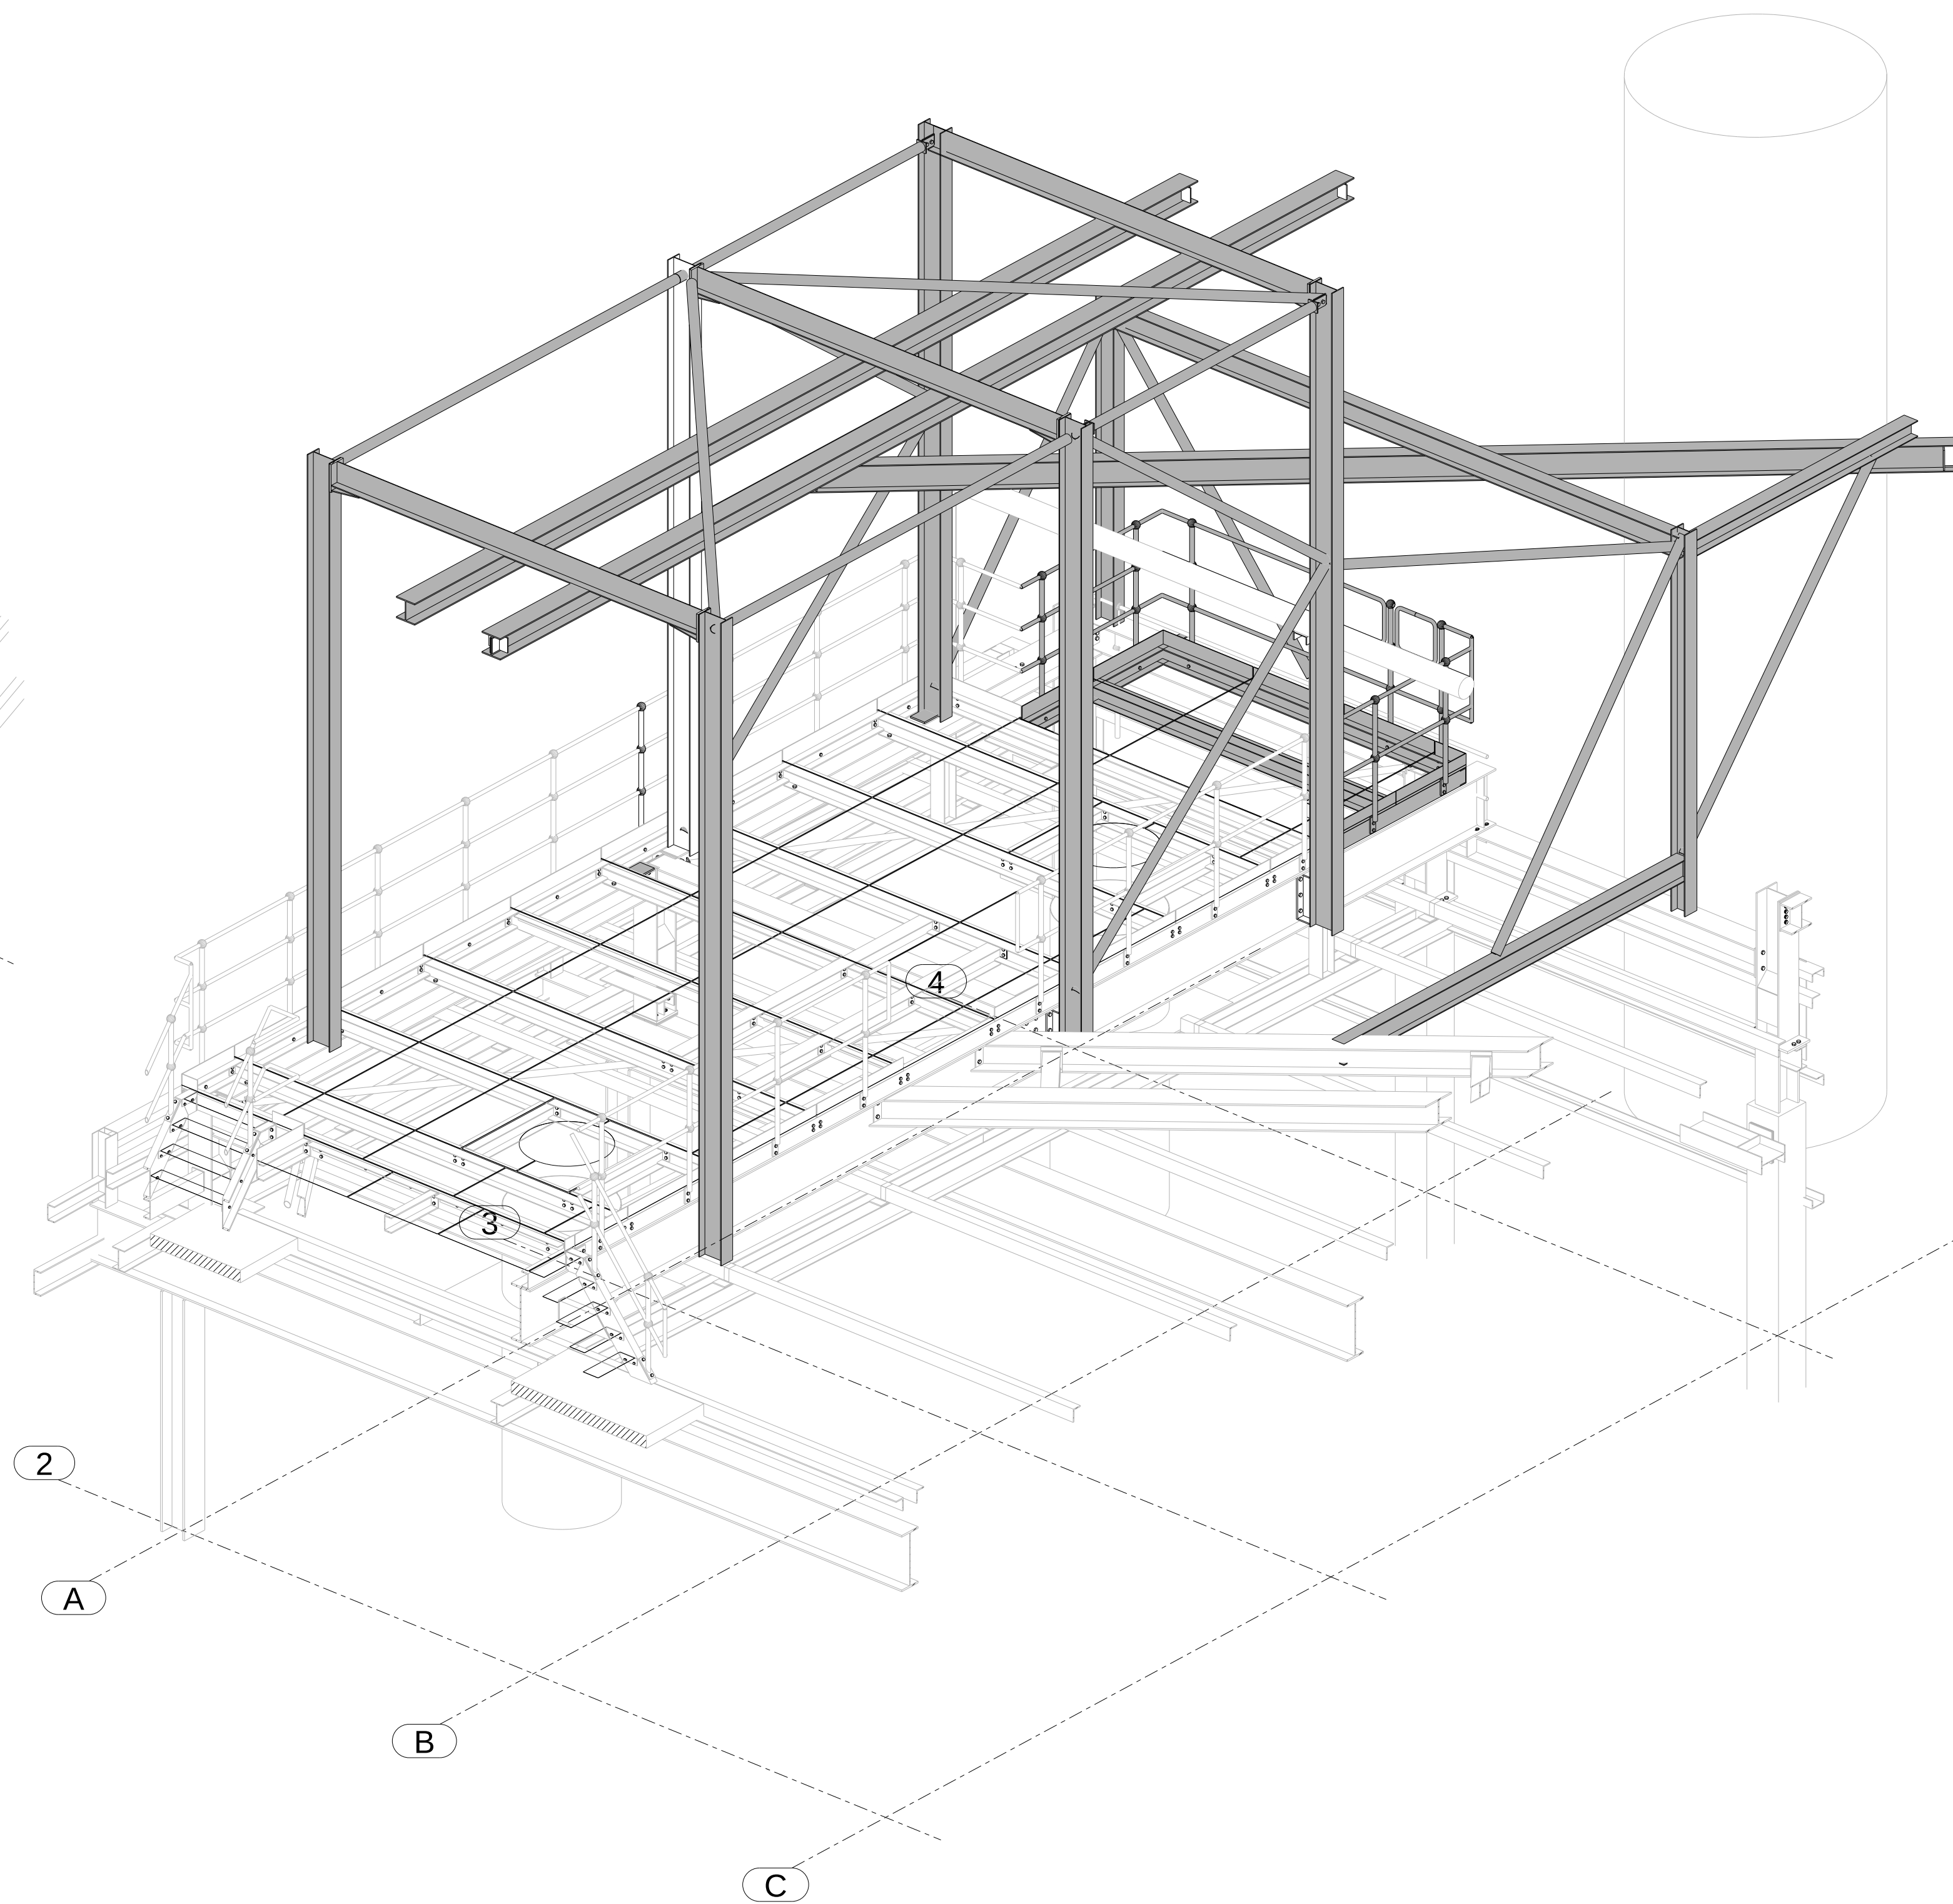


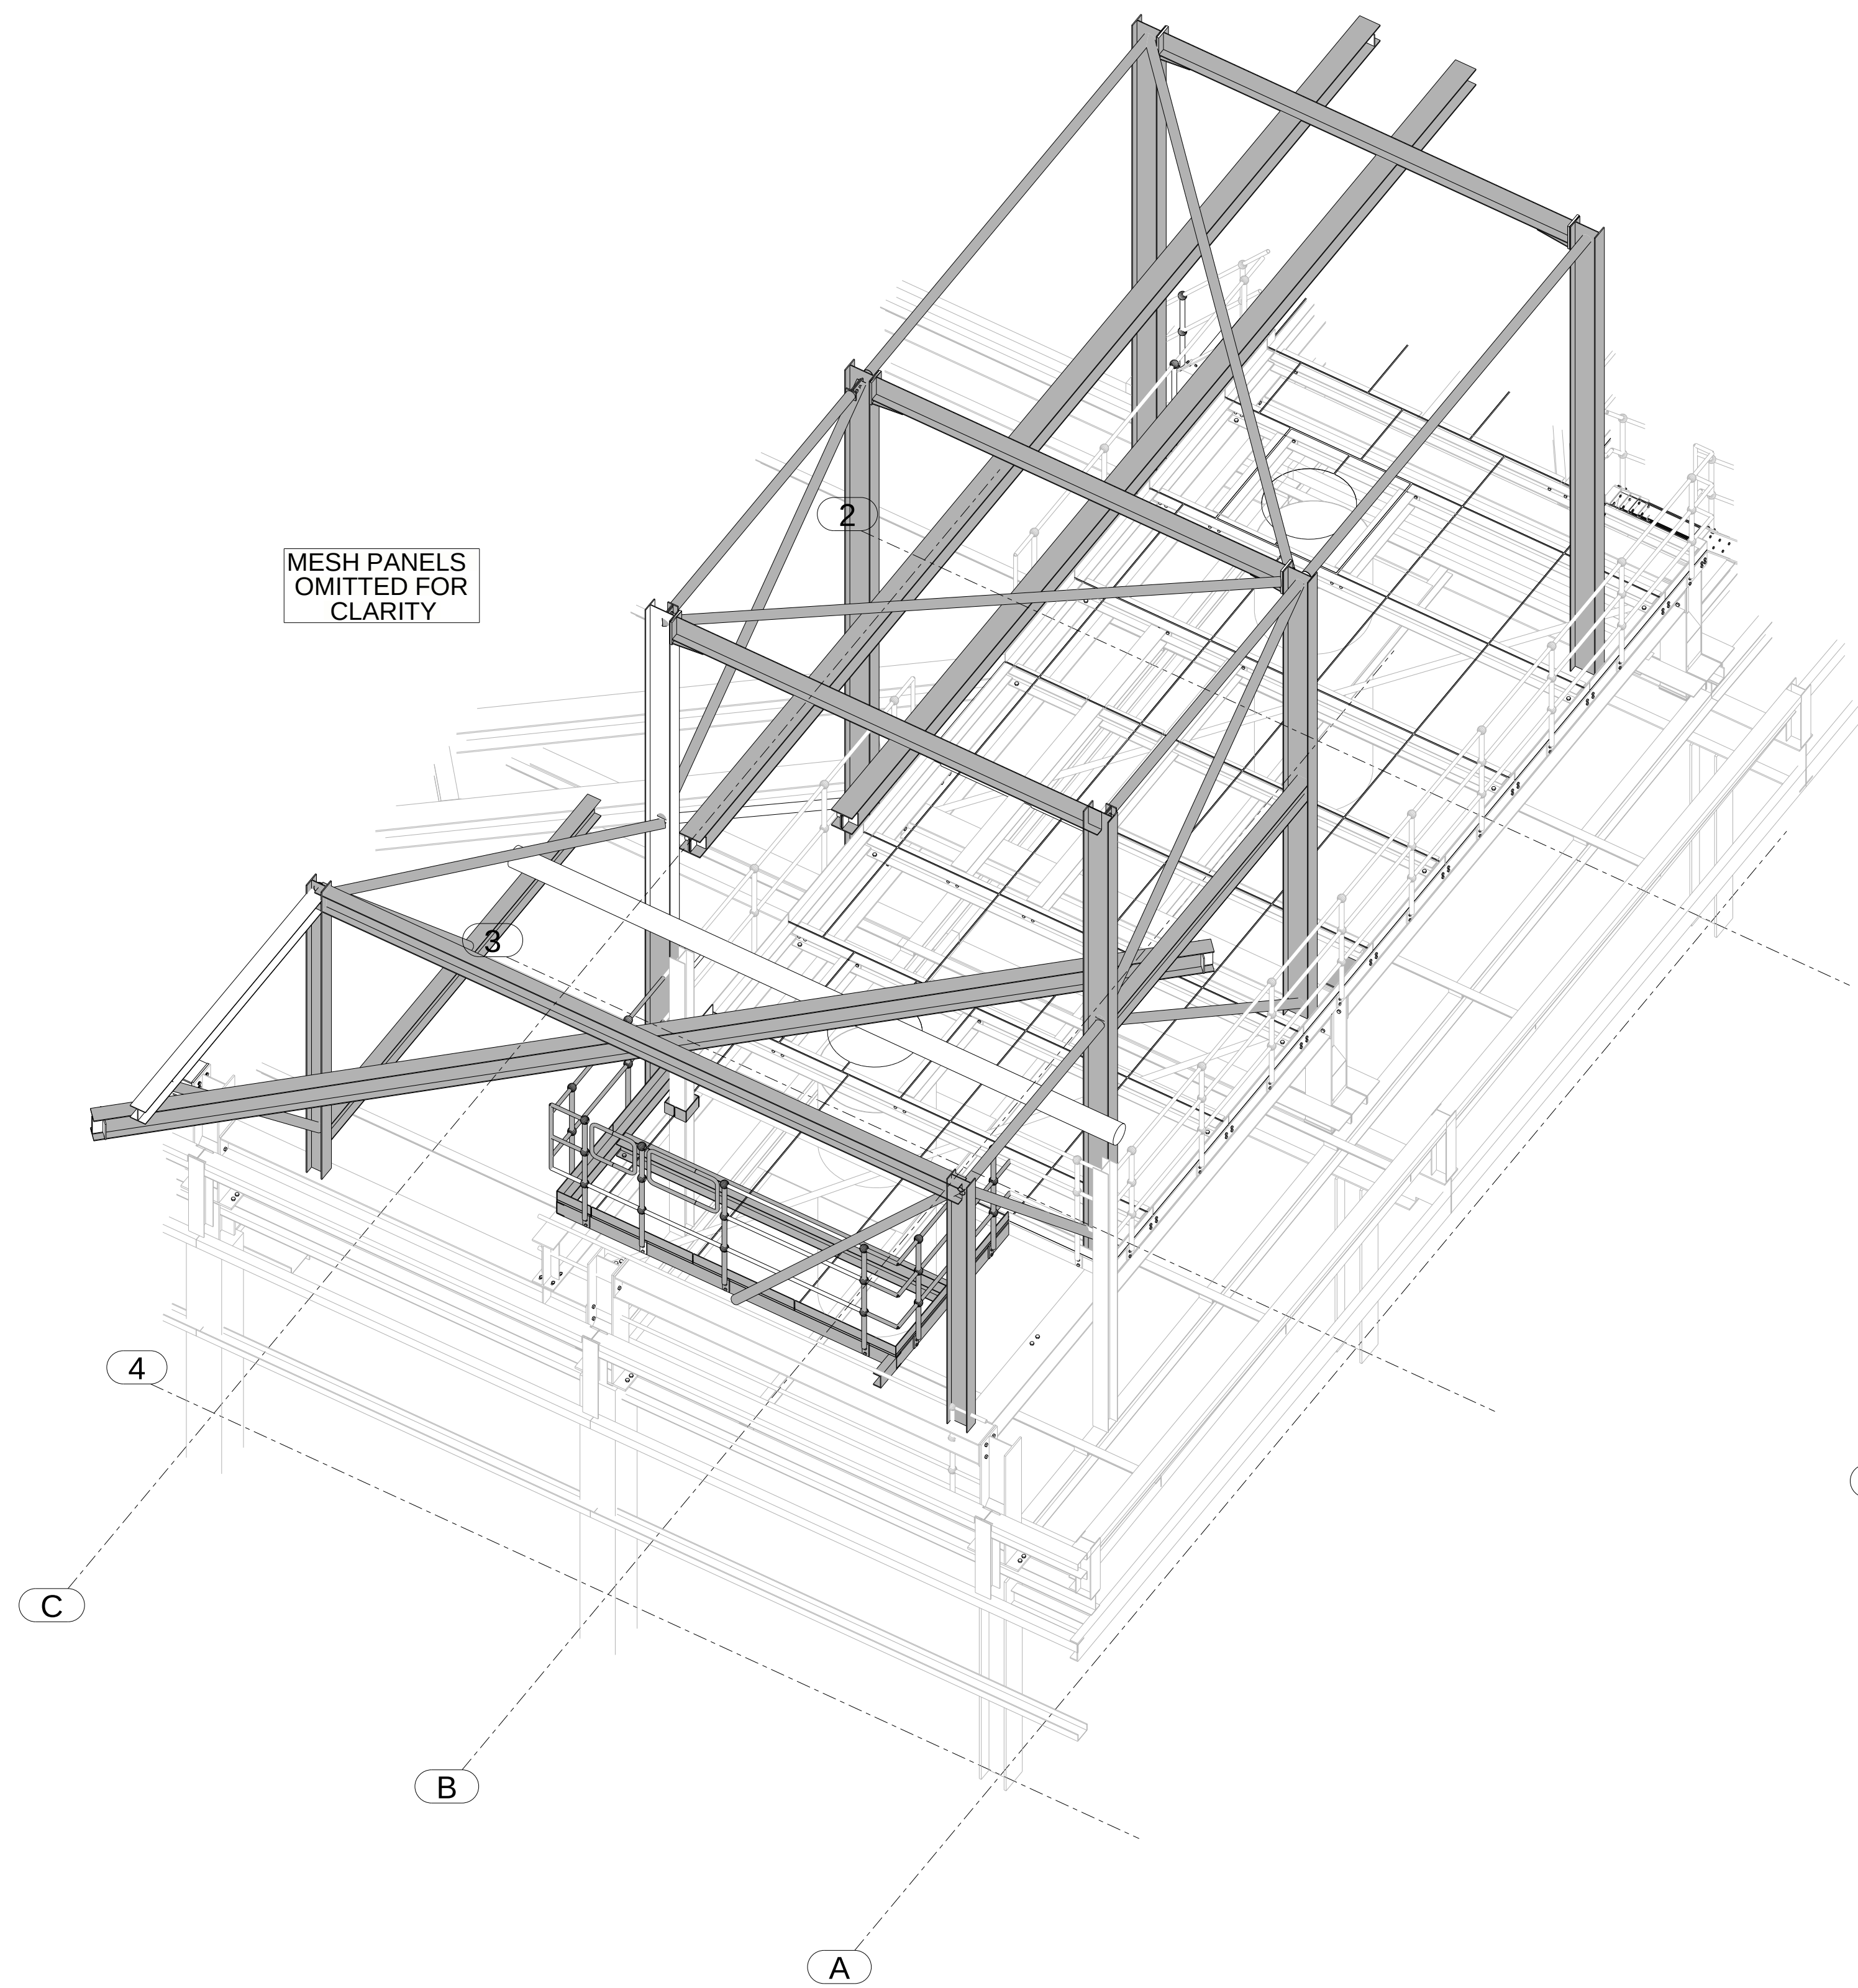

B	REVISIONS AS CLOUDED	16.11.2022
A	UPDATED TO LATEST DESIGN	11.11.2022
REV MARK	REVISION DESCRIPTION	REVISION DATE
SCCS  UK CA ISO 9001:2015 BS EN 1090-1:2009 STEEL Services 14 CROPTON CLOSE HASLAND CHESTERFIELD S41 0YD TEL: 07710 997 350		
DRAWING TITLE	3D VIEWS	
CONTRACT	BREWHOUSE ROOF	
MODELLED BY	ADL	ISSUE DATE 21.10.2022
CONTRACT NO	2359	SCALE 1:40
DRAWING No	GA3	REVISION No. B