

THIS DRAWING (OR ANY PART THEREOF) MAY NOT BE COPIED, TRANSMITTED OR DISCLOSED TO ANY THIRD PARTY OR UNAUTHORISED PERSON WITHOUT THE PRIOR WRITTEN PERMISSION OF GILLING DOD ARCHITECTS.

THIS DRAWING IS TO BE READ IN CONJUNCTION WITH ALL OTHER RELEVANT DRAWINGS PREPARED BY CONSULTANTS AND SUB-CONTRACTORS.

REPORT ANY DISCREPANCIES TO THE ARCHITECT OR REPRESENTATIVES THEREOF.


© ALL RIGHTS RESERVED. NO PART OF THIS DRAWING MAY BE REPRODUCED OR TRANSMITTED IN ANY FORM OR BY ANY MEANS WITHOUT THE WRITTEN PERMISSIONS OF THE COPYRIGHT HOLDER

ONCE PRINTED AND DISTRIBUTED THIS DOCUMENT IS ASSUMED UNCONTROLLED




DRAWING CAN BE SCALED FOR PLANNING PURPOSES ONLY.

Planning Material (Condition 2) Legend


- 1 General masonry brickwork (215 x 102 x 65mm) in running bond
Wienerberger, Rothessay Blend
NBS Specification: *Pr_20_93_52_15*
- F1 Type F1 Glazed feature panel brickwork (215 x 102 x 65mm) in running bond
Wienerberger, Colour No 05, Green
NBS Specification: *Ss_25_13_50540*
- F2 Type F2 Glazed feature panel brickwork (215 x 102 x 65mm) in running bond
Wienerberger, Colour No 25, Medium Yellow
NBS Specification: *Ss_25_13_50540*
- F3 Type F3 Glazed feature panel brickwork (215 x 102 x 65mm) in running bond
Wienerberger, Colour No 26, Orange
NBS Specification: *Ss_25_13_50540*
- F4 Type F4 Glazed feature panel brickwork at internal courtyards (215 x 102 x 65mm) in running bond
Wienerberger, Colour No 26, Dark Orange
NBS Specification: *Ss_25_13_50540*
- F5 Type F5 Entrance feature cladding
Class A1 fire rated (A2-s1-d0), Taylor Maxwell Secret Fix SFPI PPC Anvil Aluminium rainscreen cladding
Colour/Finish: Interpon D2525 Y23041 Tassilaq Sable
NBS Specification: *Ss_25_20_70_25*
- F6 Type F6 Entrance feature cladding
Class A1 fire rated (A2-s1-d0), Taylor Maxwell Secret Fix SFPI PPC Anvil Aluminium rainscreen cladding
Colour/Finish: Interpon 610 MW020 Thulium Matt
NBS Specification: *Ss_25_20_70_25*
- F7 Type F7 Entrance feature cladding
Class A1 fire rated (A2-s1-d0), Taylor Maxwell Secret Fix SFPI PPC Anvil Aluminium rainscreen cladding
Colour/Finish: Interpon D2525 YW070 RAL 1035 Matt
NBS Specification: *Ss_25_20_70_25*
- 2 Louvre door sets at Energy Centre
Manufacture Polar, Darent Secure, PPC Aluminium Merlin Grey, RAL7005, Satin
- 3 Windows, doors & curtain walling frames, glass spandrel panels, louvers & rooflights
Manufacturer Polar, PPC Aluminium, Merlin Grey RAL7005, Satin
NBS Specification: *Ss_25_30_30_77*
NBS Specification: *Ss_25_30_30_26*
NBS Specification: *Ss_25_30_30_26*
NBS Specification: *Ss_25_30_72_72*
- 4 Parapet coping, RWP & RWO hoppers
PPC Aluminium, Merlin Grey, RAL7005, Satin
- 5 Roof type 01 mono pitch standing seam roof
Euroclad elite plus 3.15A2 roof system, HPS200 Ultra Merlin grey
NBS Specification: *Ss_25_20_68_50*
- 6 Roof type 02 mono pitch standing seam roof
IKO Armourplan mechanically fastened PVC single ply membrane system, Merlin Grey, RAL 7005
NBS Specification: *Ss_30_40_30_80*
- 7 Roof type 03 flat roof maintenance access
Kingspan quadcore topdeck roof panel system & armour walkway with minimum 1100mm high parapet
NBS Specification: *Ss_25_20_68_50*
- 8 Roof type 04 flat roof, first floor gardens
IKO hot melt system
NBS Specification: *Ss_30_40_30_42*
- 9 Roof type 05 flat roof, no access
IKO Armourplan mechanically fastened PVC single ply membrane system, Merlin Grey, RAL 7005
NBS Specification: *Ss_30_40_30_80*
- F8 Type F8 Screens to courtyards gardens,
Toughened laminated glass with wire mesh
Colour: Interpon D2525 YW276 RAL 1035 Matt
- F9 Type F9 Feature artwork, pattern to be confirm by appointed Artist: Class A1 fire rated (A2-s1-d0), Taylor Maxwell Secret Fix, Anvil perforated round panels, staggered tone
Colour: Interpon D2525 YW276 RAL 1035 Matt

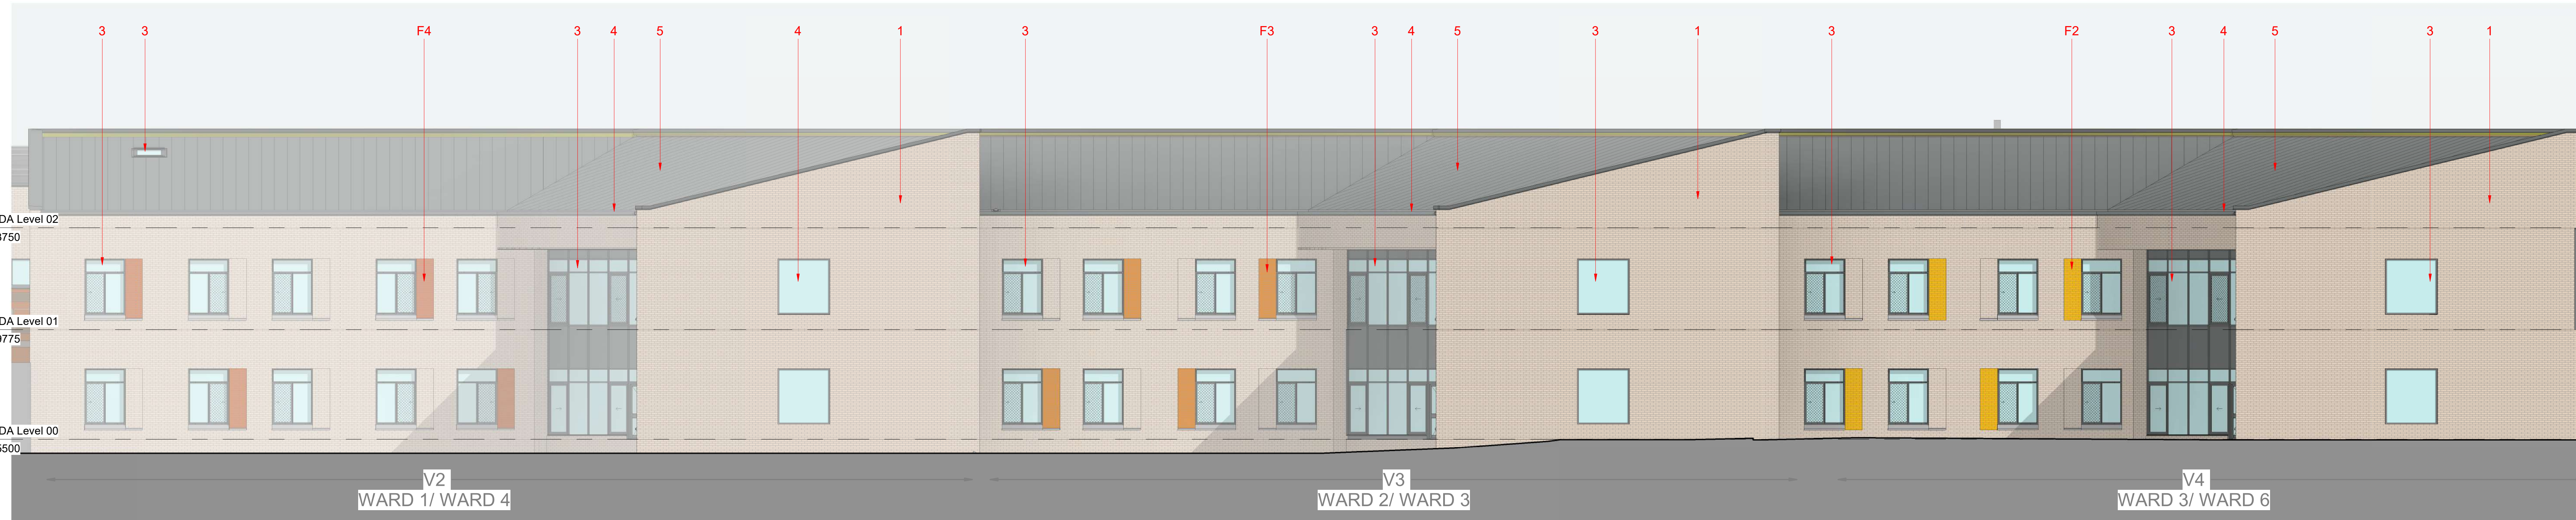

1 Elevation SW2 - Callout 1
1 : 100

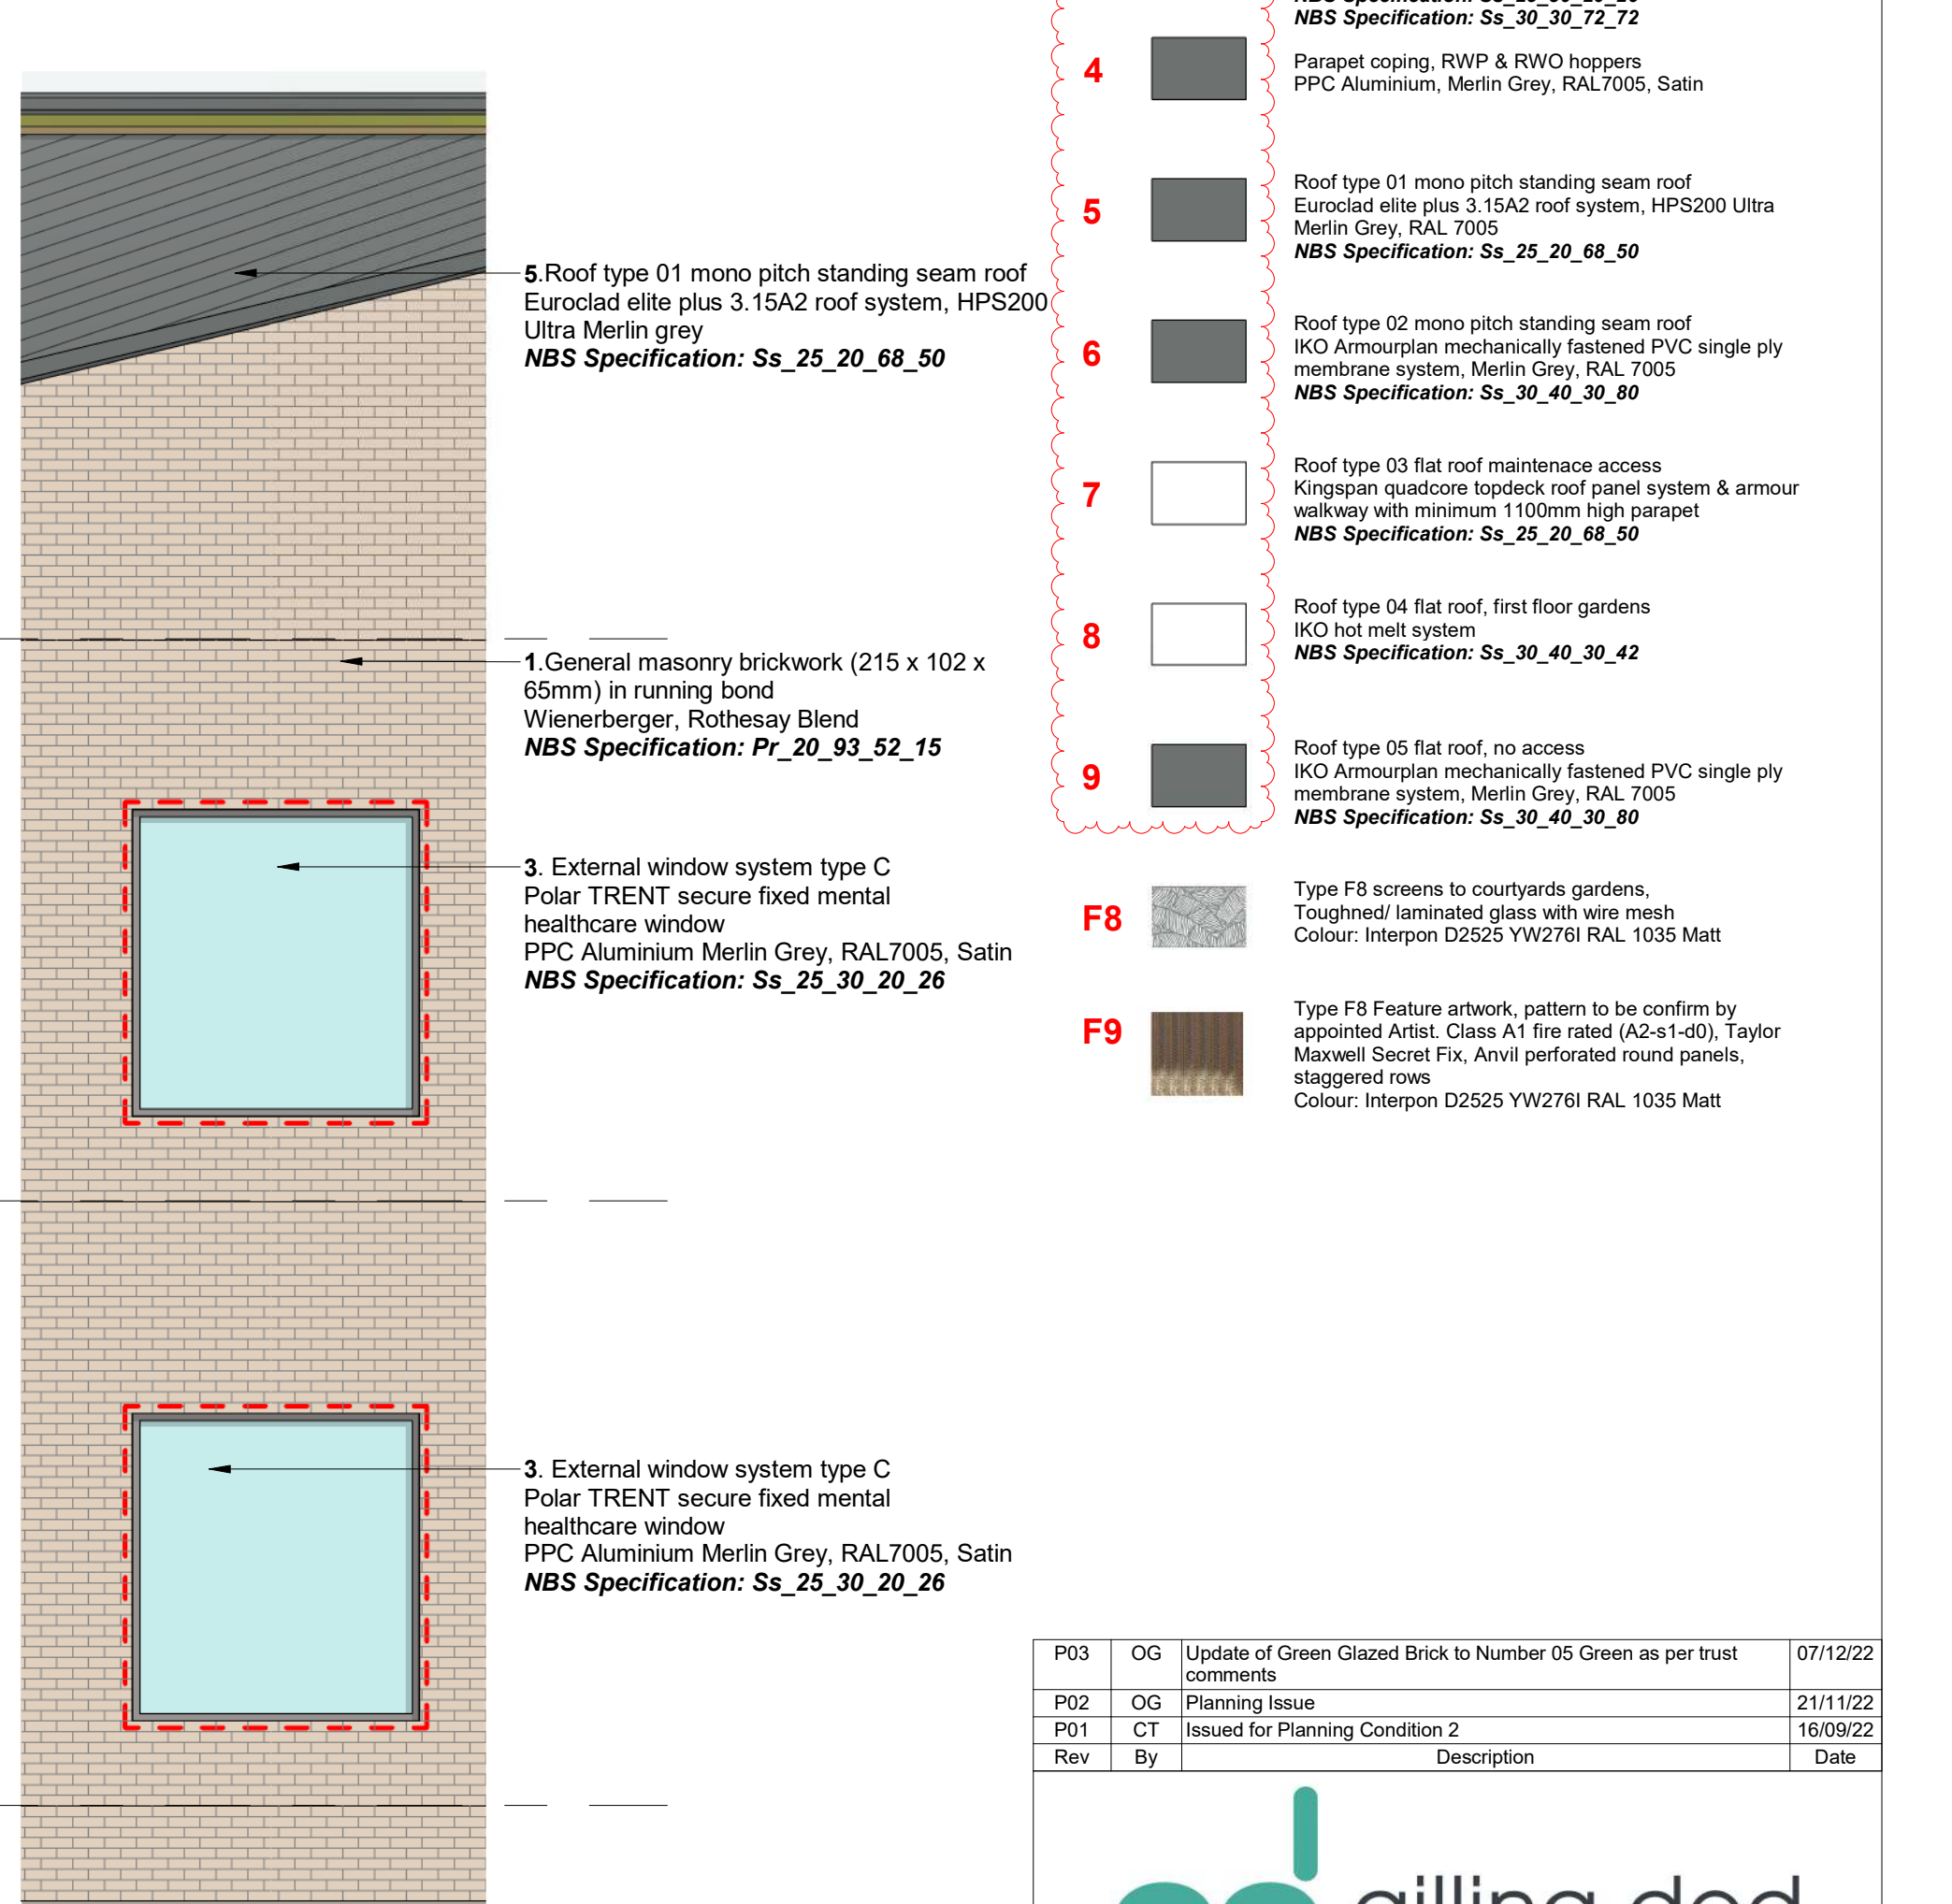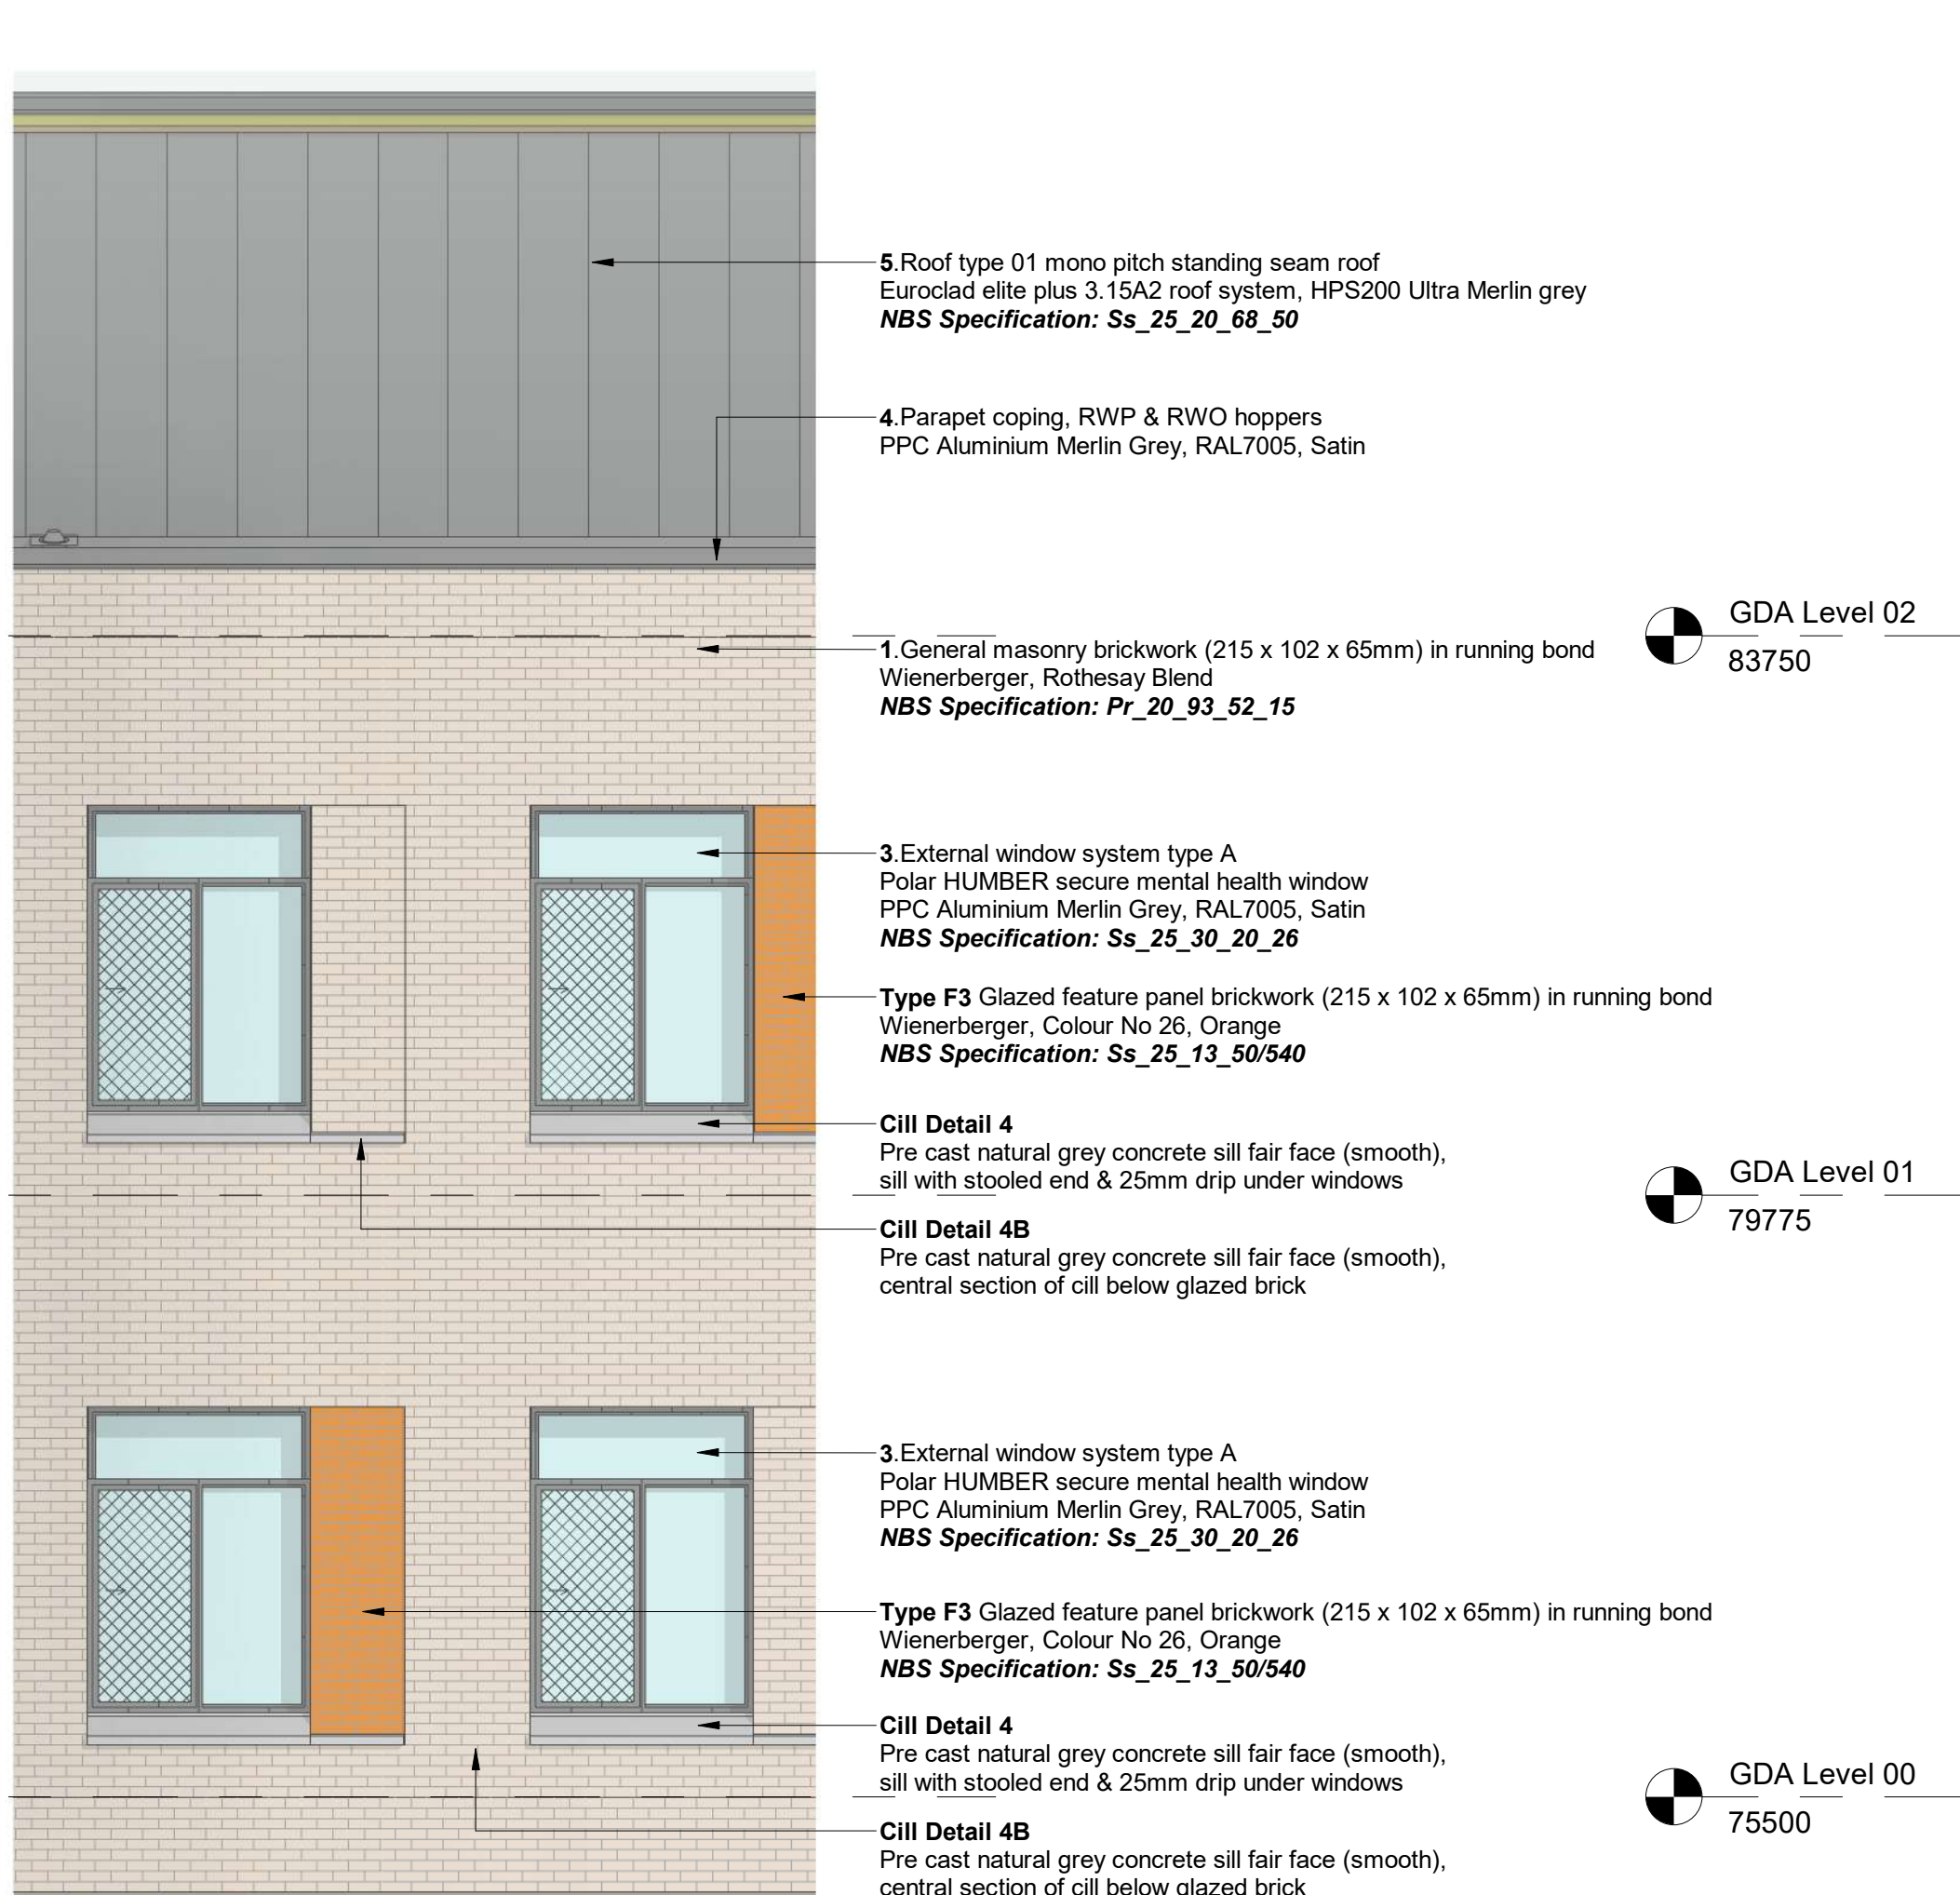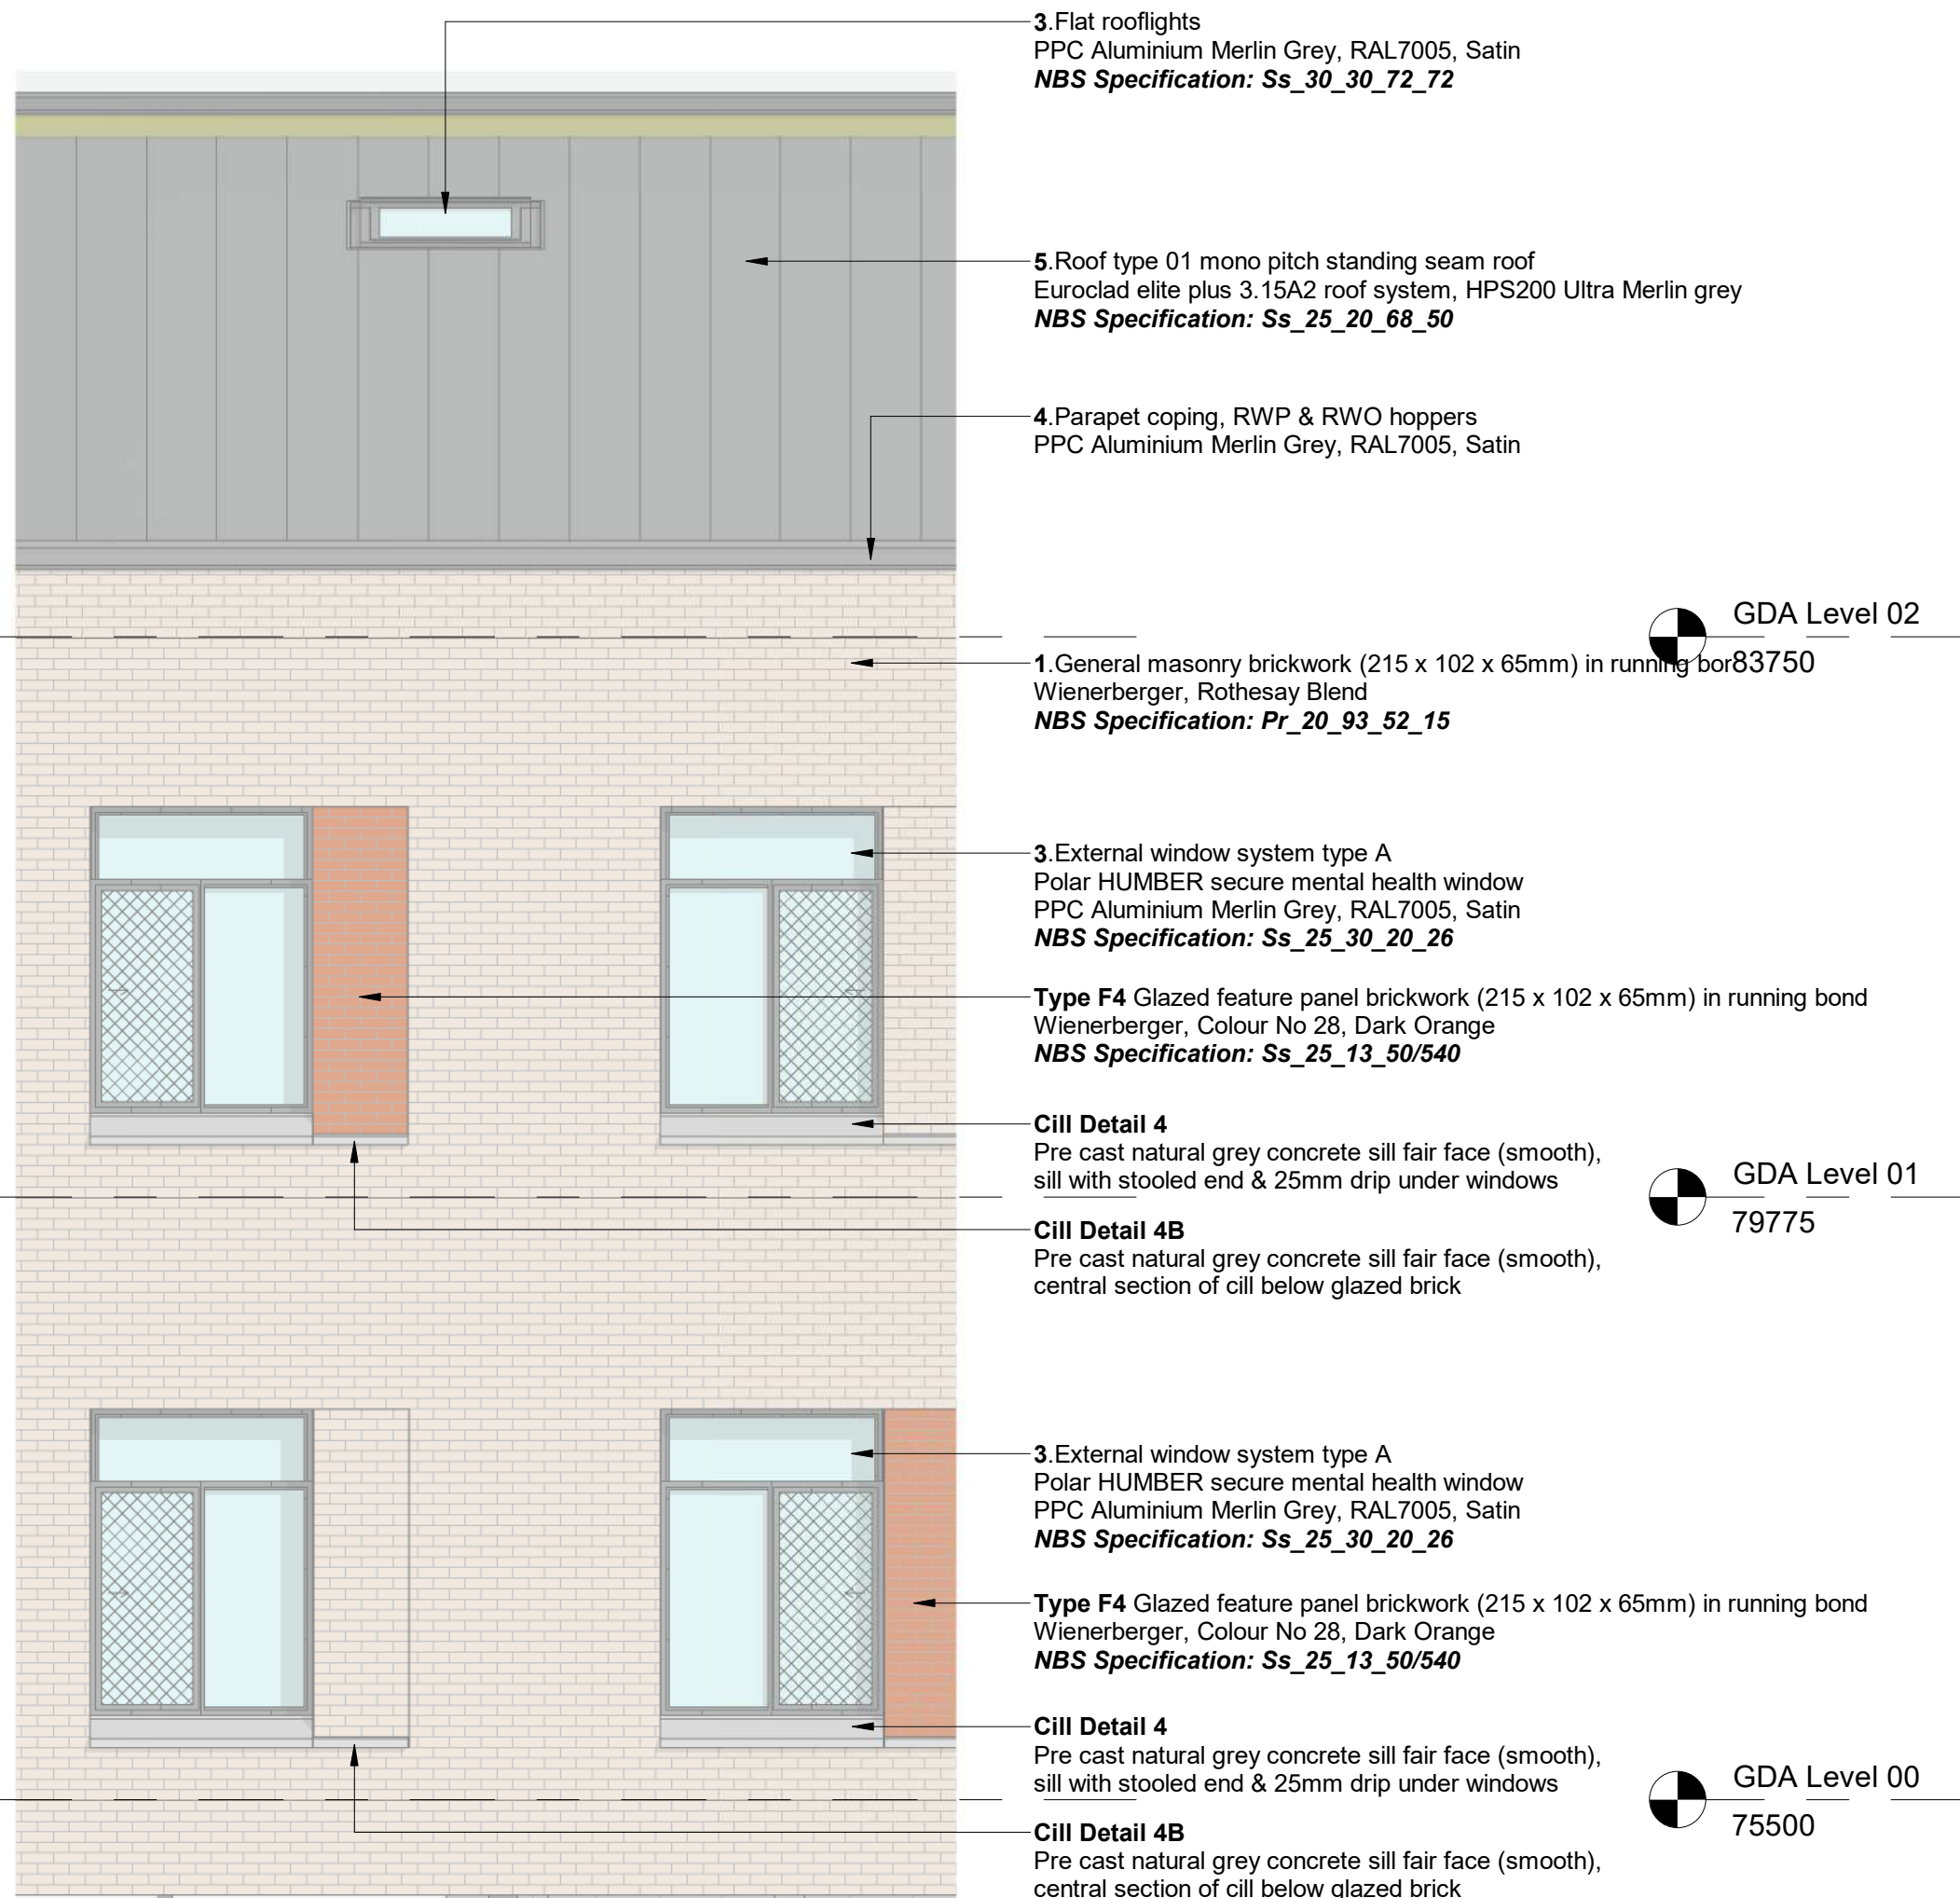

2 Elevation SW2 -V2 Ward 1/ Ward 4
1 : 50

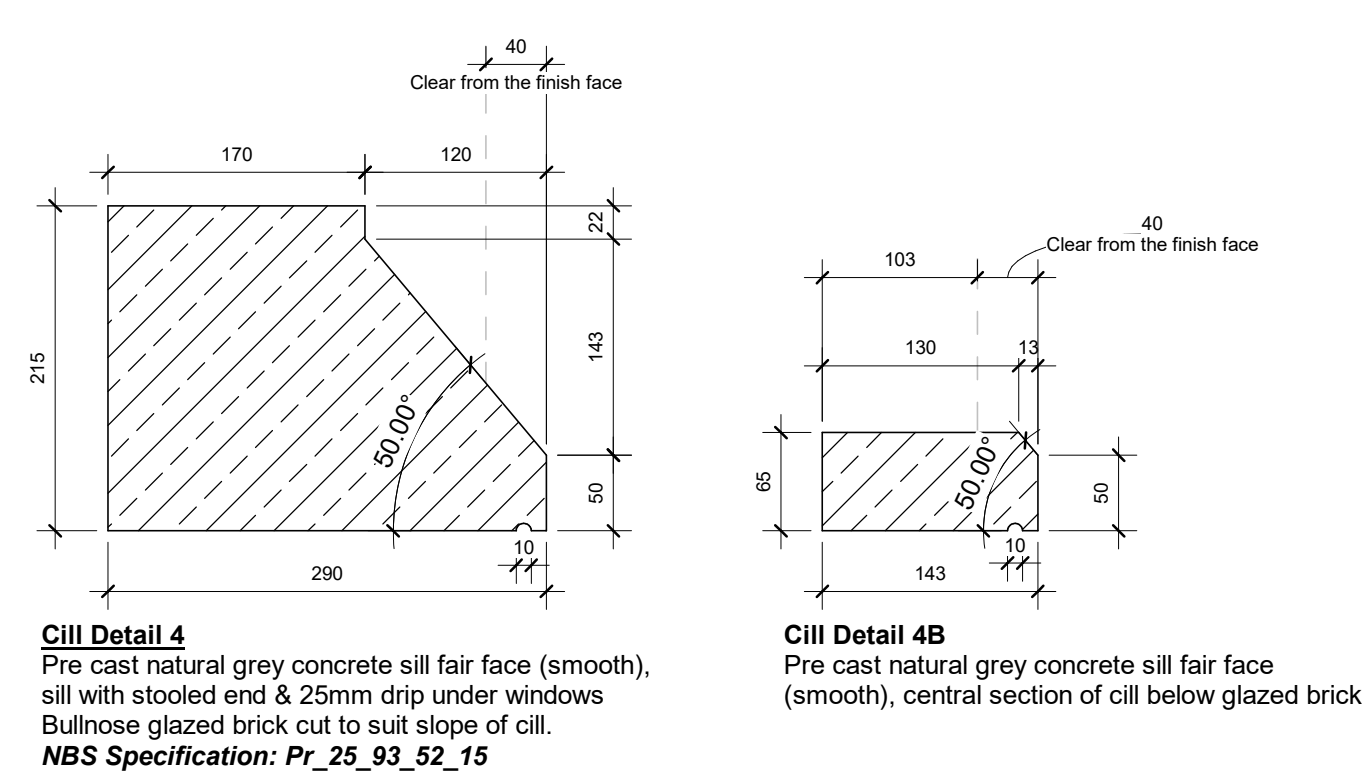

5 Typical Window Cill Details 4 & 4B
1 : 5

3 Elevation SW2 -V3 Ward 2/ Ward 3
1 : 50

4 Elevation SW2 -V4 Ward 3/ Ward 6
1 : 50

6 Elevation SW2 -Typical Gable End Projecting Window Treatment
1 : 50

P03	OG	Update of Green Glazed Brick to Number 05 Green as per trust comments	07/12/22
P02	OG	Planning Issue	21/11/22
P01	CT	Issued for Planning Condition 2	16/09/22
Rev	By	Description	Date

Client Name: **NHS Greater Manchester Mental Health NHS Foundation Trust**

PSCP: **IHP** Integrated Health Projects by **VINE** **WALNUT**

Site Name: Land at Trust HQ building, North Manchester General Hospital

Project Name: North View

Drawing Title: Planning- Proposed Elevation Sheet 3

Project No: 8360-A00	Sheet Size: A0	Scale: As indicated
Drawn by: CT	Checked by: KW	Approved by: AA
Suitability: For Information	Drawing Number: NMGNPB-GDA-ZZ--ZZ-DR-A-9008	Revision: P03
		Status: S2