

THIS DRAWING (OR ANY PART THEREOF) MAY NOT BE COPIED, TRANSMITTED OR DISCLOSED TO ANY THIRD PARTY OR UNAUTHORISED PERSON WITHOUT THE PRIOR WRITTEN PERMISSION OF GILLING DOD ARCHITECTS.


THIS DRAWING IS TO BE READ IN CONJUNCTION WITH ALL OTHER RELEVANT DRAWINGS PREPARED BY CONSULTANTS AND SUB-CONTRACTORS.

REPORT ANY DISCREPANCIES TO THE ARCHITECT OR REPRESENTATIVES THEREOF.

© ALL RIGHTS RESERVED. NO PART OF THIS DRAWING MAY BE REPRODUCED OR TRANSMITTED IN ANY FORM OR BY ANY MEANS WITHOUT THE WRITTEN PERMISSIONS OF THE COPYRIGHT HOLDER.

ONCE PRINTED AND DISTRIBUTED THIS DOCUMENT IS ASSUMED UNCONTROLLED


DO NOT SCALE FROM THIS DRAWING. WORK ONLY TO PRINTED DIMENSIONS.

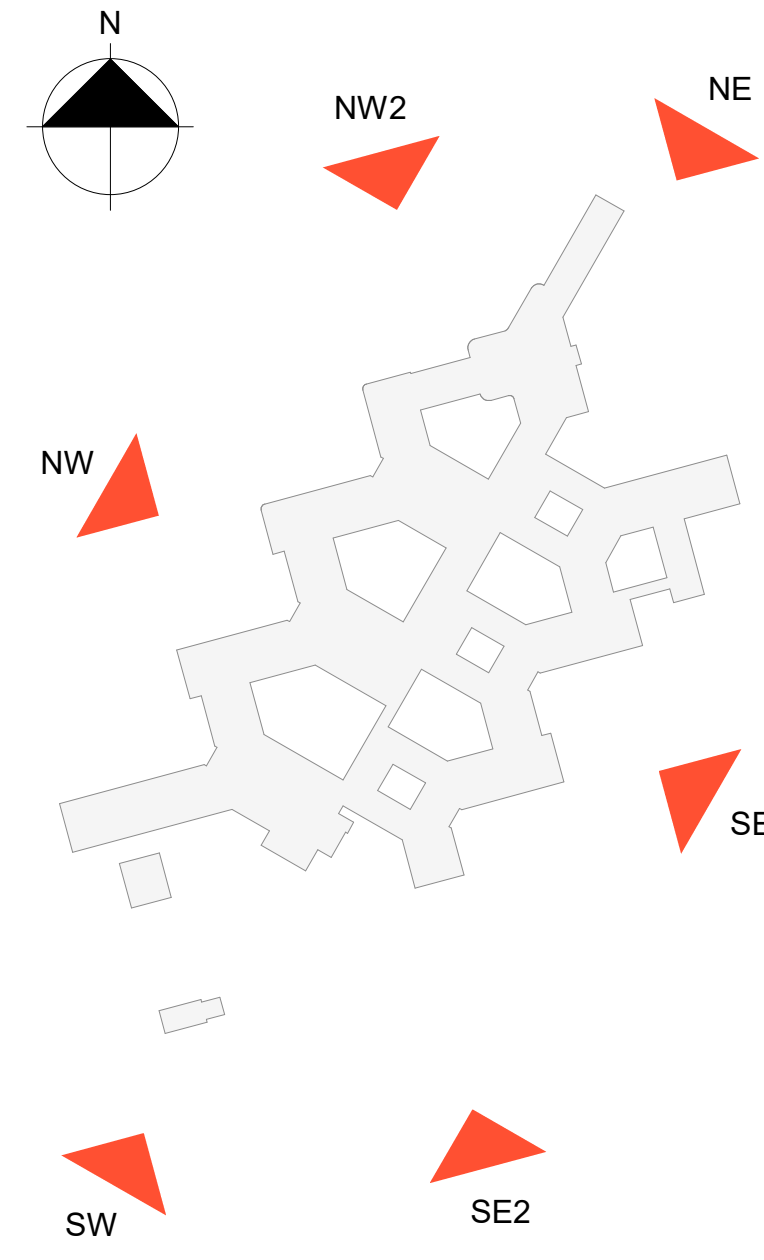


Elevation Key Plan

Planning Material (Condition 2) Legend


- 1** General masonry brickwork (215 x 102 x 65mm) in running bond
Wentberger, Rochesay Blend
NBS Specification: **Ss_20_93_52_15**
- F1** Type F1 Glazed feature panel brickwork (215 x 102 x 65mm) in running bond
Wentberger, Colour No 05, Green
NBS Specification: **Ss_23_13_50_940**
- F2** Type F2 Glazed feature panel brickwork (215 x 102 x 65mm) in running bond
Wentberger, Colour No 25, Medium Yellow
NBS Specification: **Ss_23_13_50_940**
- F3** Type F3 Glazed feature panel brickwork (215 x 102 x 65mm) in running bond
Wentberger, Colour No 26, Orange
NBS Specification: **Ss_23_13_50_940**
- F4** Type F4 Glazed feature panel brickwork at internal courtyards (215 x 102 x 65mm) in running bond
Wentberger, Colour No 28, Dark Orange
NBS Specification: **Ss_23_13_50_940**
- F5** Type F5 Entrance feature cladding
Class A1 fire rated (A2-s1+d0), Taylor Maxwell Secret Fix
SFPI PPC Anvil Aluminium rainscreen cladding.
Colour/Finish: Interpon D2525 YV2761 RAL 1035 Matt
NBS Specification: **Ss_23_20_70_25**
- F6** Type F6 Entrance feature cladding
Class A1 fire rated (A2-s1+d0), Taylor Maxwell Secret Fix
SFPI PPC Anvil Aluminium rainscreen cladding.
Colour/Finish: Interpon D2525 YV2761 RAL 1035 Matt
NBS Specification: **Ss_23_20_70_25**
- F7** Type F7 Entrance feature cladding
Class A1 fire rated (A2-s1+d0), Taylor Maxwell Secret Fix
SFPI PPC Anvil Aluminium rainscreen cladding.
Colour/Finish: Interpon D2525 YV2761 RAL 1035 Matt
NBS Specification: **Ss_23_20_70_25**
- 2** Louvre door sets at Energy Centre
Manufacturer Polar, Denwest Secure, PPC Aluminium
Merlin Grey, RAL7005, Satin
- 3** Windows, doors & curtain walling frames, glass spandrel panels, louvers & rooflights
Manufacturer Polar, PPC Aluminium, Merlin Grey
RAL7005, Satin
NBS Specification: **Ss_23_20_77**
NBS Specification: **Ss_23_20_77**
NBS Specification: **Ss_23_20_77**
NBS Specification: **Ss_23_20_77**
- 4** Parapet coping, RWP & RWV hoppers
PPC Aluminium, Merlin Grey, RAL7005, Satin
- 5** Roof type 01 mono pitch standing seam roof
Euroclad elite plus 3.15x2 roof system, HPS200 Ultra
Merlin Grey, RAL 7005
NBS Specification: **Ss_23_20_64_50**
- 6** Roof type 02 mono pitch standing seam roof
ICO Armourplan mechanically fastened PVC single ply membrane system, Merlin Grey, RAL 7005
NBS Specification: **Ss_30_40_30_80**
- 7** Roof type 03 flat roof maintenance access
Kingman quadron topdeck roof panel system & armour walkway with minimum 1100mm high parapet
NBS Specification: **Ss_30_40_60_50**
- 8** Roof type 04 flat roof, first floor gardens
ICO roof sheet system
NBS Specification: **Ss_30_40_30_42**
- 9** Roof type 05 flat roof, no access
ICO Armourplan mechanically fastened PVC single ply membrane system, Merlin Grey, RAL 7005
NBS Specification: **Ss_30_40_30_80**
- F8** Type F8 screens to courtyards gardens
Toughleaf laminated glass with wire mesh
Colour: Interpon D2525 YV2761 RAL 1035 Matt
- F9** Type F9 Feature artwork, pattern to be confirm by appointed Artist. Class A1 fire rated (A2-s1+d0), Taylor Maxwell Secret Fix, Anvil perforated round panels, staggered rows
Colour: Interpon D2525 YV2761 RAL 1035 Matt

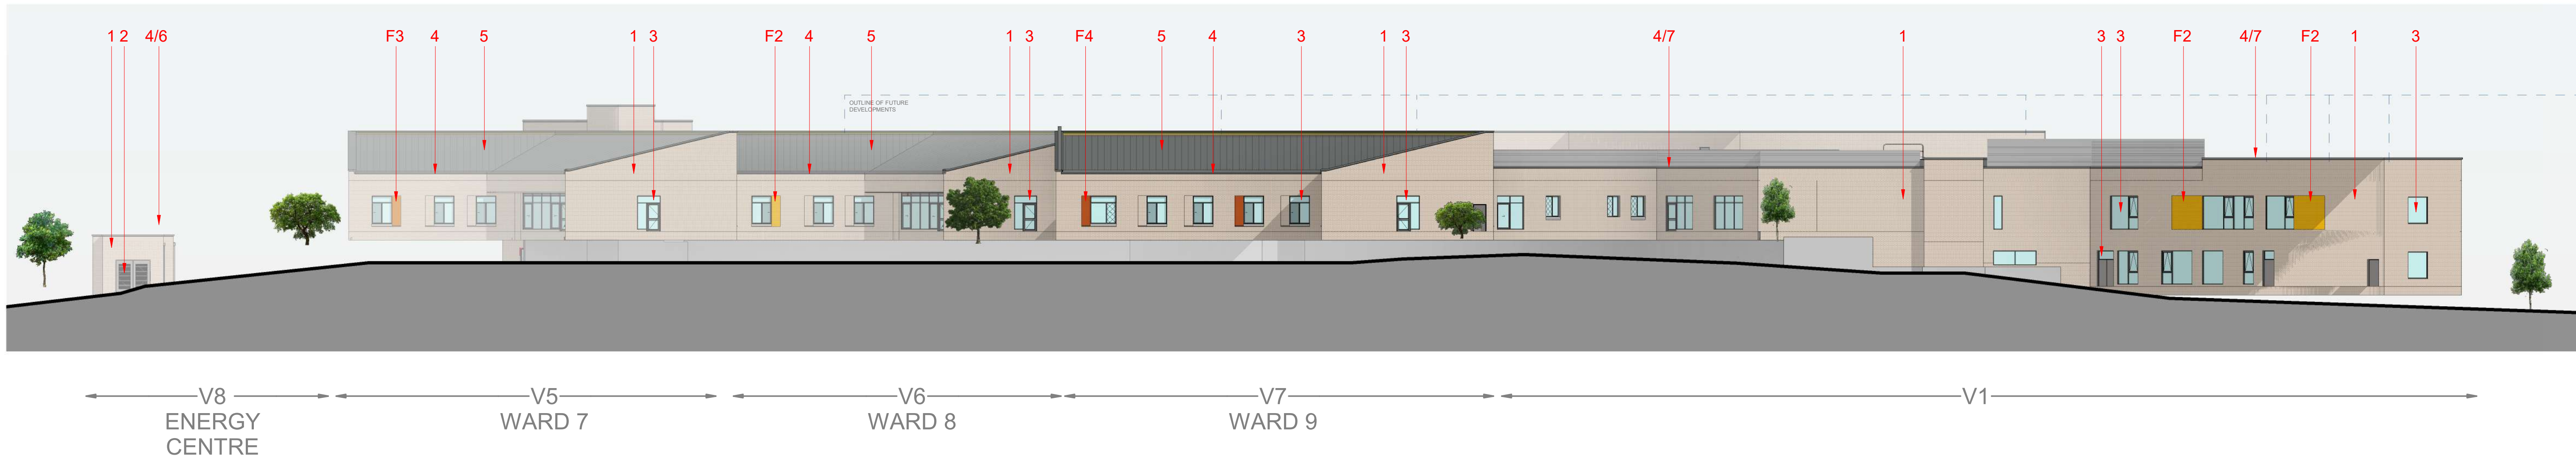


ZZ-05_20-ZZ-9005_Elevation NE2
1 : 250

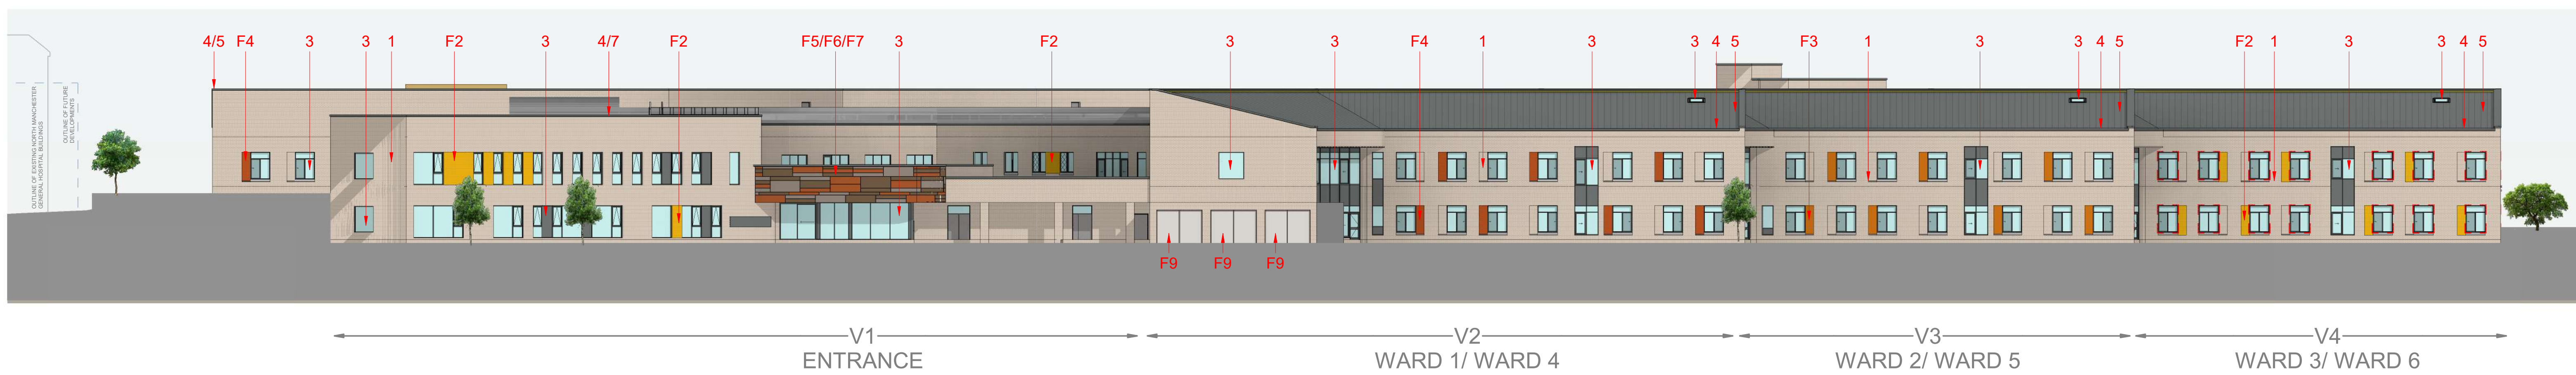

ZZ-05_20-ZZ-9008_Elevation NW2
1 : 250

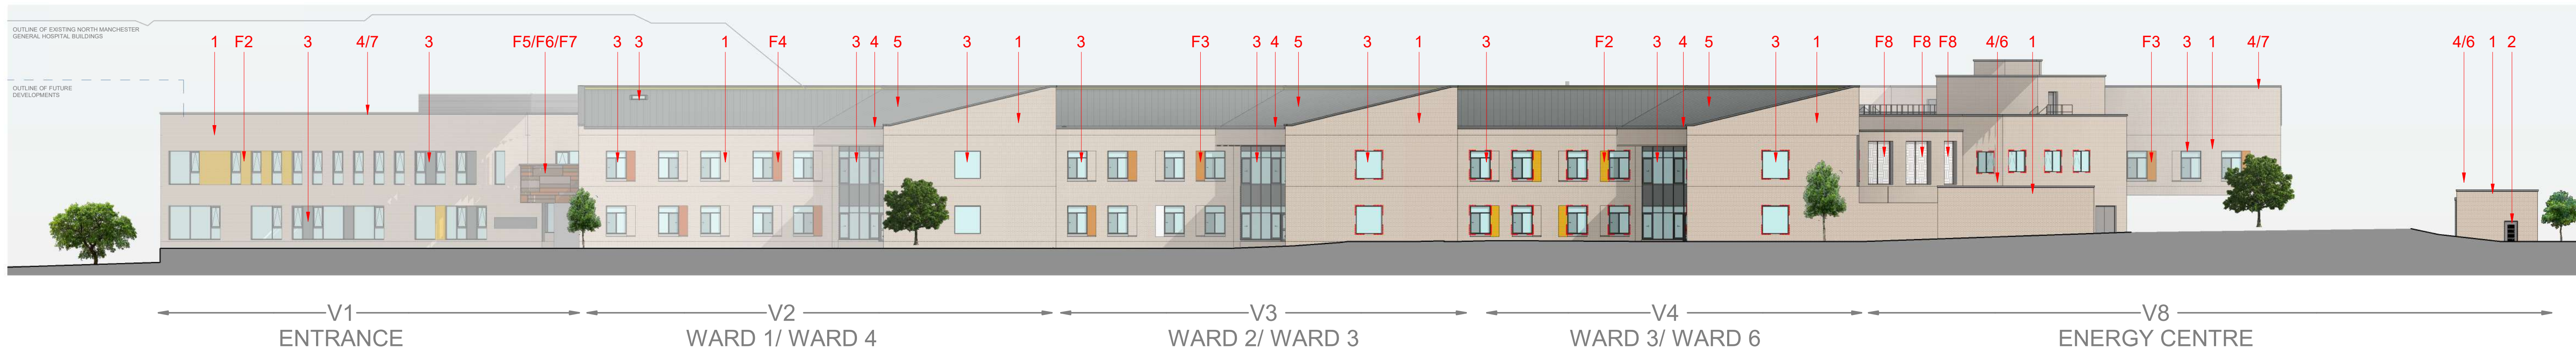


ZZ-05_20-ZZ-9007_Elevation SW2
1 : 250

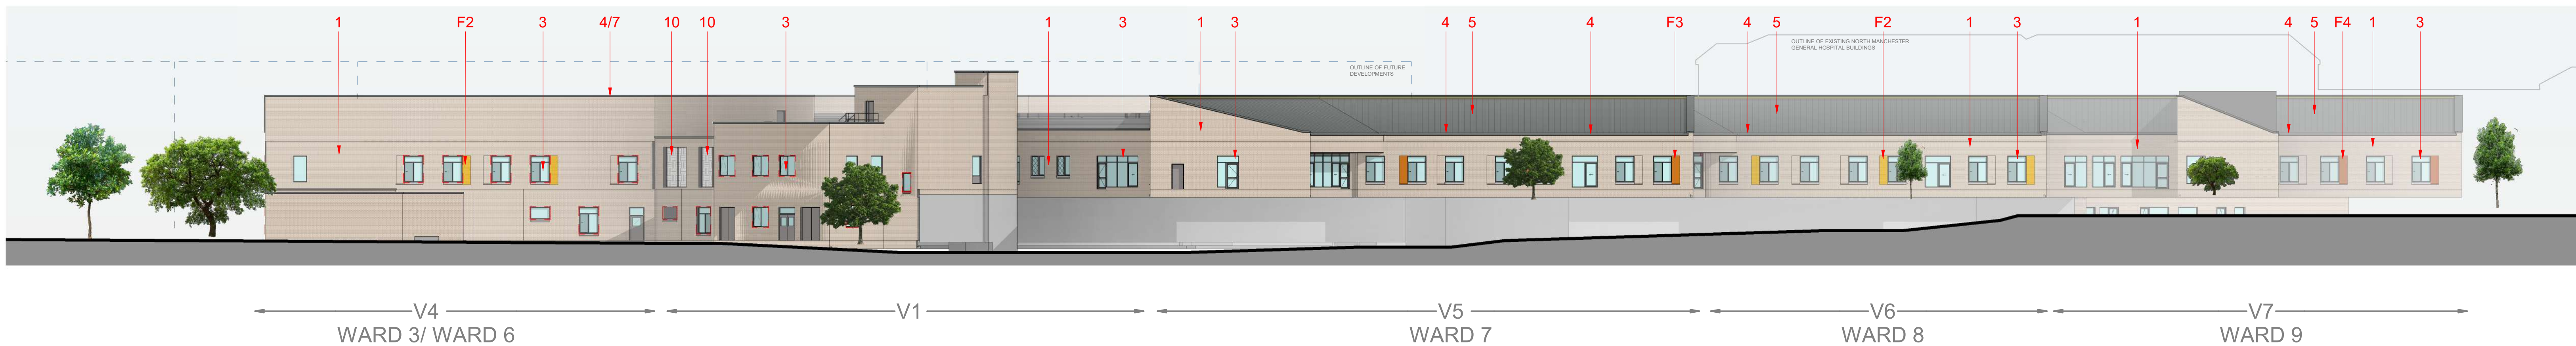

ZZ-05_20-ZZ-9006_Elevation SE2
1 : 250

2 0 2 4 6 8 10
SCALE 1: 250
m

P10	OG	Update of Green Glazed Brick to Number 05 Green as per trust comments	07/12/22
P09	OG	Planning Issue	21/11/22
P08	CT	Planning material key added on	16/09/22
P07	OG	Updated Elevation Adjustments	06/08/22
P06	JMC	Revised Entrance	11/07/22
P05	JB	Revised Entrance	14/06/22
P04	DP	Revised F&P and layout	11/04/22
P03	DP	Issued for Stage 4	10/12/21
P02	DP	Removal of signage	30/09/20
P01	NOT	Issued for Planning	29/09/20
Rev	By	Description	Date

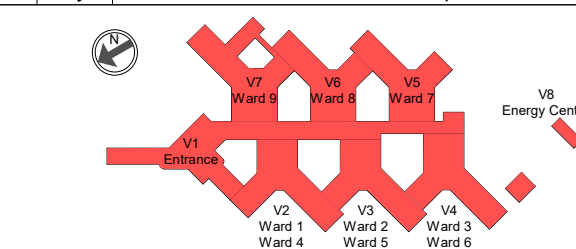

gilling dod
architects

The Cruck Barn, Duxbury Park, Chorley, Lancashire. PR7 4AT
t: 01257 260070 f: 01257 260071

Client Name:
NHS
Greater Manchester
Mental Health
NHS Foundation Trust

PSCP:
IHP Integrated Health Projects by
VINELIA WILKIE

Site Name:
Land at Trust HQ building, North Manchester
General Hospital

Project Name:
North View

Drawing Title:
Planning - Proposed Elevations Sheet 2

Project No: 8360-A00	Sheet Size: A0	Scale: As indicated	Purpose of Issue: Planning
Drawn by: KW	Checked by: RG	Approved by: AA	Revision: P10
Suitability: For Information			Status: S2
Drawing Number: NMGPH-GDA-ZZ--ZZ-DR-A-9002			