



NOTES

DO NOT SCALE FROM THIS DRAWING.
ALL DIMENSIONS TO BE CHECKED ON SITE.
(DRAWINGS MAYBE SCALED FOR LOCAL AUTHORITY & PLANNING PURPOSE ONLY)
COPYRIGHT PROTECTED.

ORIGINAL A1



FOR PLANNING
DO NOT USE FOR CONSTRUCTION

3rd FLOOR CONTEMPORARY WINDOW SECONDARY GLAZING DETAILS - TYPE 2

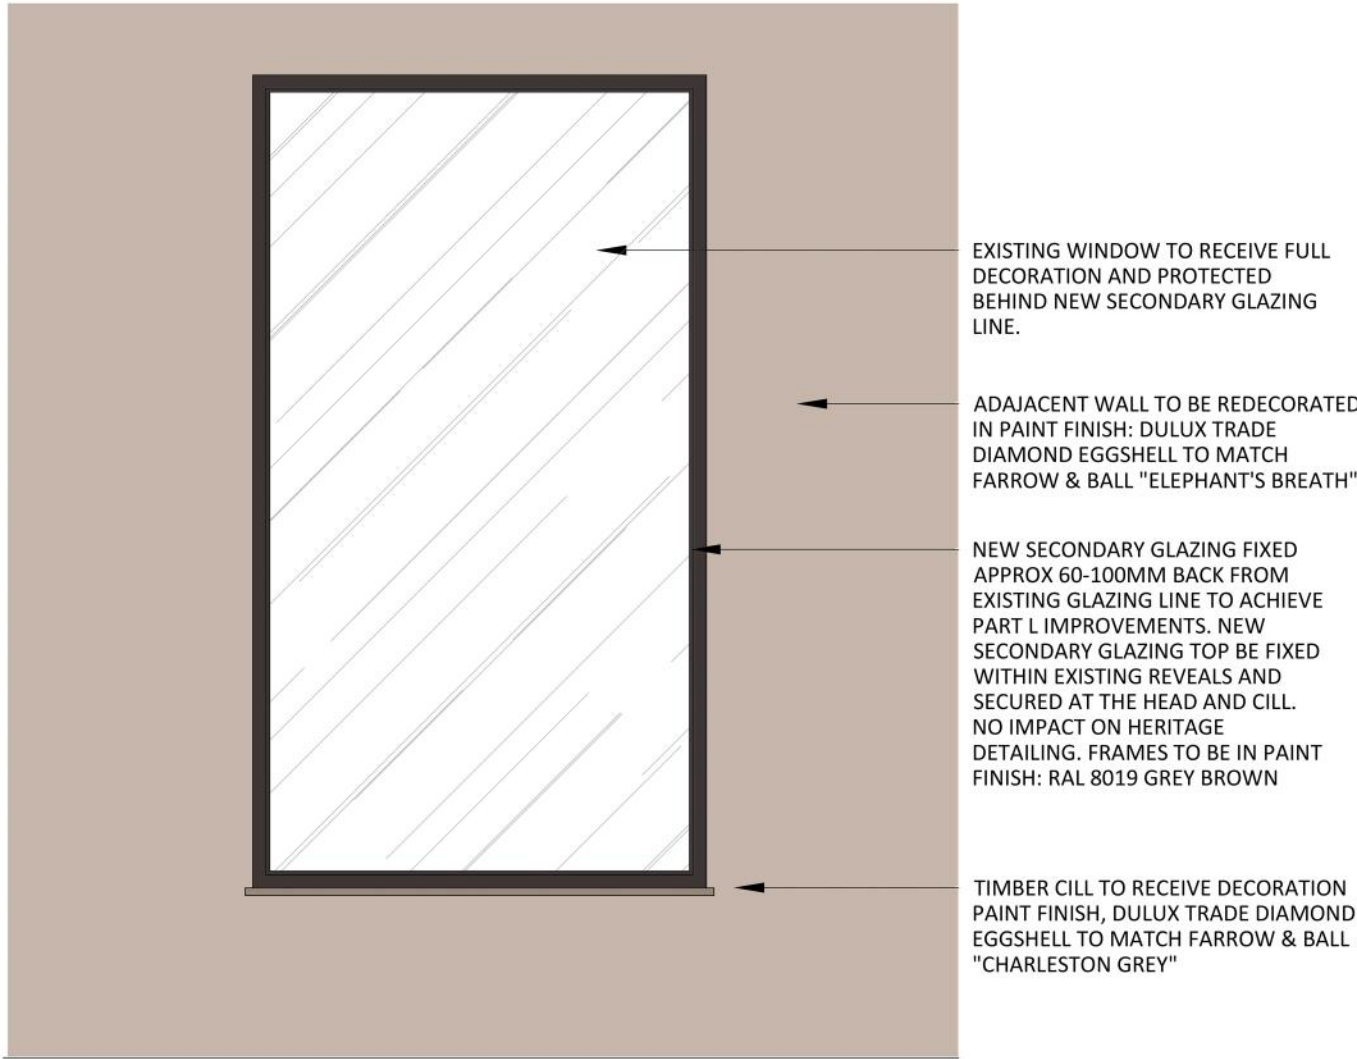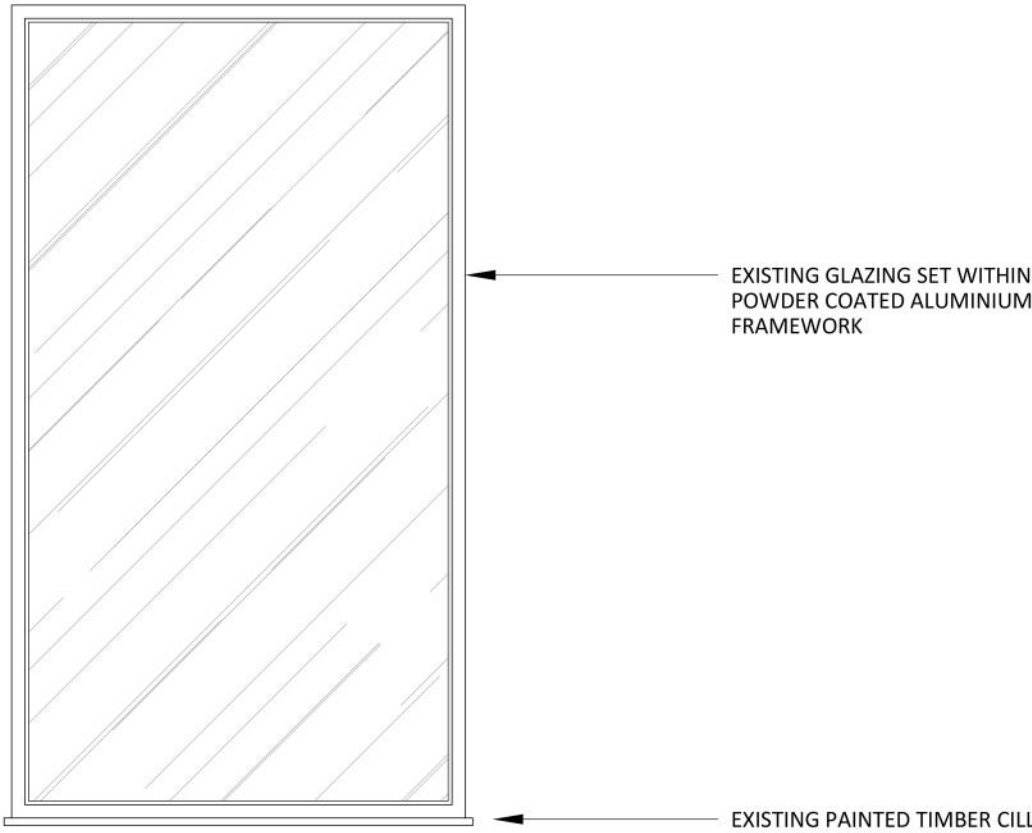


01
574
THIRD FLOOR EXISTING WINDOW ELEVATION
SCALE - 1:20 @ A1
DETAIL ELEVATION

04
574
THIRD FLOOR PROPOSED WINDOW ELEVATION
SCALE - 1:20 @ A1
DETAIL ELEVATION

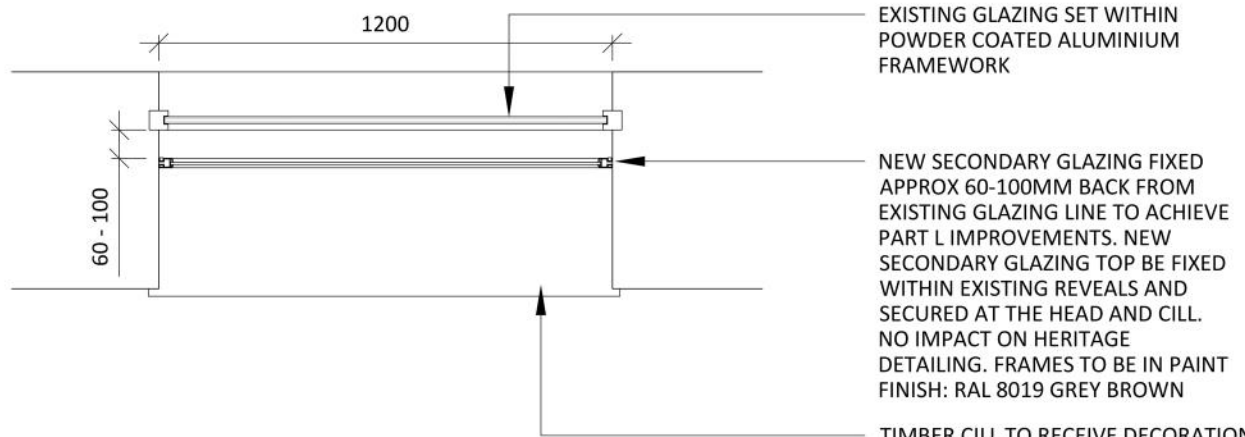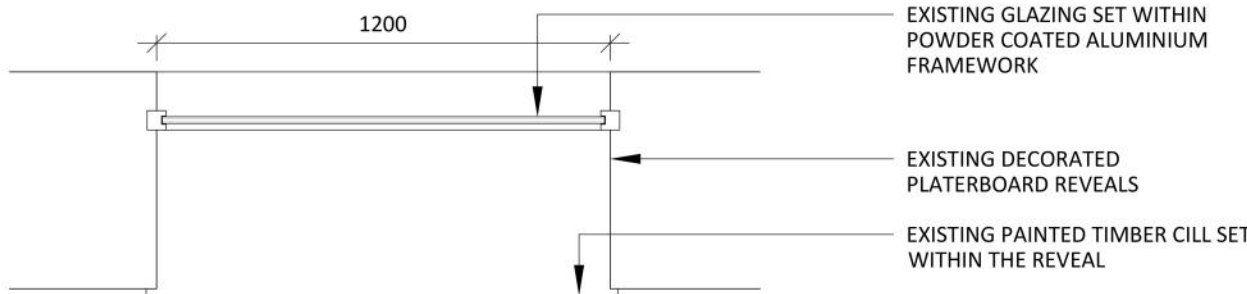


02
574
THIRD FLOOR EXISTING WINDOW PLAN
SCALE - 1:20 @ A1
DETAIL PLAN

05
574
THIRD FLOOR PROPOSED WINDOW PLAN
SCALE - 1:20 @ A1
DETAIL PLAN

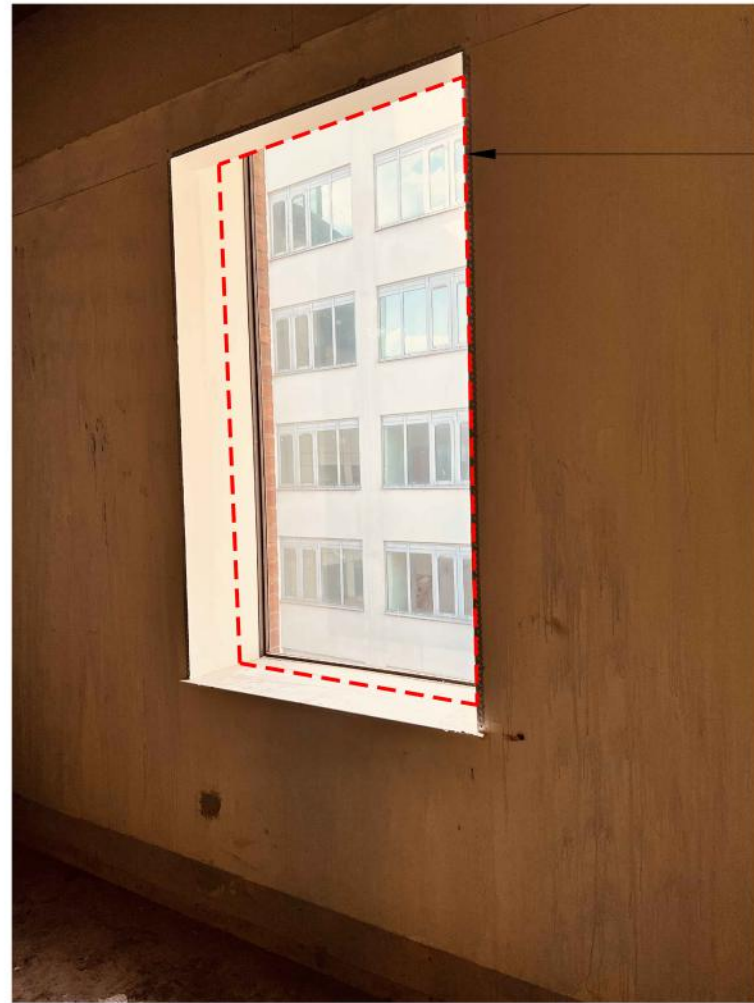

03
574
THIRD FLOOR EXISTING WINDOW PHOTO
SCALE - N/A
PHOTOGRAPH

06
574
THIRD FLOOR PROPOSED WINDOW PHOTO
SCALE - N/A
PHOTOGRAPH

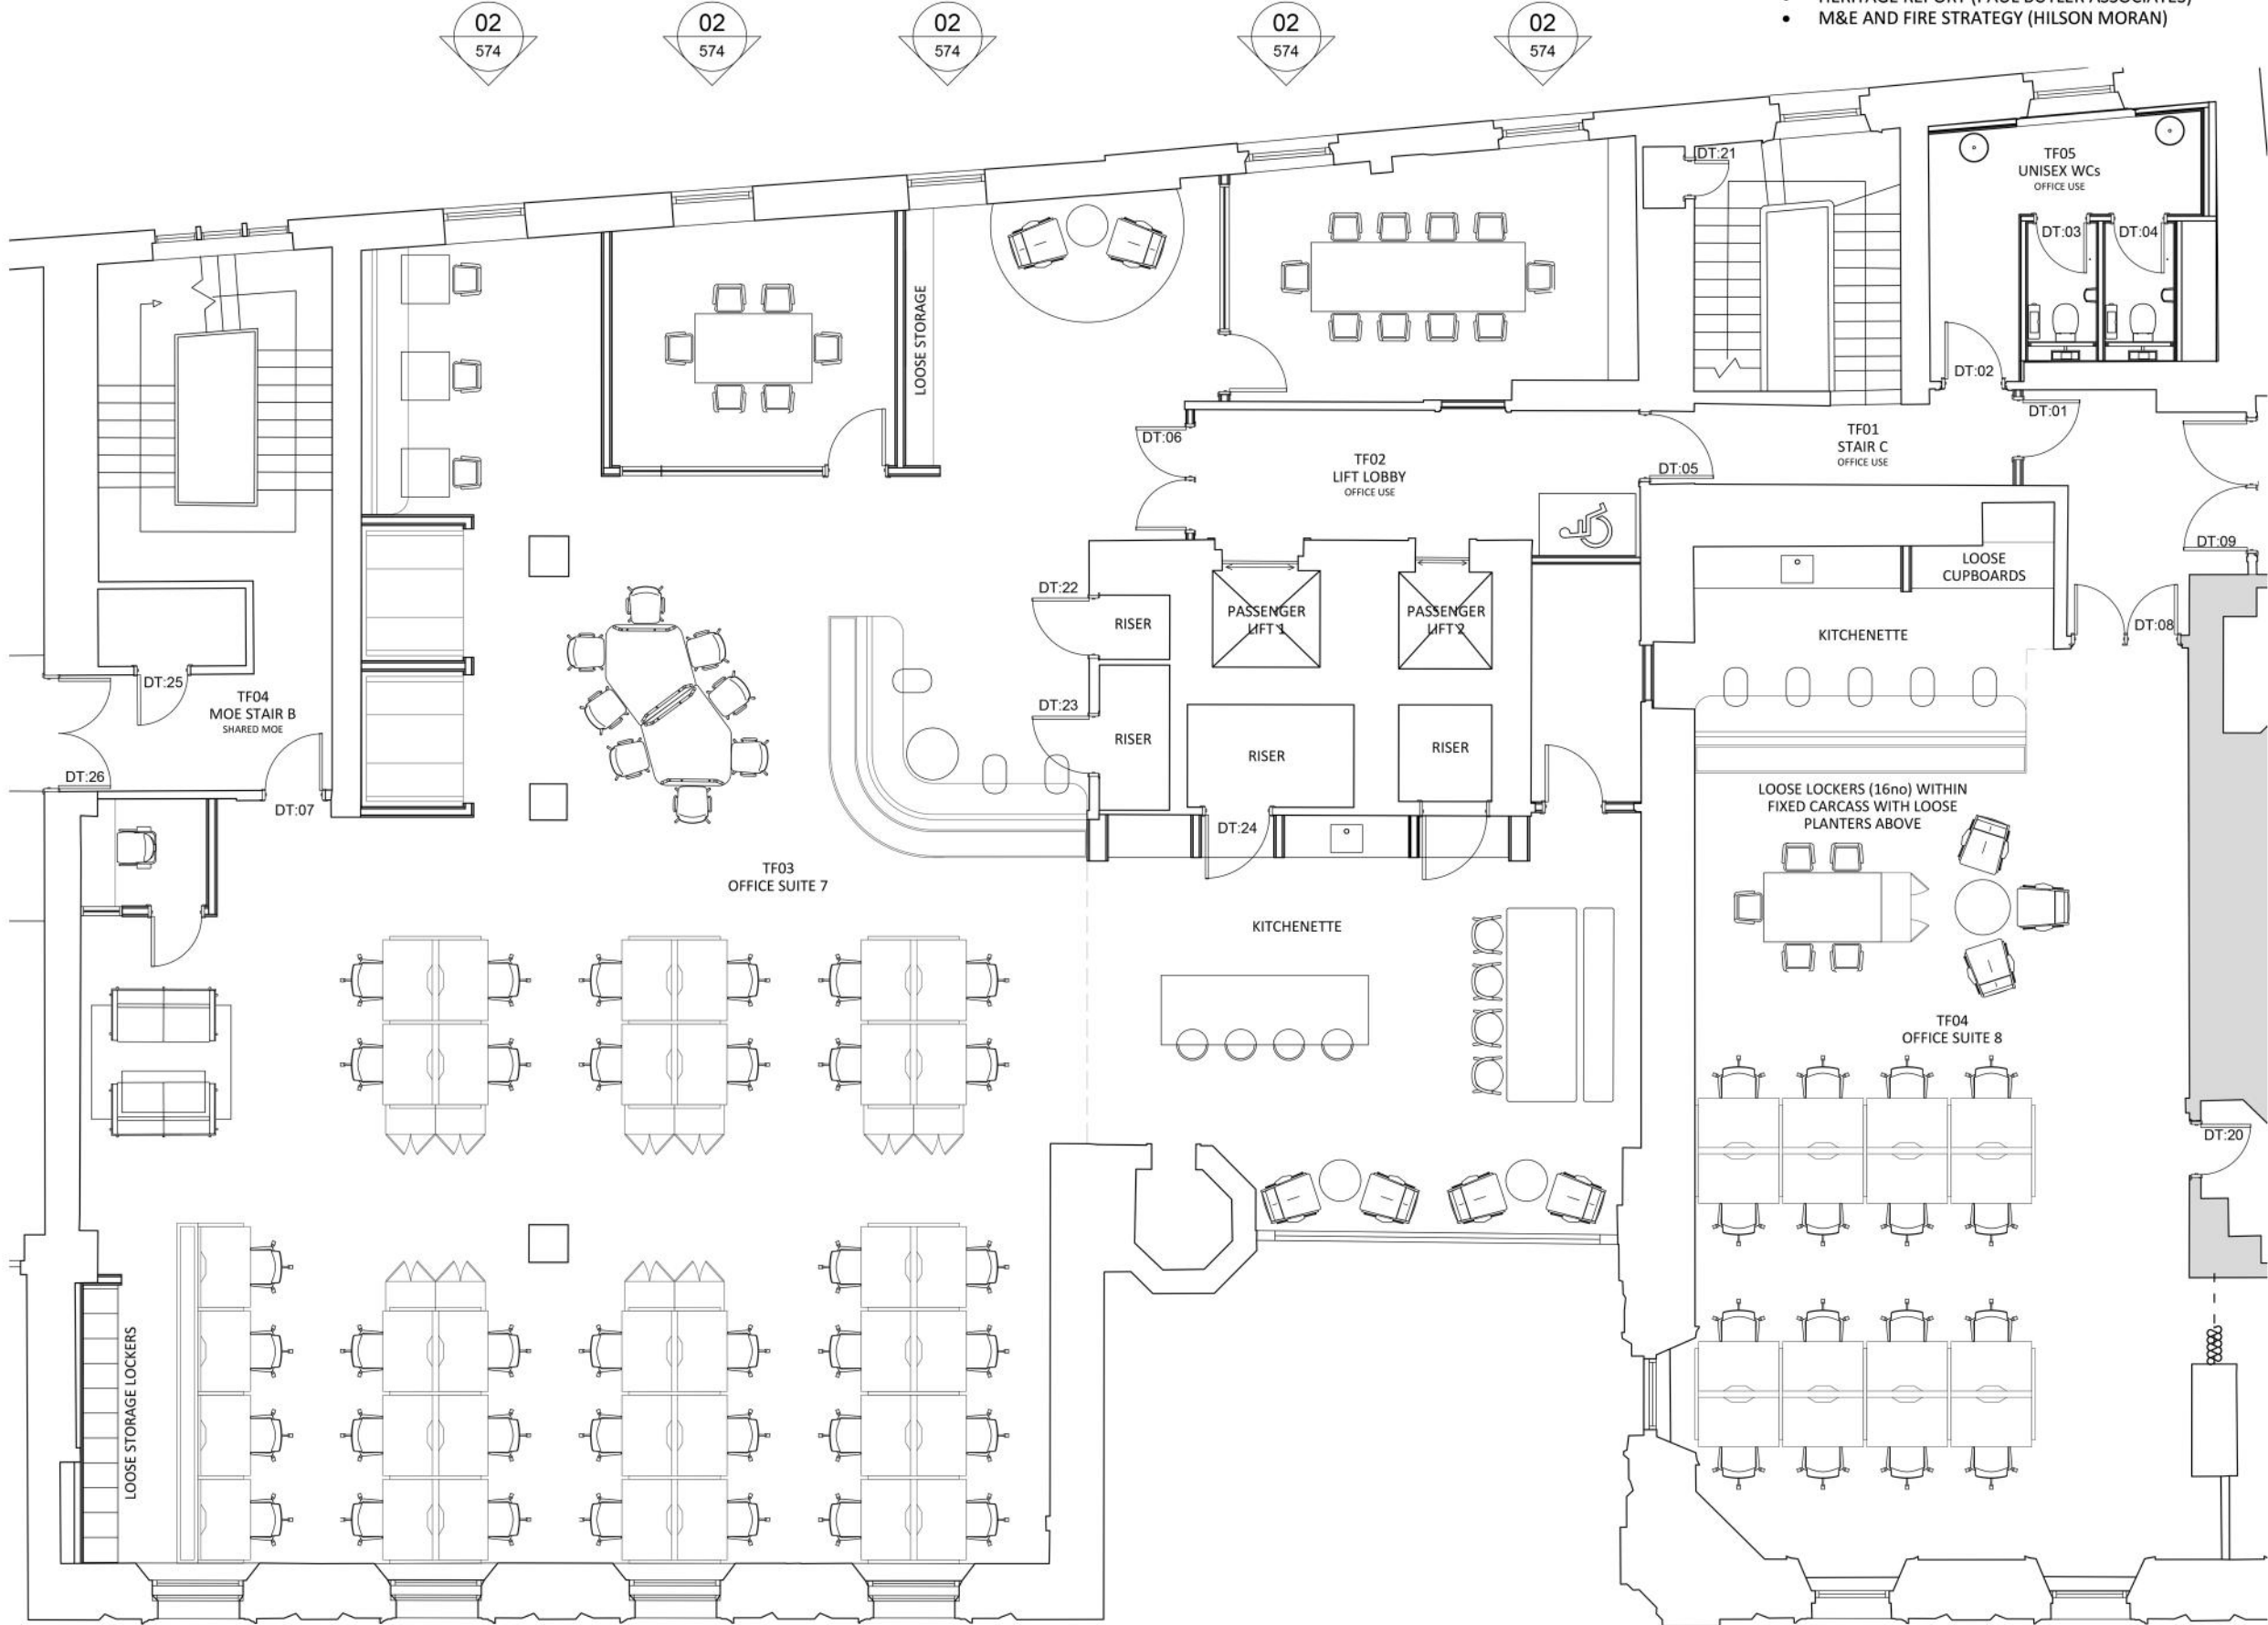

07
574
THIRD FLOOR SECONDARY GLAZING TYPE 2
SCALE - 1:100 @ A1
LOCATION PLAN

GENERAL PLANNING NOTES:

ALL DIMENSIONS TO BE CHECKED ON SITE PRIOR TO ANY MANUFACTURE OR CONSTRUCTION OF EQUIPMENT, FINISH, SIGNAGE ETC.

DRAWINGS TO BE READ IN CONJUNCTION WITH THE FOLLOWING STAGE 3 INFORMATION:

- STRUCTURAL ENGINEER'S DESIGN & RECOMMENDATIONS (DWLP)
- HERITAGE REPORT (PAUL BUTLER ASSOCIATES)
- M&E AND FIRE STRATEGY (HILSON MORAN)