


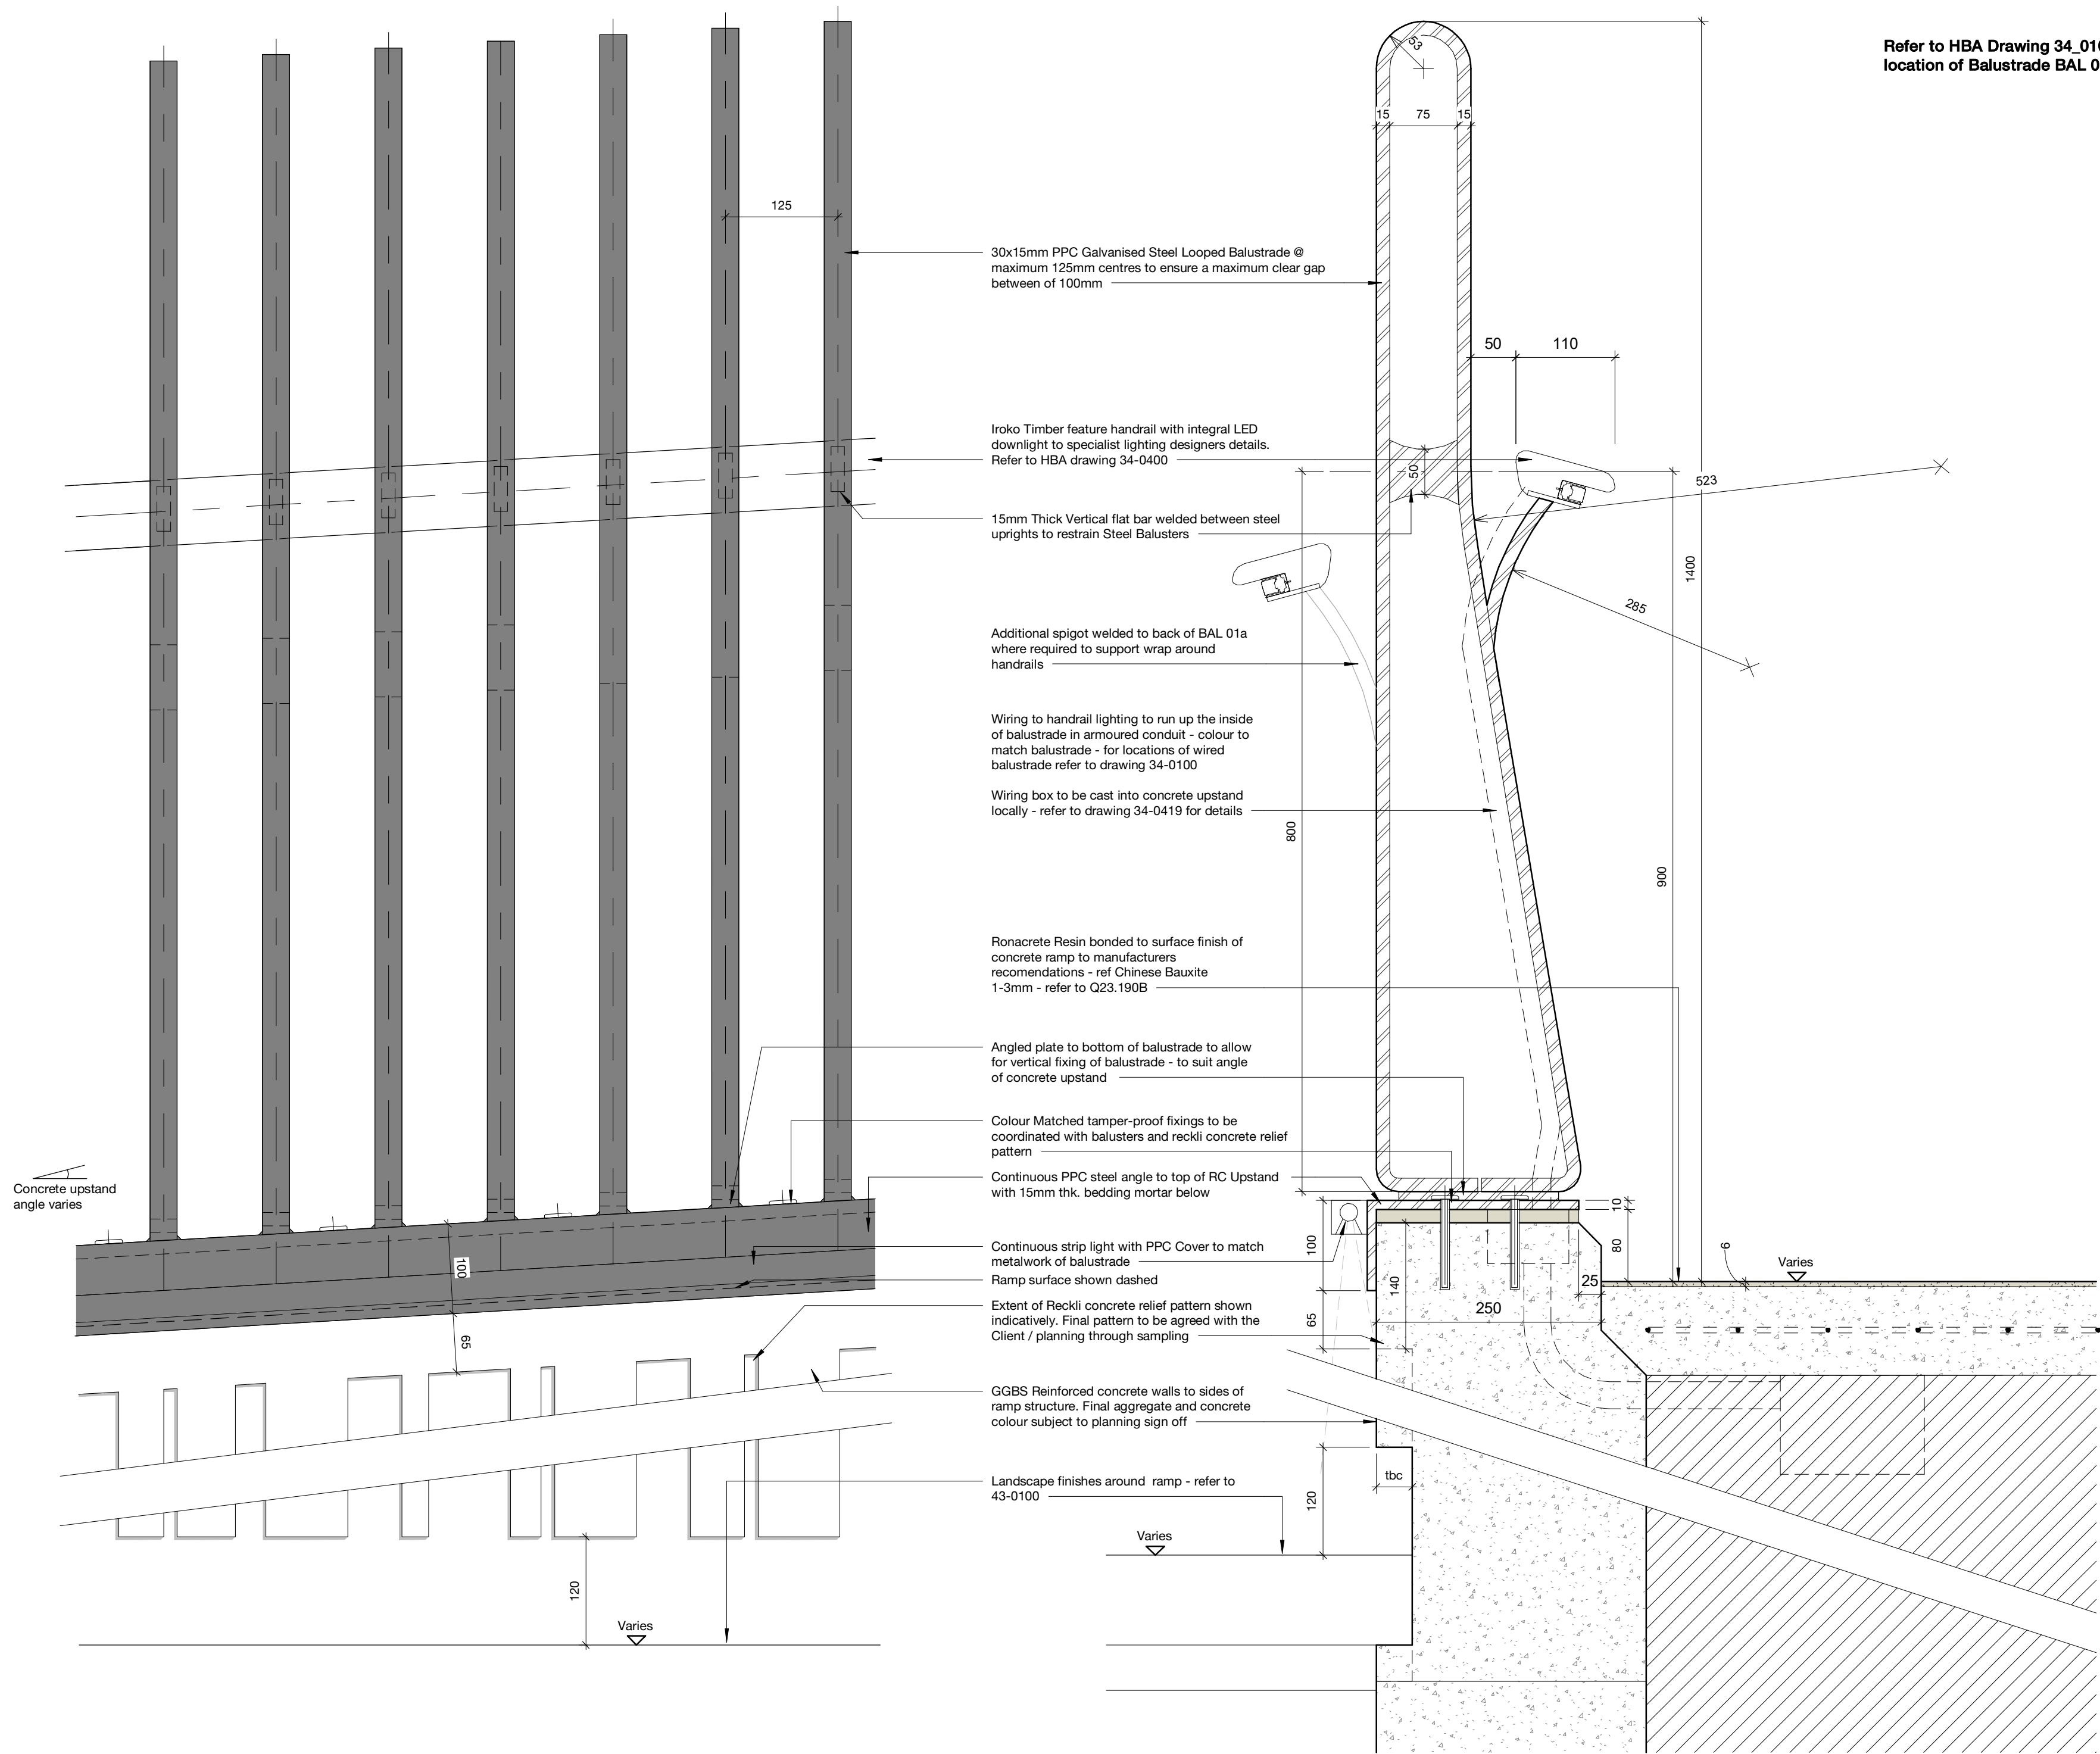

Refer to HBA Drawing 34_0100 for location of Balustrade BAL 01a

Copyright Hawkins\Brown Architects

No implied licence exists. This drawing should not be used to calculate areas for the purposes of valuation. Do not scale this drawing. All Dimensions to be checked on the site by the contractor and such dimensions to be their responsibility. All work must comply with relevant British Standards and Building Regulations requirements. Drawing errors and omissions to be reported to the architect. To be read in conjunction with Architect's specification and other consultant information.

Rev	Description	Date
P1	Initial Issue	30/09/22
P2	General Revision	14/10/22
P3	Issued for Stage 4 - Tender	21/10/22

3C Tariff Street
Manchester M1 2FF

mail@hawkinsbrown.com
hawkinsbrown.com

Hawkins\Brown

Project
Islington Cycle Bridge
Lock No.3
Ashton Canal
Manchester

Drawing
Feature balustrade BAL 01a to
Ramped areas Typical details

Scale
1 : 5 @ A2

Date
09/30/22

Drawn By
JK

Checked By
SB

Job Number
210131

Status
S2

Purpose of Issue
For information

Drawing No.
ICB-HBA-00-00-DR-A-34-0414

Rev
P3