



Notes:

- Read in conjunction with TB&A services drawings.


- Existing roof shown indicatively and is subject to a full measured survey including levels/finishes prior to agreeing scope.

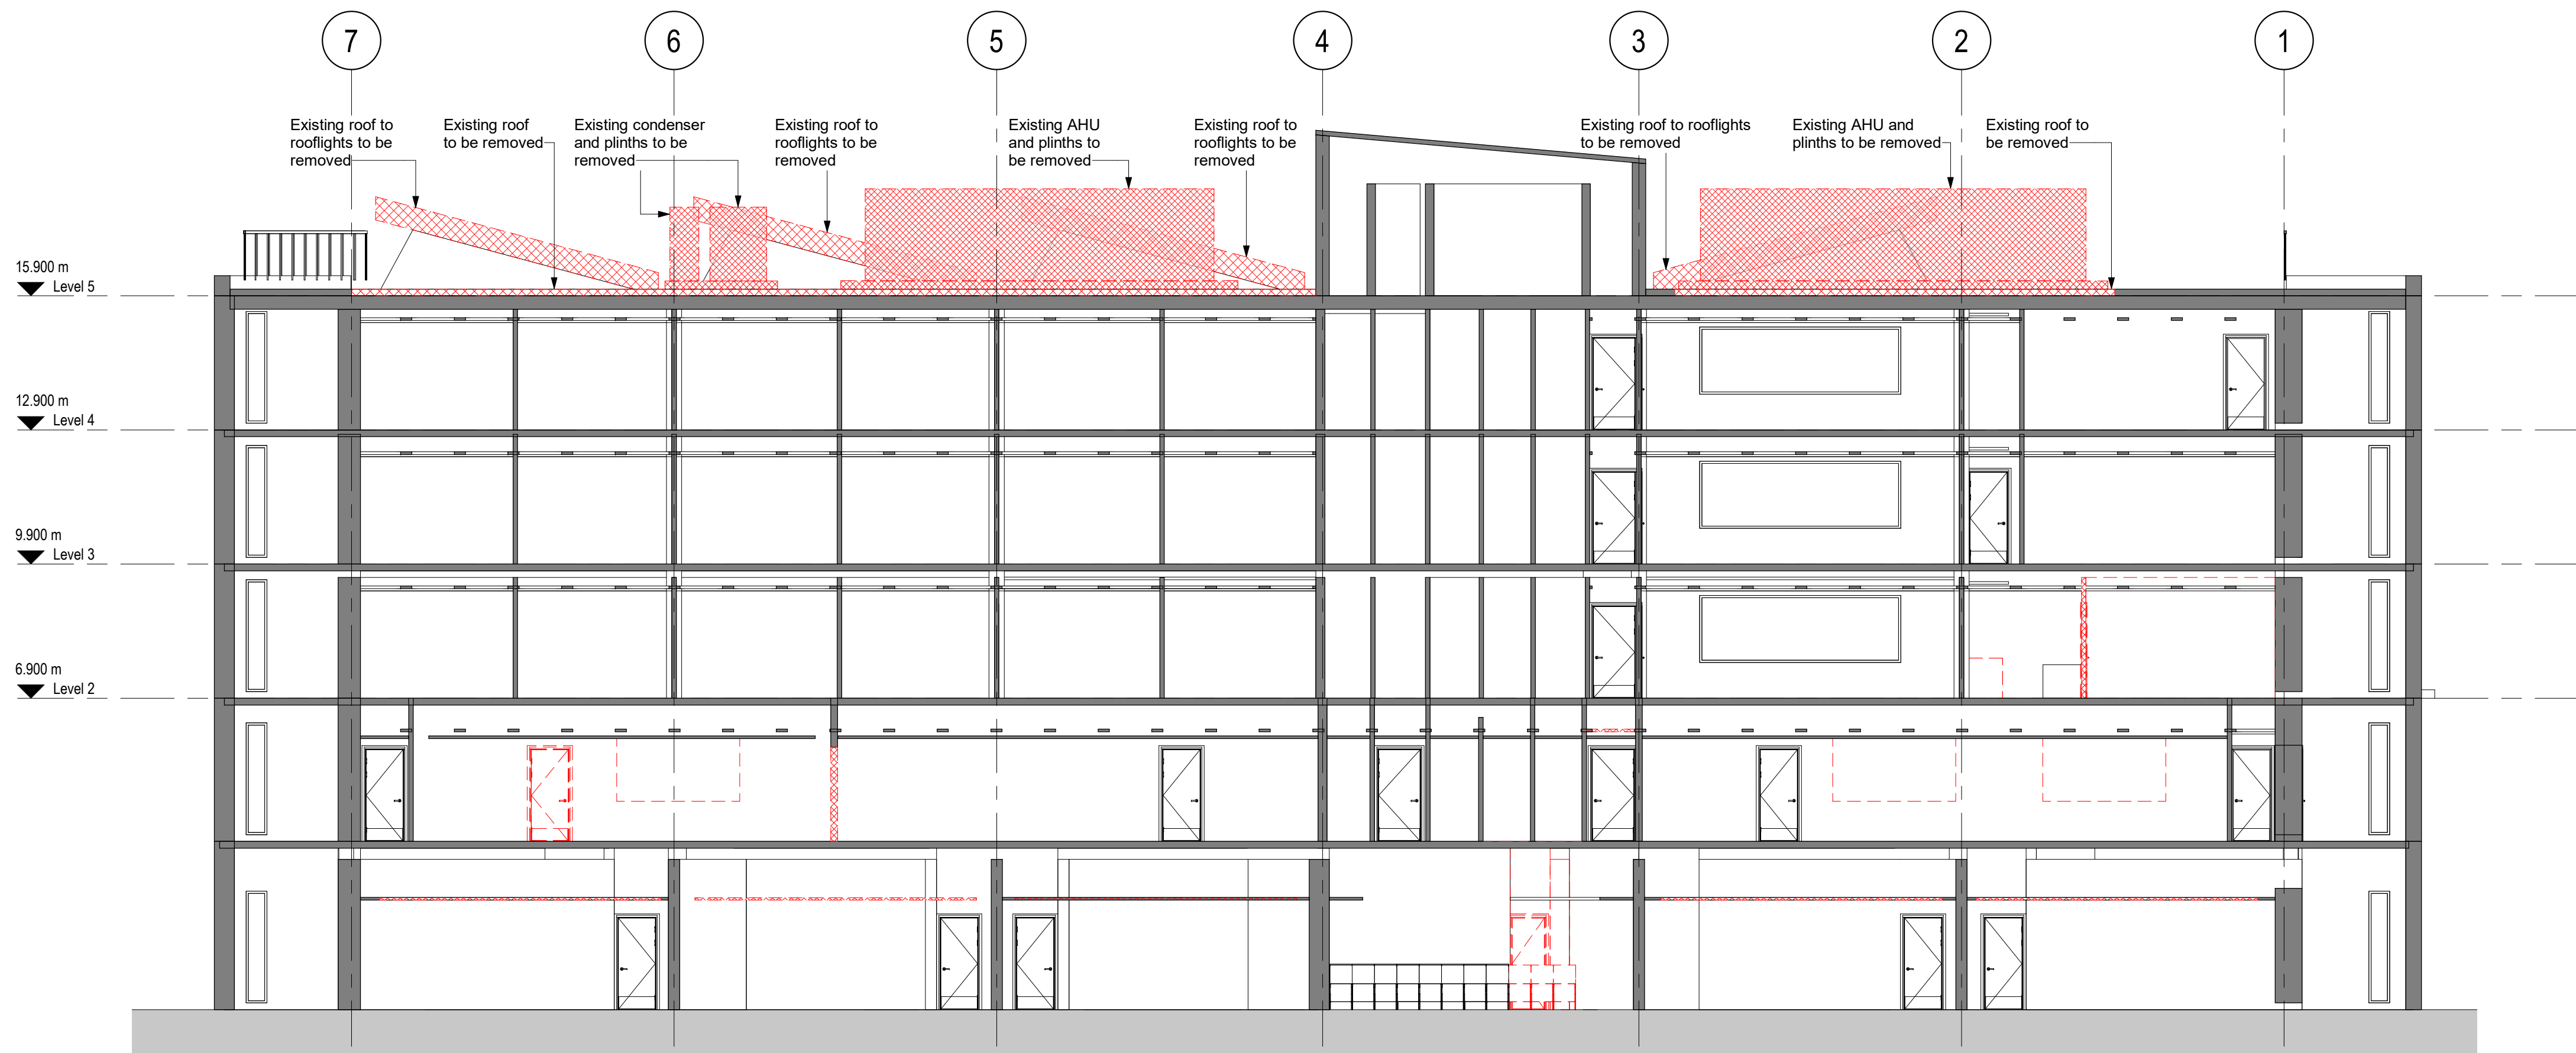

1 Existing section
1: 100 @ A1

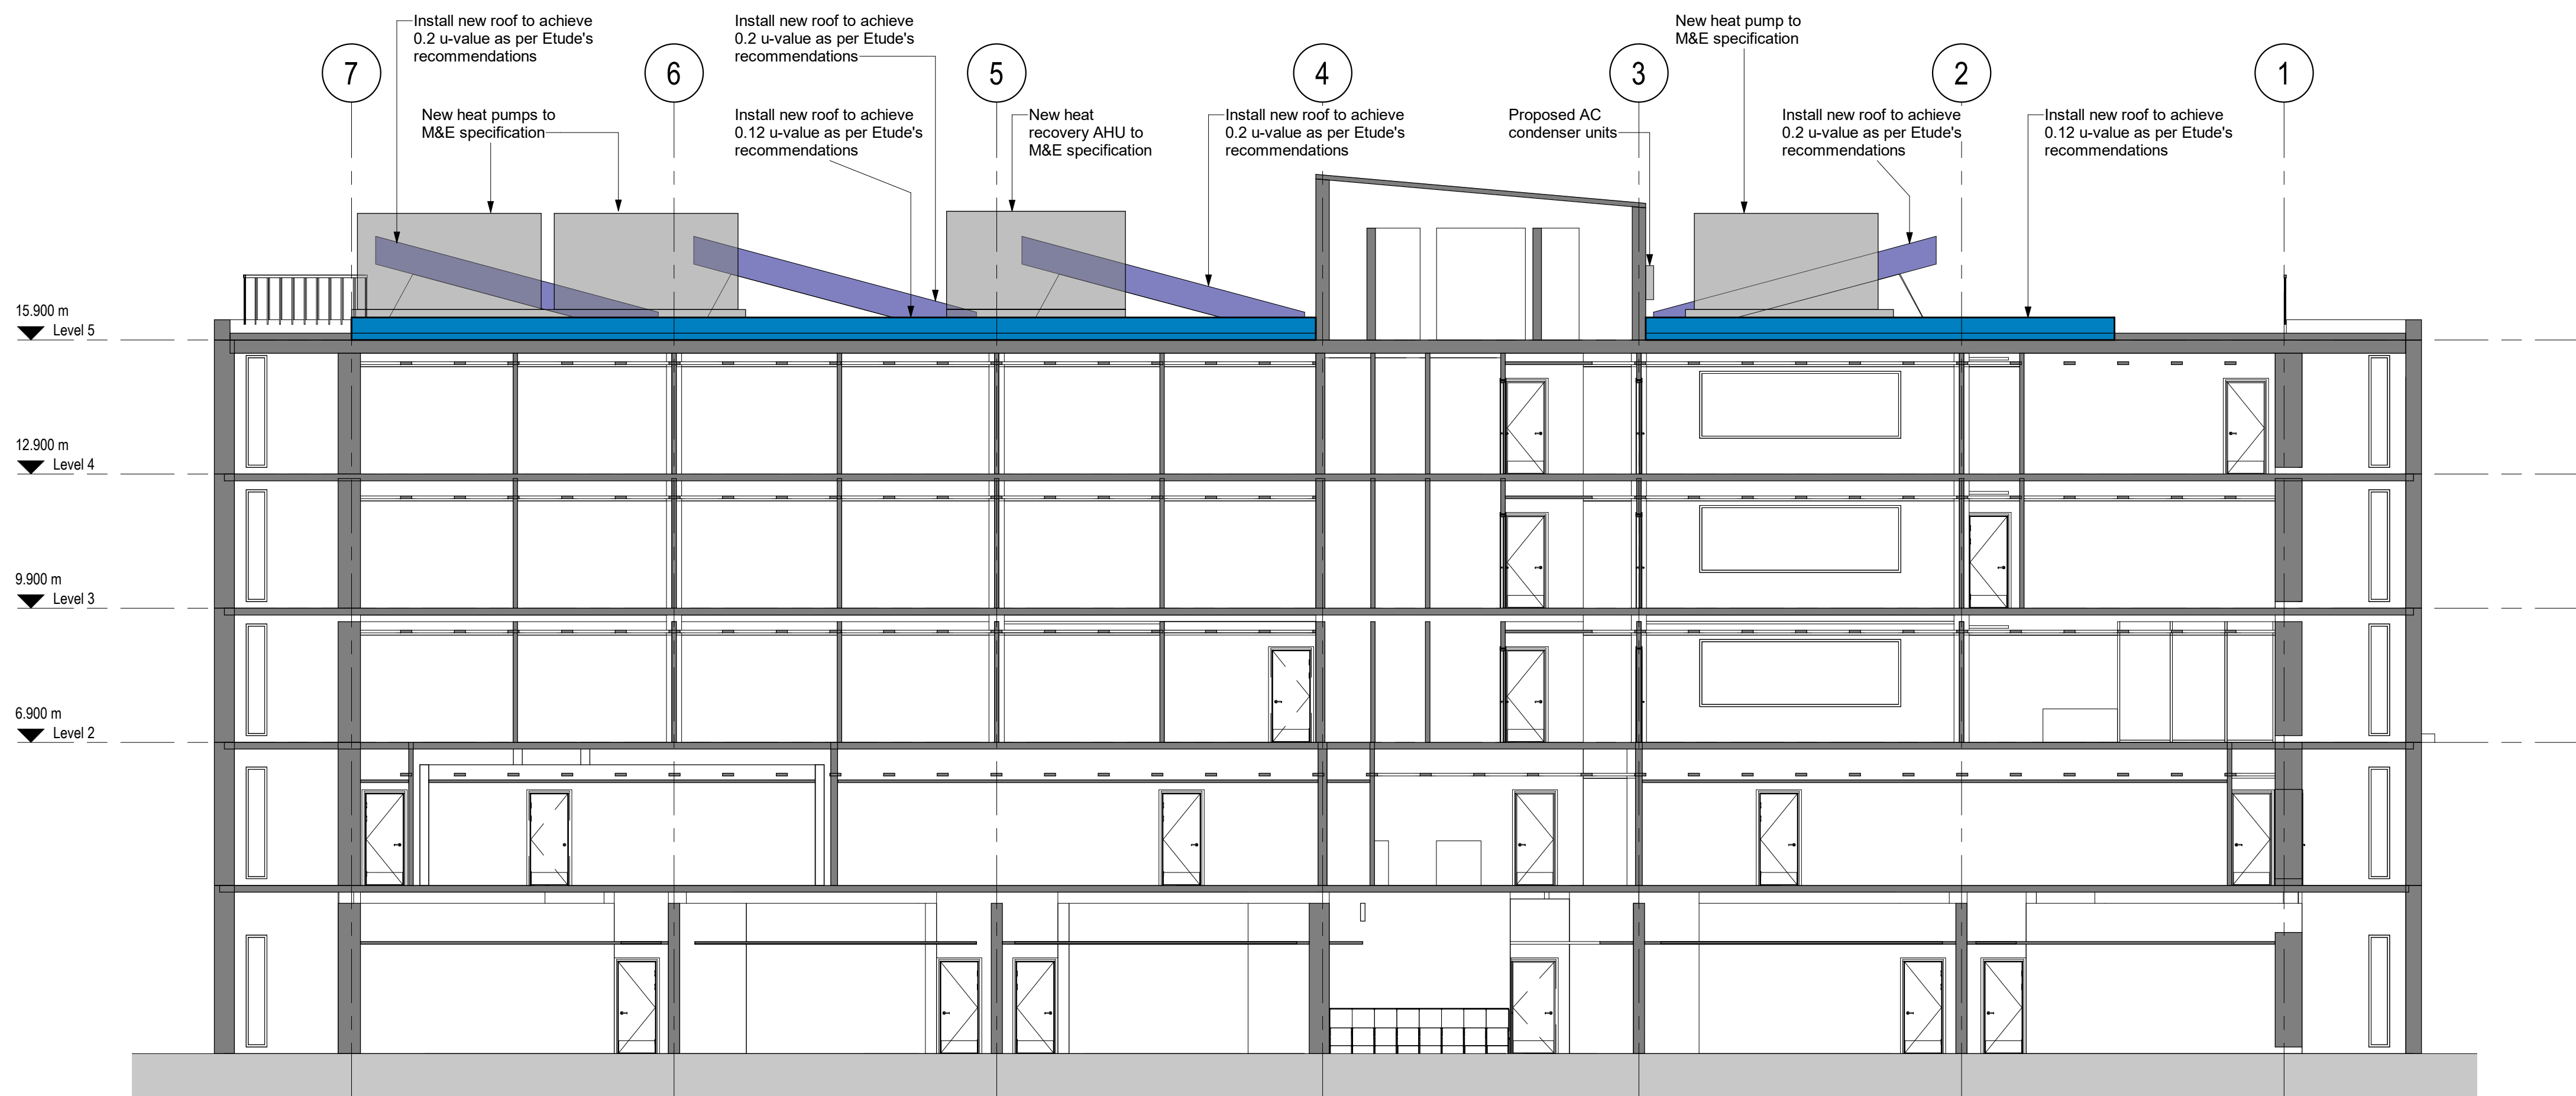

2 Proposed section
1: 100 @ A1

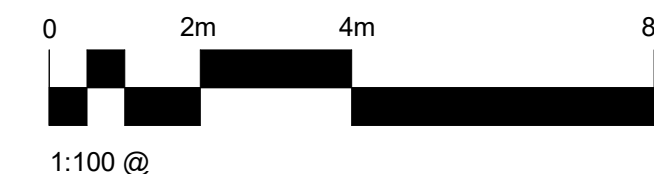

P03	M&E roof equipment updated as per M&E requirements	22.11.22	KL	OC
P02	Additional notes for roof to rooflights added	23.09.22	KL	OC
P01	Stage 3 - NZC Stage 1	12.09.22	KL	OC
Revision	Description	Date	Drawn	Checked

Halliday Meecham Architects Limited

111 Piccadilly Manchester M1 2HY
+44 (0)161 661 5566

4 Devonshire Street London W1W 5DT
+44 (0)203 440 5175

hma@hallidaymeecham.com
www.hallidaymeecham.com



Client:	University of Manchester
Project:	MBS East Refurbishment
Phase/ Location:	MBS East Teaching Rooms
Drawing:	Existing and proposed sections - roof works

Scale @ A1	Scale @ A3	Date:	Drawn:	Checked:	Job No.	Drawing No.	Revision
1:100	1:200	07/09/22	KL	OC	5461	00210	P03
Drawing Ref.	5461-HMA-MBS-ZZ-DR-A-00210						