


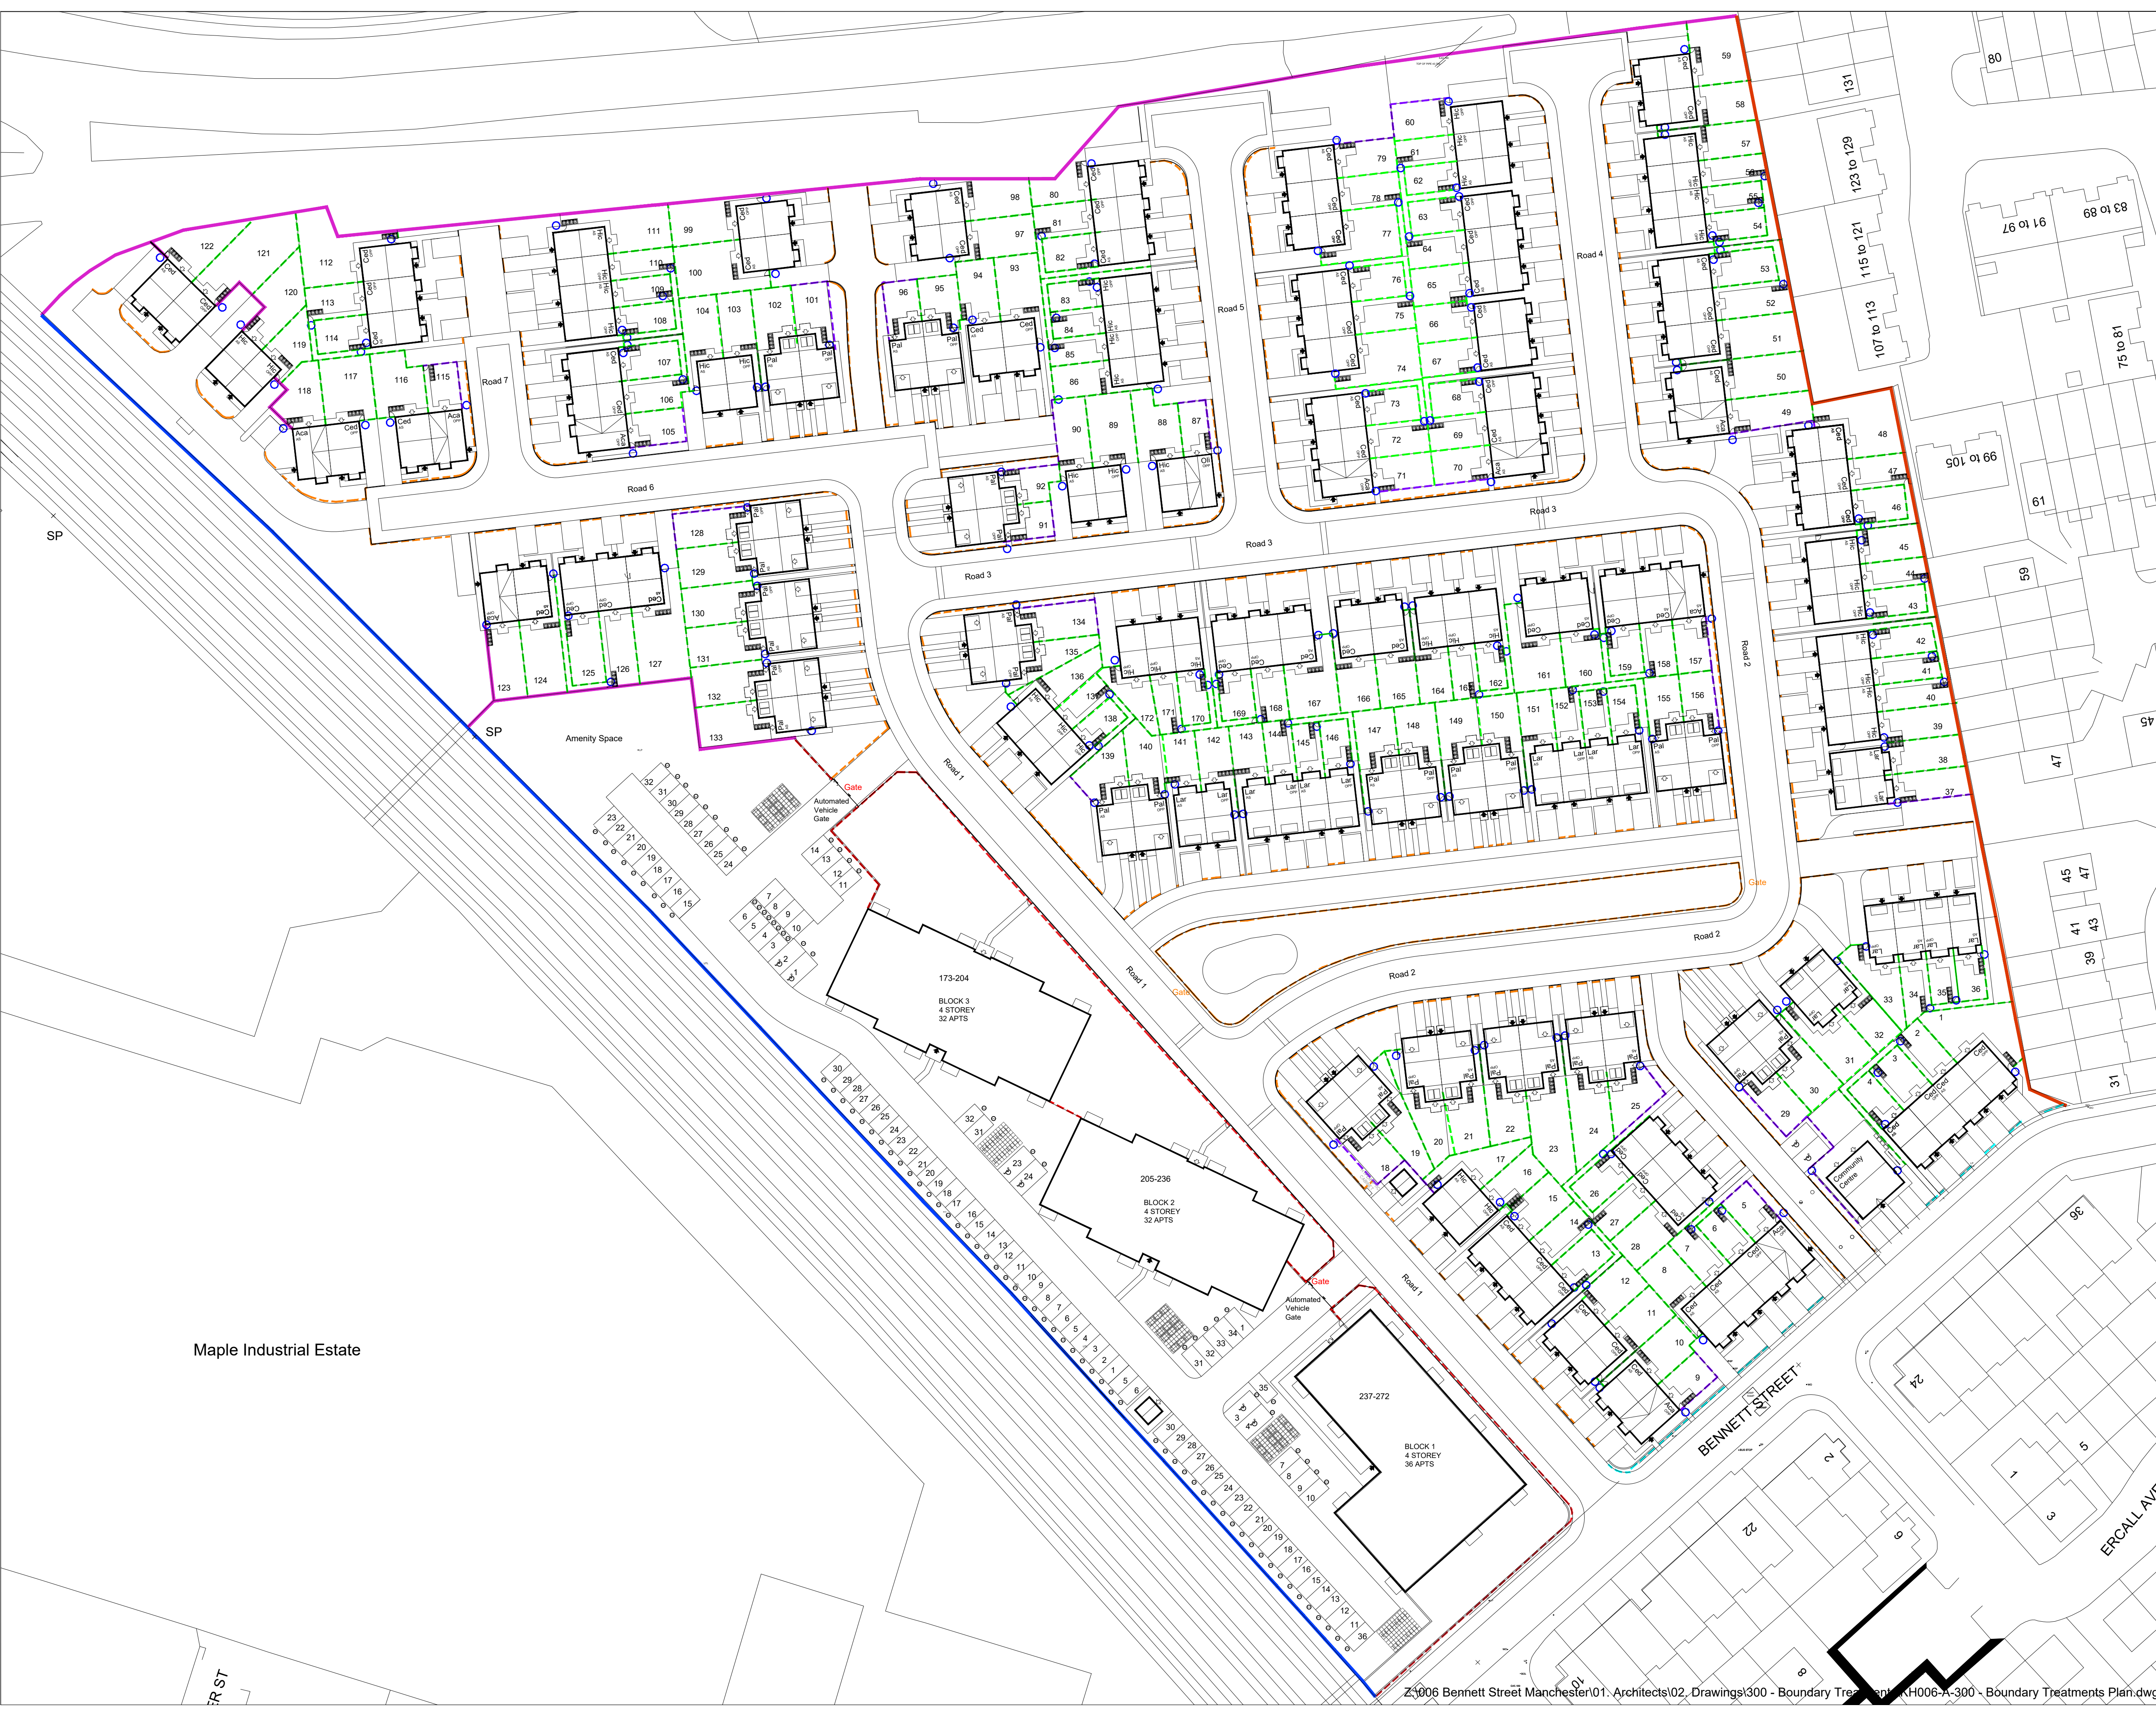

Legend

- Existing Railway Arches to be cleaned and voids fenced-off
- 2.1m high timber close board screen fence
- Existing screen wall to be cleaned and damage repaired
- 1800mm high concrete post and timber panel fence. Refer to KD-A-513
- Special timber fence and post
- 4 course dwarf wall with railings on top, max height 900mm
- 900m High Metal Railing
- 1800mm Timber gates to be erected to rear gardens (as indicated on site layout).
- 1800mm high metal fence

J	14.12.22	Updated as per layout changes	BP
I	12.12.22	Heights self railings adjusted to match existing	RGC
H	07.12.22	Railings to every property	RGC
G	06.12.22	Amended as per planners comments	RGC
F	29.11.22	Amended as per layout changes	ATL
E	20.11.22	Minor changes following planner comments	RGC
D	20.10.22	Amended as per layout changes	ATL
C	08.08.22	1800mm Metal fence added	ATL
B	13.07.22	Community centre added	RGC
Revision	Date	Amendment	Initials

Development
BENNETT STREET

Location
MANCHESTER

Marketing Name
-

Drawing Title
BOUNDARY TREATMENTS PLAN

Job No.
KH006

Drawing No.
A-300

Revision
J

Scale @ A1
1:500

Drawn By
ATL

Date
22.06.22

Checked by
RGC

Date Checked
-

1st Floor, 103 Dalton Avenue, Birchwood Park,
Warrington WA3 6YE
T: 01925 363108 W: www.kellenhomes.com

 **KELLEN**
HOMES

Maple Industrial Estate