



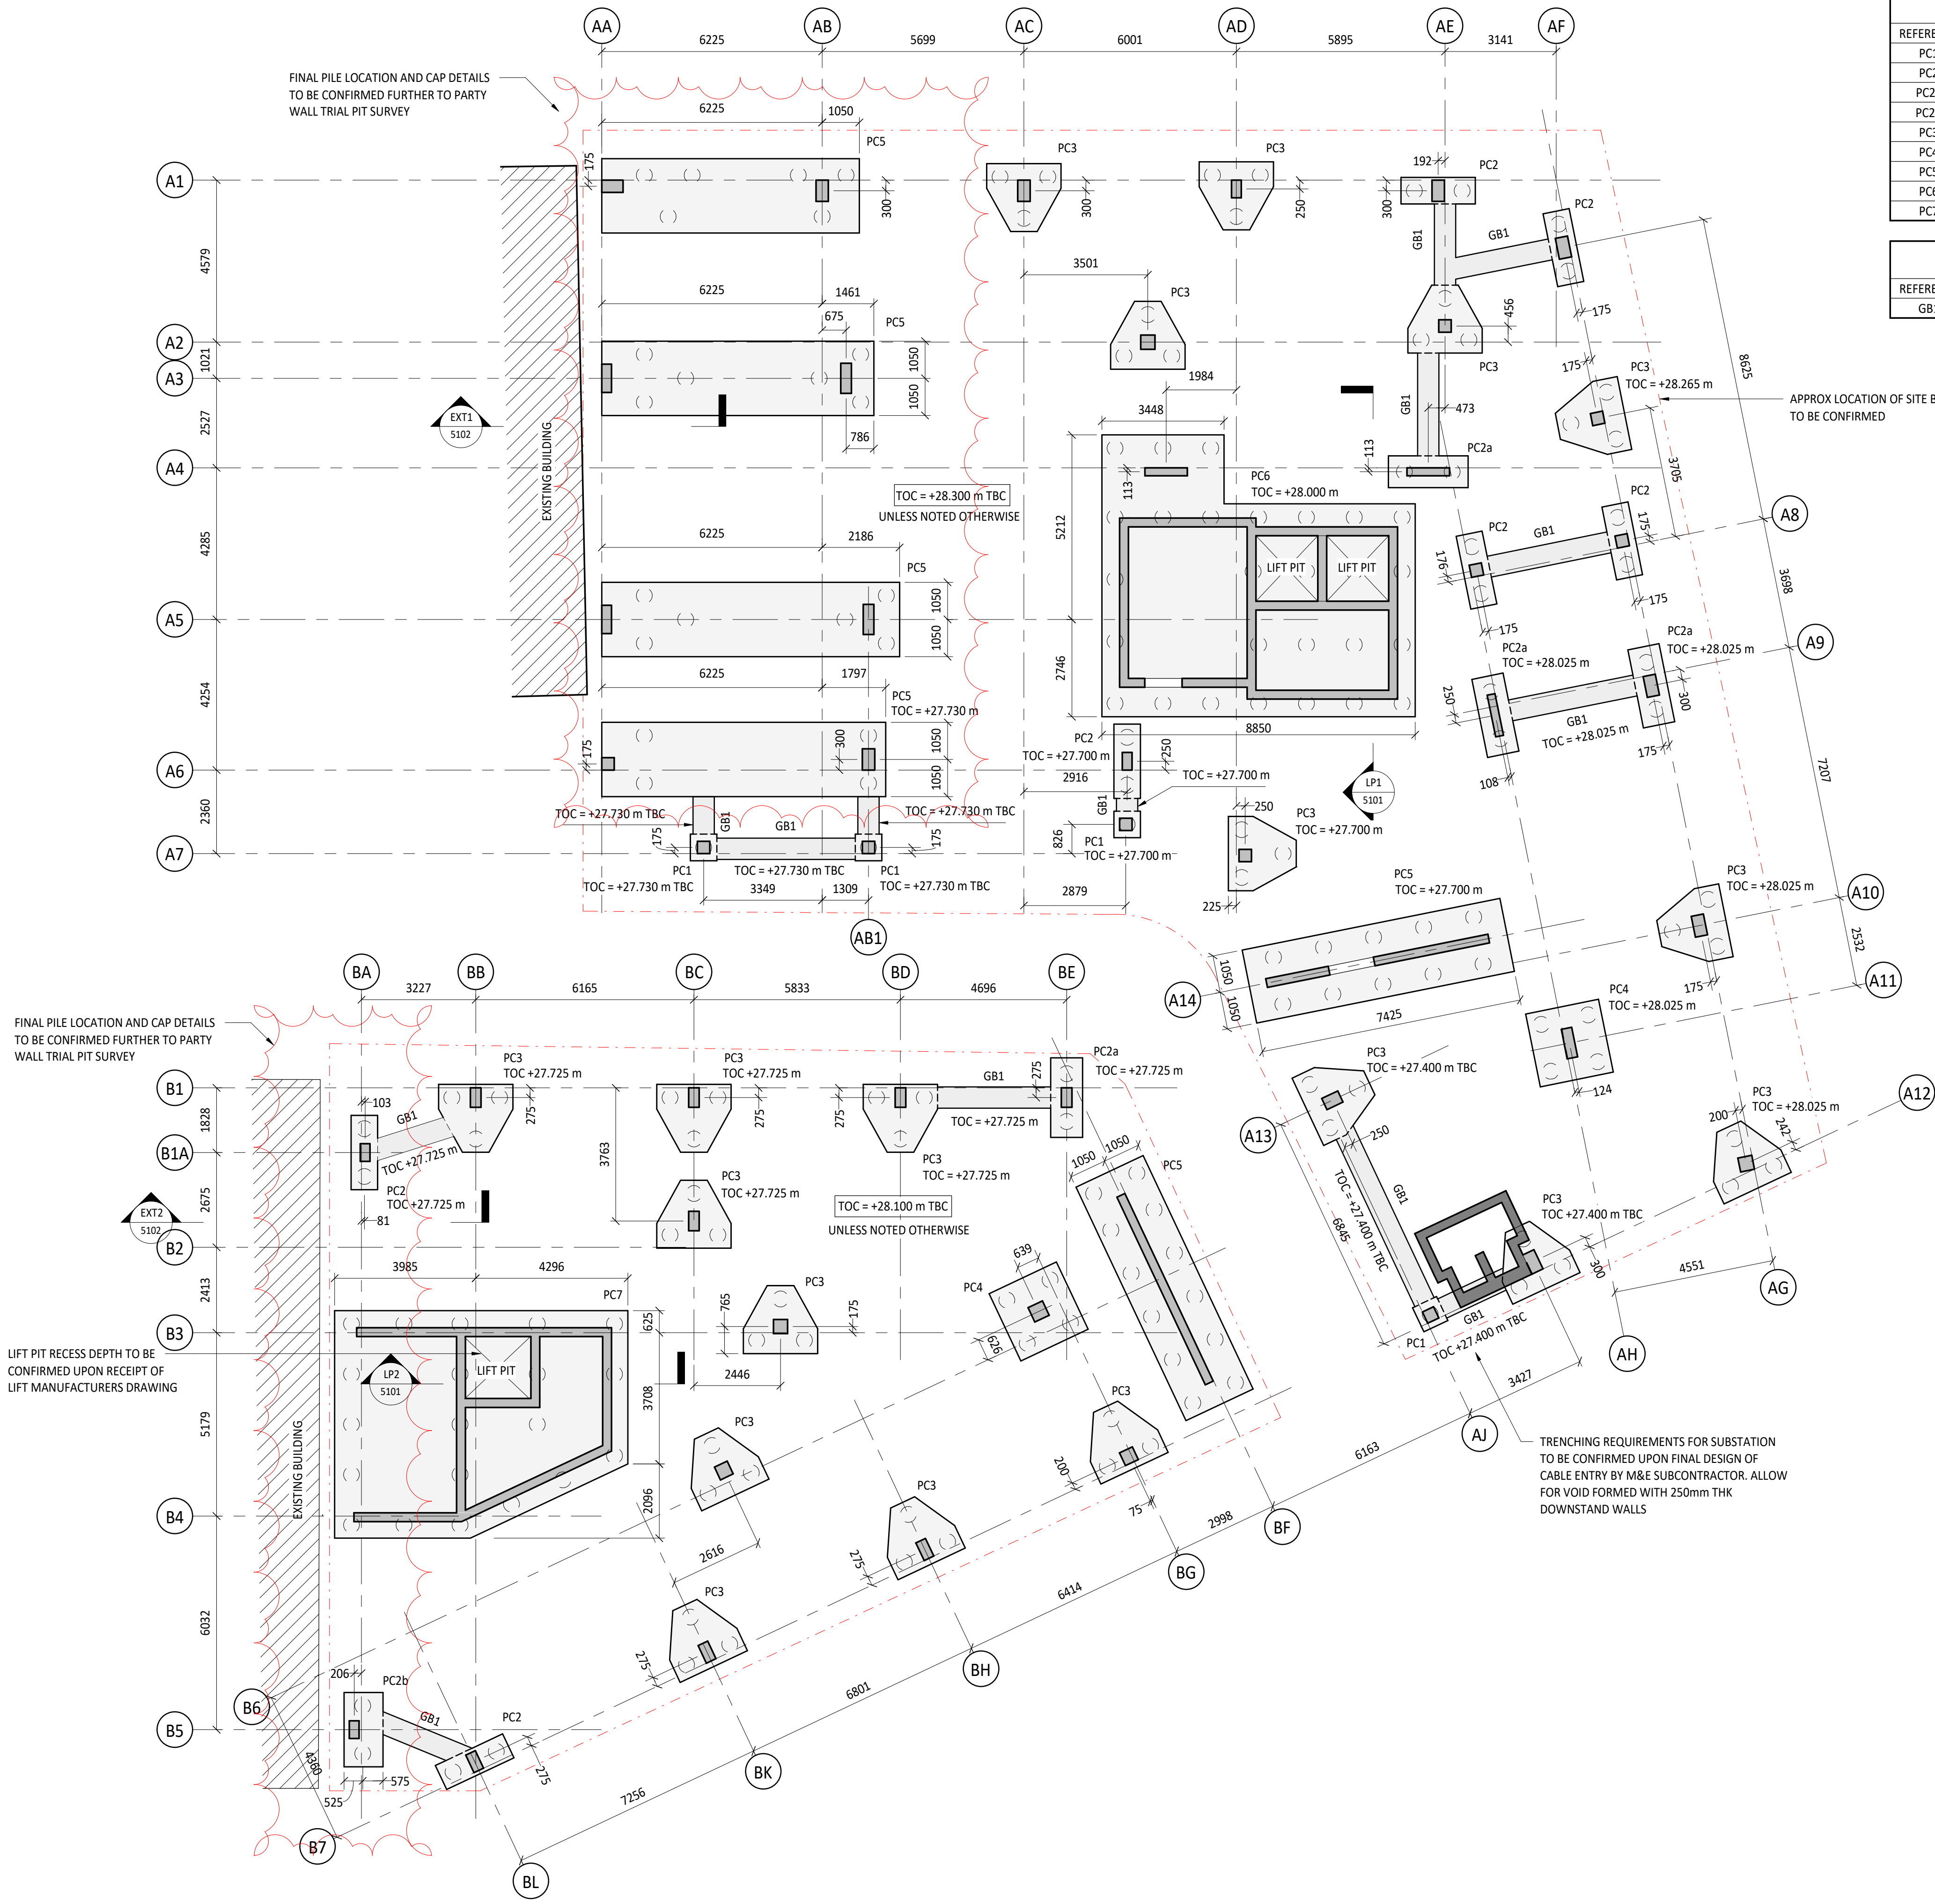

PILE CAP SCHEDULE				
REFERENCE	SIZE (mm)	COUNT	No. PILES/CAP	PILE DIAMETER (mm)
PC1	750 x 750 x 1000 DP	4	1	450
PC2	750 x 2100 x 1000 DP	7	2	450
PC2a	900 x 2250 x 1100 DP	4	2	450
PC2b	1100 x 2100 x 1100 DP	1	2	450
PC3	AS DRAWN x 1000 DP	19	3	450
PC4	2100 x 2100 x 1000 DP	2	4	450
PC5	AS DRAWN x 2100 x 1000 DP	6	VARIES	450
PC6	CORE BASE - AS DRAWN x 1250 DP	1	27	450
PC7	CORE BASE - AS DRAWN x 1250 DP	1	20	450

GROUND BEAM SCHEDULE		
REFERENCE	SIZE (mm)	TOTAL BUILDING COUNT
GB1	600 x 600 RC GROUND BEAM	14

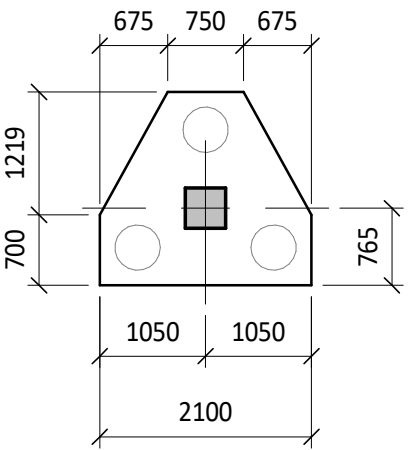

AS DRAWN PC3

NOTE:
PILES ARE GENERALLY SPECIFIED IN GROUPS OF 3 TO REDUCE REQUIREMENT FOR GROUND BEAMS OF SINGLE AND TWO PILE CAPS

NOTE:
PILE POSITIONS AGAINST EXISTING BUILDINGS ARE ASSUMED TO ME MINIMUM 1250mm OFF FACE OF EXISTING WALL. PILE AND FOUNDATION POSITIONS ARE TO BE CONFIRMED UPON COMPLETION OF SITE INVESTIGATION AND UNDERSTANDING OF ADJACENT STRUCTURES AND FEASIBLE PROXIMITY OF PROPOSED PILES

NOTE:
LEVELS TO BE CONFIRMED UPON COMPLETION OF GROUND FLOOR SLAB STRATEGY

- STANDARD NOTES
1. THIS DRAWING IS TO BE READ IN CONJUNCTION WITH ALL RELEVANT ARCHITECT'S AND ENGINEER'S DRAWINGS AND THE SPECIFICATIONS.
 2. THIS DRAWING SHOULD NOT BE CALED.
 3. ALL DIMENSIONS ARE TO BE VERIFIED BY THE CONTRACTOR ON SITE.
 4. ALL DISCREPANCIES SHOULD BE REPORTED TO C.E. PRIOR TO THE COMMENCEMENT OF WORKS.

© CIVIC ENGINEERS LIMITED

KEY



NOTES

1. REFER TO CIVIC ENGINEERS GENERAL NOTES DRAWING NUMBER 756-02-CIV-XX-GN-DR-S-00001, FOR ALL STEELWORK, PRECAST, CONCRETE AND GENERAL NOTES.

CDM LEGEND

- XXXXXXXX
- XXXXXXXX
- XXXXXXXX

18.11.22	P04	UPDATED IN LINE WITH COMMENTS	JS	DP
21.10.22	P03	WORK IN PROGRESS	JS	DP
16.09.22	P02	ISSUED FOR INFORMATION	JS	DP
04.07.22	P01	RIBA STAGE 3 ISSUE	JS	DP
Date	Rev	Description	Drawn	Chkd



MANCHESTER Carver's Warehouse, 77 Dale St, Manchester, M1 2HG. Tel: 0161 228 6757
LONDON Reeds Wharf, 33 Mill Street, London SE1 2AX. Tel: 020 7253 2977
LEEDS Tower Works, Unit 02-01, Gable Rd, Leeds, LS11 5QB. Tel: 0113 2025 130
GLASGOW Gresham Chambers, 45 West Nile St, Glasgow, G3 7PT. Tel: 0143 370 1820

www.civicingengineers.com

Project
ONE VICTORIA, GREAT DUCIE STREET

Title
FOUNDATION G.A

INFORMATION					
Project Number	Scale @ A1	Date Created	Drawn	Checked	Suitability
756-02	1:100	JUN 22	JS	DP	
Drawing Number					Revision
756-02-CIV-XX-F1-DR-S-5002					P04