




Proposed Rear Elevation 1:50 @ A1



Proposed Front Elevation 1:50 @ A1




LOCATION PLAN 1:1250 @ A1

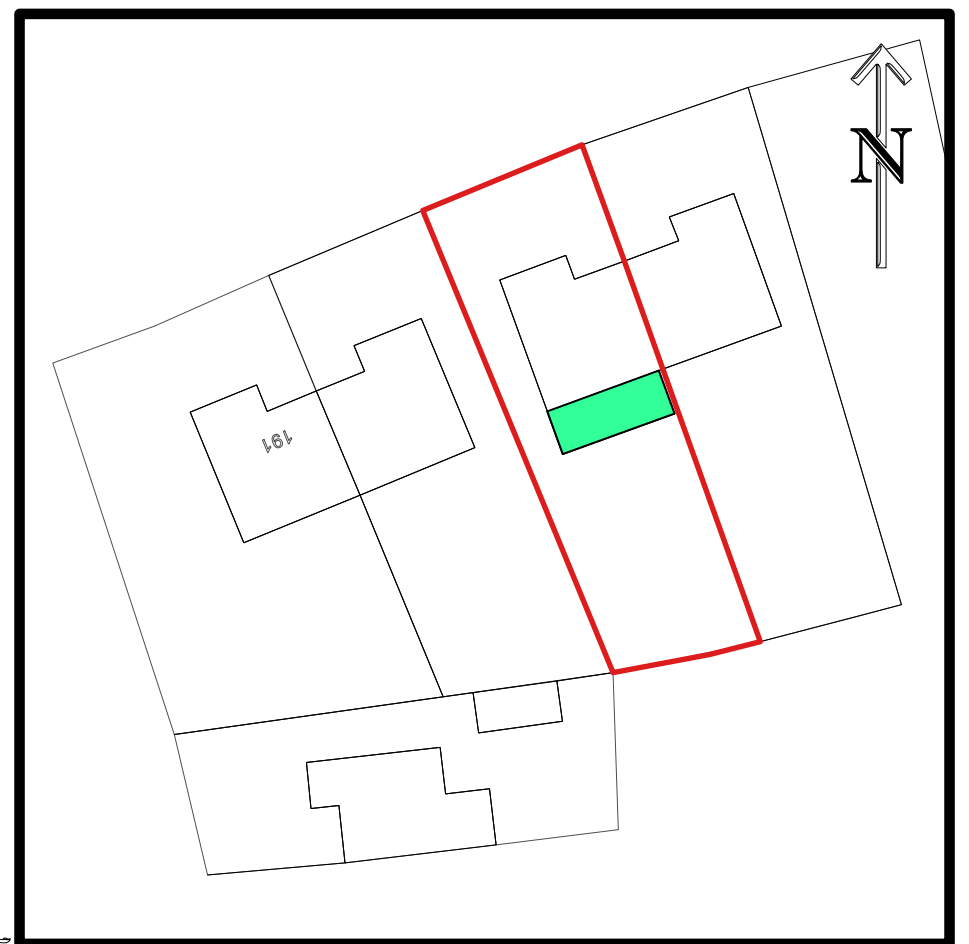

SITE PLAN 1:1250 @ A1




Existing Rear Elevation

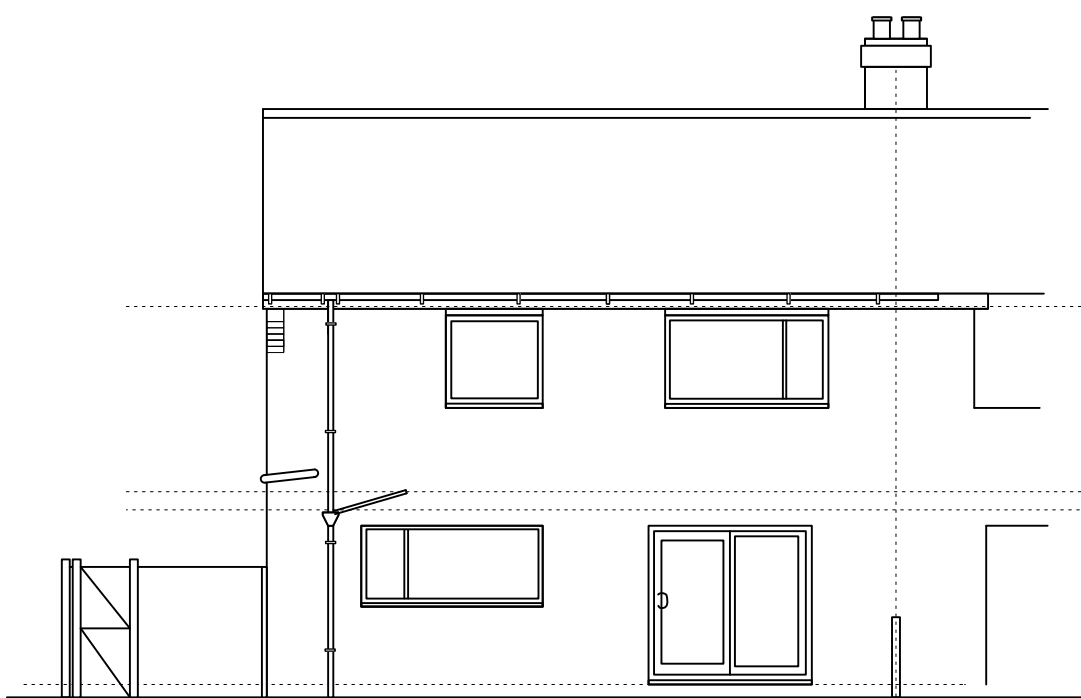


Existing Rear Elevation 1:100 @ A1




Existing Front Elevation 1:100 @ A1

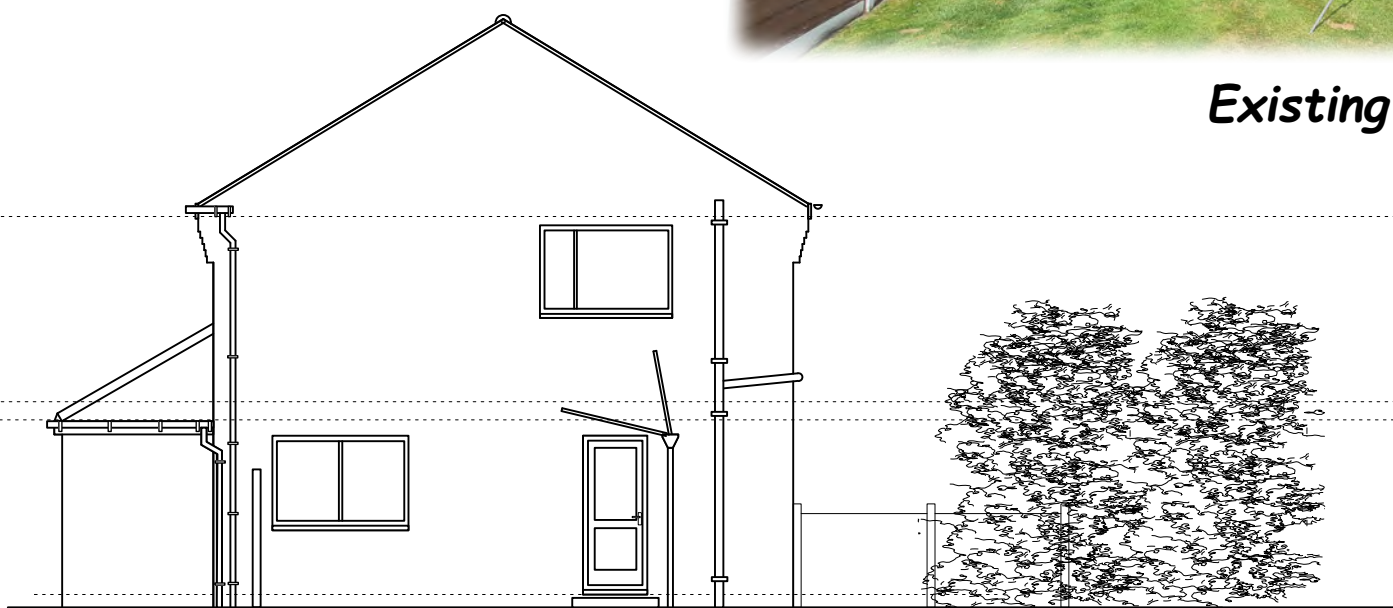


Existing Side (west) Elevation 1:100 @ A1

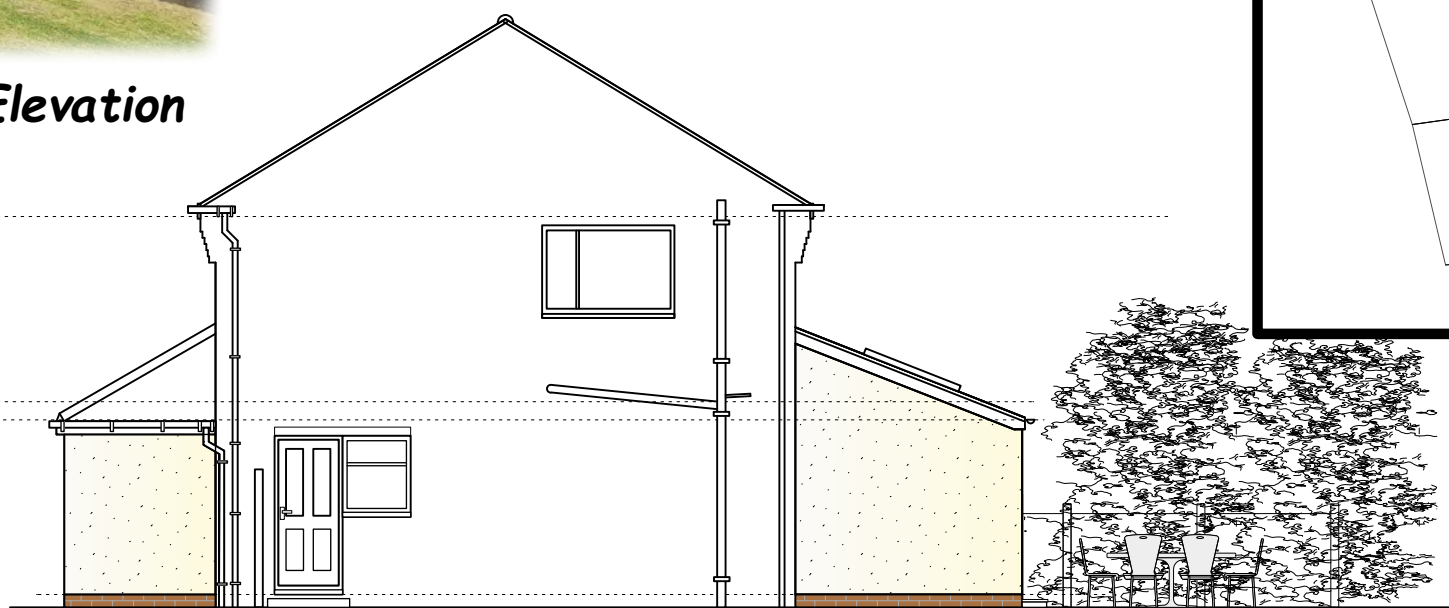


Proposed Side (west) Elevation 1:100 @ A1

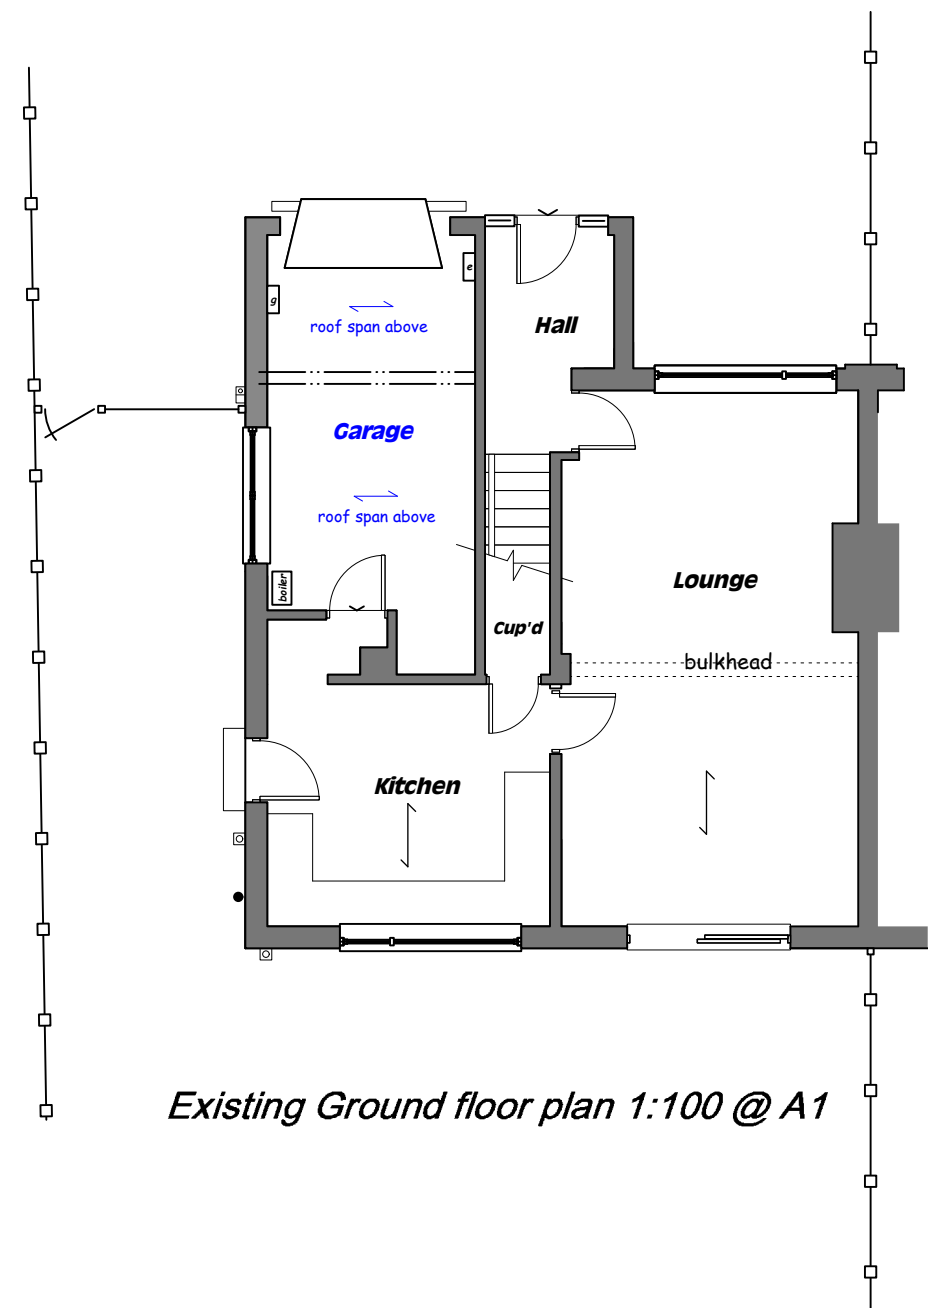


Existing Ground floor plan 1:100 @ A1

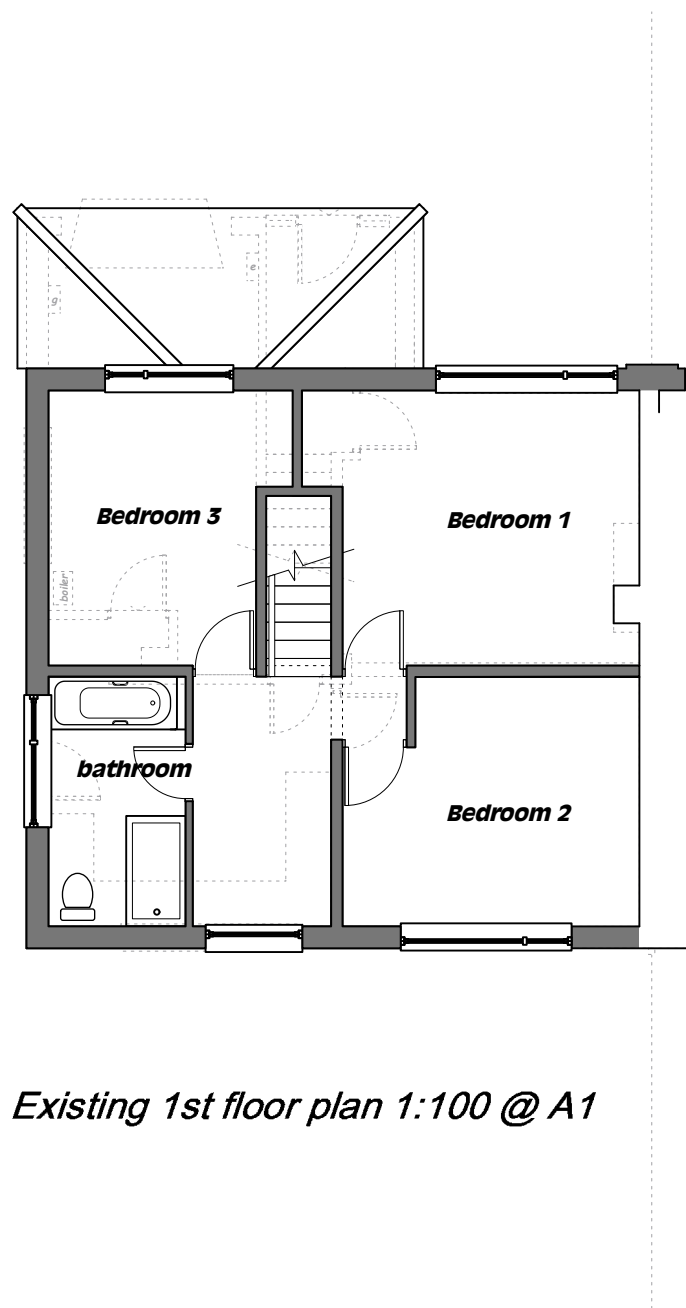

Existing 1st floor plan 1:100 @ A1

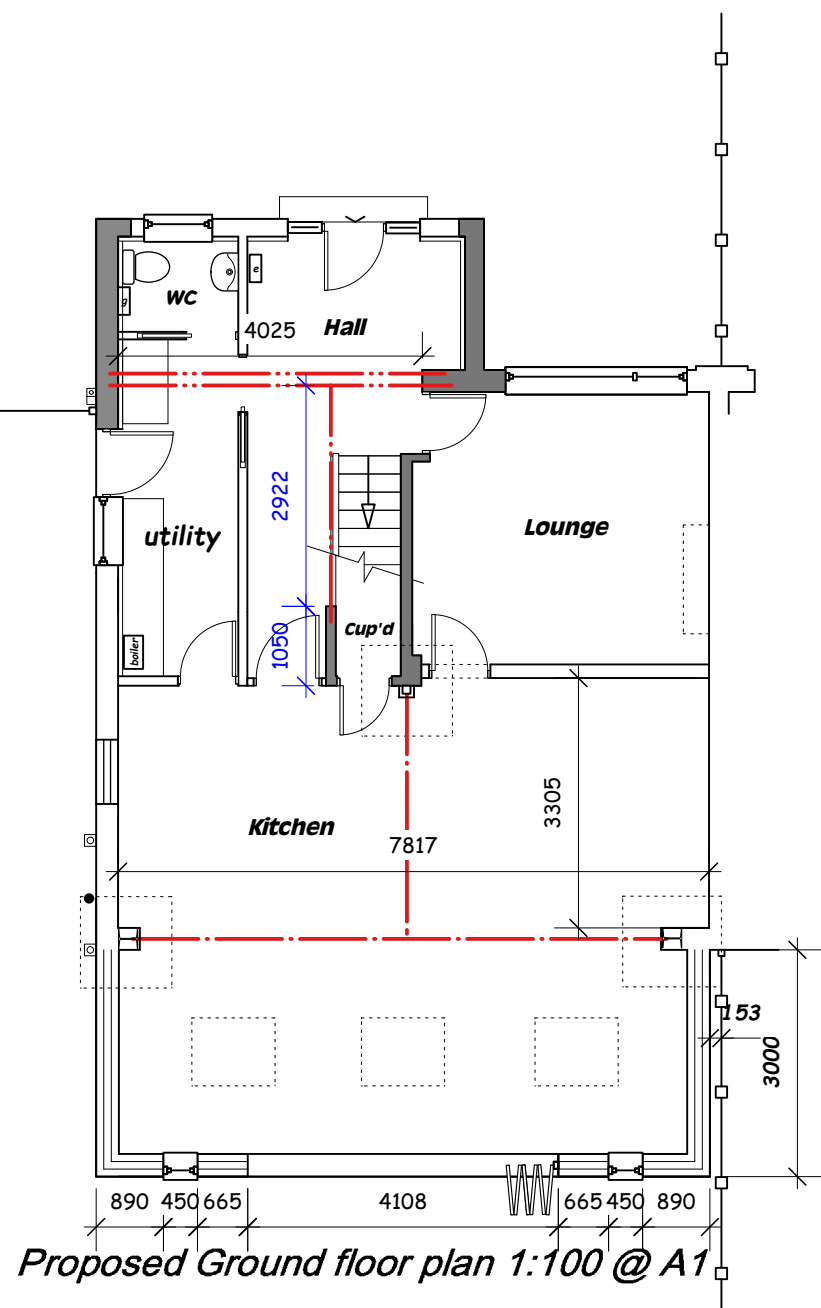


Proposed Ground floor plan 1:100 @ A1

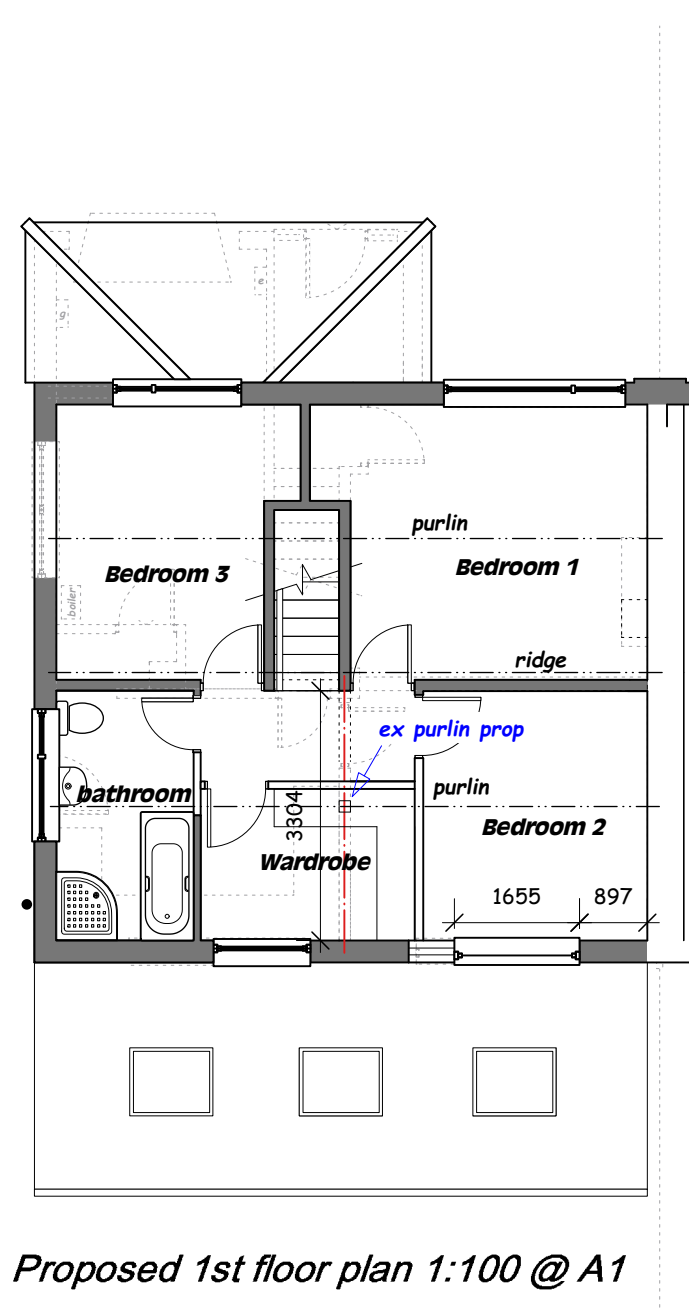

Proposed 1st floor plan 1:100 @ A1



Existing Front Elevation

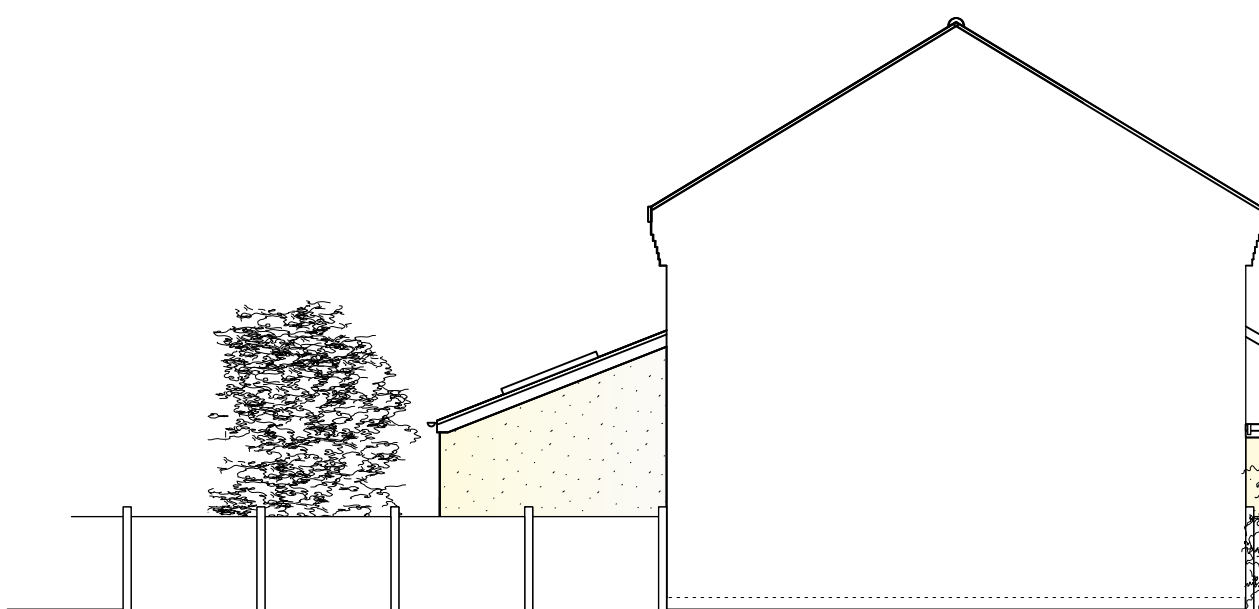

Proposed Side (east - from No 185) Elevation 1:100 @ A1



82 Garthland Road - Hazel Grove
Stockport - Cheshire - SK9 3HQ
t. 01625 441 567
e. info@vanderbyl.co.uk

Project
187 Wythenshawe Road
M23 OAD - Proposed single storey
rear extension & garage conversion

Title
Existing & Proposed plans
and elevations

Drawn
IAW

Scale
1:1250, 1:500, 1:100, 1:50 @ A1

Date
Sept 2022

Drawing
Number
187WR/001a