


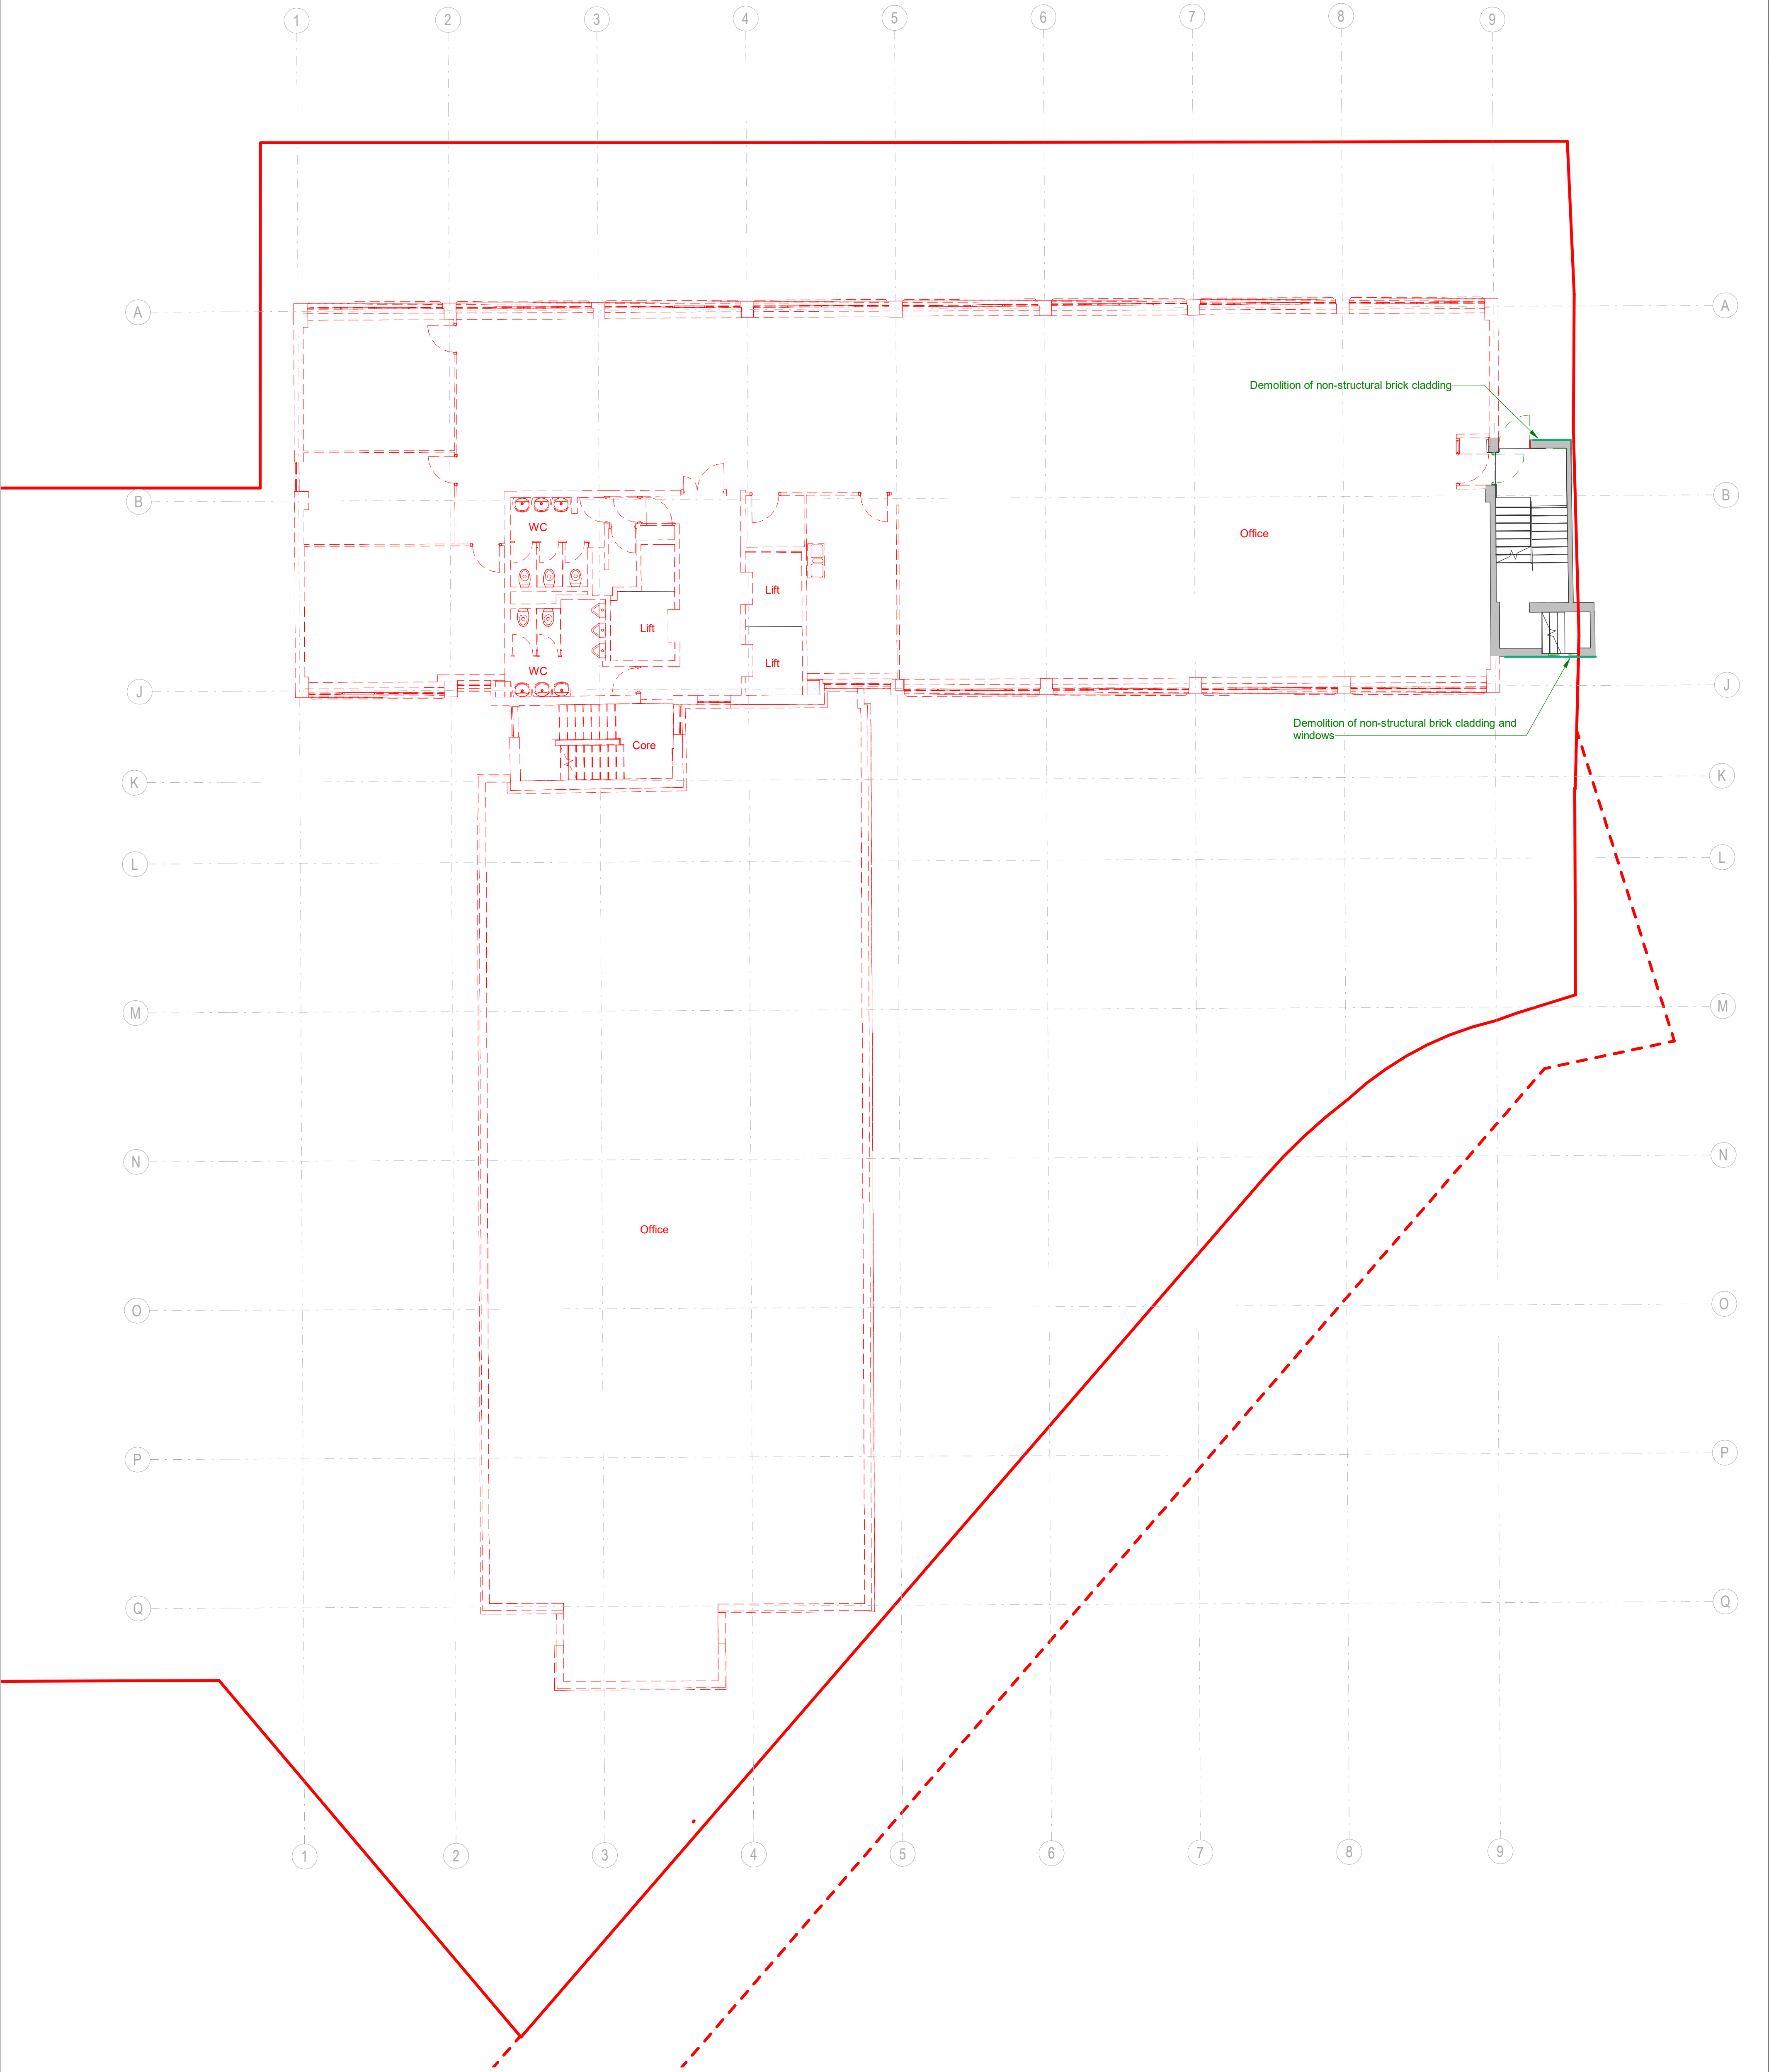

**Keyplan**

**North**

**Notes:**  
Do not scale off this document/drawing/model for any purposes other than those required in connection with the application for planning consent for the project.  
This document/drawing/model is prepared for the sole use of EPR Architects' employer and the benefit of the employer's permitted licensees. No liability to any other persons is accepted by EPR Architects.  
EPR Architects accepts no liability for any use of this document/drawing/model by parties other than the party for whom it was prepared or for purposes other than those for which it was prepared.  
Copyright in the design contained in this document/drawing/model remains vested in EPR Architects.

**Key:**  
— Existing to be demolished  
- - - Existing to be demolished at later stage by main contractor  
▨ Cardinal House  
▨ Existing building retained  
▨ Alberton House Planning Application Boundary  
- - - Extent of highway works to be delivered via s276 in association with this development

| No. | Revision      | Date     | Initial | Chk'd |
|-----|---------------|----------|---------|-------|
| P03 | Town Planning | 27.06.22 | DH      | DNB   |
| P02 | Town Planning | 24.06.22 | DH      | DNB   |
| P01 | Town Planning | 17.06.22 | WW      | DNB   |

**EPR Architects**  
30 Millbank, London SW1P 4DU  
+44(0)20 79327600  
www.epr.co.uk

**Alberton House**  
St Mary's Parsonage, Manchester  
Fourth Floor

**Demolition Plan**  
Scale @A1 1:100  
Status Planning  
Sustainability Revision S2 - P03

| Project Code                            | Originator | Zone | Level | Type | Role | Class | Number |
|-----------------------------------------|------------|------|-------|------|------|-------|--------|
| ALBH - EPR - ZZ - 04 - TP - A - 02-0225 |            |      |       |      |      |       |        |