


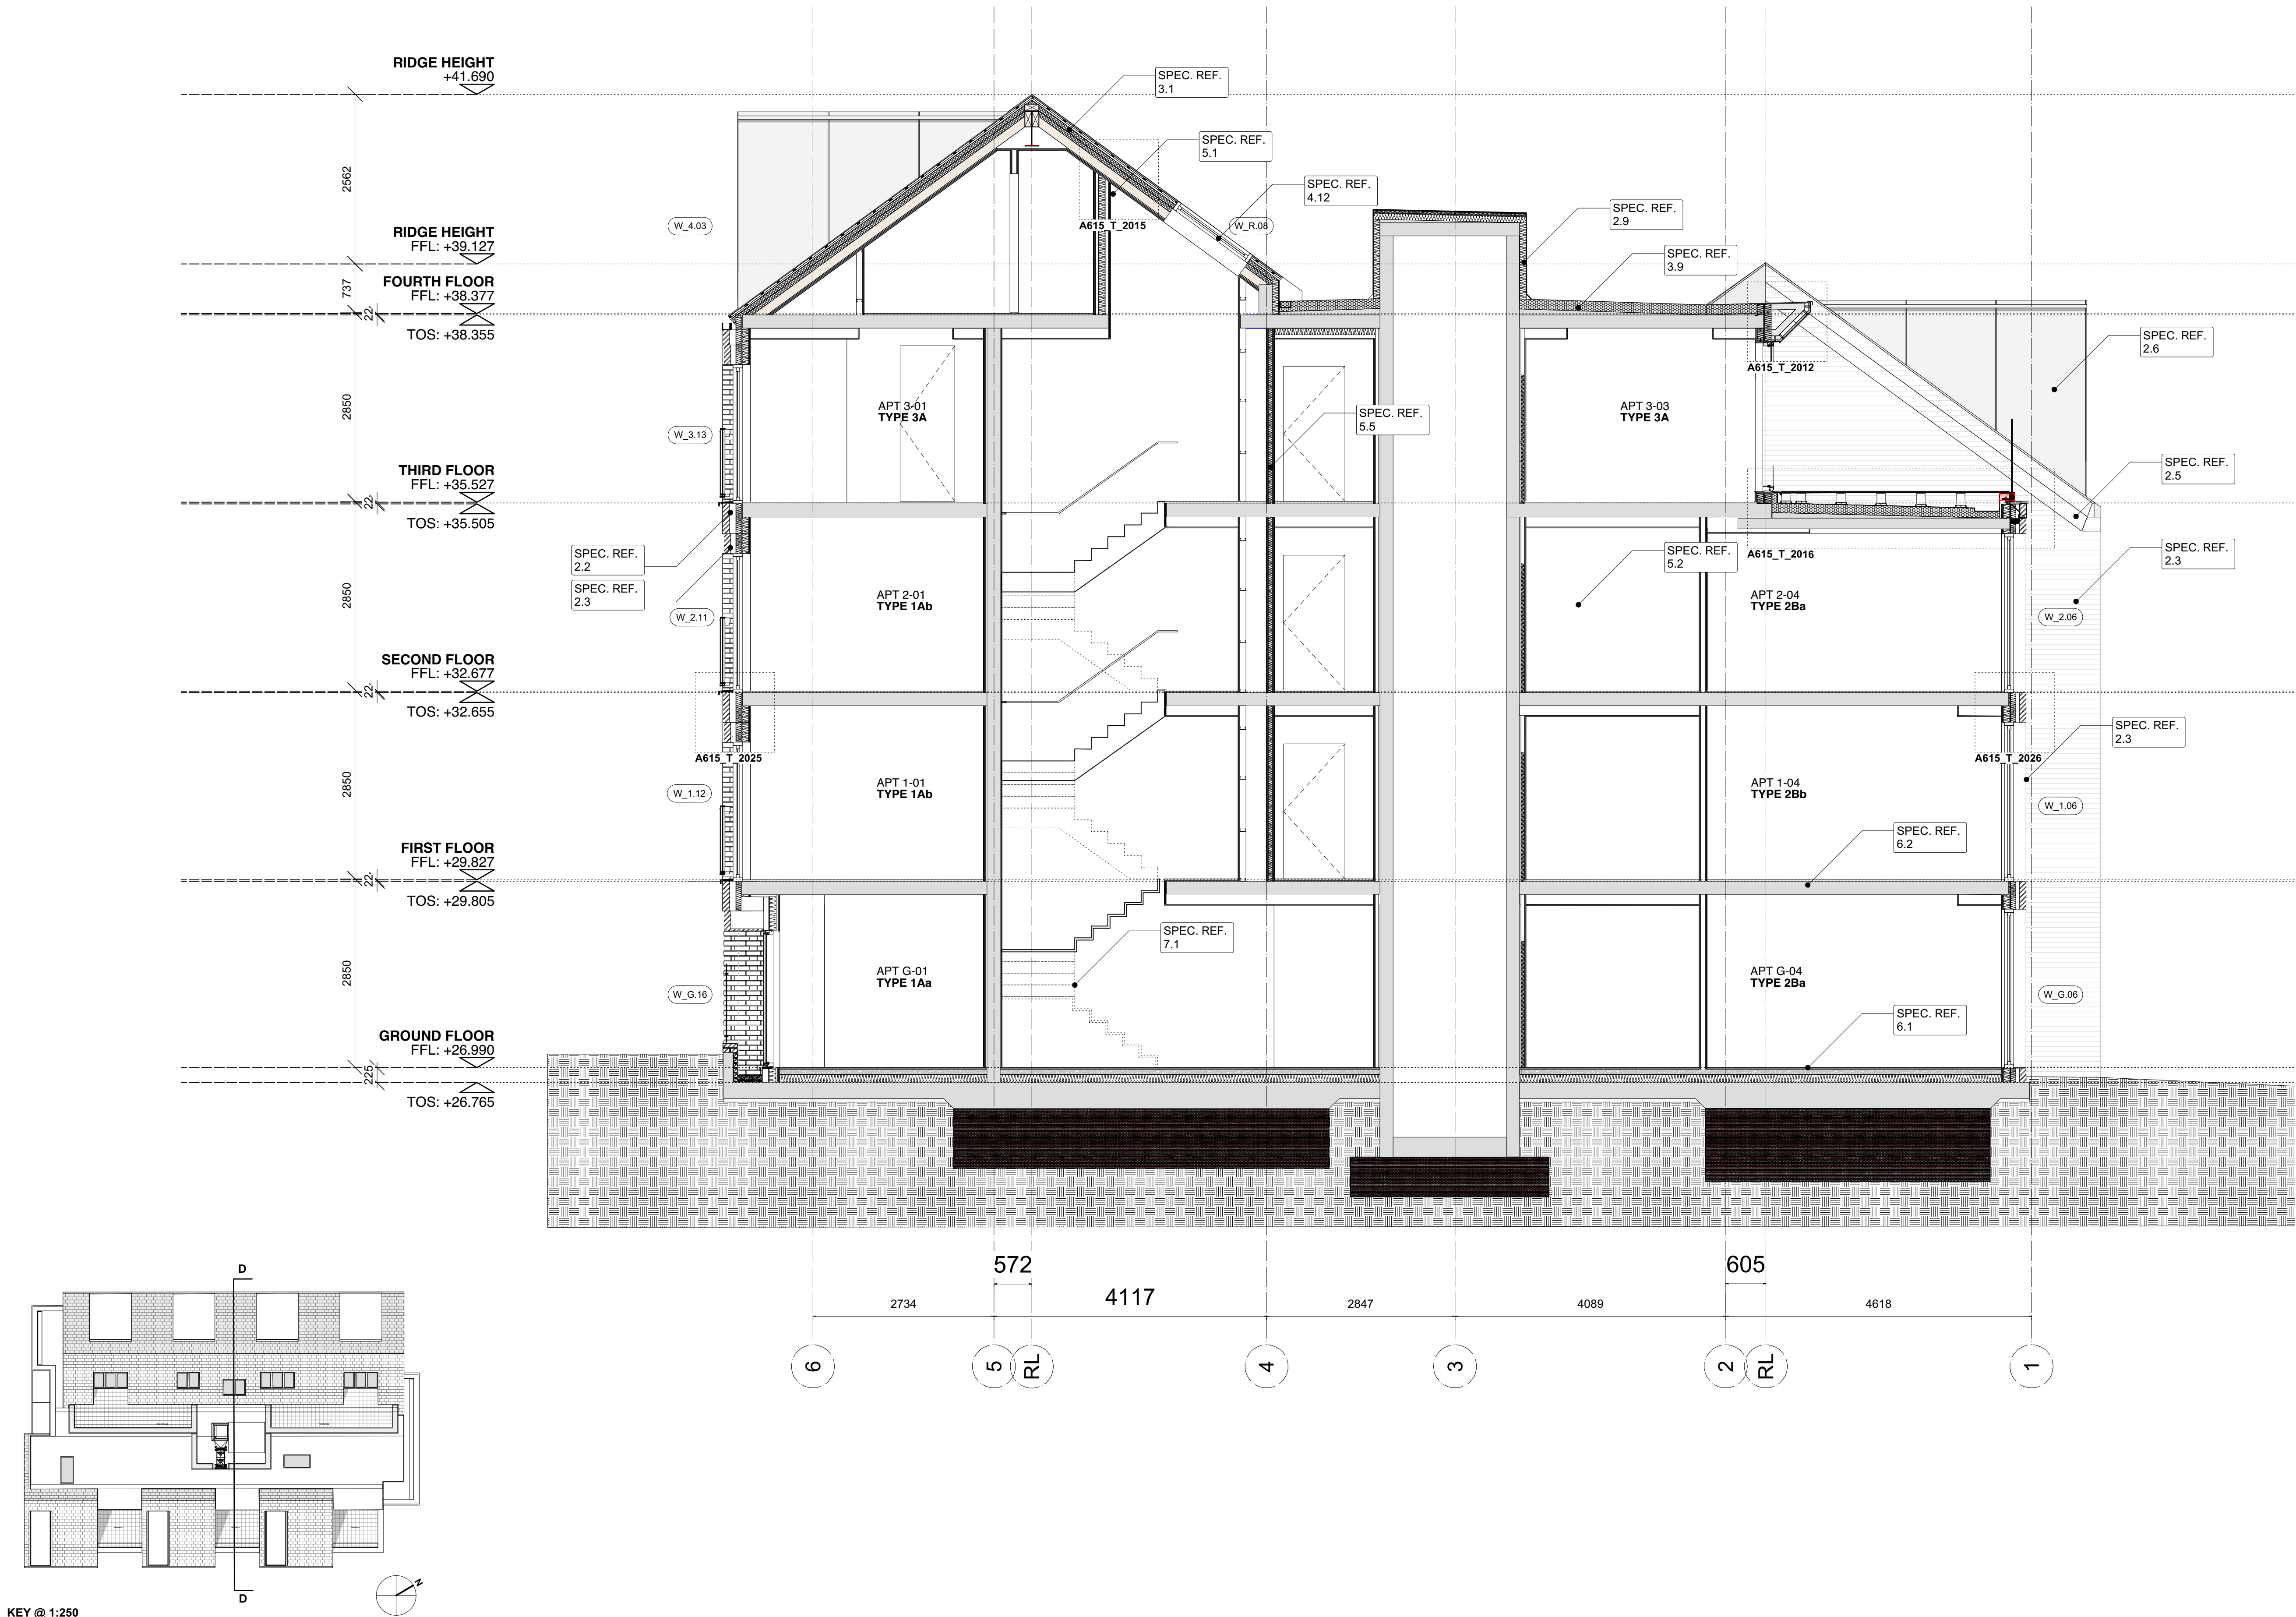

TO BE READ IN CONJUNCTION WITH OUTLINE SPECIFICATION

DO NOT SCALE FROM DRAWING, WORK TO FIGURED DIMENSIONS ONLY. ALL DIMENSIONS TO BE CHECKED BY CONTRACTOR/FABRICATOR PRIOR TO CONSTRUCTION. REPORT ALL DISCREPANCIES TO THE ARCHITECT.

ANY EXISTING DIMENSIONS NOTED ON THE DRAWING ARE TO BE CHECKED BY THE CONTRACTOR PRIOR TO COMMENCEMENT OF THE WORKS.

FOUNDATIONS AND STEELWORK POSITIONS INDICATIVE & SUBJECT TO FINAL CO-ORDINATION WITH STRUCTURAL ENGINEER.

FOR CEILING HEIGHTS REFER TO ARCHITECT'S DRAWINGS A615_C_130-134.

IMPORTANT NOTES:

REVISION	DATE	DESCRIPTION
C	24 JUN 22	FFL LEVELS AMENDED
B	20 JAN 22	ISSUED FOR CONSTRUCTION
A	20 DEC 21	ADO ADDED OVER STAIR
-	24 NOV 21	ISSUED FOR TENDER

CLIENT: PRESTBURY ESTATES
PROJECT: SLATE WHARF
ADDRESS: SLATE WHARF, MANCHESTER, M15 4ST
DRAWING TITLE: PROPOSED SECTION DD
SCALE: 1:50@A1
DATE: JULY 2021
DRAWING NO: A615_C_403C

OLLIER SMURTHWAITE ARCHITECTS

40 King Street, Manchester, M2 6BA
T 0161 883 0838
F 0161 883 0839
E mail@olliersmurthwaite.com