



NOTE: Geometry and diemnsions for tower roof estimated based on historical photos. Site measure to be undertaken to determine struture of roof once towere rebuild is complete.

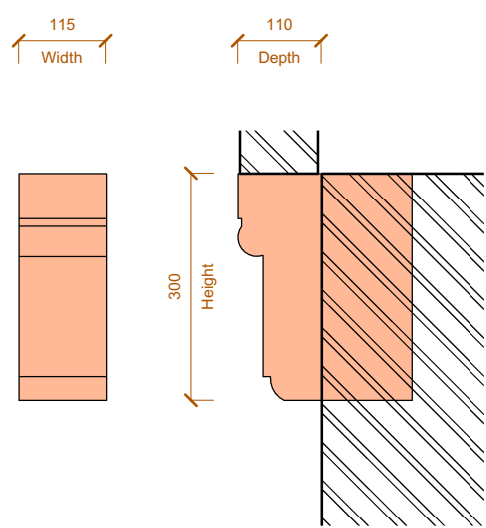

A Proposed Corbel Profile
1 : 10

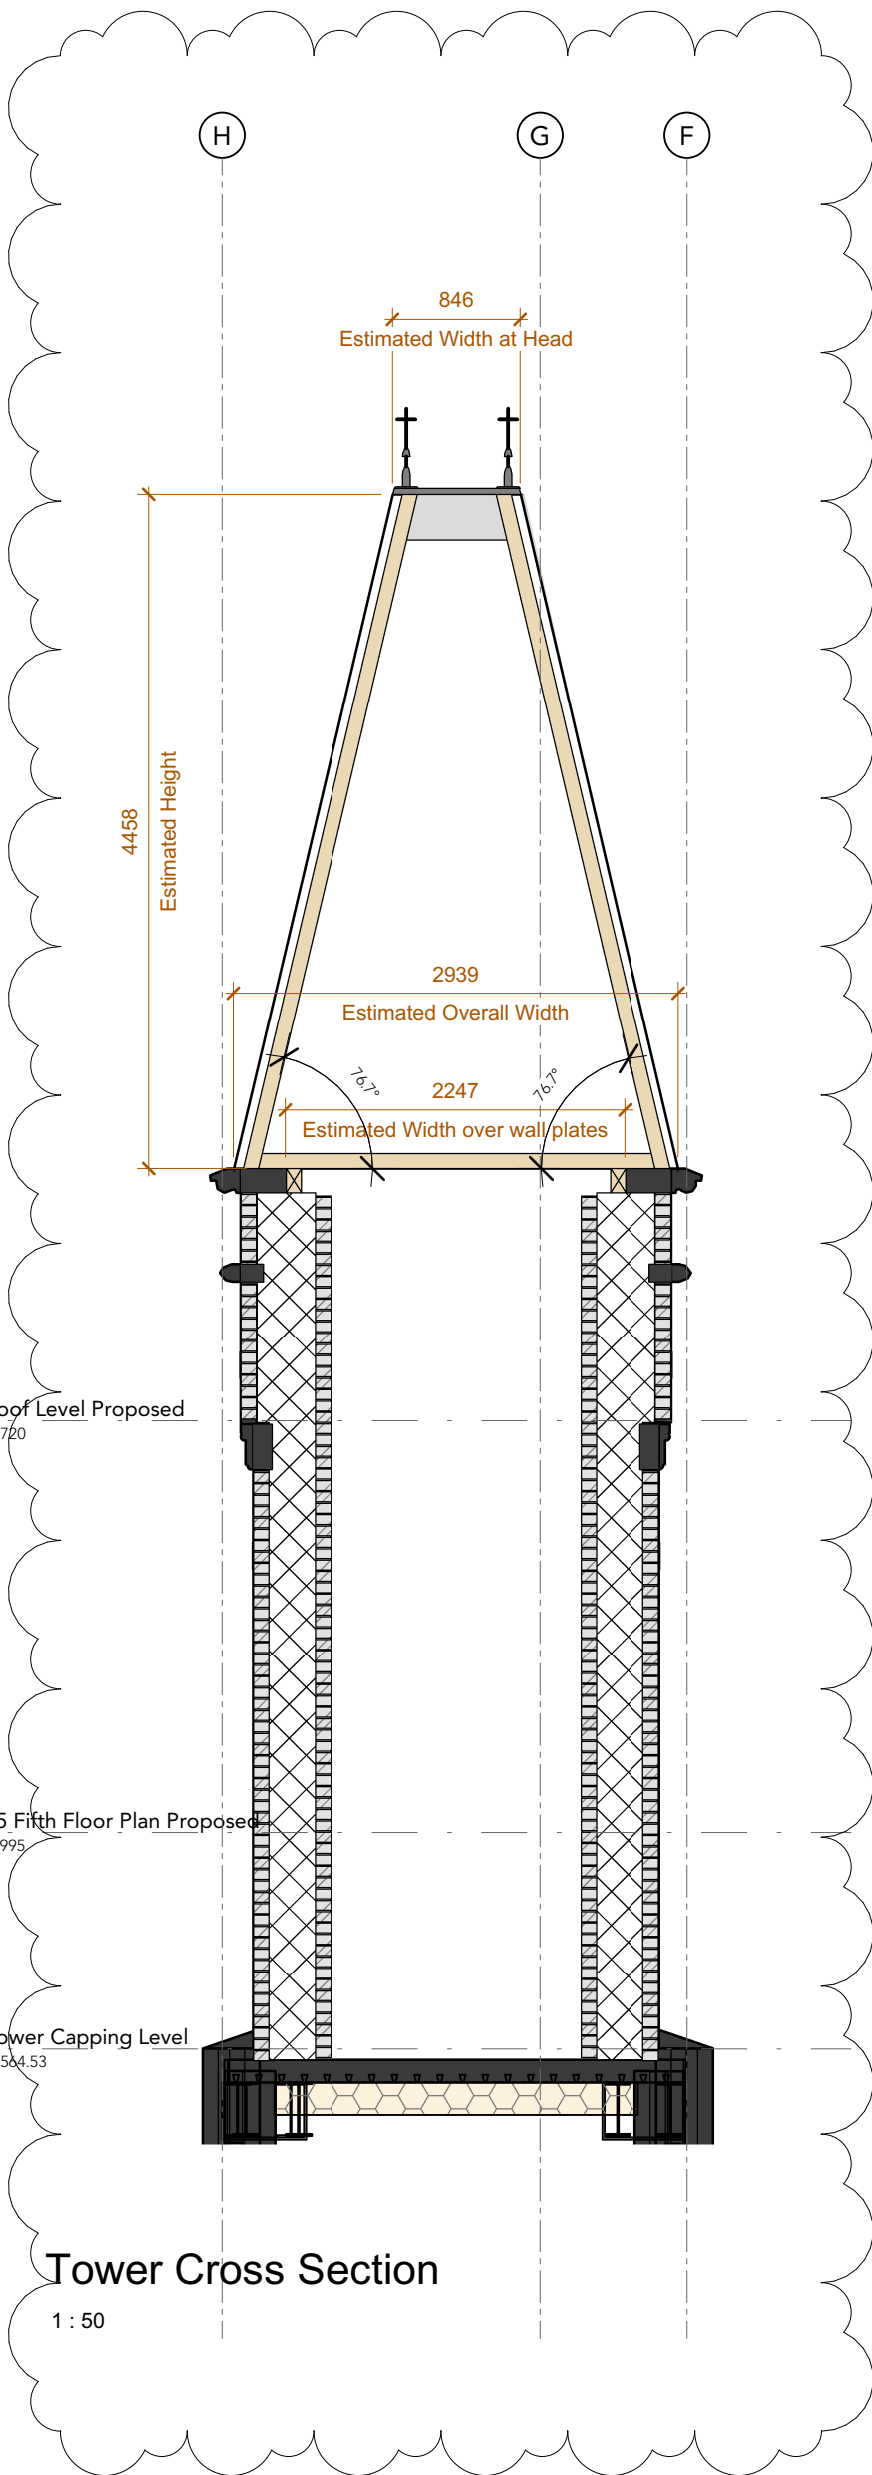

Tower Cross Section
1 : 50

C3	03.11.2022	PN	Additional section and notes added
C2	07.10.2022	PN	Additional dims added to wall thicknesses/ proposed corbel profile added as clouded
C1	07.09.2022	PN	Construction Issue

Rev Date Intls Details

© The moral rights of the author are hereby asserted.
This drawing and design is the sole property of Buttress Ltd and must not be reproduced without permission.
Buttress Ltd is Registered in England and Wales: 5363573

Buttress

41 Bengal Street
Manchester
M4 6AF

T 0161 236 3303
E contact@buttress.net
W www.buttress.net

Project Title Ancoats Dispensary
Client Great Places Housing Group
Location Ancoats, Greater Manchester


Drawing ref Tower Roof Cross Section

Date 03/11/2022 11:49:06 Scale As indicated
Checker MG Orig Paper Size A1

Job No: 210005 Status CONSTRUCTION

Project: Origin: Zone: Level: Type: Disc: Number: Rev:

210005-BA-XX-XX-DR-A-(21)007- C3

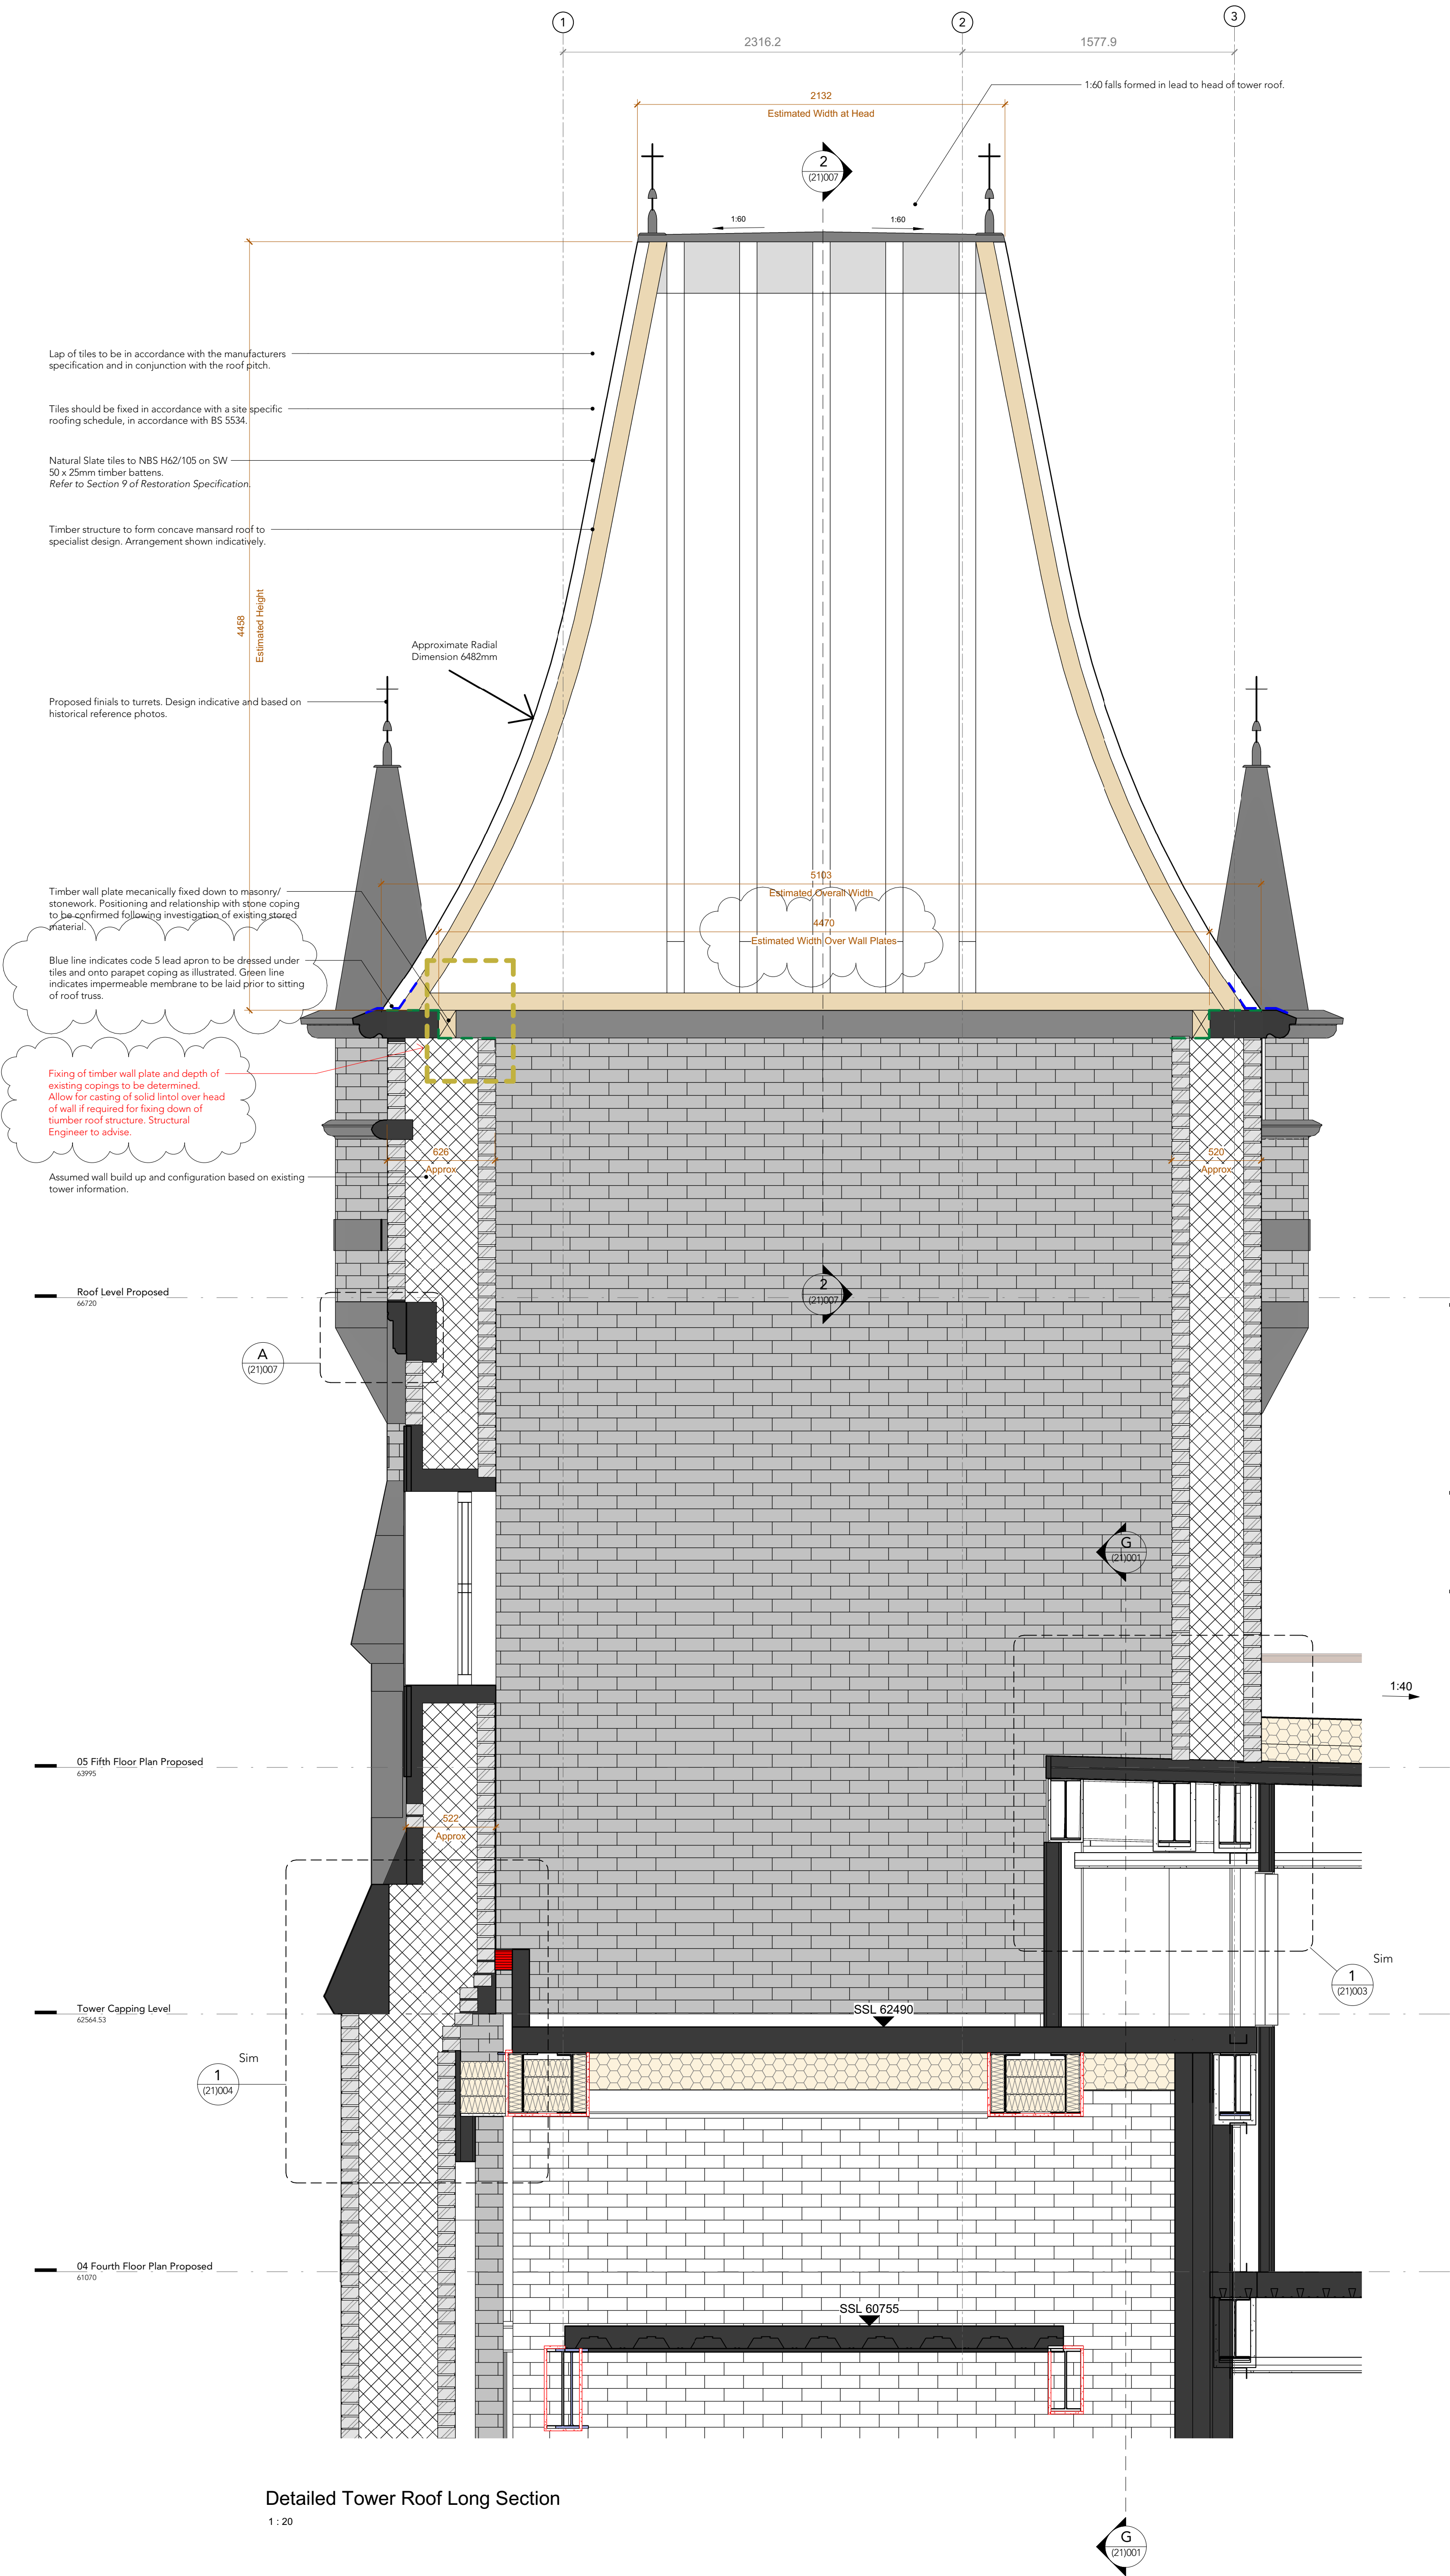

Detailed Tower Roof Long Section
1 : 20