



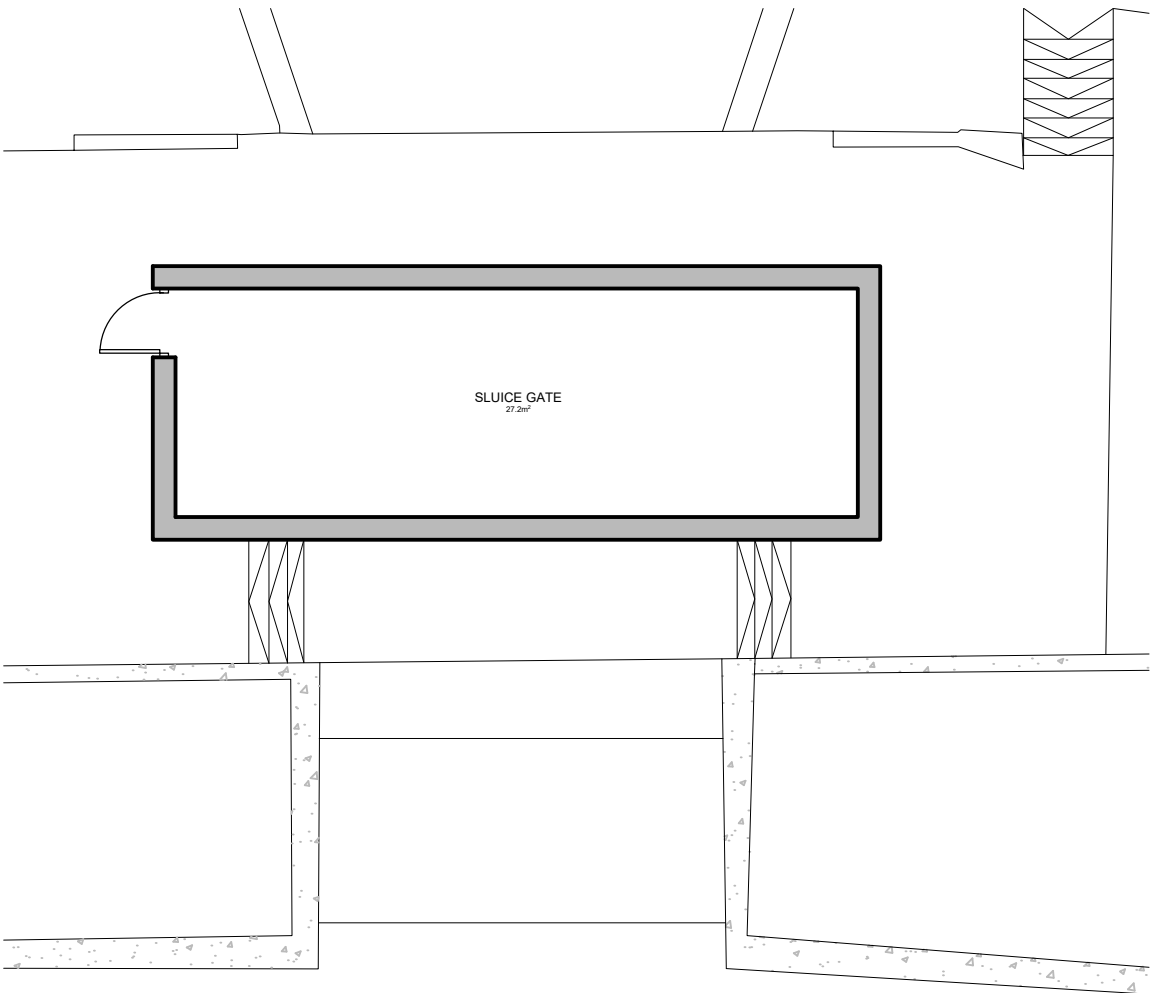


EXISTING GROUND FLOOR PLAN
Scale - 1:100 @ A1

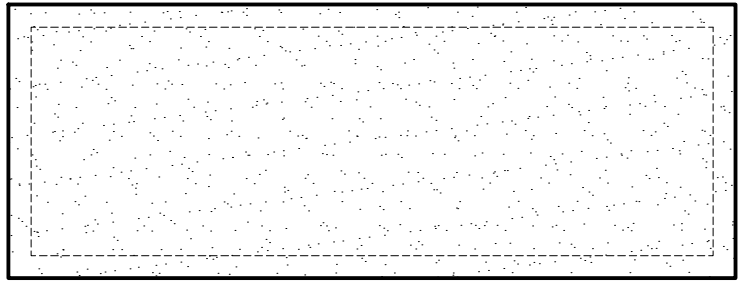


EXISTING ROOF PLAN
Scale - 1:100 @ A1



EXISTING FRONT & REAR ELEVATIONS
Scale - 1:100 @ A1

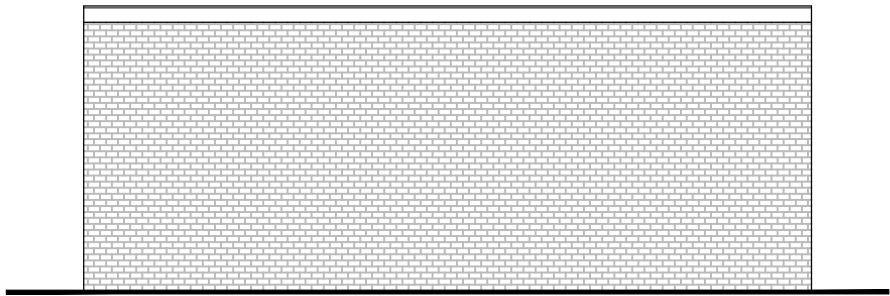


EXISTING SIDE ELEVATION
Scale - 1:100 @ A1

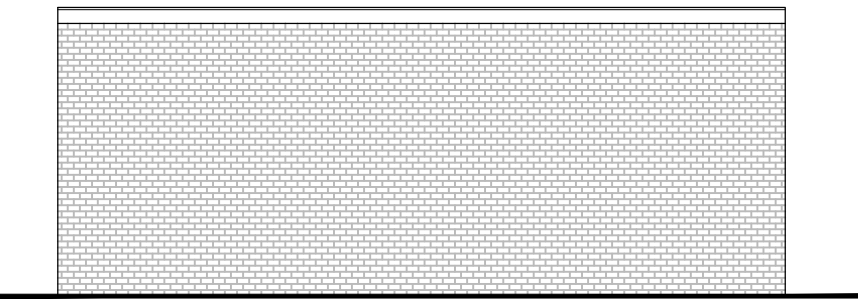


EXISTING SIDE ELEVATION
Scale - 1:100 @ A1



LOCATION PLAN
NOT TO SCALE

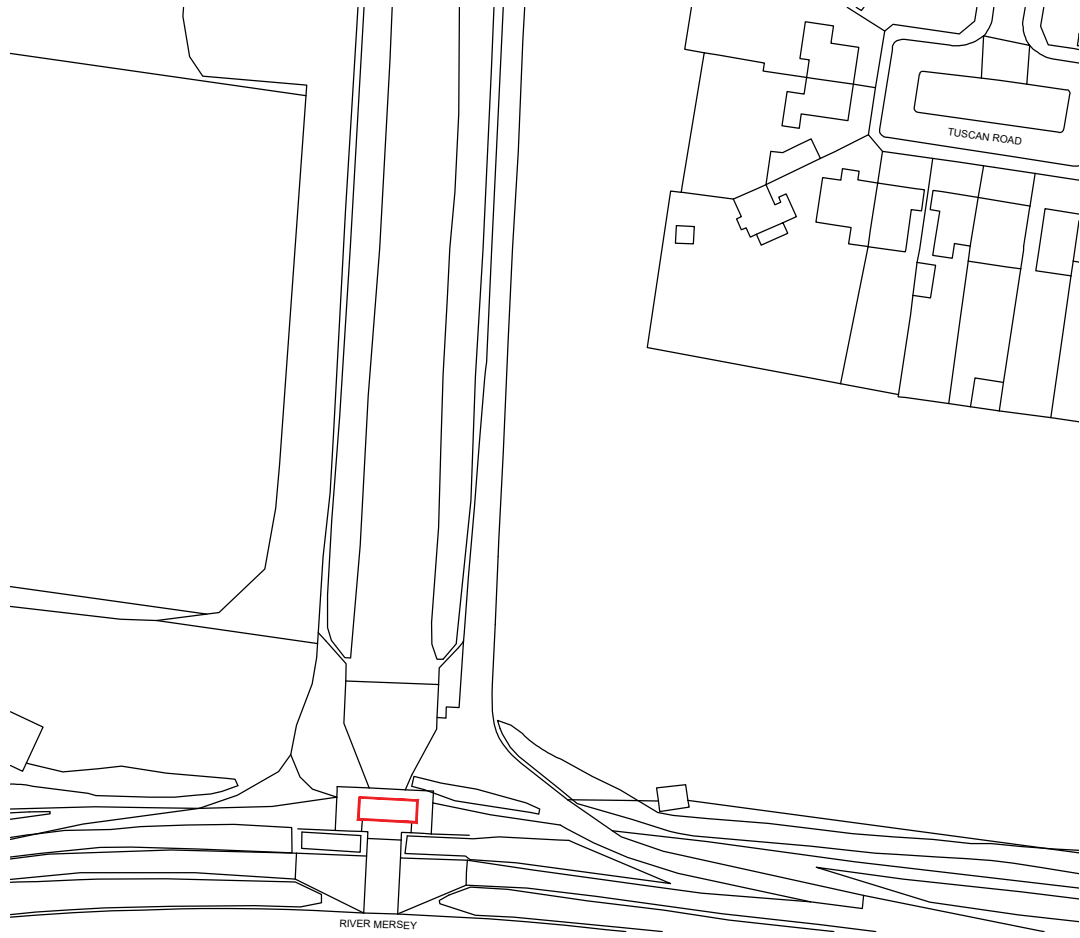

SITE LOCATION PLAN
Scale - 1:1250 @ A1 - Licence Ref: 100057546

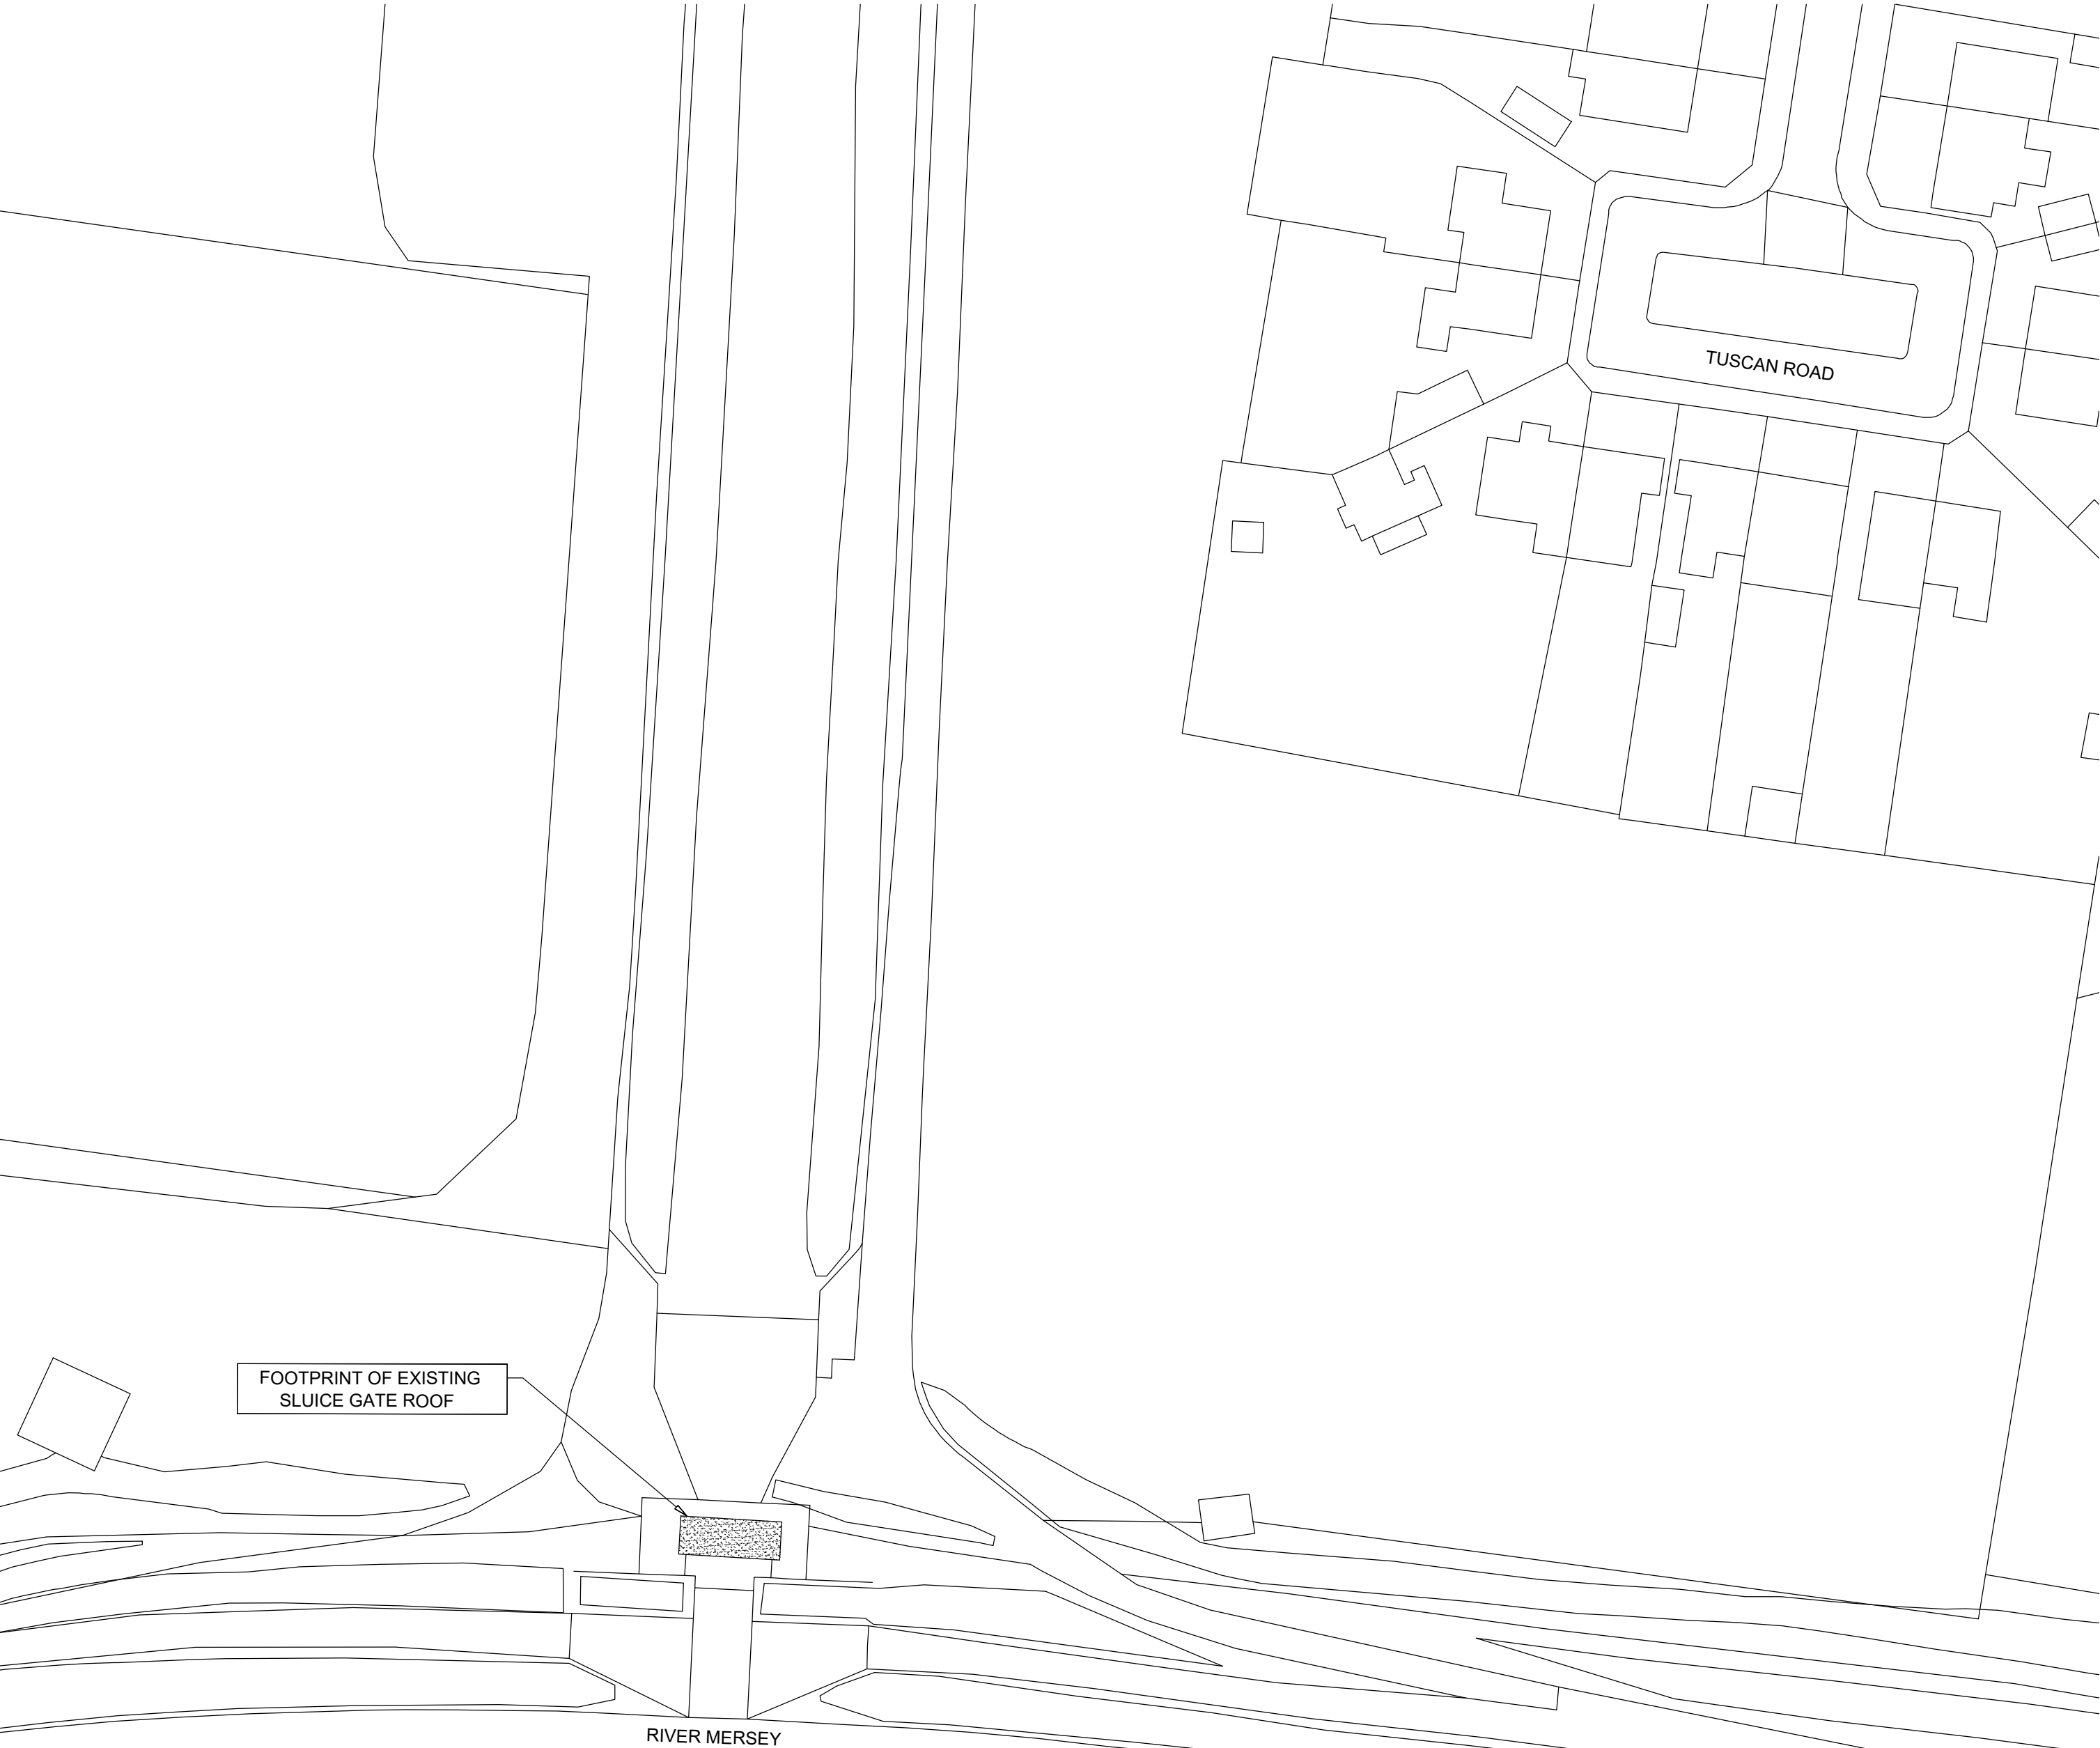

EXISTING SITE PLAN
Scale - 1:500 @ A1