


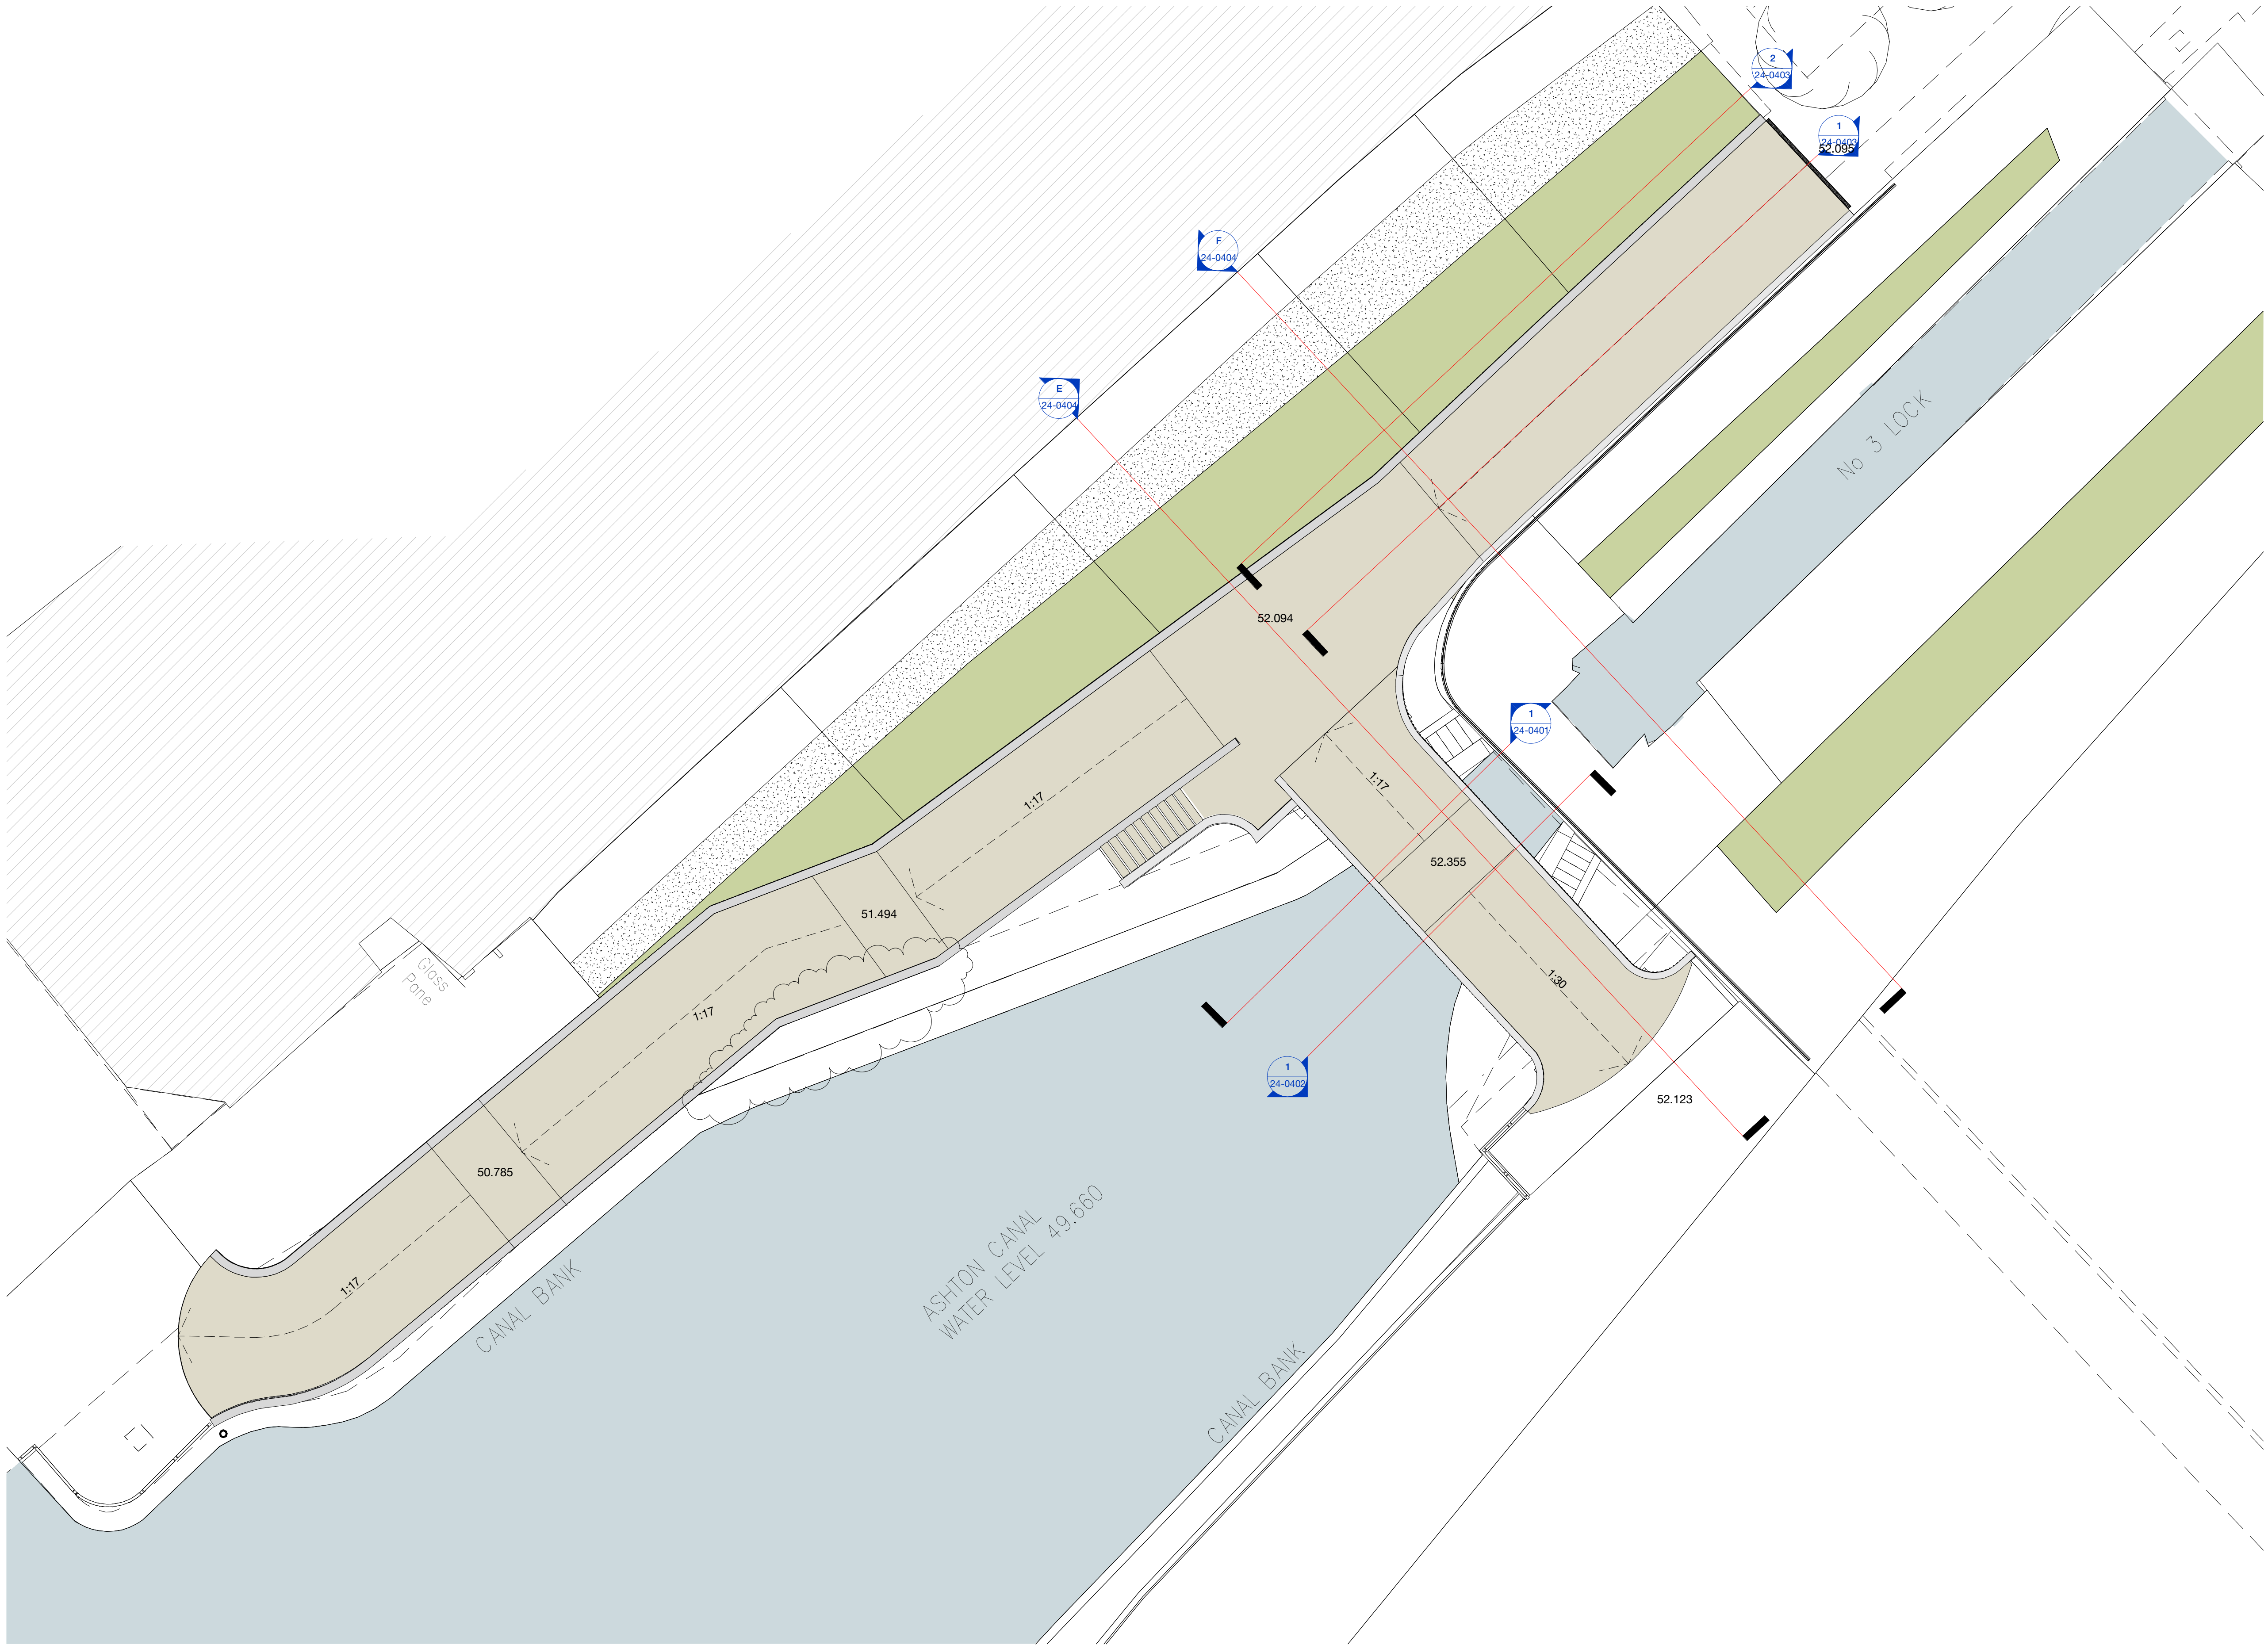

1 General Arrangement Plan
1 : 100

Copyright Hawkins\Brown Architects
No implied licence exists. This drawing should not be used to calculate areas for the purposes of valuation. Do not scale this drawing. All dimensions to be checked on the site by the contractor and such dimensions to be their responsibility. All work must comply with relevant British Standards and Building Regulations requirements. Drawing errors and omissions to be reported to the architect. To be read in conjunction with Architect's specification and other consultant information.

Rev	Description	Date
P1	Issued for Stage 4 - Tender	21/10/22
P2	Amendment to ramp profile	28/11/22

26-28 Hilton Street
Manchester M1 2EH

mail@hawkinsbrown.com
hawkinsbrown.com

Hawkins\Brown

Project
Islington Cycle Bridge
Lock No.3
Ashton Canal
Manchester

Drawing
General Arrangement Plan -
Sections

Scale @ A1
1 : 100

Date
10/25/22

Drawn By
LW

Checked By
JK

Job Number
210131

Status
S2

Purpose of Issue
For information

Drawing No.
ICB-HBA-00-00-DR-A-24-0400

Rev
P2