

THIS DRAWING (OR ANY PART THEREOF) MAY NOT BE COPIED, TRANSMITTED OR DISCLOSED TO ANY THIRD PARTY OR UNAUTHORISED PERSON WITHOUT THE PRIOR WRITTEN PERMISSION OF GILLING DOD ARCHITECTS.


THIS DRAWING IS TO BE READ IN CONJUNCTION WITH ALL OTHER RELEVANT DRAWINGS PREPARED BY CONSULTANTS AND SUB-CONTRACTORS.

REPORT ANY DISCREPANCIES TO THE ARCHITECT OR REPRESENTATIVES THEREOF.


© ALL RIGHTS RESERVED. NO PART OF THIS DRAWING MAY BE REPRODUCED OR TRANSMITTED IN ANY FORM OR BY ANY MEANS WITHOUT THE WRITTEN PERMISSIONS OF THE COPYRIGHT HOLDER

ONCE PRINTED AND DISTRIBUTED THIS DOCUMENT IS ASSUMED UNCONTROLLED


DO NOT SCALE FROM THIS DRAWING. WORK ONLY TO PRINTED DIMENSIONS.

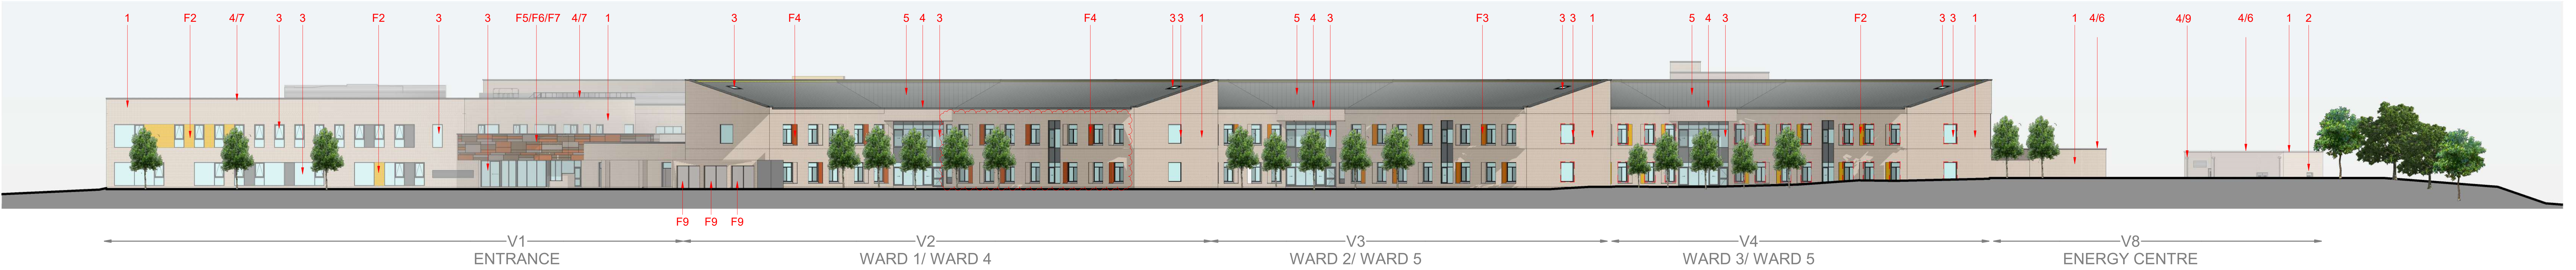


① ZZ-05_20-ZZ-9004_Elevation NW
1 : 250

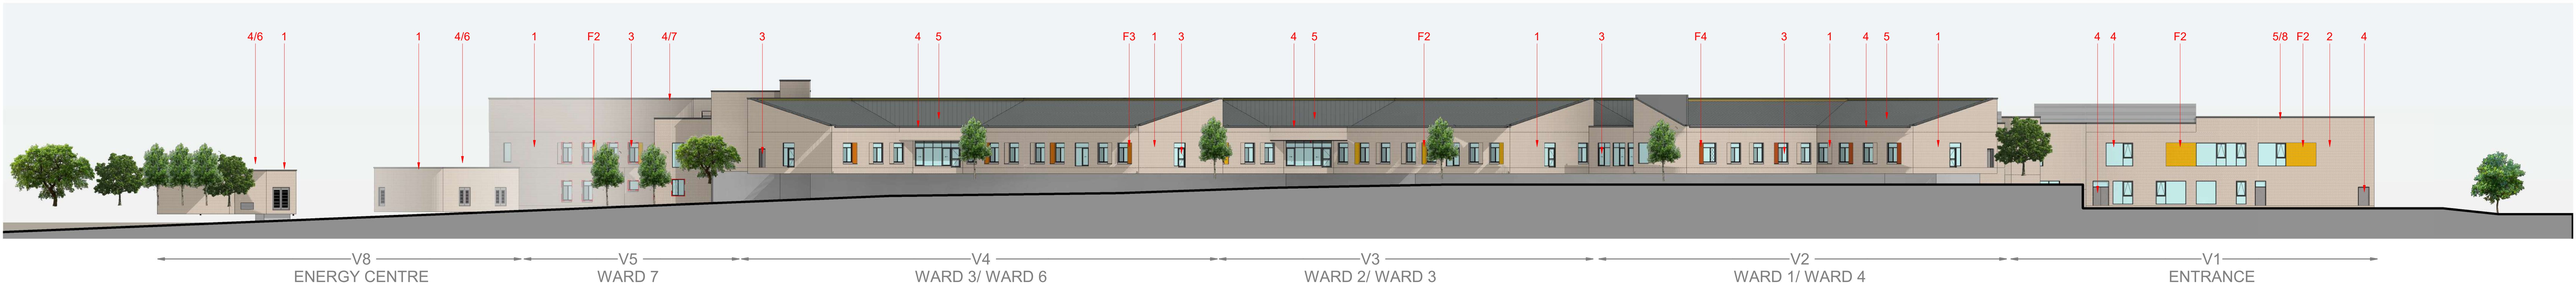

④ ZZ-05_20-ZZ-9002_Elevation SE
1 : 250

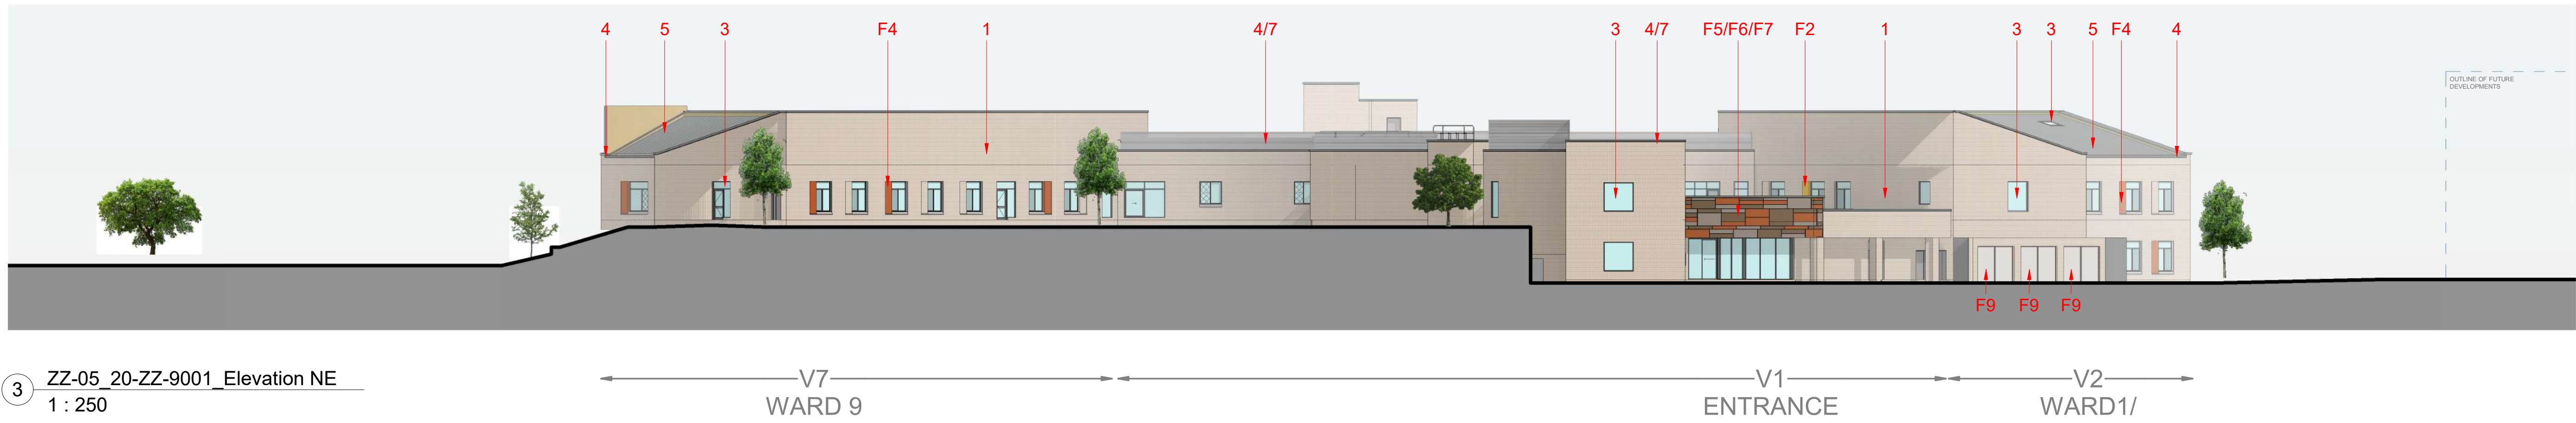


③ ZZ-05_20-ZZ-9001_Elevation NE
1 : 250

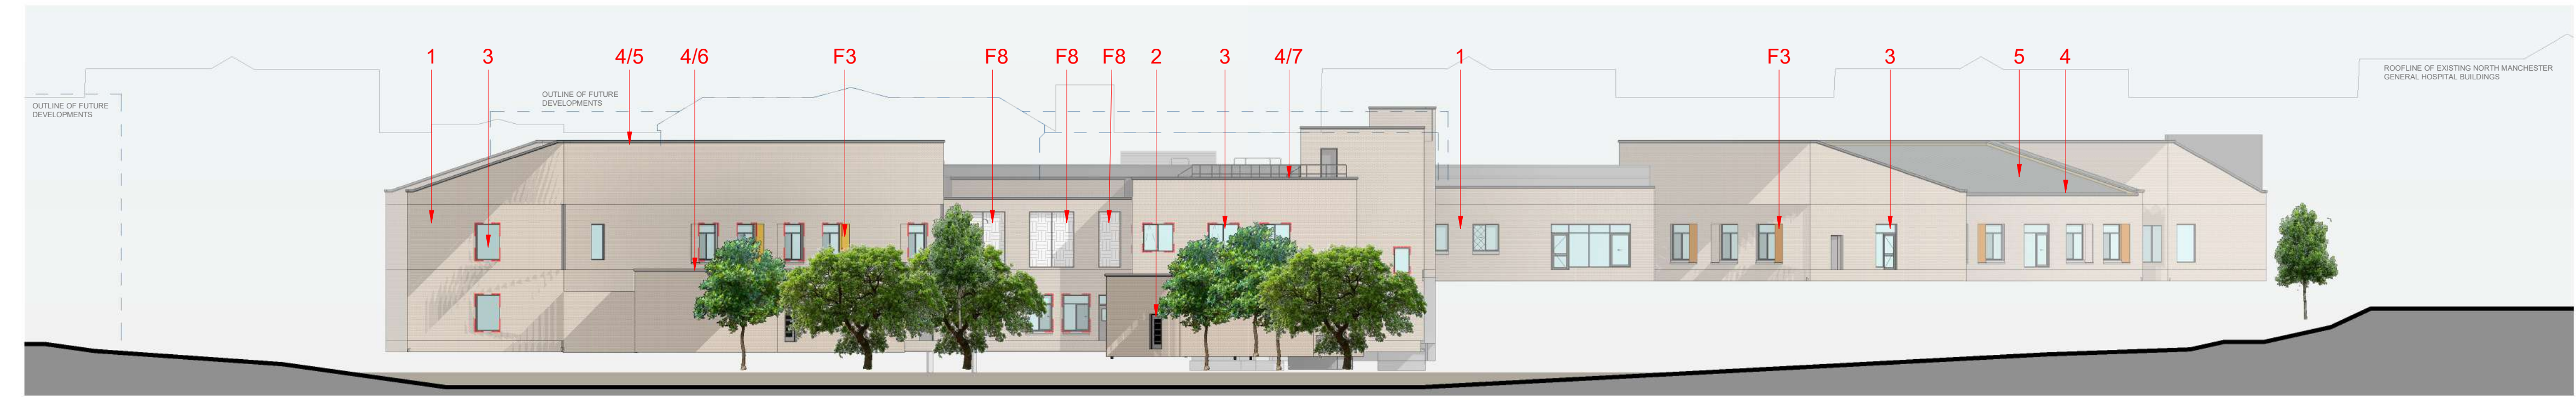


② ZZ-05_20-ZZ-9003_Elevation SW
1 : 250

Planning Material (Condition 2) Legend

- 1 General masonry brickwork (215 x 102 x 65mm) in running bond
Wienberger, Robesay Blend
NBS Specification: **Py_20_93_52_15**
- F1 Type F1 Glazed feature panel brickwork (215 x 102 x 65mm) in running bond
Wienberger, Colour No 05, Green
NBS Specification: **Ss_25_13_50/540**
- F2 Type F2 Glazed feature panel brickwork (215 x 102 x 65mm) in running bond
Wienberger, Colour No 25, Orange
NBS Specification: **Ss_25_13_50/540**
- F3 Type F3 Glazed feature panel brickwork (215 x 102 x 65mm) in running bond
Wienberger, Colour No 25, Orange
NBS Specification: **Ss_25_13_50/540**
- F4 Type F4 Glazed feature panel brickwork at internal courtyard (215 x 102 x 65mm) in running bond
Wienberger, Colour No 25, Orange
NBS Specification: **Ss_25_13_50/540**
- F5 Type F5 Entrance feature cladding
Class A1 fire rated (A2-s1-d0), Taylor Maxwell Secret Fix
SPF1 PPC Anvil Aluminium rainscreen cladding.
Colour/Finish: Interpon D2525 YV2761 Tasting Sable
NBS Specification: **Ss_25_20_70_25**
- F6 Type F6 Entrance feature cladding
Class A1 fire rated (A2-s1-d0), Taylor Maxwell Secret Fix
SPF1 PPC Anvil Aluminium rainscreen cladding.
Colour/Finish: Interpon 610 MW20F Trilium Matt
NBS Specification: **Ss_25_20_70_25**
- F7 Type F7 Entrance feature cladding
Class A1 fire rated (A2-s1-d0), Taylor Maxwell Secret Fix
SPF1 PPC Anvil Aluminium rainscreen cladding.
Colour/Finish: Interpon D2525 YV2761 RAL 1035 Matt
NBS Specification: **Ss_25_20_70_25**
- 2 Louvre door sets at Energy Centre
Manufacturer Polar, Denvent Secure, PPC Aluminium
Metlin Grey, RAL7005, Satin
- 3 Windows, doors & curtain walling frames, glass spandrel panels, louvers & rooflights
Manufacturer Polar, PPC Aluminium, Metlin Grey
RAL7005, Satin
NBS Specification: **Ss_25_30_20_77**
NBS Specification: **Ss_25_30_20_25**
NBS Specification: **Ss_25_30_20_25**
NBS Specification: **Ss_25_30_20_77**
- 4 Parapet coping, RWP & RWD hoppers
PPC Aluminium, Metlin Grey, RAL7005, Satin
- 5 Roof type 01 mono pitch standing seam roof
Euroclad elite plus 3.15x2 roof system, HPS200 Ultra
Metlin Grey, RAL 7005
NBS Specification: **Ss_25_30_40_50**
- 6 Roof type 02 mono pitch standing seam roof
IKO Armourplan mechanically fastened PVC single ply membrane system, Metlin Grey, RAL 7005
NBS Specification: **Ss_30_40_30_40**
- 7 Roof type 03 flat roof maintenance access
Kingspan quadraone topdeck roof panel system & armour walkway with minimum 1100mm high parapet
NBS Specification: **Ss_30_40_30_40**
- 8 Roof type 04 flat roof, first floor gardens
IKO hot melt system
NBS Specification: **Ss_30_40_30_42**
- 9 Roof type 05 flat roof, no access
IKO Armourplan mechanically fastened PVC single ply membrane system, Metlin Grey, RAL 7005
NBS Specification: **Ss_30_40_30_60**
- F8 Type F8 screens to courtyard gardens.
Toughened laminated glass with wire mesh
Colour: Interpon D2525 YV2761 RAL 1035 Matt
- F9 Type F9 Feature artwork, pattern to be confirm by appointed Artist. Class A1 fire rated (A2-s1-d0), Taylor Maxwell Secret Fix, Anvil perforated round panels, staggered rows
Colour: Interpon D2525 YV2761 RAL 1035 Matt

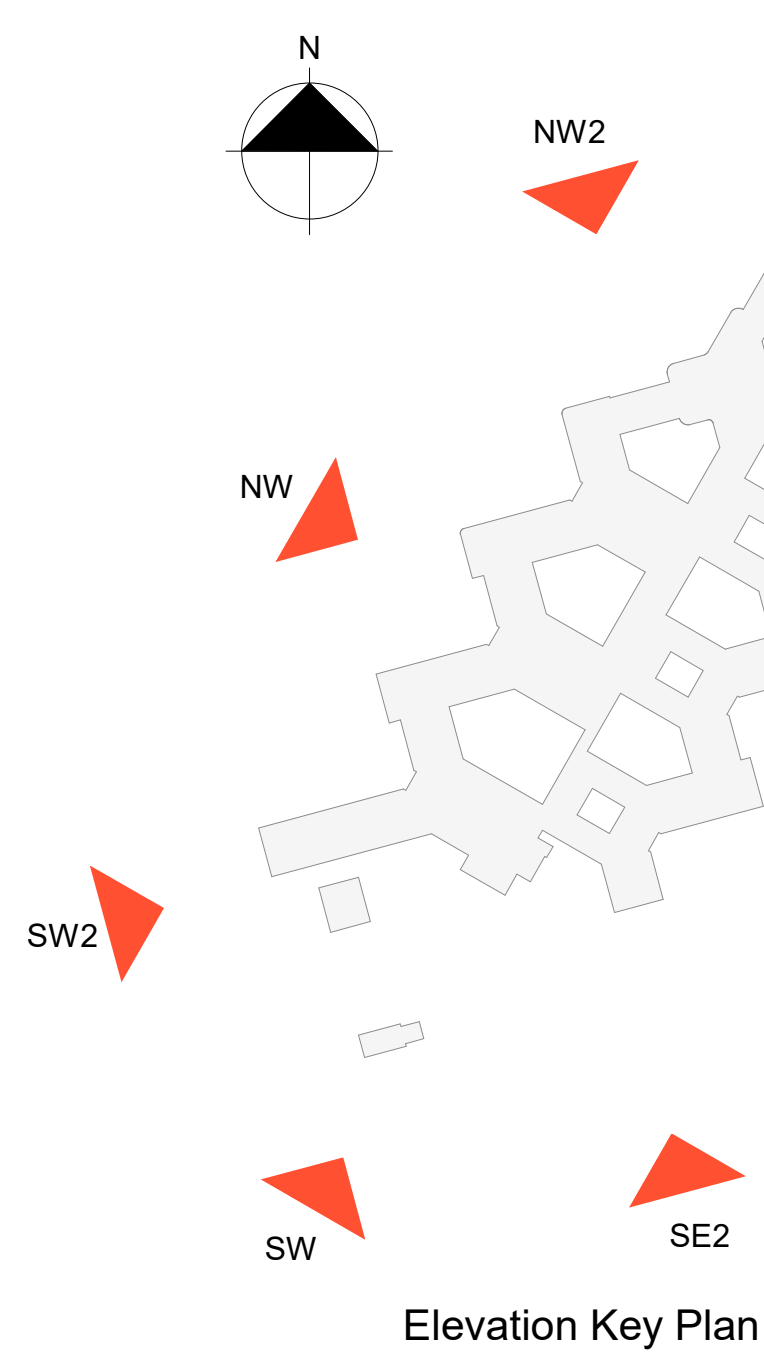

P11	OG	Update of Green Glazed Brick to Number 05 Green as per trust comments	07/12/22
P10	OG	Updated information in the key and the relating annotations. Changes made to facade design, updated glaze brick	24/11/22
P09	OG	Planning issue	21/11/22
P08	CT	Planning material key added on	16/09/22
P07	OG	Updated Elevation Adjustments	06/08/22
P06	JMC	First floor windows updated	07/07/22
P05	JB	Revised Entrance	14/06/22
P04	DP	Revised F&D and layout	11/04/22
P03	DP	Issued for Stage 4	10/12/21
P02	DP	Removal of signage	30/09/20
P01	NOT	Issued for Planning	29/09/20
Rev	By	Description	Date

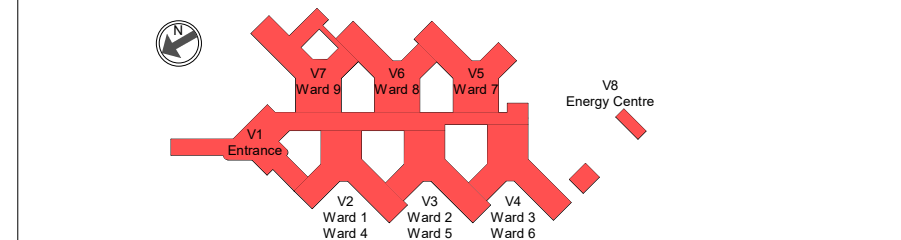

The Cruck Barn, Duxbury Park, Chorley, Lancashire. PR7 4AT
t: 01257 260070 f: 01257 260071

Client Name:
Greater Manchester Mental Health NHS Foundation Trust

PSCP:
IHP Integrated Health Projects by **VINEY & WATKINS**

Site Name:
Land at Trust HQ building, North Manchester General Hospital

Project Name:
North View

Drawing Title:
Planning - Proposed Elevations Sheet 1

Project No:
8360-A00

Sheet Size:
A0

Scale:
As indicated

Purpose of Issue:
Planning

Drawn by:
KW

Checked by:
RG

Approved by:
AA

Revision:
P11

Status:
S2

For Information

Drawing Number:
NMGPH-GDA-ZZ-ZZ-DR-A-9001