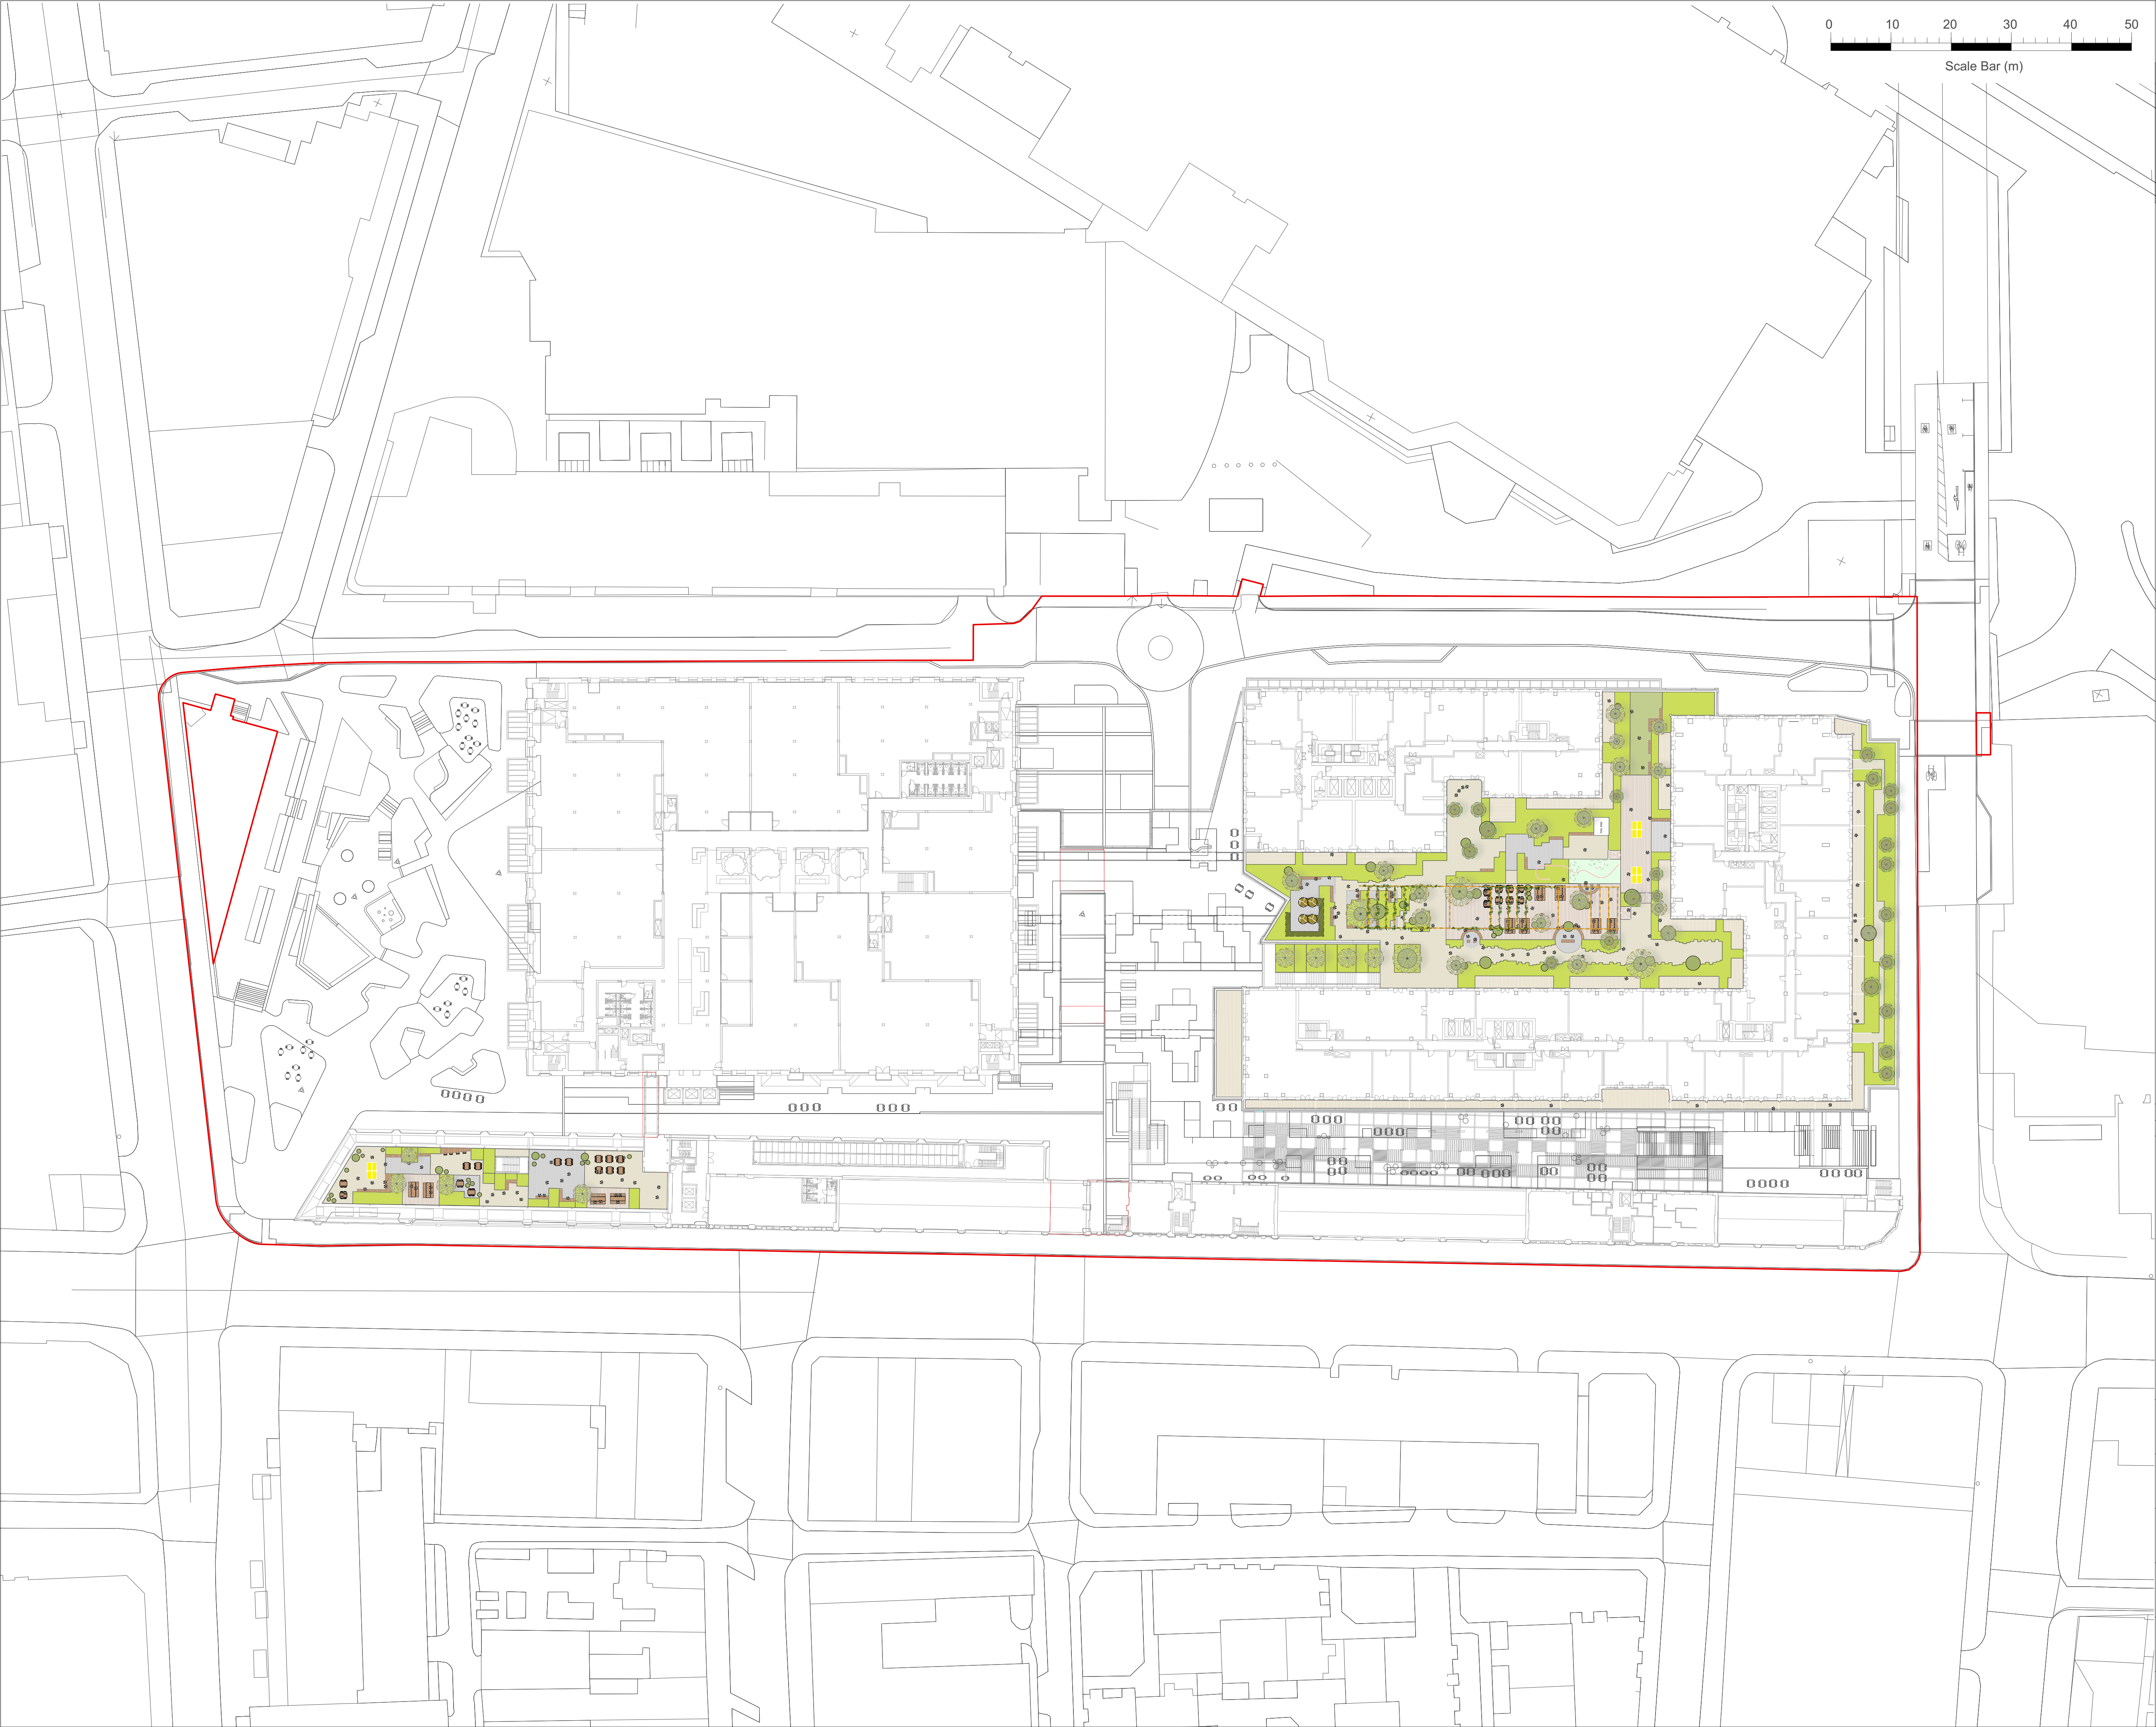


THIS DRAWING IS COPYRIGHT PROTECTED AND MAY NOT BE REPRODUCED IN WHOLE OR PART WITHOUT WRITTEN AUTHORITY FROM THE OWNER.

- NOTES:**
1. Do not scale from this drawing.
 2. Always work to noted dimensions.
 3. All dimensions are in millimetres unless otherwise stated.
 4. All setting out, levels and dimensions to be agreed on site.
 5. The dimensions of all materials must be checked on site before being laid out.
 6. This drawing must be read with the relevant specification clauses and detail drawings.
 7. Order of construction and setting out to be agreed on site.

KEY

REDLINE BOUNDARY


NOTE: Refer to the below in conjunction with this drawing

- 2891-PLA-XX-02-DR-L-1000 - Hardworks Second Floor
2891-PLA-XX-02-DR-L-2000 - Softworks Second Floor
2891-PLA-XX-02-DR-L-3000 - Illustrative Sections Second Floor
2891-PLA-XX-02-DR-L-4000 - Furniture Second Floor

S4-P04	17-11-22	Planning	AS	SAB
Revision	Date	Description	Drawn	Apprvd.



Plant I.E. Limited
E: info@plant-ie.com W: plant-ie.com
MANCHESTER
2 Back Grafton St, Altrincham, WA14 1DY
T: 0161 928 9281

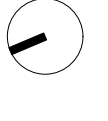

LEEDS
No.1 Aire Street, Leeds Station, Leeds, LS1 4PR
T: 0113 824 6413

LIVERPOOL
Tempest S.3, 12 Tithebarn Street, Liverpool, L2 2DT
T: 0151 363 1230

LONDON
Unit 6 Waterside, 44-48 Wharf Road, London, N1 7UX
T: 0207 253 5678

STANDISH
Standish Gatehouse, Stonehouse, Gloucestershire, GL10 3BZ
T: 0145 360 7080

Client GNW Developments Limited

Project Great Northern

Drg Title Landscape Masterplan - Second Floor

Created on	Created by	Approved by
11-08-22	AS	SAB

Scale	Size	Workstage
1:500	A1	STAGE 2

Drg No.	Suitability	Revision
2891-PLA-XX-02-DR-L-0001	S4	P04