



For detail, refer to
01-XX-DR-A-270003

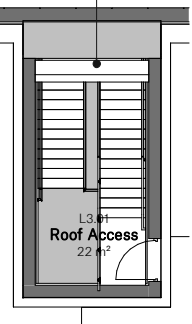


Stair Roof Enclosure - At Roof Level

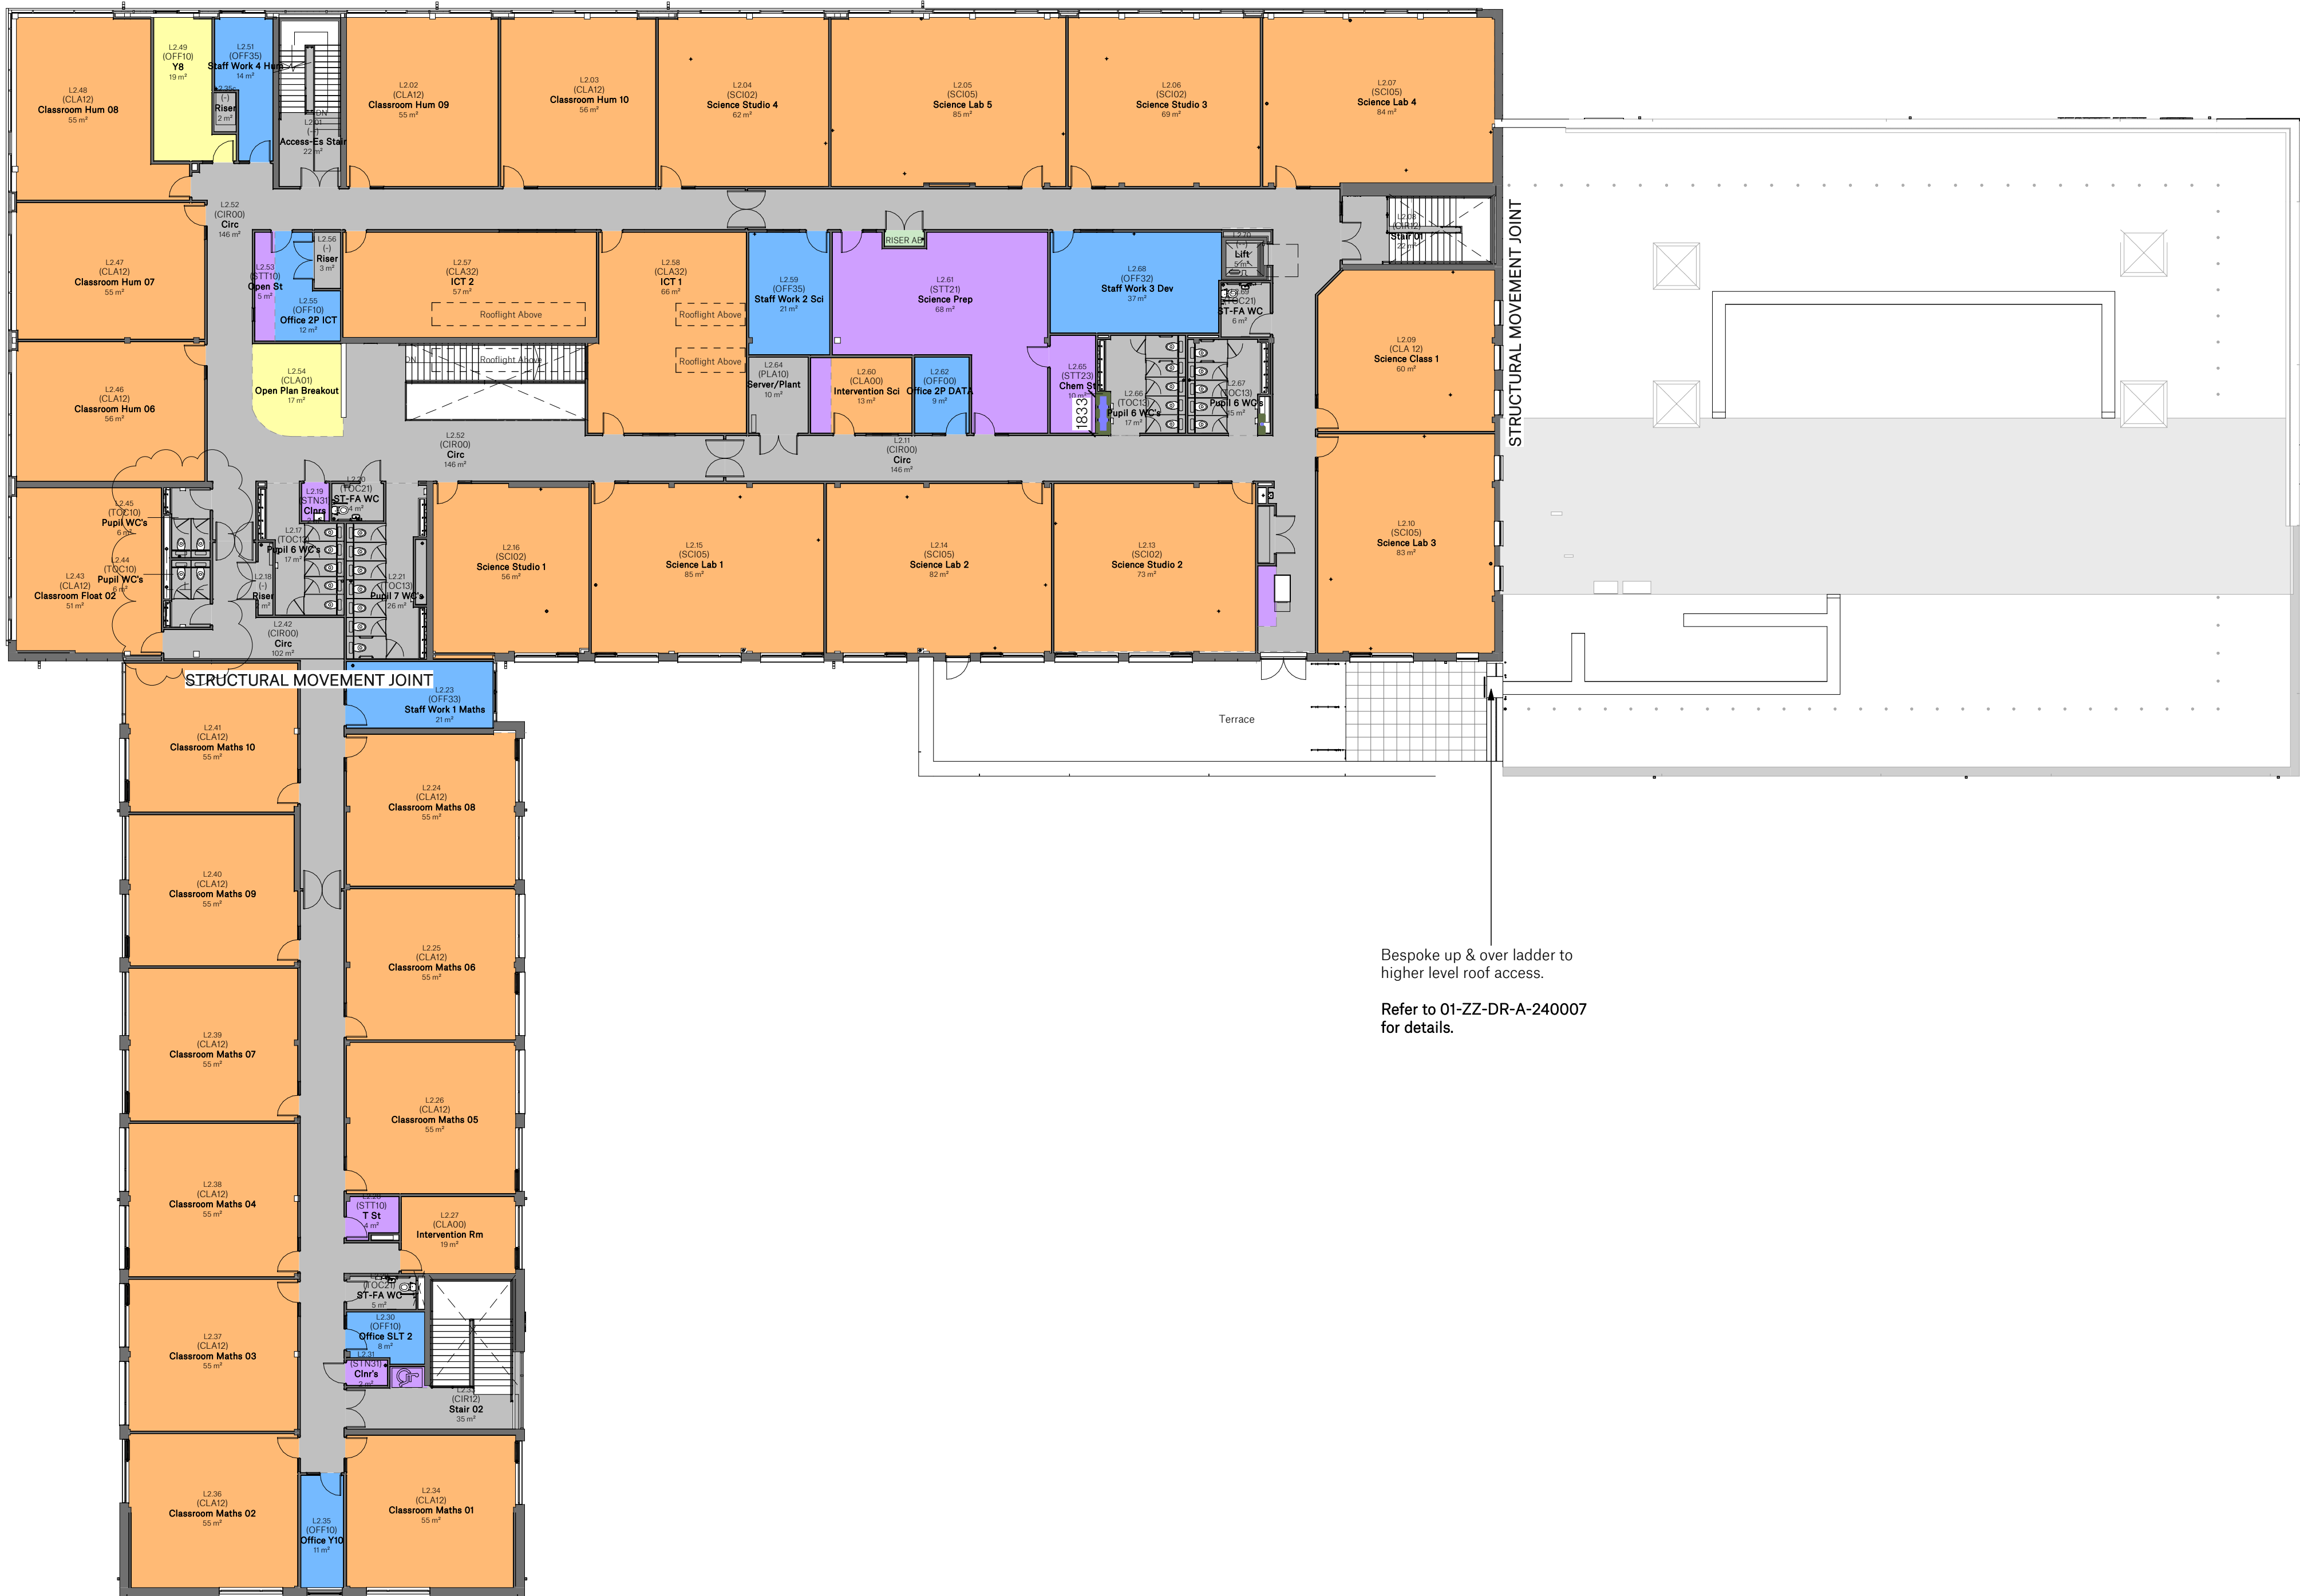

Revision	Description	Author	Checker	Date
P01	CO-OP Design Development	PB	PB	20/11/20
P02	CEM 3 Development	PB	PB	26/11/20
P03	CEM 4 Development	PB	PB	02/12/20
P04	Issued for Planning	LB	PB	06/01/21
P05	SPM 2 Amendments	RG	PB	02/02/21
P06	SPM 3 Amendments	RG	PB	08/02/21
P07	Updated in line with latest school comments	RG	LB	26/02/21
P08	Updated in line with school comments	RG	LB	11/03/21
P09	Contractors Proposals 1	RE	AWA	09/05/21
C01	Updated in line with latest design. Issued as CONSTRUCTION	RG	LB	17/02/22
C02	Updated in line with Building Control comments.	RG	PB	18/03/22

REFER TO DRAWING SERIES;

- (02) - GA ELEVATIONS
- (03) - GA SECTIONS
- (08) - ACCESSIBILITY STRATEGY
- (09) - FIRE STRATEGY
- (21) - EXTERNAL WALLS
- (22) - INTERNAL WALLS
- (23) - FLOORS
- (24) - STAIRS
- (31) - EXTERNAL DOORS/WINDOWS
- (32) - INTERNAL DOORS/SCREENS
- (34) - ARCHITECTURAL METALWORK
- (35) - CEILINGS
- (42) - WALL FINISHES
- (43) - FLOOR FINISHES
- (74) - TOILET/WET AREA LAYOUT
- (75) - SIGNAGE
- (76) - WINDOW BLINDS

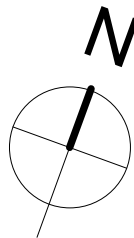

SPACE

**Sir Robert
McALPINE**

Spaceworks, Benton Park Road, Newcastle upon Tyne,
NE7 7LX
T: +44 (0)844 800 6660
www.spacearchitects.co.uk



Project Belle Vue Co-op Academy, Manchester				
Drawing Title Level 02 GA - By Department				
Project No. 009433	Drawing No. 01-02-DR-A-010002	Status A5	Revision C02	Scale at A1 As indicated
File Reference: 009433-SPA-01-02-DR-A-010002				