


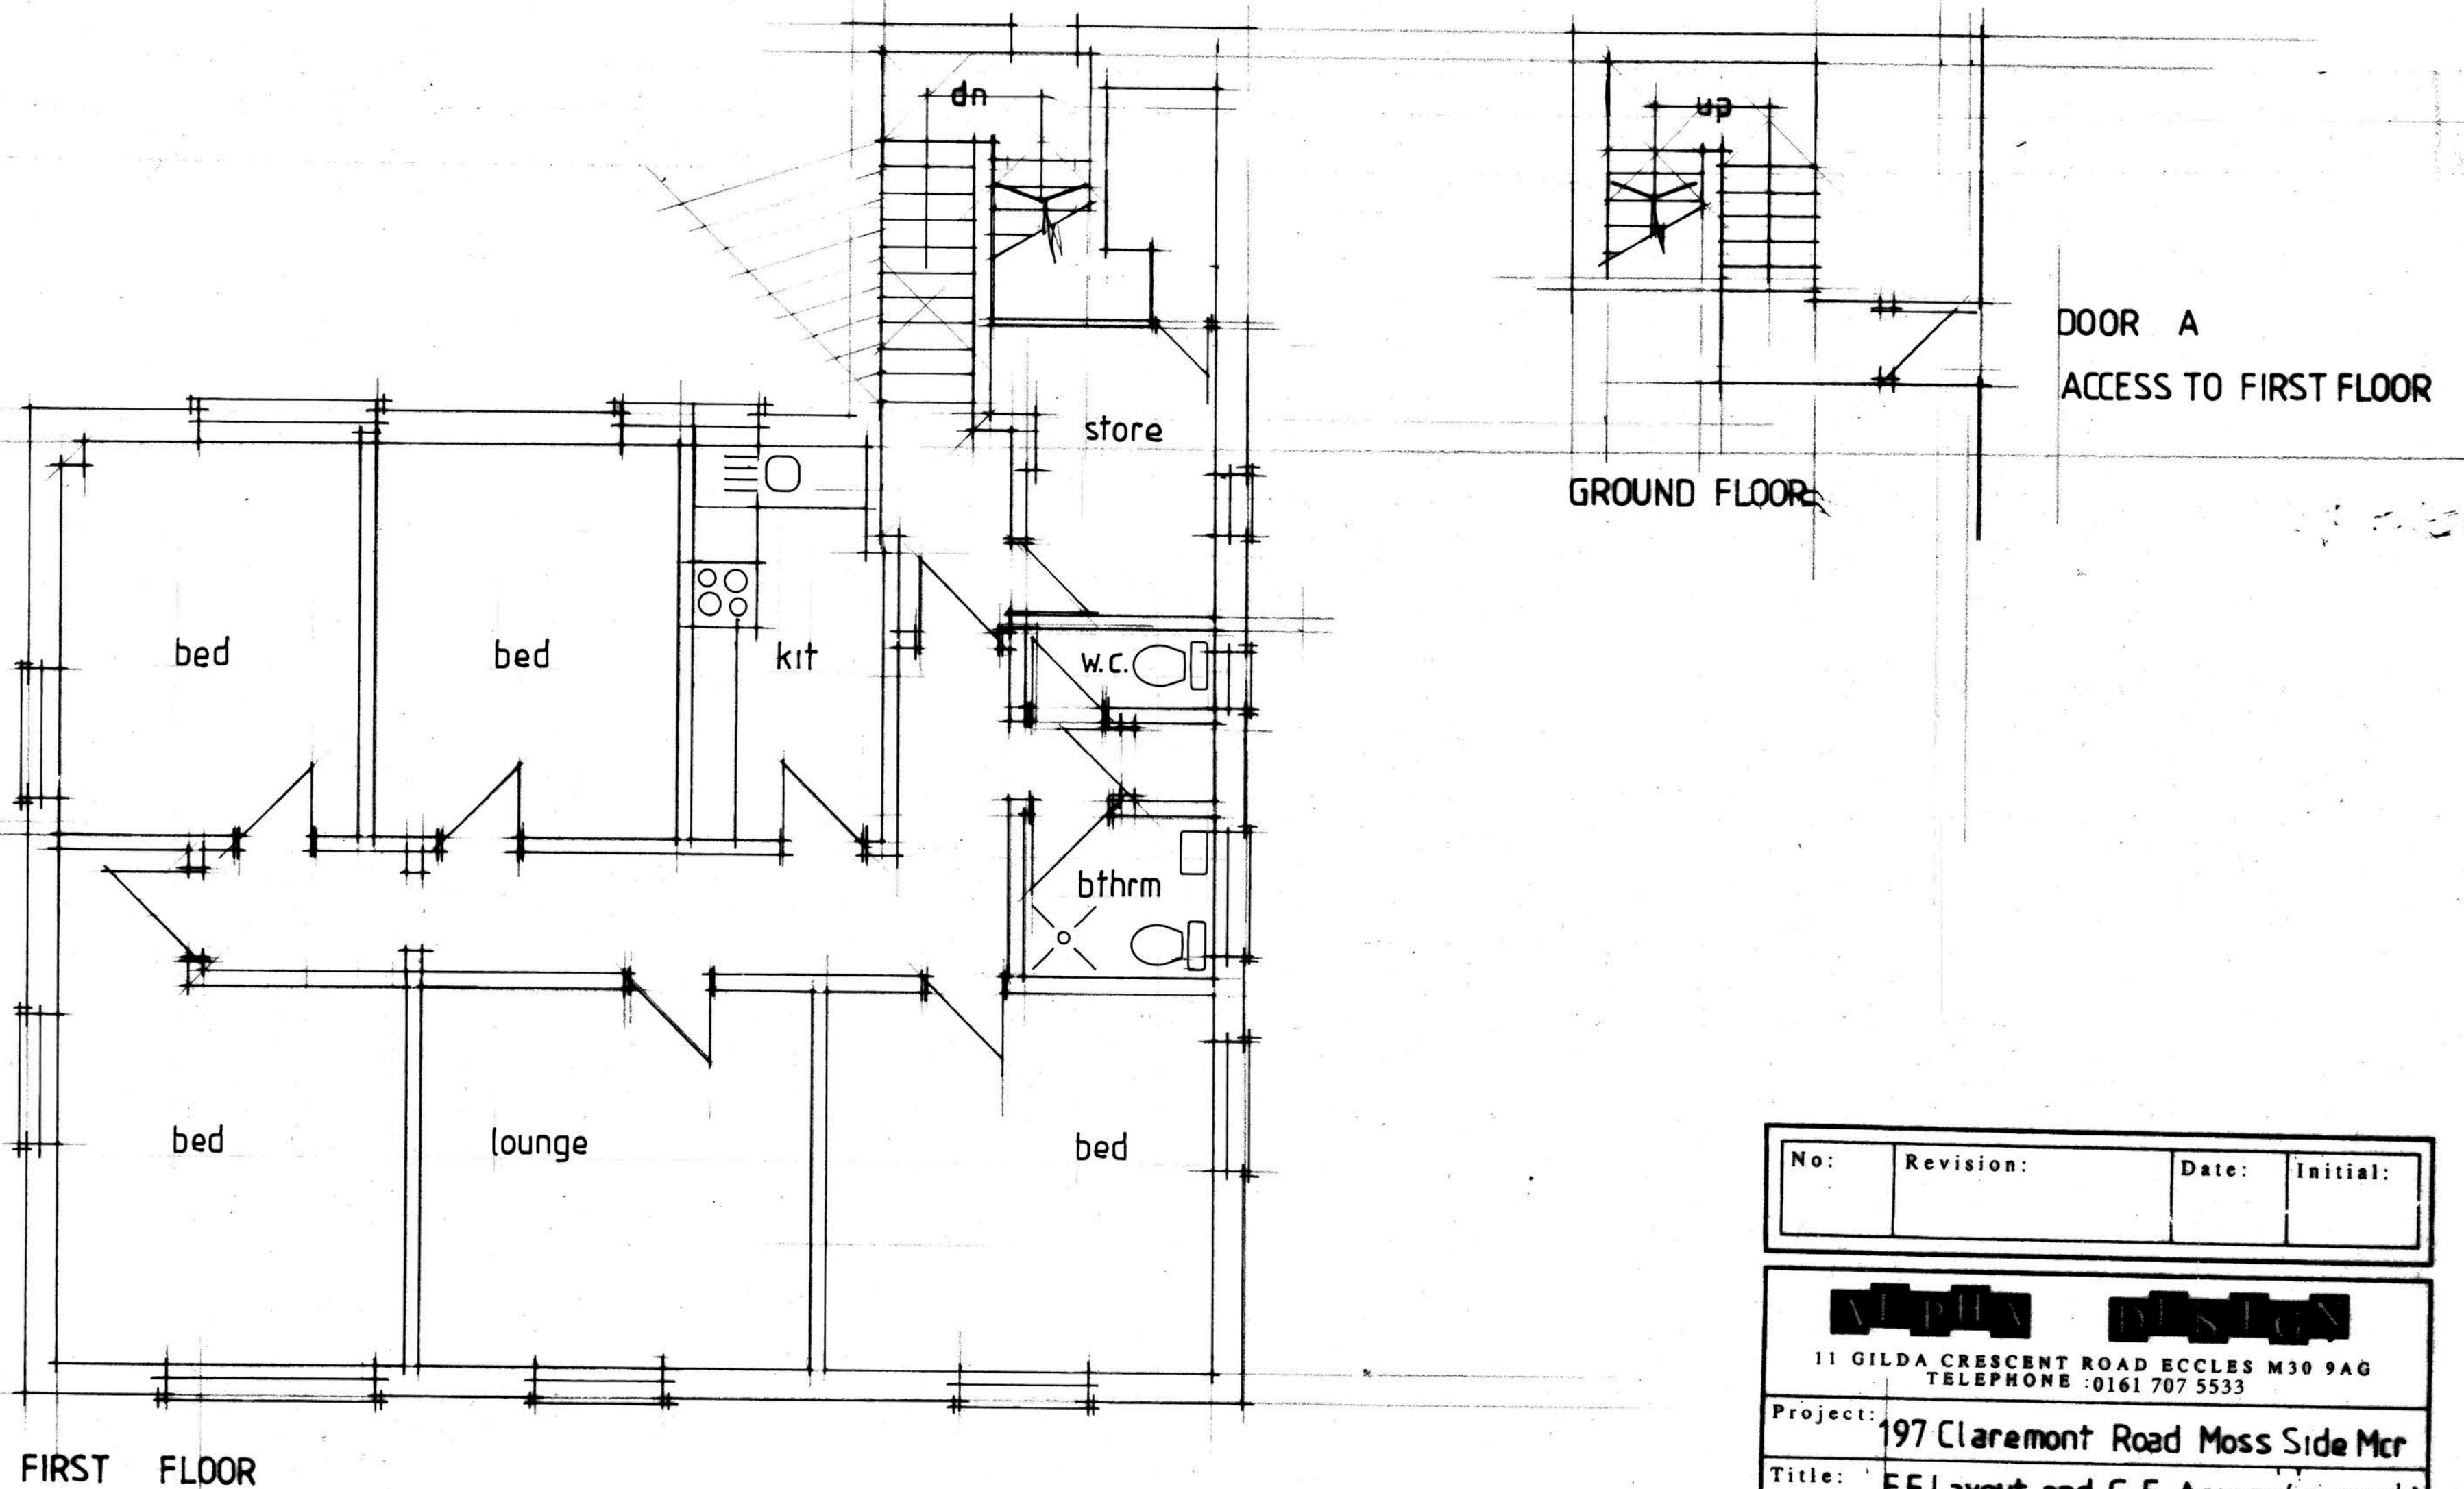

|     |           |       |          |
|-----|-----------|-------|----------|
| No: | Revision: | Date: | Initial: |
|     |           |       |          |

|                                                                                          |                                     |          |        |
|------------------------------------------------------------------------------------------|-------------------------------------|----------|--------|
| <b>ALPHA DESIGN</b><br>11 GILDA CRESCENT ROAD ECCLES M30 9AG<br>TELEPHONE :0161 707 5533 |                                     |          |        |
| Project:                                                                                 | 197 Claremont Road Moss Side Mcr    |          |        |
| Title:                                                                                   | F.F Layout and G.F. Access (prospd) |          |        |
| Scale:                                                                                   | 1:50                                | Date:    | Nov 22 |
| Drg. No:                                                                                 | 2                                   | Initial: | CTR    |