


EXTERNAL WALL DETAIL
PLAN
STANDARD WINDOW BAY

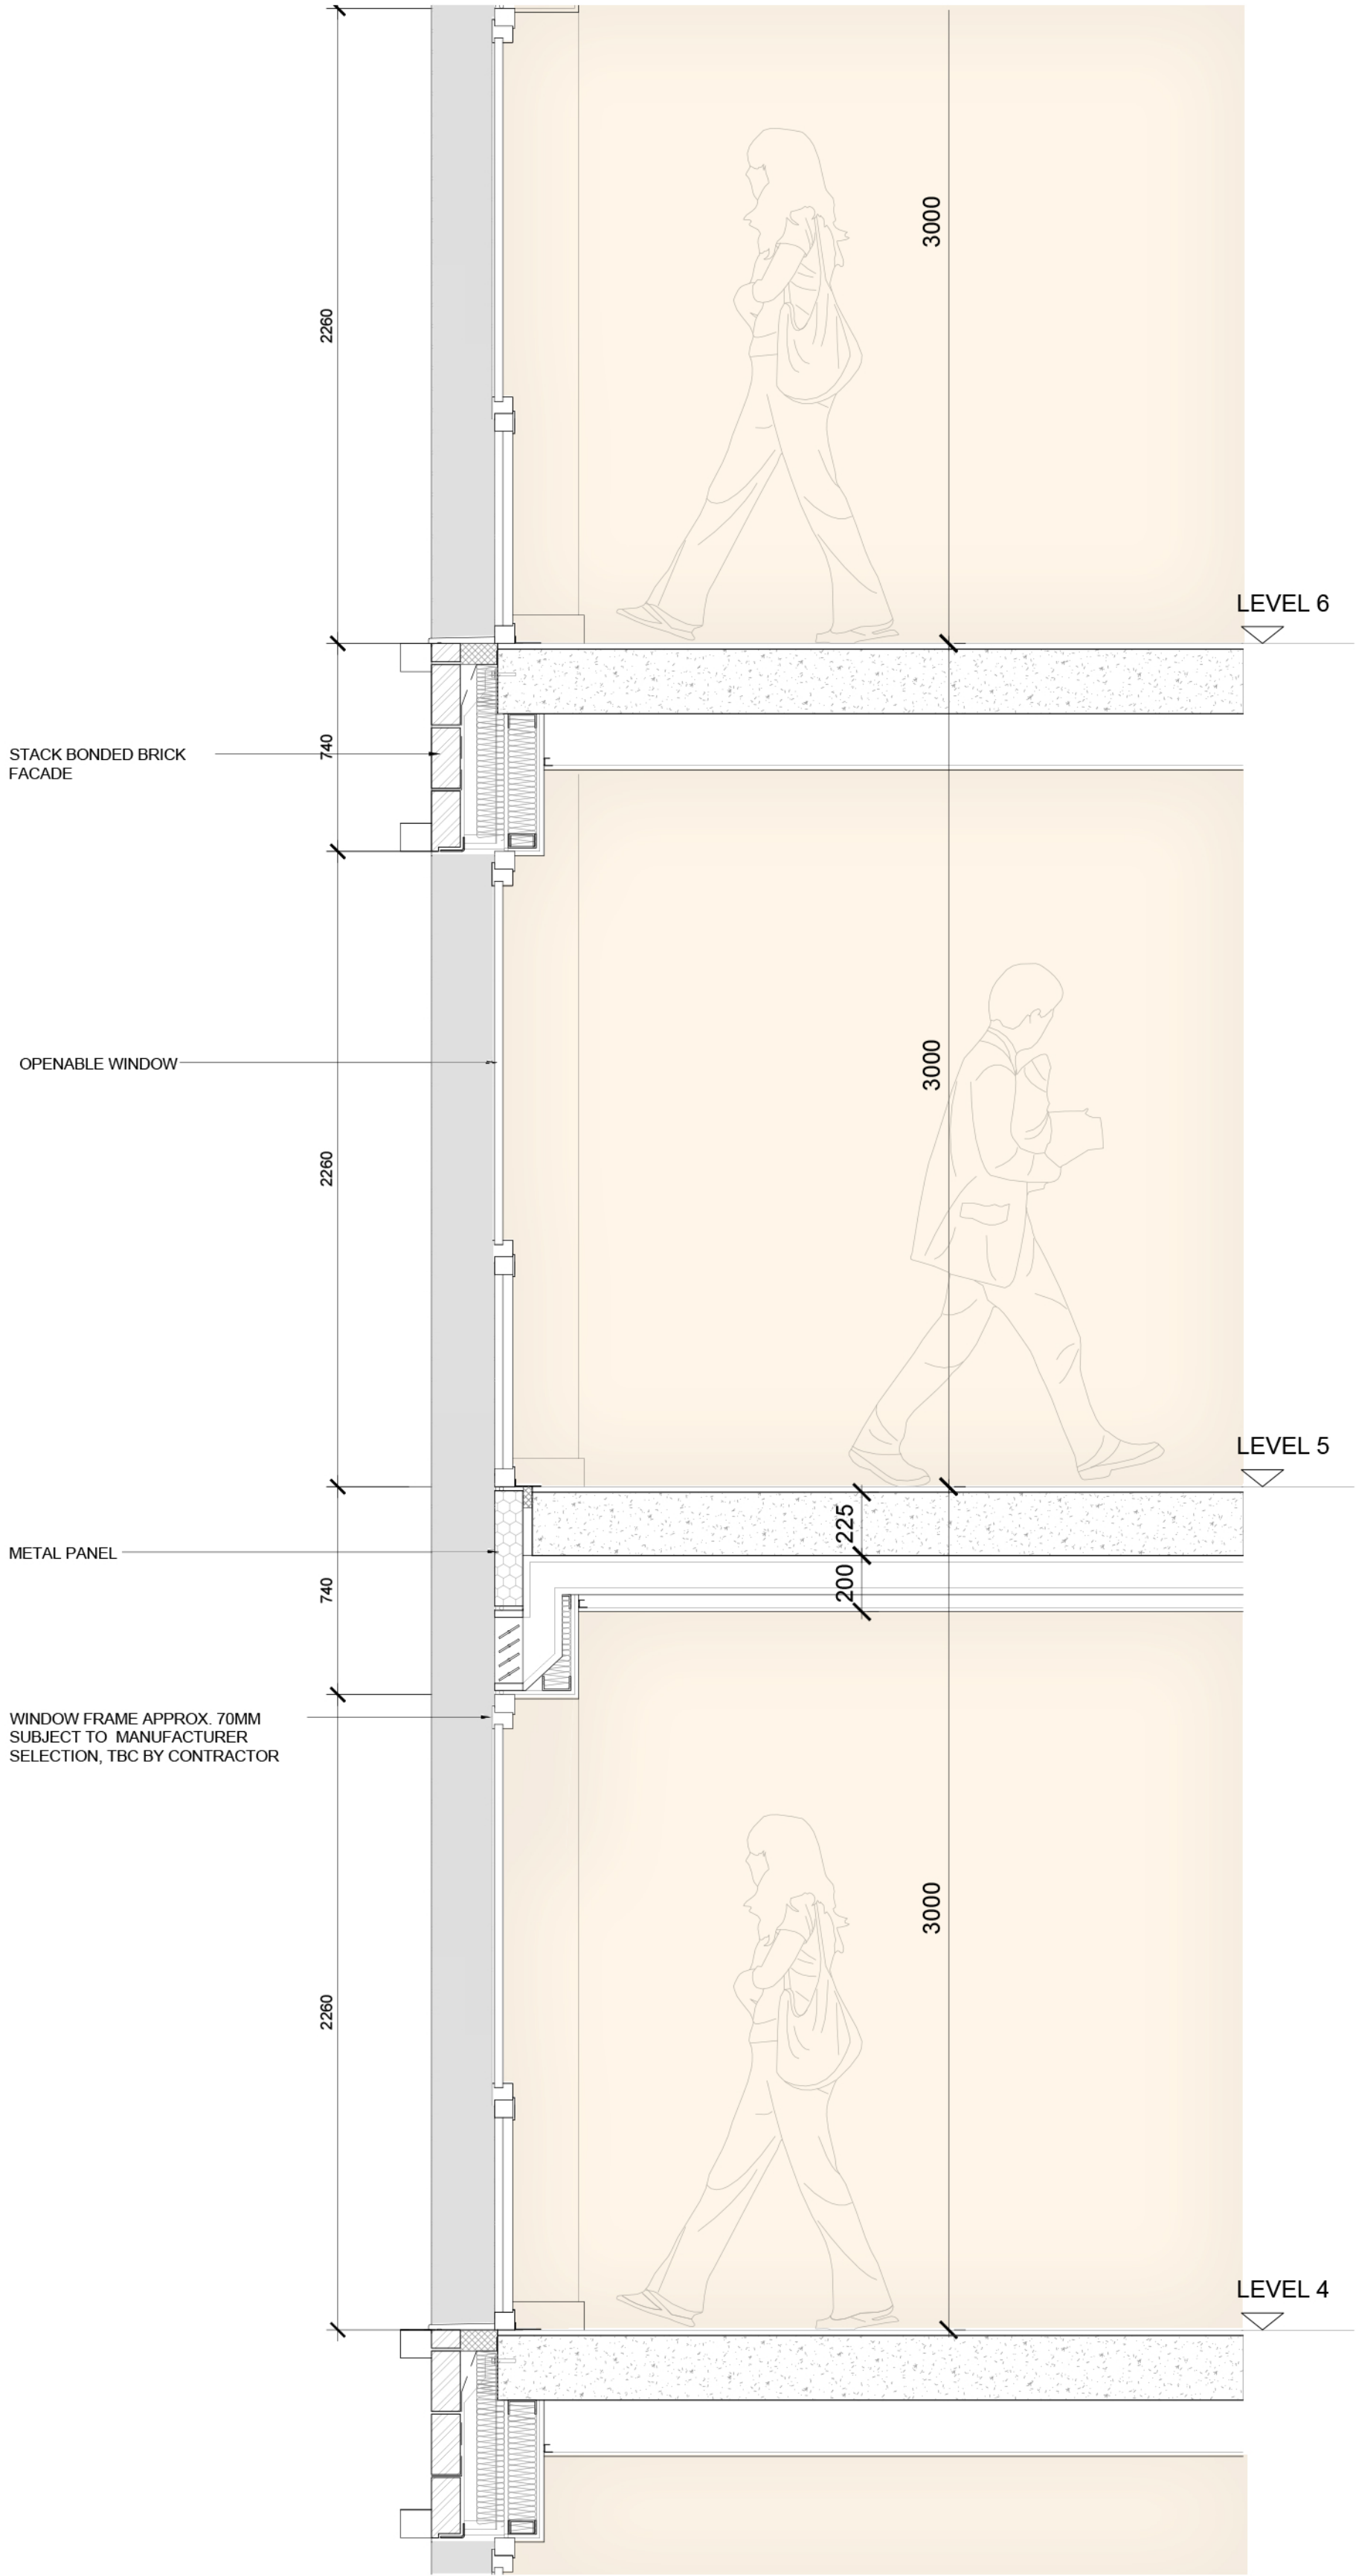

EXTERNAL WALL DETAIL
SECTION
STANDARD WINDOW BAY