

LASS O’GOWRIE - EXTERNAL SIGNAGE

ITEM 01 (Qty 01) 3D PICTORIAL


Double sided pictorial sign, GK header, gibbet

Featuring:

- LED Illuminated GK header.
- Fabricated back to back aluminium box finished RAL 9005 (Gloss) 48mm returns.
- Small double sided moulded crown finished Lechler MR3310 (Sits 33mm above box on threaded bar).
- 8 mm acrylic letters finished GK Stone (NCS N9145).
- 5 mm acrylic letters finished Lechler MR3310.
- 40 x 40 mm Mild steel gibbet finished RAL 9005.

- Small Tetley trim coated to match F&B Stiffkey Blue.
- LED Slimline trough lighting.

Scale 1:20

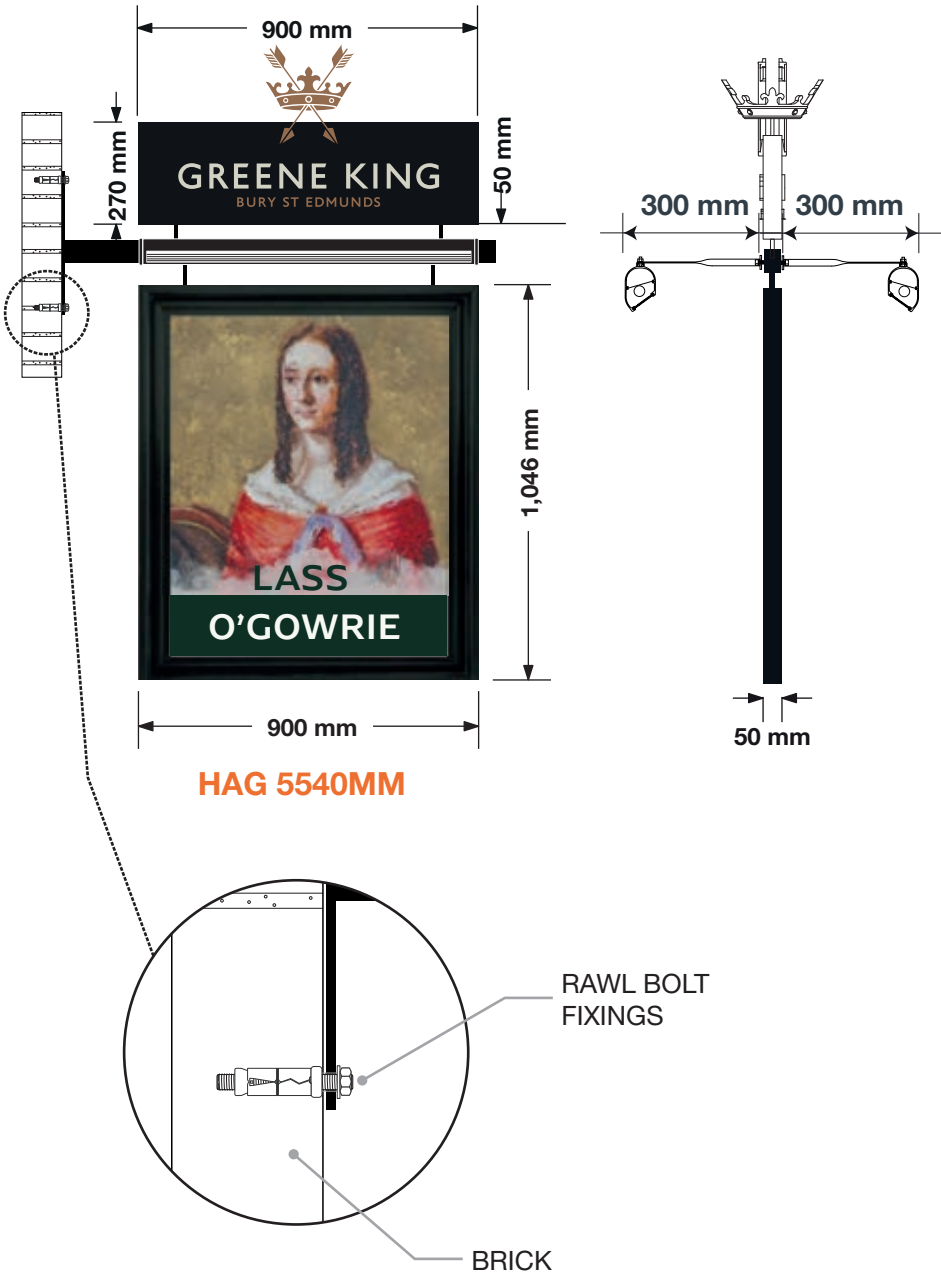

EXISTING FIXING HOLES TO BE USED WHERE POSSIBLE

ITEM 02 (Qty 01) AMENITY

Single sided amenity sign.

Featuring:

- Birch plywood back board finished F&B Inchyra Blue.
- 40 x 40 mm softwood trim finished F&B Inchyra Blue.
- Hand painted text finished F&B Shaded White / Gold.

Scale 1:20



ITEM 03 (Qty 01) HISTORY


Single sided History board.

Featuring:

- Birch plywood back board finished F&B Inchyra Blue.
- 40 x 40 mm softwood trim finished F&B Inchyra Blue.
- Hand painted text finished F&B Shaded White / Gold.

Scale 1:20

WORDING TO BE CONFIRMED

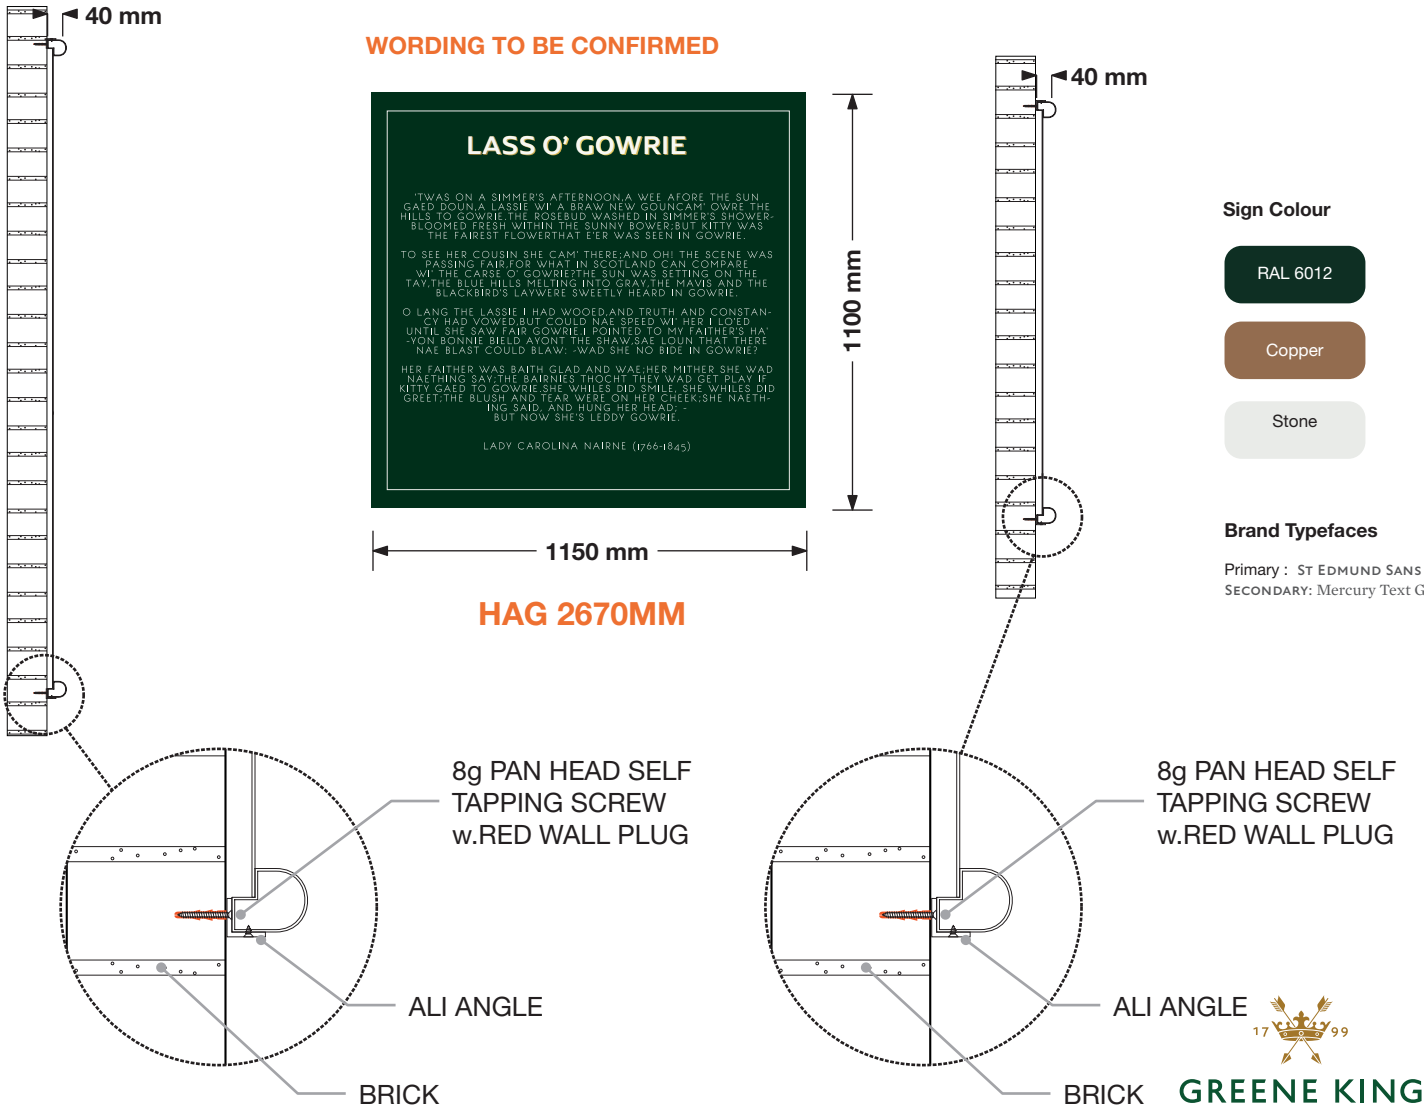

Sign Colour

RAL 6012

Copper

Stone

Brand Typefaces

Primary : ST EDMUND SANS
SECONDARY: Mercury Text G1




LASS O'GOWRIE.
36 CHARLES STREET,
MANCHESTER
M1 7DB.

166648 REV B
03/08/22 - RP

COPYRIGHT :
THE ATTACHED DESIGNS AND ILLUSTRATIONS
ARE INTENDED SOLELY FOR, AND SHOULD
ONLY BE USED BY, THOSE TO WHOM THIS
DESIGN SPECIFICATION IS ADDRESSED.

THE CONTENTS ARE STRICTLY
PRIVATE AND CONFIDENTIAL.
ANY FORM OF REPRODUCTION,
DISSEMINATION, COPYING, DISCLOSURE,
MODIFICATION OR DISTRIBUTION IS STRICTLY
PROHIBITED WITHOUT THE PRIOR WRITTEN
CONSENT OF ASHLEIGH SIGNS LTD
(COMPANY NUMBER : 1325080)
WHOSE REGISTERED ADDRESS IS:
ASHLEIGH HOUSE, BECKBRIDGE ROAD,
NORMANTON INDUSTRIAL ESTATE,
NORMANTON, WF6 1TE

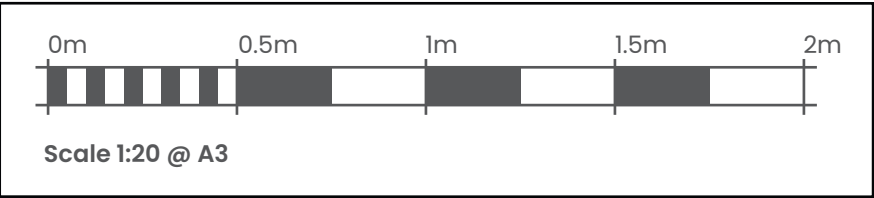


LASS O'GOWRIE - EXTERNAL SIGNAGE

ITEM 04 (Qty 01) **NAMEBOARD**
Single sided timber nameboard.
Featuring:
• Birch plywood back board finished F&B Inchyra Blue.
• 40 x 40 mm softwood trim finished F&B Inchyra Blue.
• Hand painted text finished in F&B Shaded White / Gold.
• 2No. LED Slimline flood lights from below. Warm white illumination.
Scale 1:20




ITEM 06 (Qty 1) **DELETED**


50W LED Slimline floodlight.
Scale 1:10

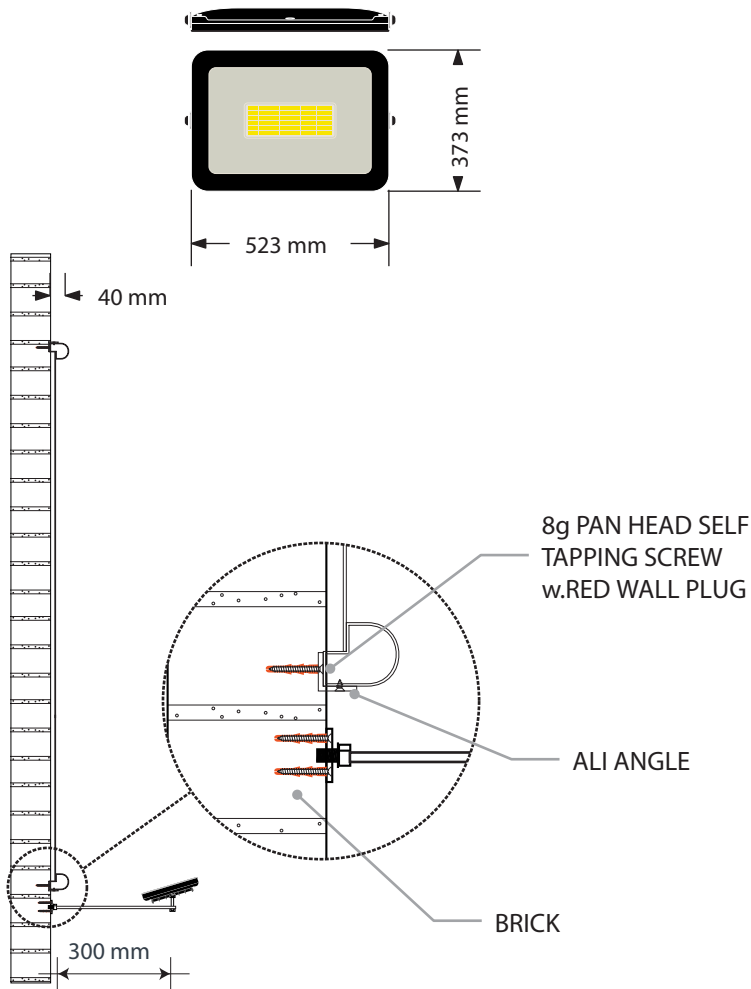


ITEM 07A, 07B, 07C, 07D, 07E, 07F, 07J, 07H, 07I, 07J, 07K, 07L (Qty 12)
50W LED Slimline floodlight.
Featuring:
• Fixed high level externally.
Scale 1:10

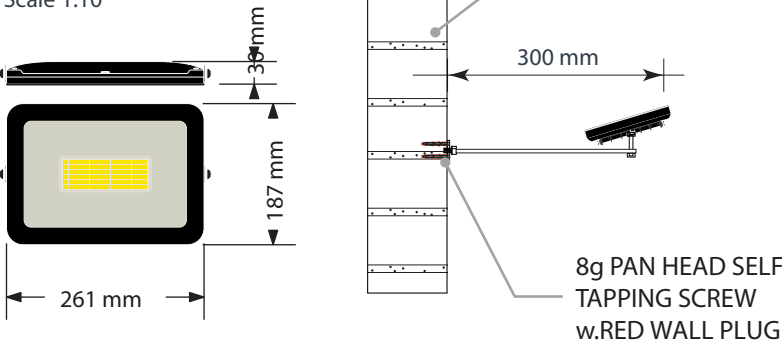



ITEM 05 (Qty 1) **PLAQUE**
Medium antique plaque
Featuring:
• Cast bronze plaque
• Black timber pattress
Scale 1:10

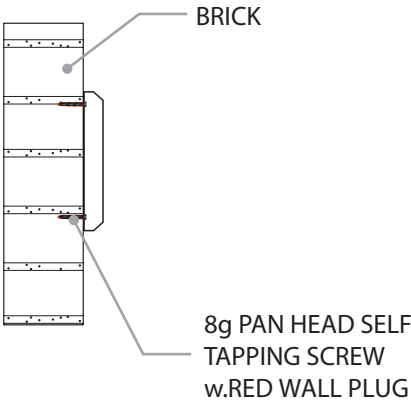

ITEM 08 (Qty 01) **LANTERN**
Stratford C finisheds brass
Scale 1:20

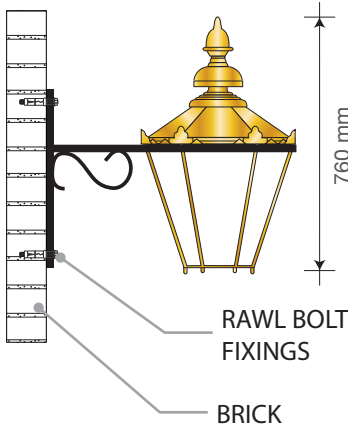

FLOODS

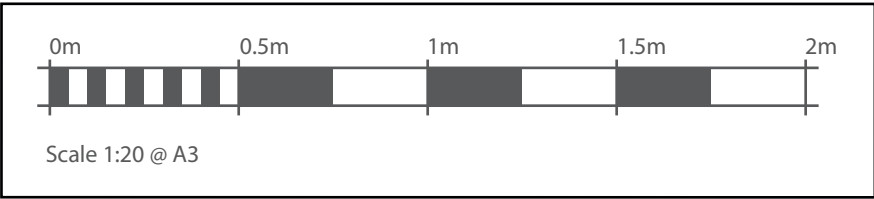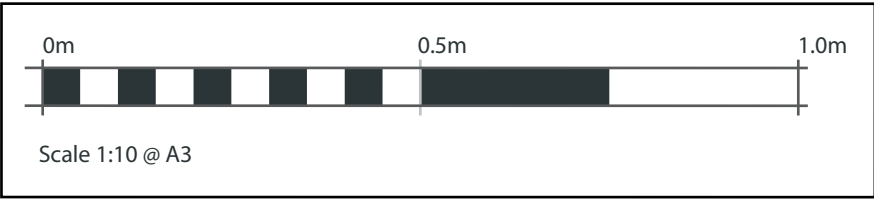



Sign Colour



- RAL 6012
- Copper
- Stone

Brand Typefaces

Primary: St Edmund Sans
Secondary: Mercury Text G1



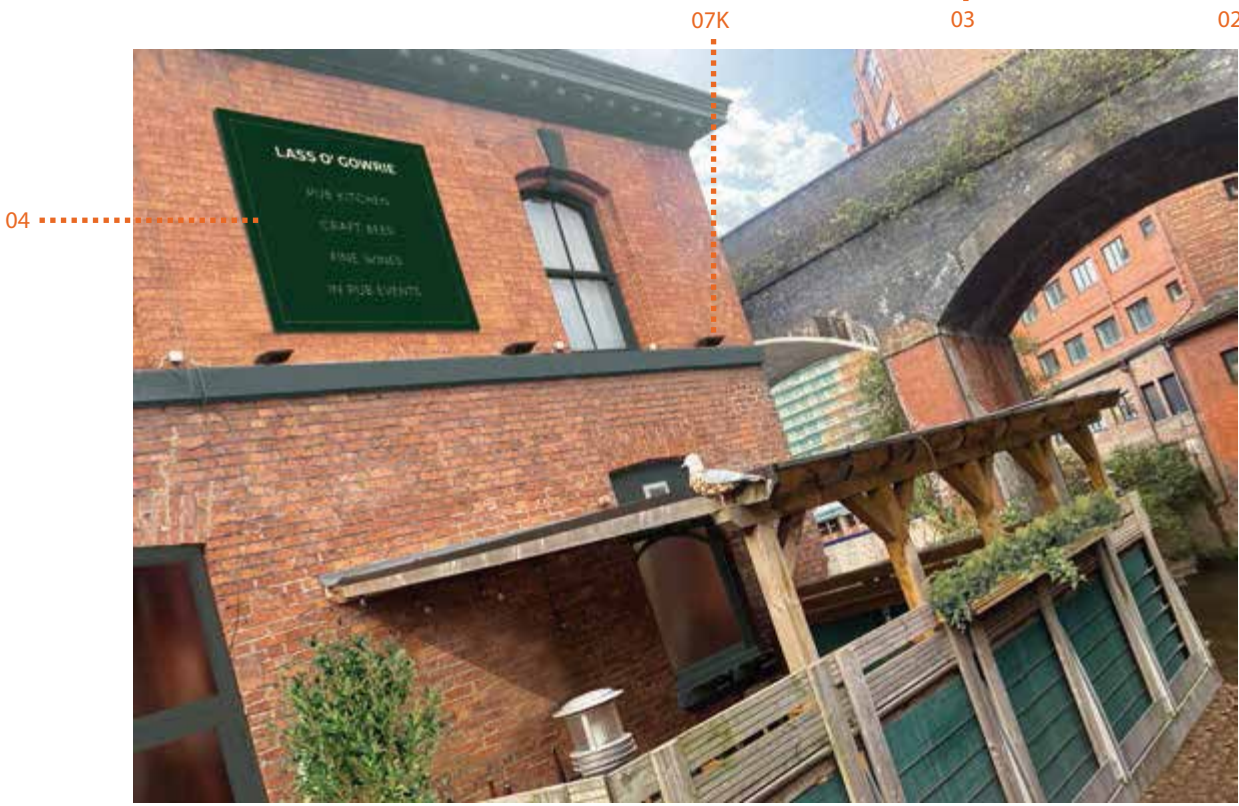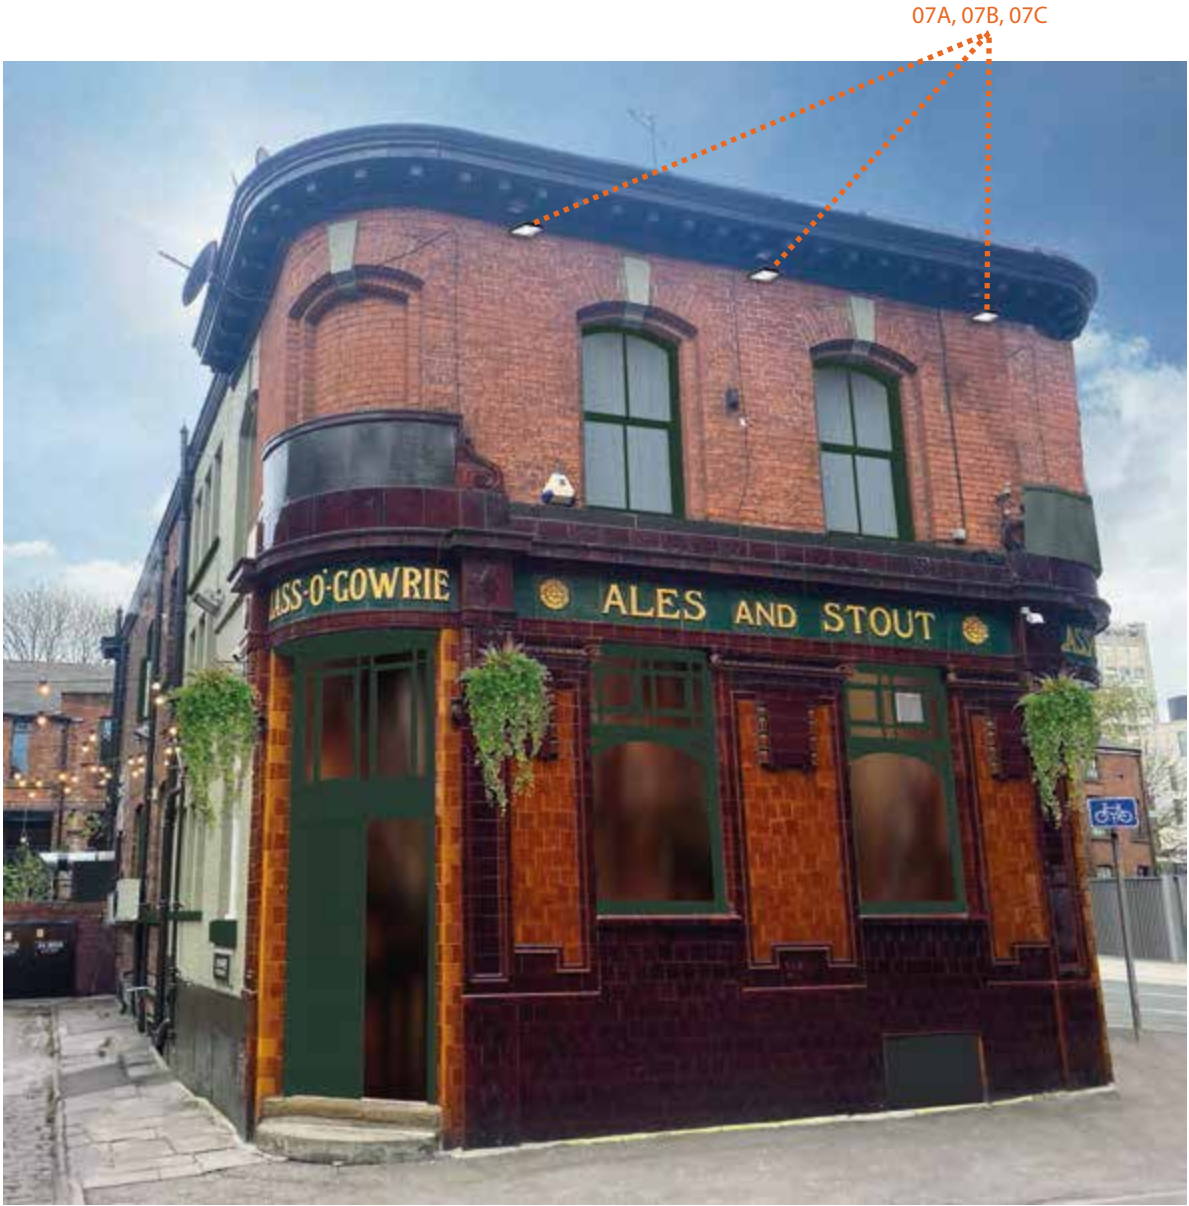

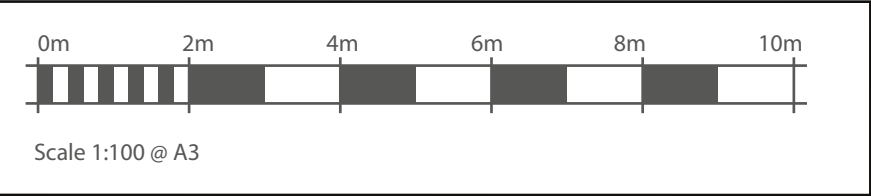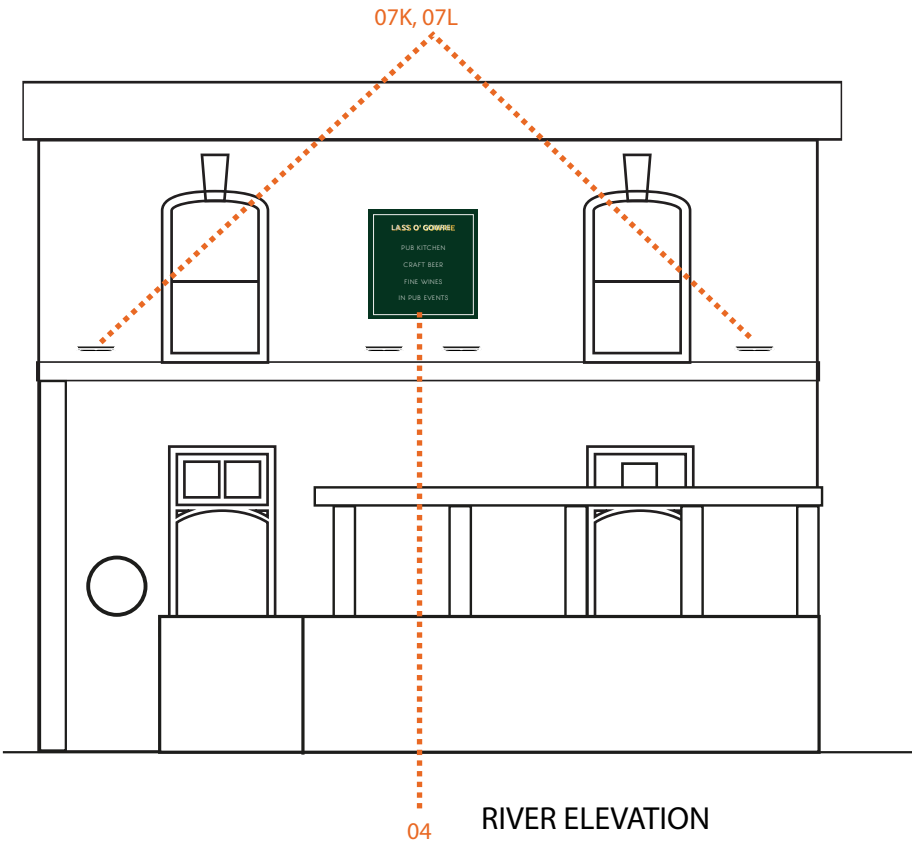

LASS O'GOWRIE.
36 CHARLES STREET,
MANCHESTER
M1 7DB.

166648 REV B
03/08/22 - RP


COPYRIGHT :
THE ATTACHED DESIGNS AND ILLUSTRATIONS
ARE INTENDED SOLELY FOR, AND SHOULD
ONLY BE USED BY, THOSE TO WHOM THIS
DESIGN SPECIFICATION IS ADDRESSED.

THE CONTENTS ARE STRICTLY
PRIVATE AND CONFIDENTIAL.

ANY FORM OF REPRODUCTION,
DISSEMINATION, COPYING, DISCLOSURE,
MODIFICATION OR DISTRIBUTION IS STRICTLY
PROHIBITED WITHOUT THE PRIOR WRITTEN
CONSENT OF ASHLEIGH SIGNS LTD

(COMPANY NUMBER : 1325080)

WHO SE REGISTERED ADDRESS IS:
ASHLEIGH HOUSE, BECKBRIDGE ROAD,
NORMANTON INDUSTRIAL ESTATE,
NORMANTON. WF6 1TE

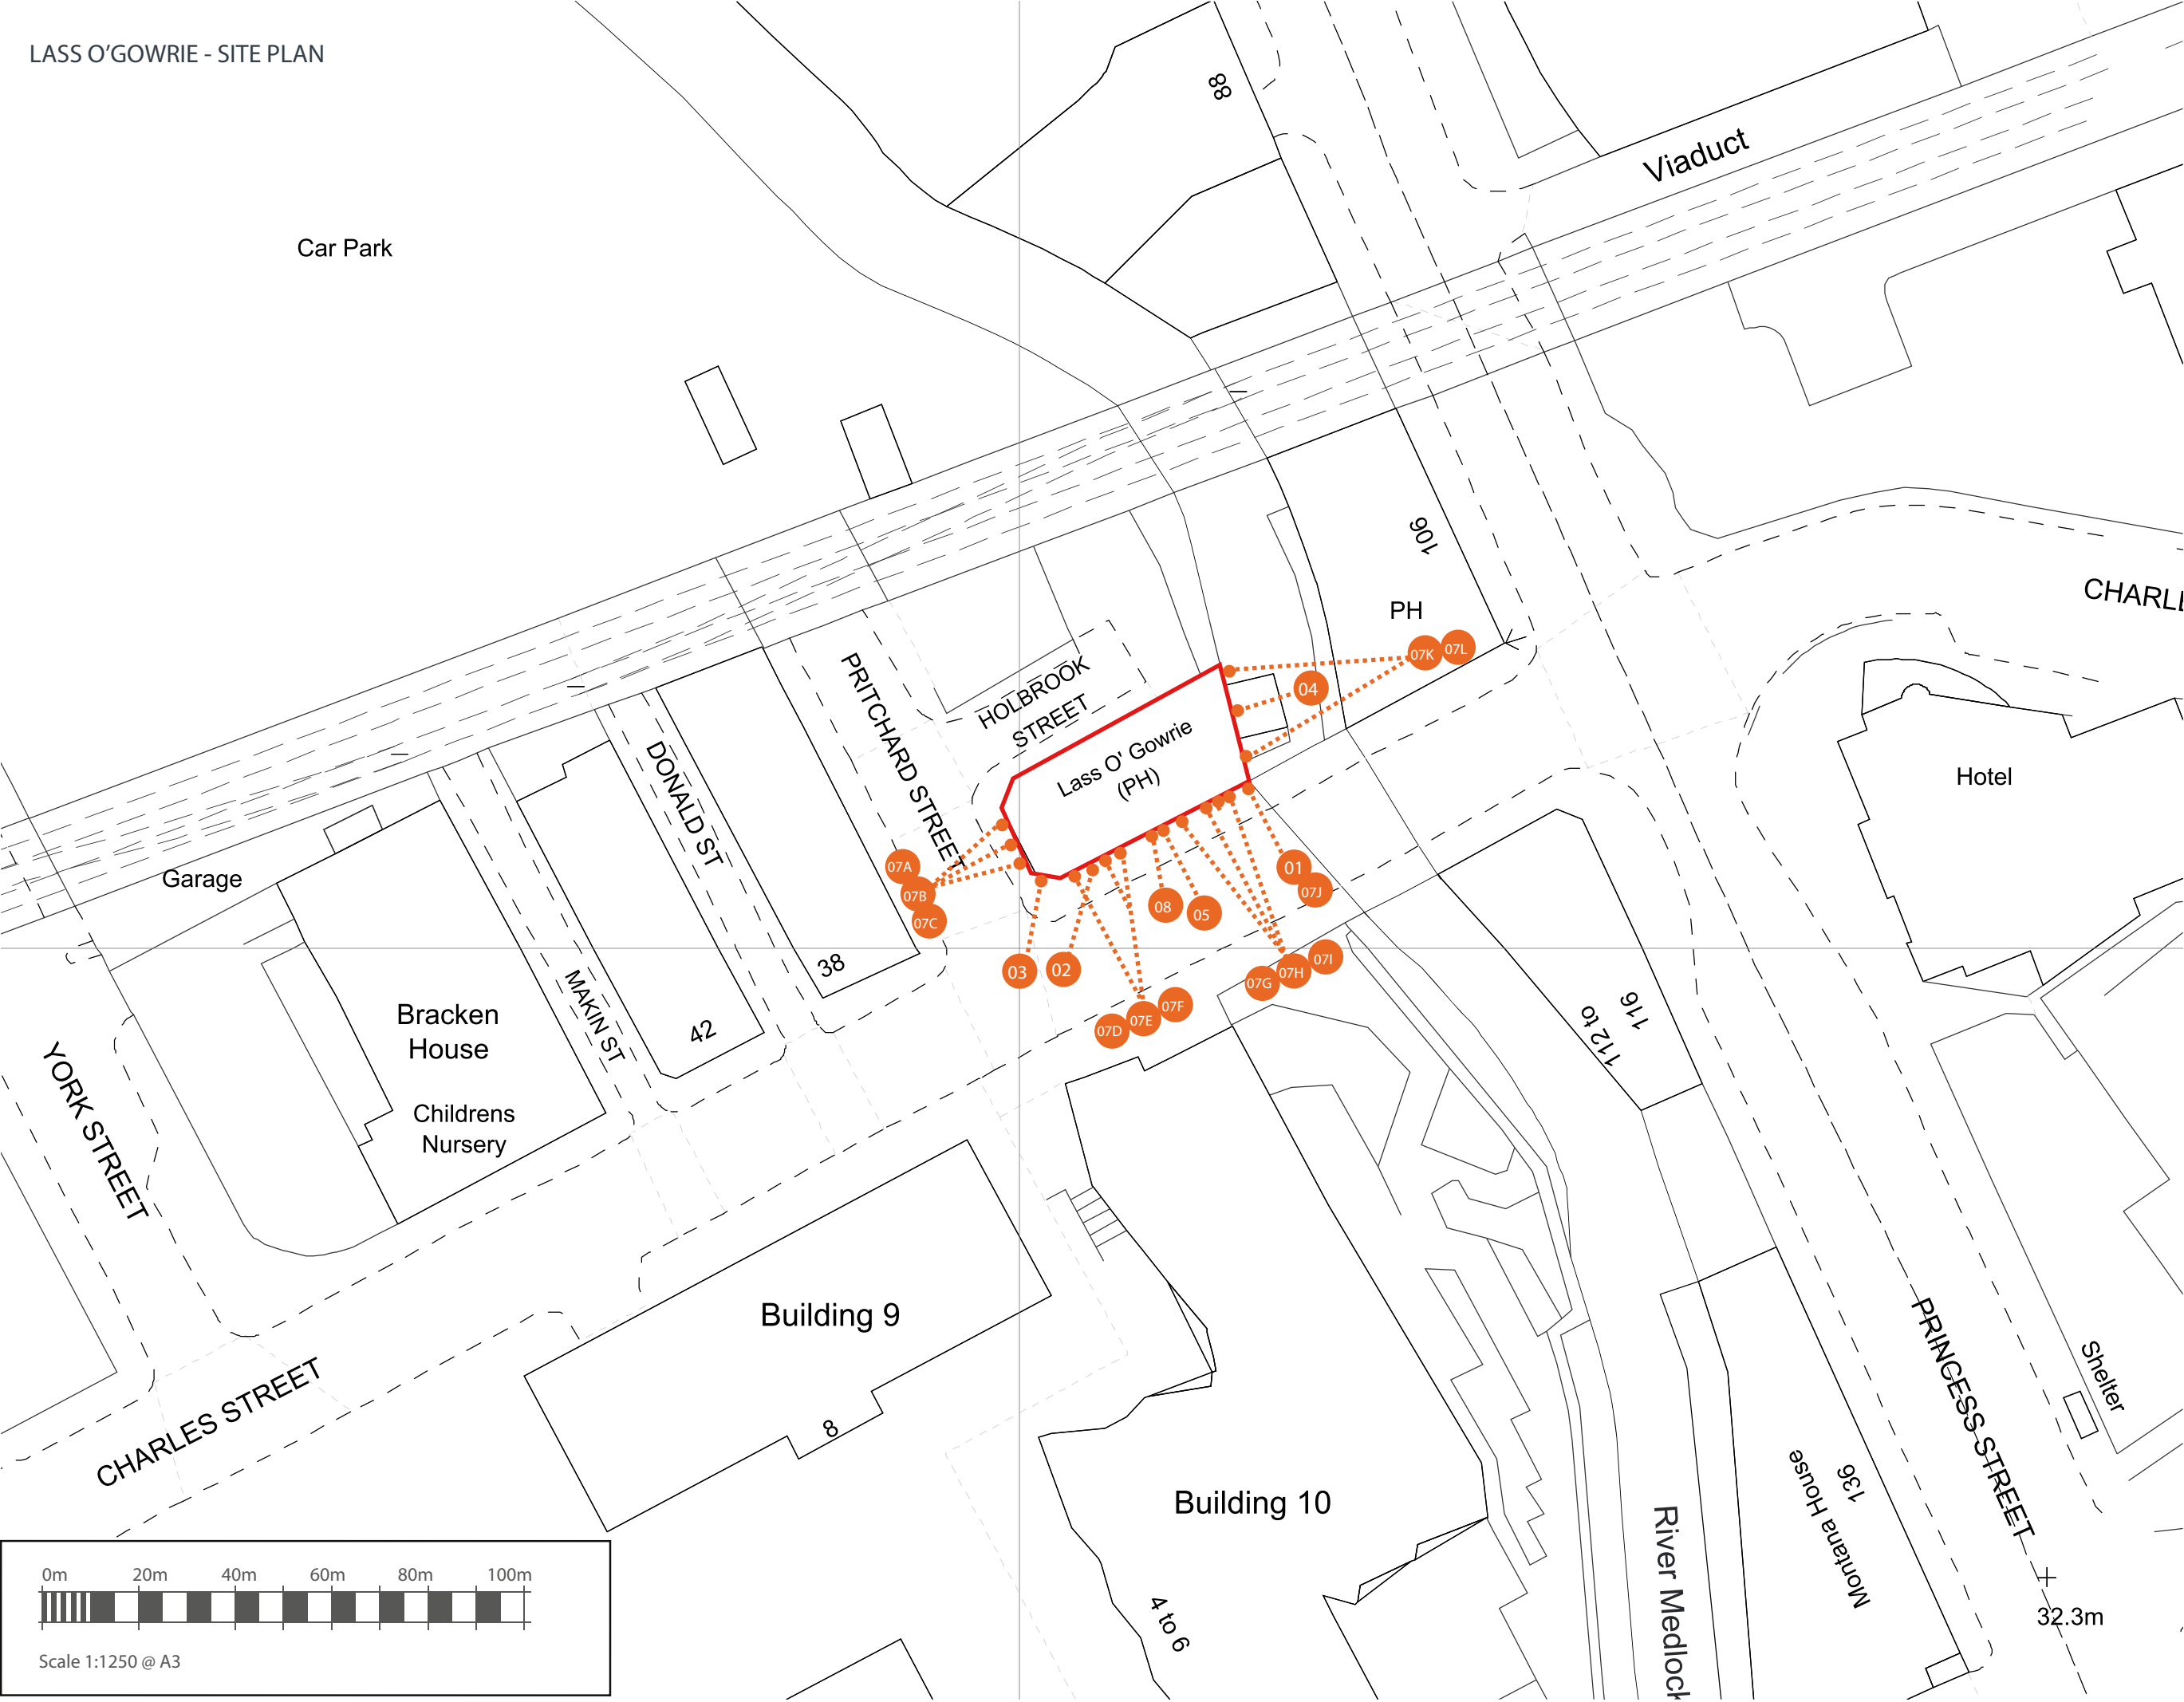

GREENE KING
BURY ST EDMUNDS

LASS O'GOWRIE.
36 CHARLES STREET,
MANCHESTER
M1 7DB.

166648 REV B
03/08/22 - RP

COPYRIGHT :
THE ATTACHED DESIGNS AND ILLUSTRATIONS
ARE INTENDED SOLELY FOR, AND SHOULD
ONLY BE USED BY, THOSE TO WHOM THIS
DESIGN SPECIFICATION IS ADDRESSED.

THE CONTENTS ARE STRICTLY
PRIVATE AND CONFIDENTIAL.
ANY FORM OF REPRODUCTION,
DISSEMINATION, COPYING, DISCLOSURE,
MODIFICATION OR DISTRIBUTION IS STRICTLY
PROHIBITED WITHOUT THE PRIOR WRITTEN
CONSENT OF ASHLEIGH SIGNS LTD
(COMPANY NUMBER : 1325080)
WHO SE REGISTERED ADDRESS IS:
ASHLEIGH HOUSE, BECKBRIDGE ROAD,
NORMANTON INDUSTRIAL ESTATE,
NORMANTON. WF6 1TE