


NOTES:

1. THIS DRAWING IS COPYRIGHT AND THE PROPERTY OF BELL MUNRO CONSULTING LTD. THE DRAWING MUST NOT BE REPRODUCED IN PART OR IN WHOLE WITHOUT PRIOR WRITTEN AUTHORITY.
2. THIS DRAWING MUST NOT BE SCALED BY EITHER CONTRACTORS OR OTHER CONSULTANTS ANY DIMENSIONAL OR SETTING - OUT DISCREPANCIES ARE TO BE REPORTED TO BELL MUNRO CONSULTING PRIOR TO CONSTRUCTION / FABRICATION COMMENCING.
3. THIS DRAWING MUST BE READ IN CONJUNCTION WITH THE RELEVANT BMC SPECIFICATIONS TOGETHER WITH THE APPROPRIATE ARCHITECTS AND SERVICES CONSULTANTS DRAWINGS AND SPECIFICATIONS.

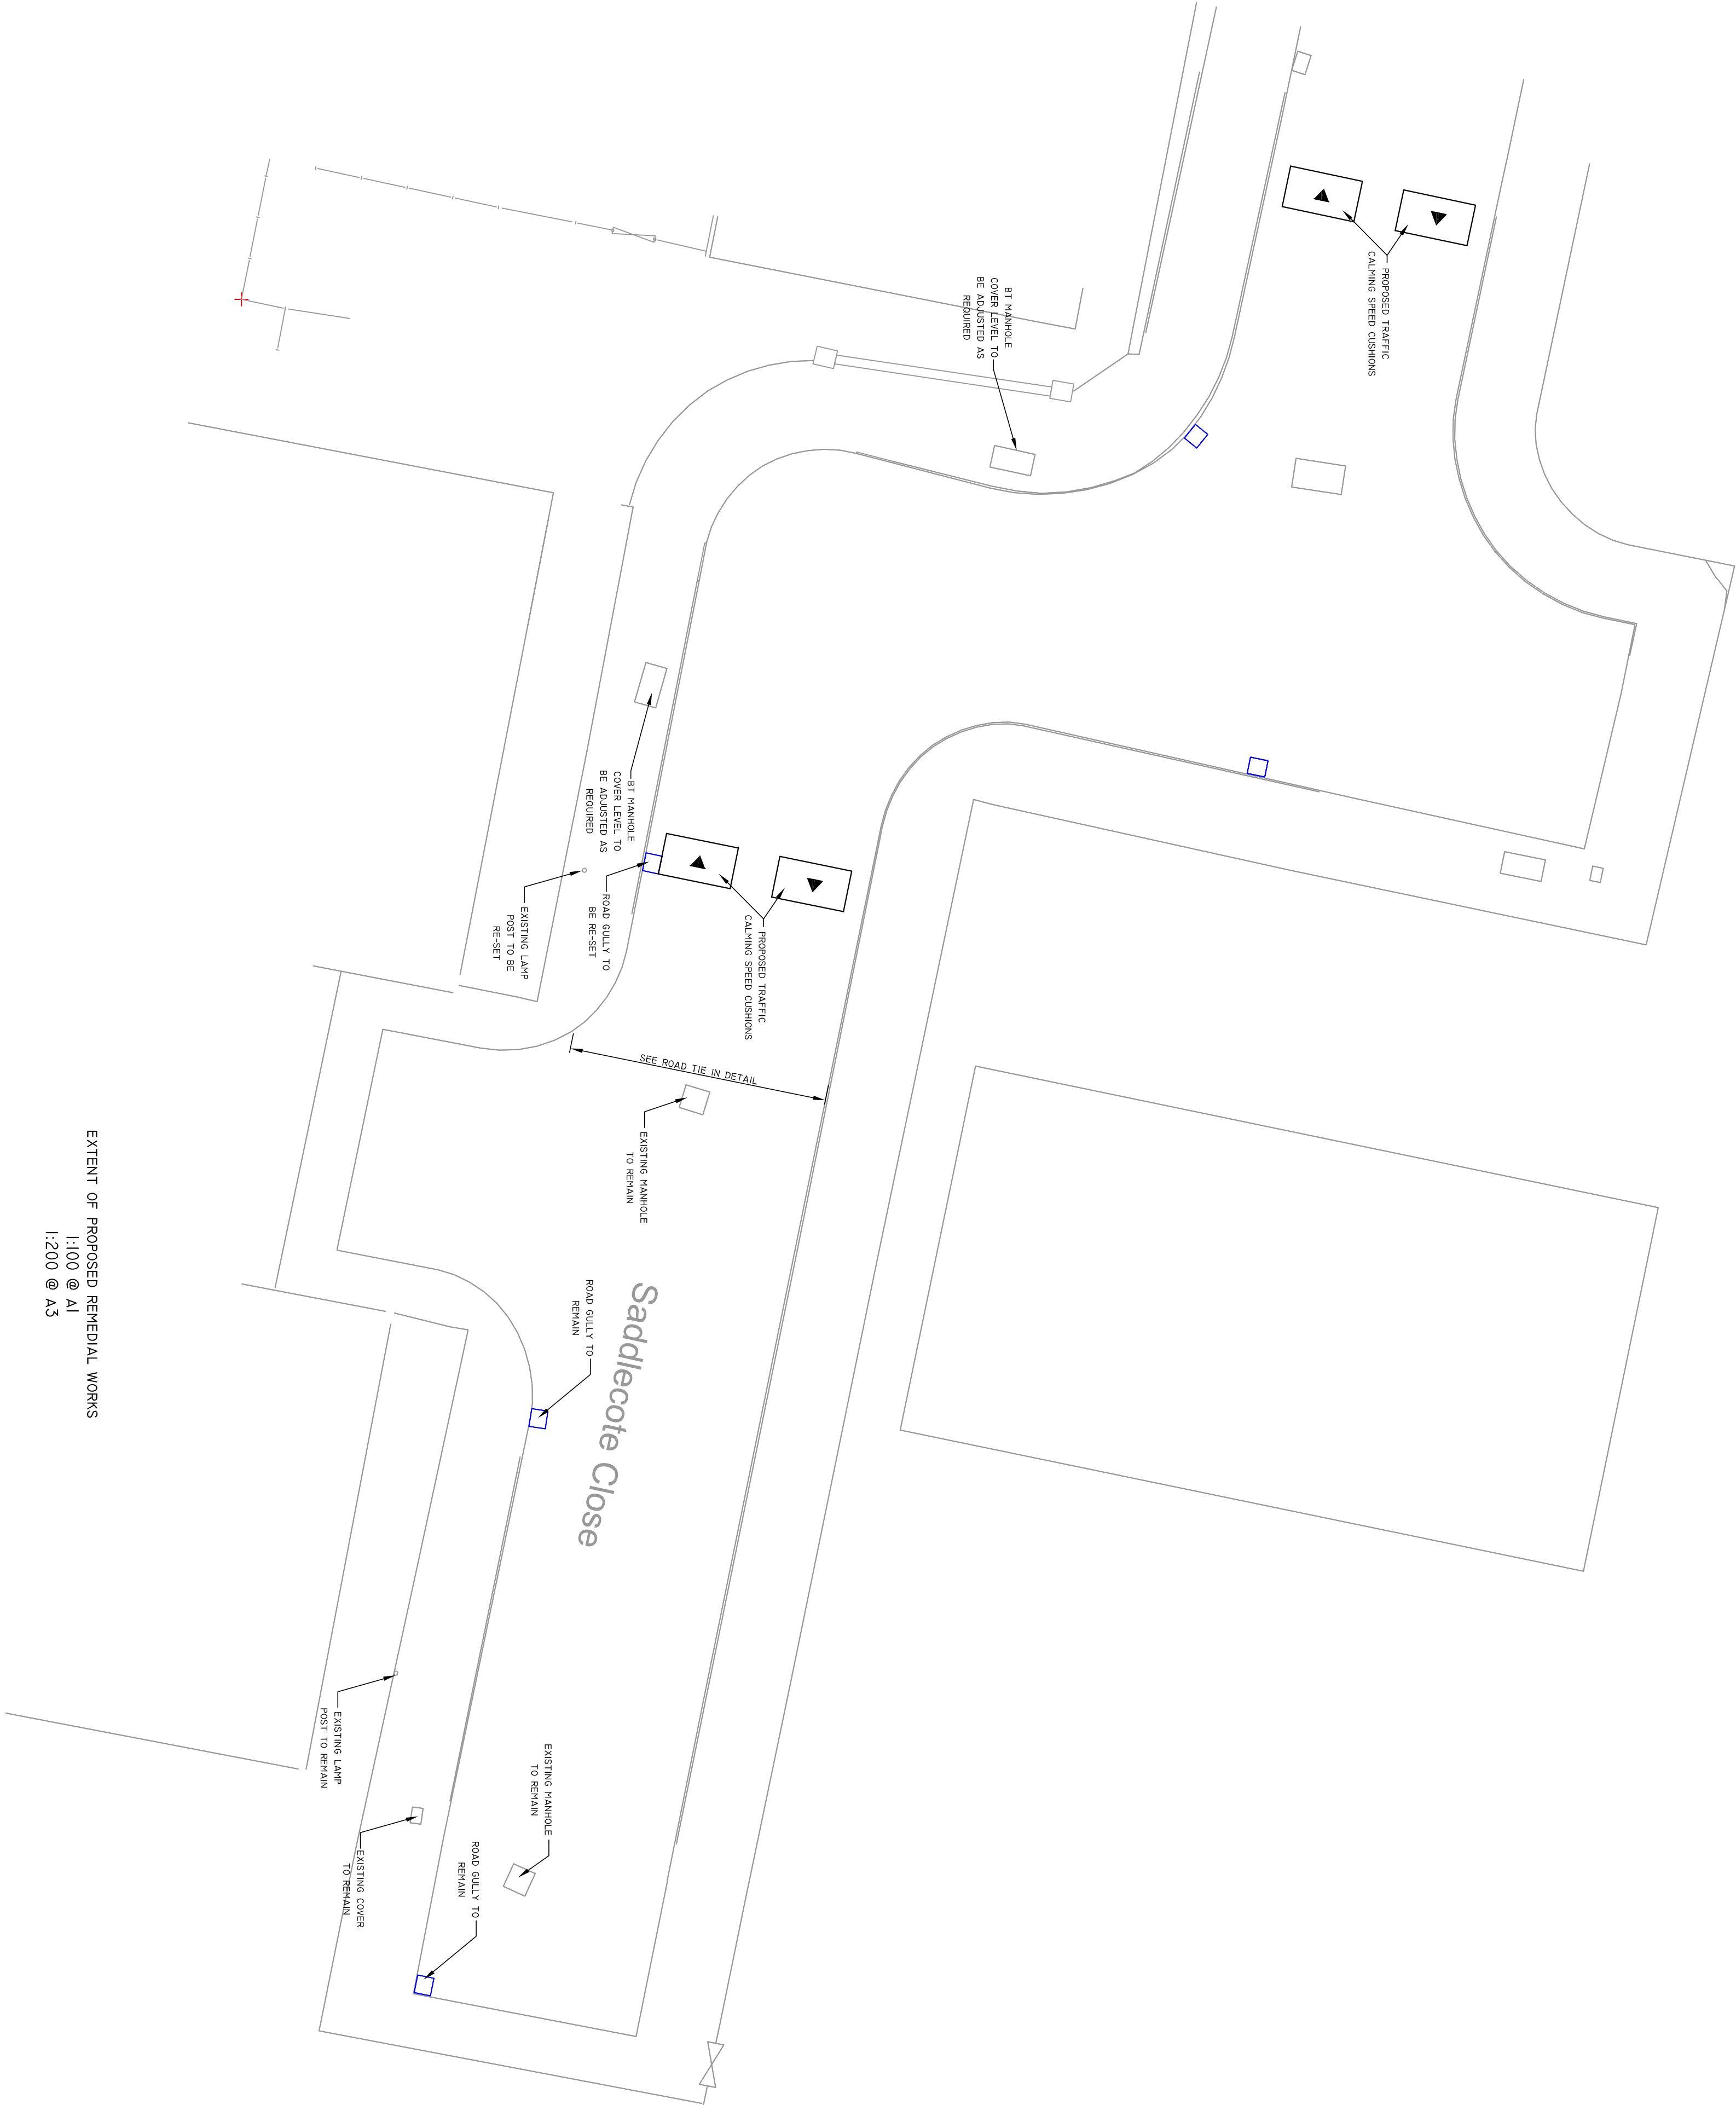

EXTENT OF PROPOSED REMEDIAL WORKS
1:100 @ A1
1:200 @ A3

PRELIMINARY SUBJECT
TO M.C.C COMMENTS

NO.	1	INITIAL ISSUE	23/06/22	AM
DATE	23/06/22	DATE	23/06/22	AM

BMC

BELL MUNRO
CONSULTING LTD

CONSULTING CIVIL & STRUCTURAL ENGINEERS
TRAINING HOUSE
JANAKESWAR
750 SHELTON
TEL: 01904 209033
FAX: 01904 209033
EMAIL: CIVIL@BELLMUNRO.CO.UK
WWW.BELLMUNRO.CO.UK

CUSTOMER: ABRAHAM HALPERN

PROJECT: LAND OFF CRESCENT ROAD,
CRUMPSALL

TITLE: REMEDIAL IRON WORKS

DRAWN BY	CHECKED BY	SCALE	DATE
AM	CM	1:200	04/22
DRAWING NUMBER	J78359/SAD05	REVISION	-